


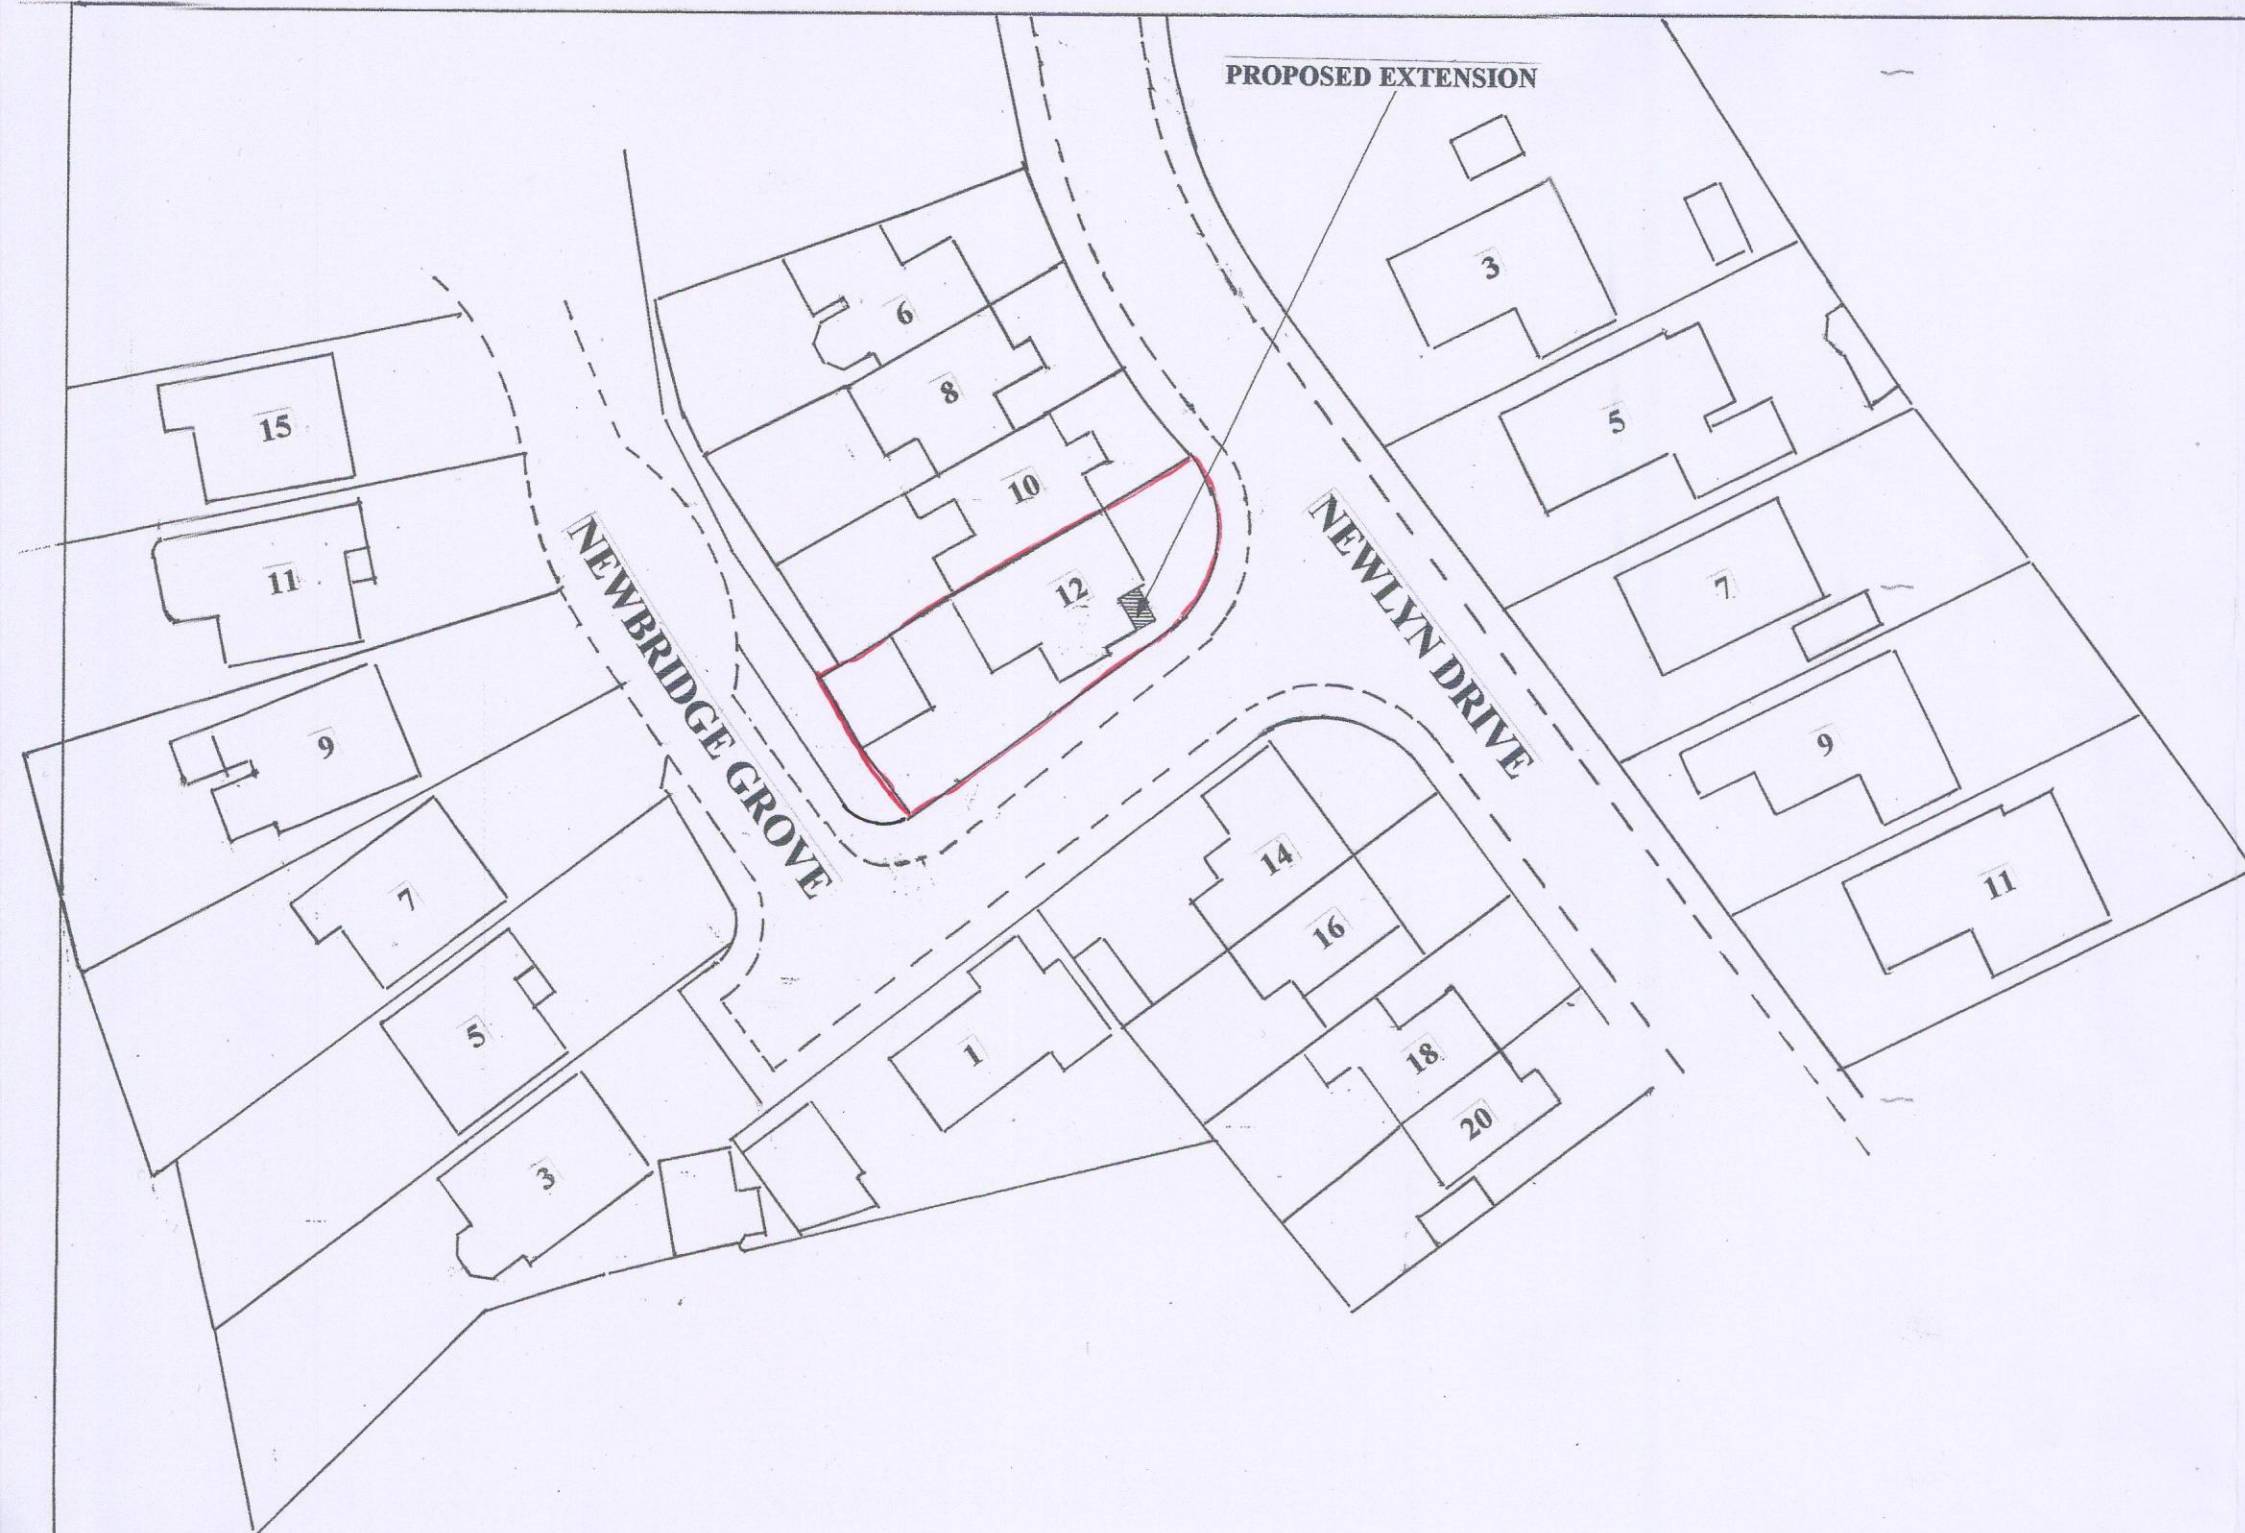

BLOCK PLAN
SCALE 1:500




12 Newlyn Drive,
Monk Bretton,
Barnsley,
S71 2AJ

OS MasterMap 1250/2500/10000 scale
Monday, April 12, 2021, ID: MPMBW-00953362
www.blackwellmapping.co.uk

1:1250 scale print at A4, Centre: 435726 E, 407203 N

©Crown Copyright Ordnance Survey. Licence no. 100041041

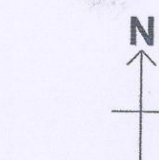


BLACKWELL'S
MAPPING SERVICES
PERSONAL & PROFESSIONAL MAPPING
www.blackwellmapping.co.uk

TEL: 0800 151 2612
maps@blackwell.co.uk


LOCATION PLAN
SCALE 1:1250

SCALE 1:50

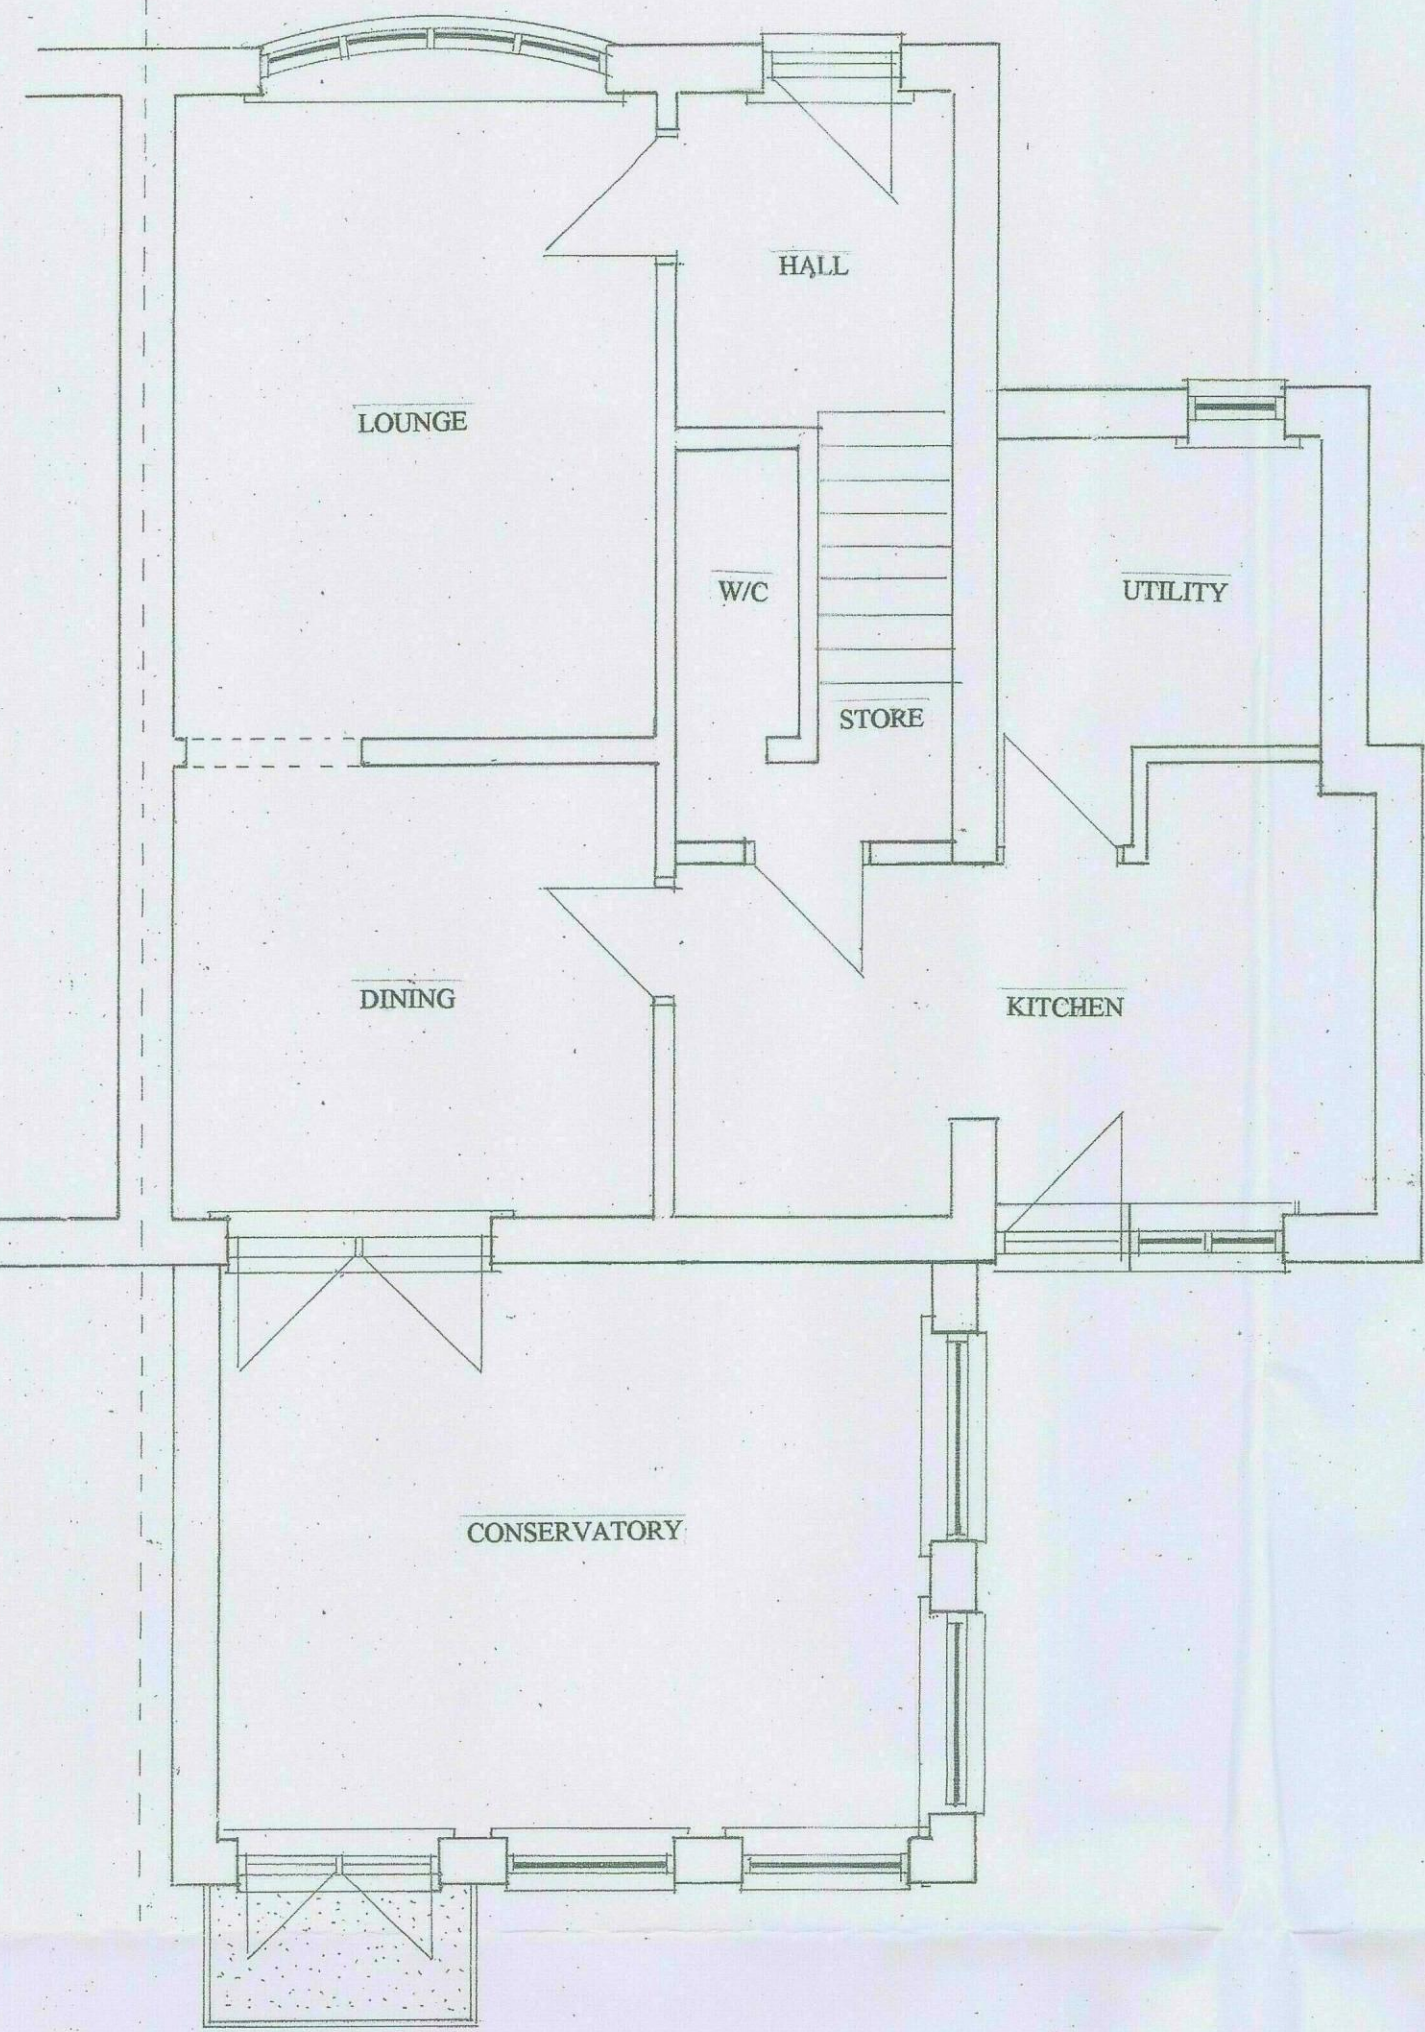


EXISTING GROUND FLOOR
LAYOUT

SCALE 1:50

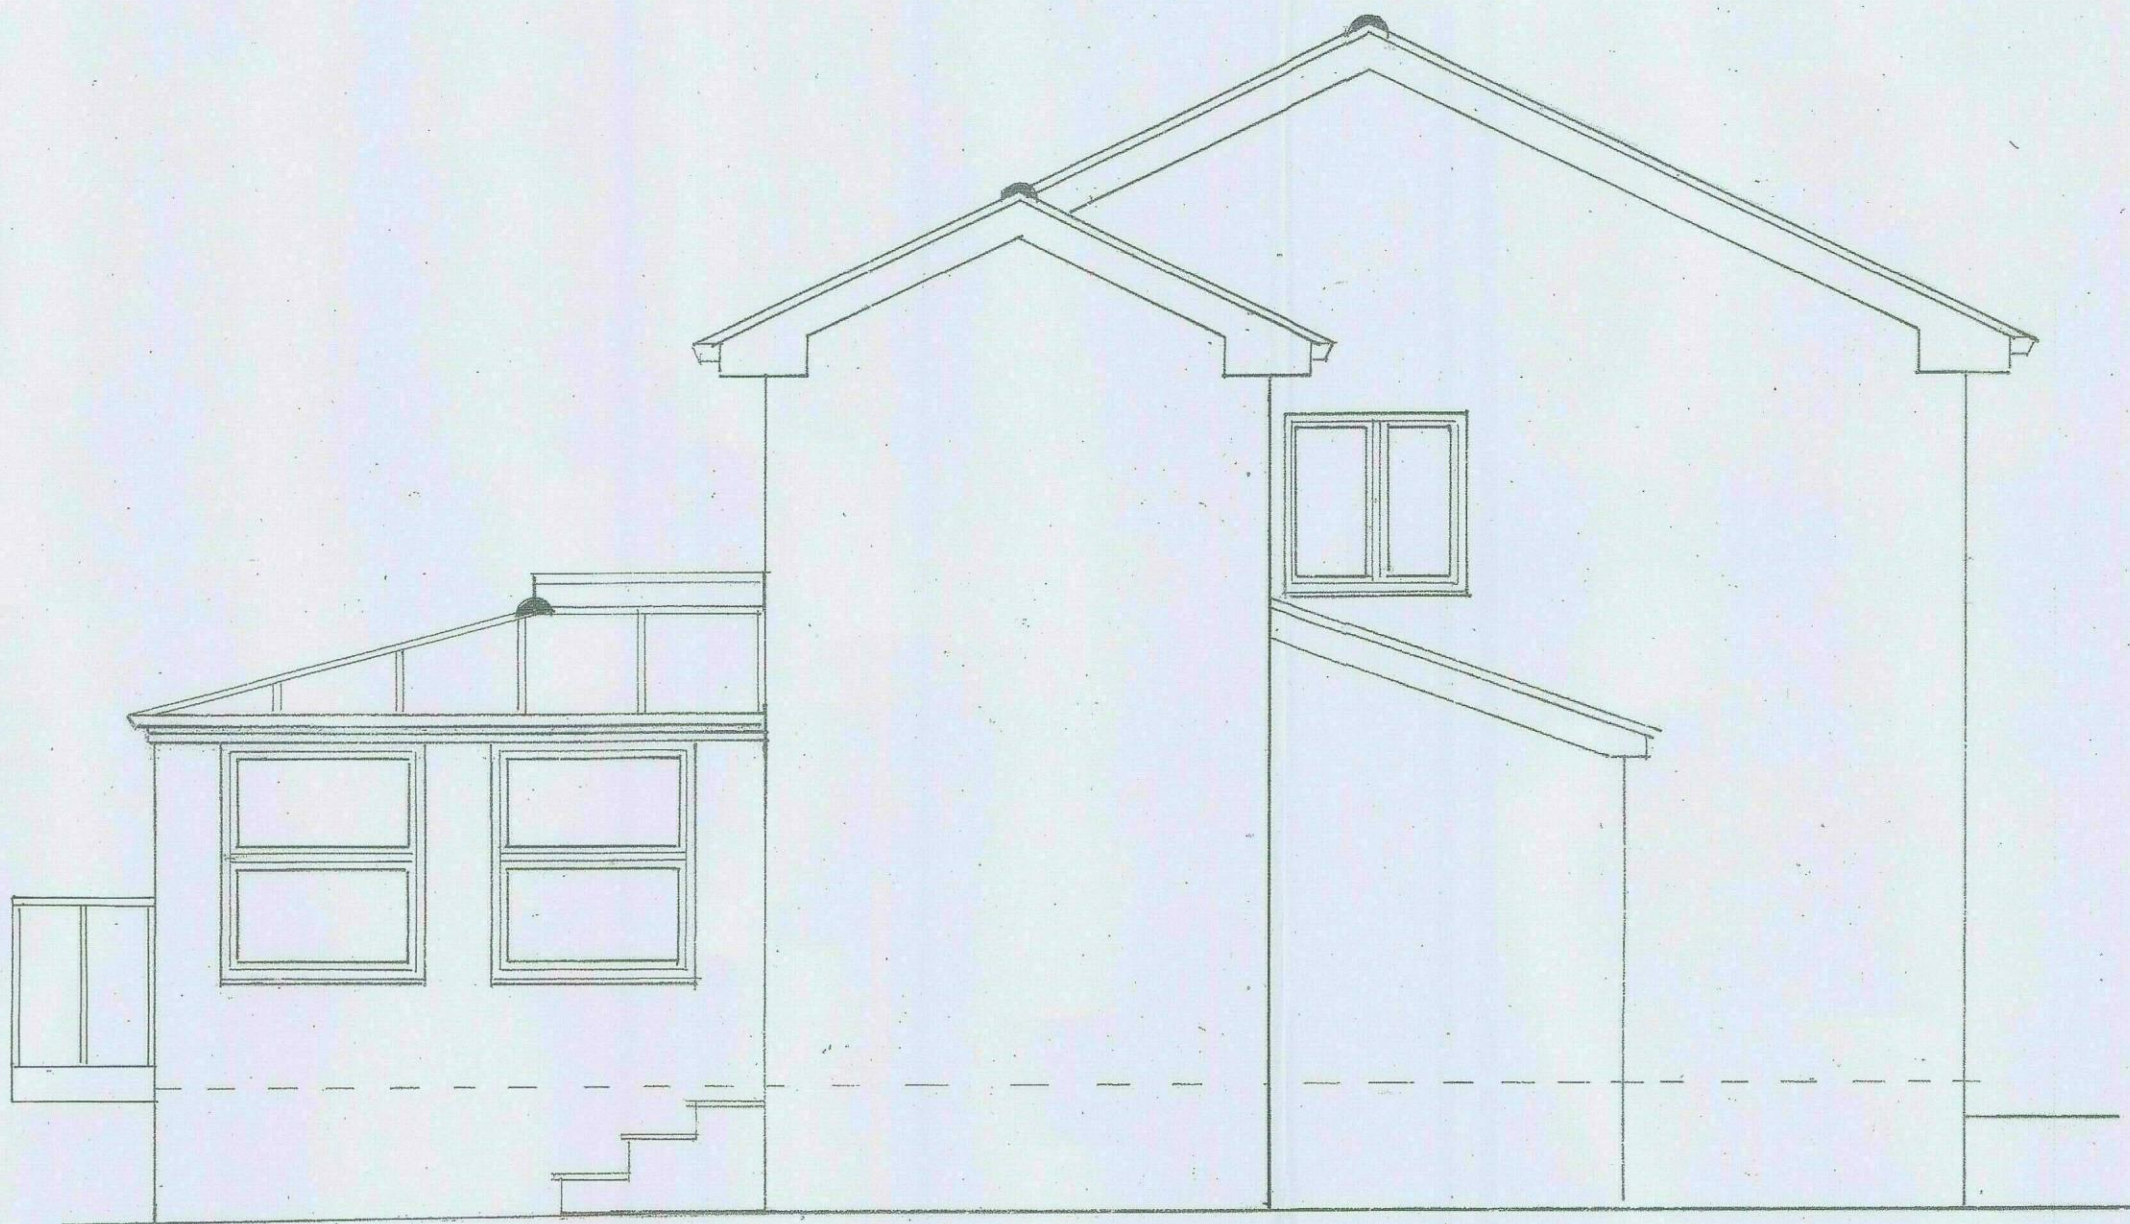

EXISTING SIDE ELEVATION

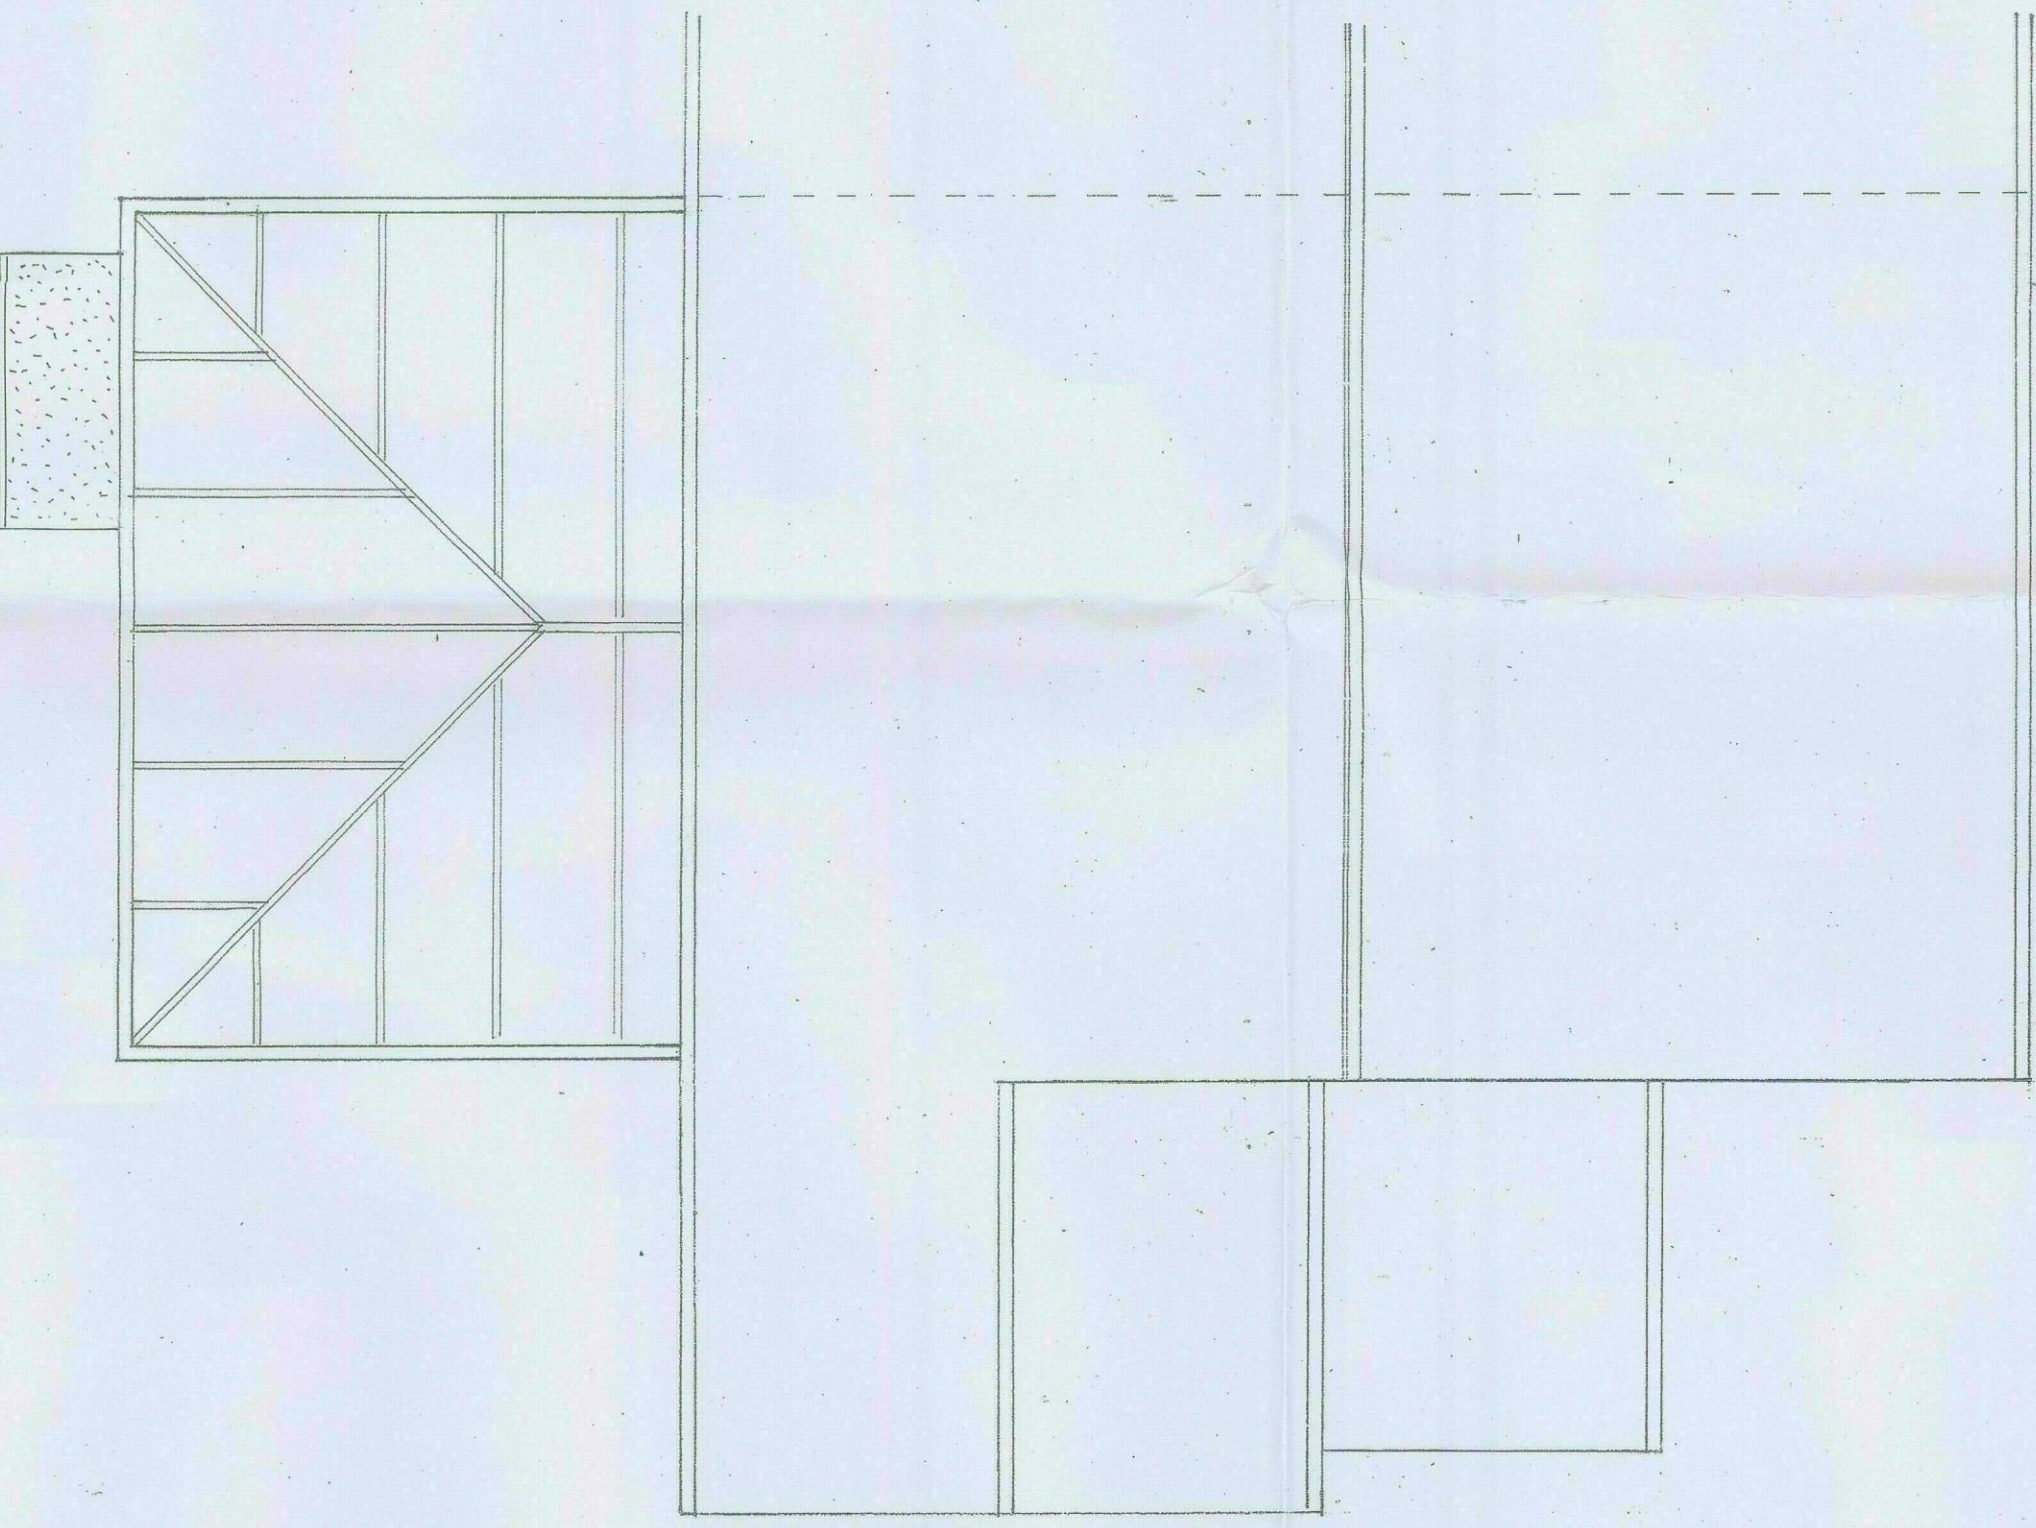

EXISTING ROOF LAYOUT

SCALE 1:50




EXISTING REAR ELEVATION



EXISTING FRONT ELEVATION

SCALE 1:50


SCALE 1:50

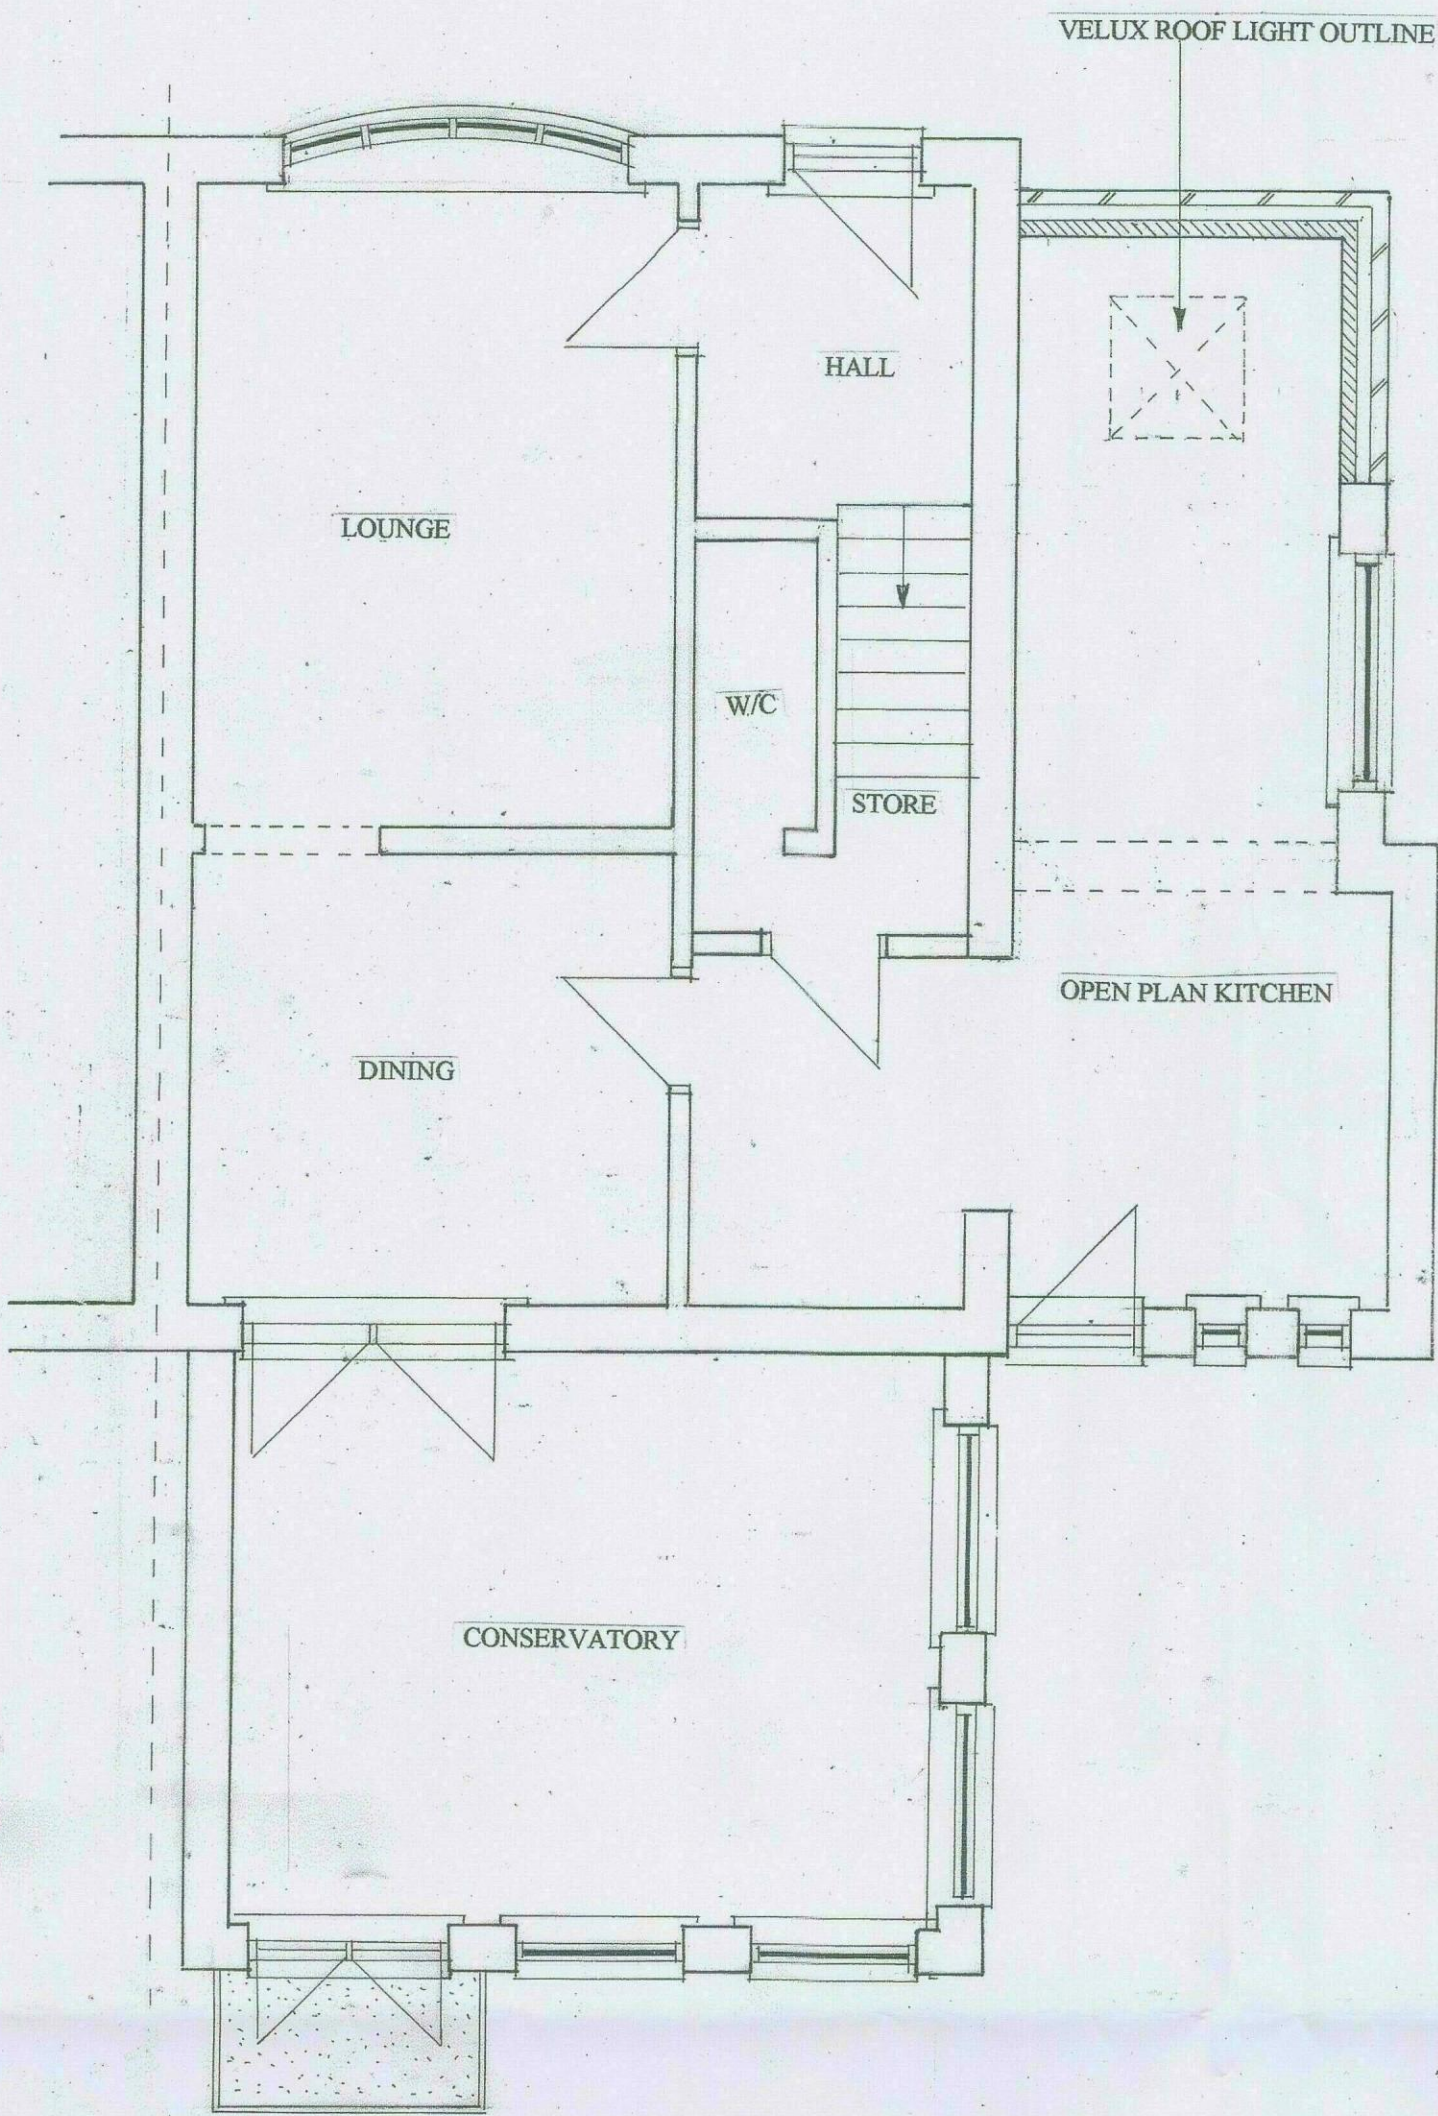

**PROPOSED GROUND FLOOR
LAYOUT**

SCALE 1:50


SCALE 1:50

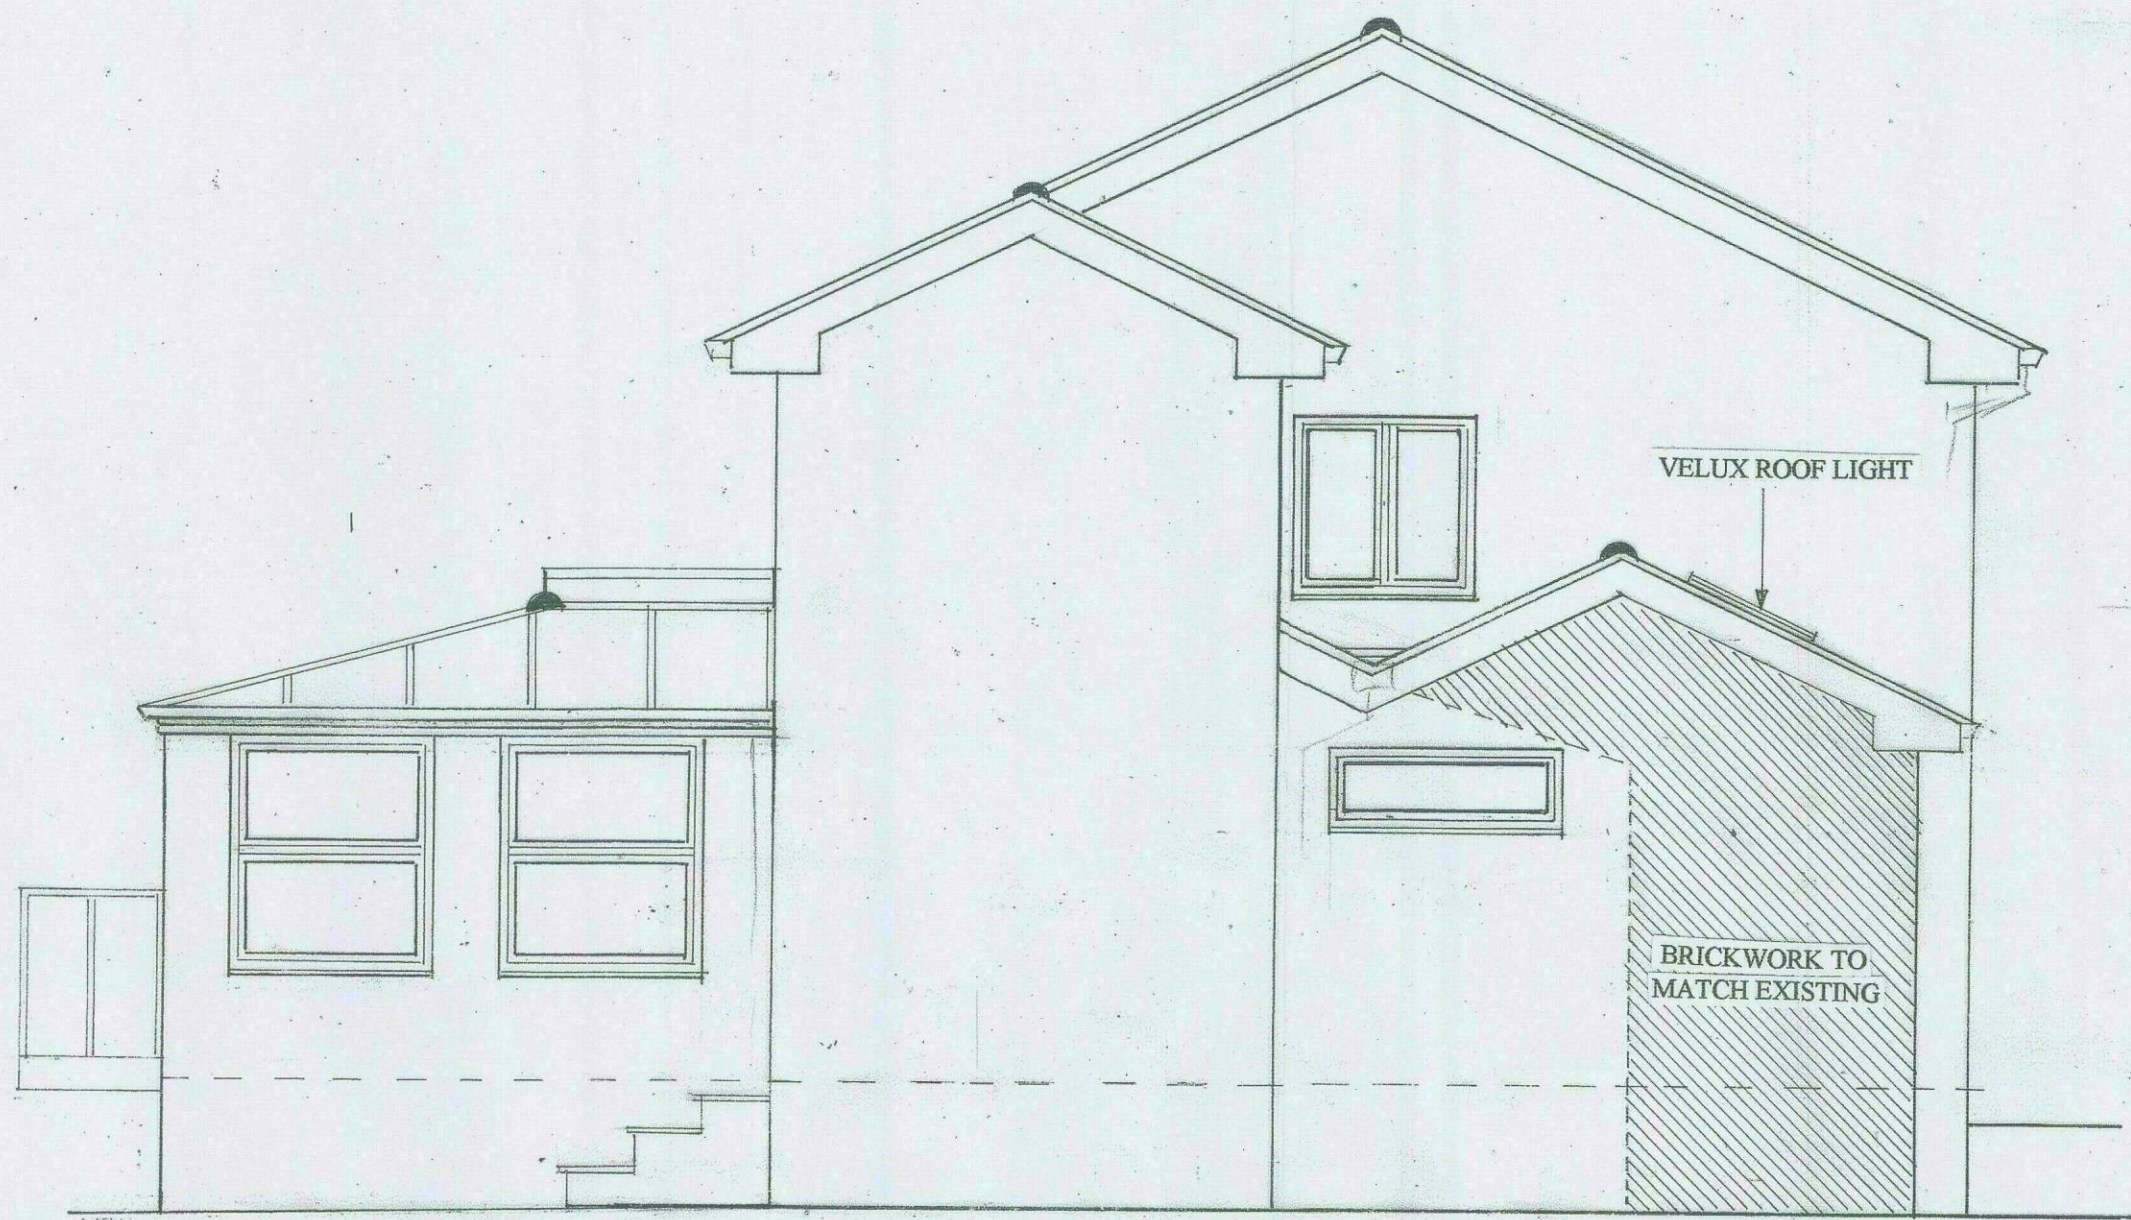

PROPOSED SIDE ELEVATION



PROPOSED REAR ELEVATION

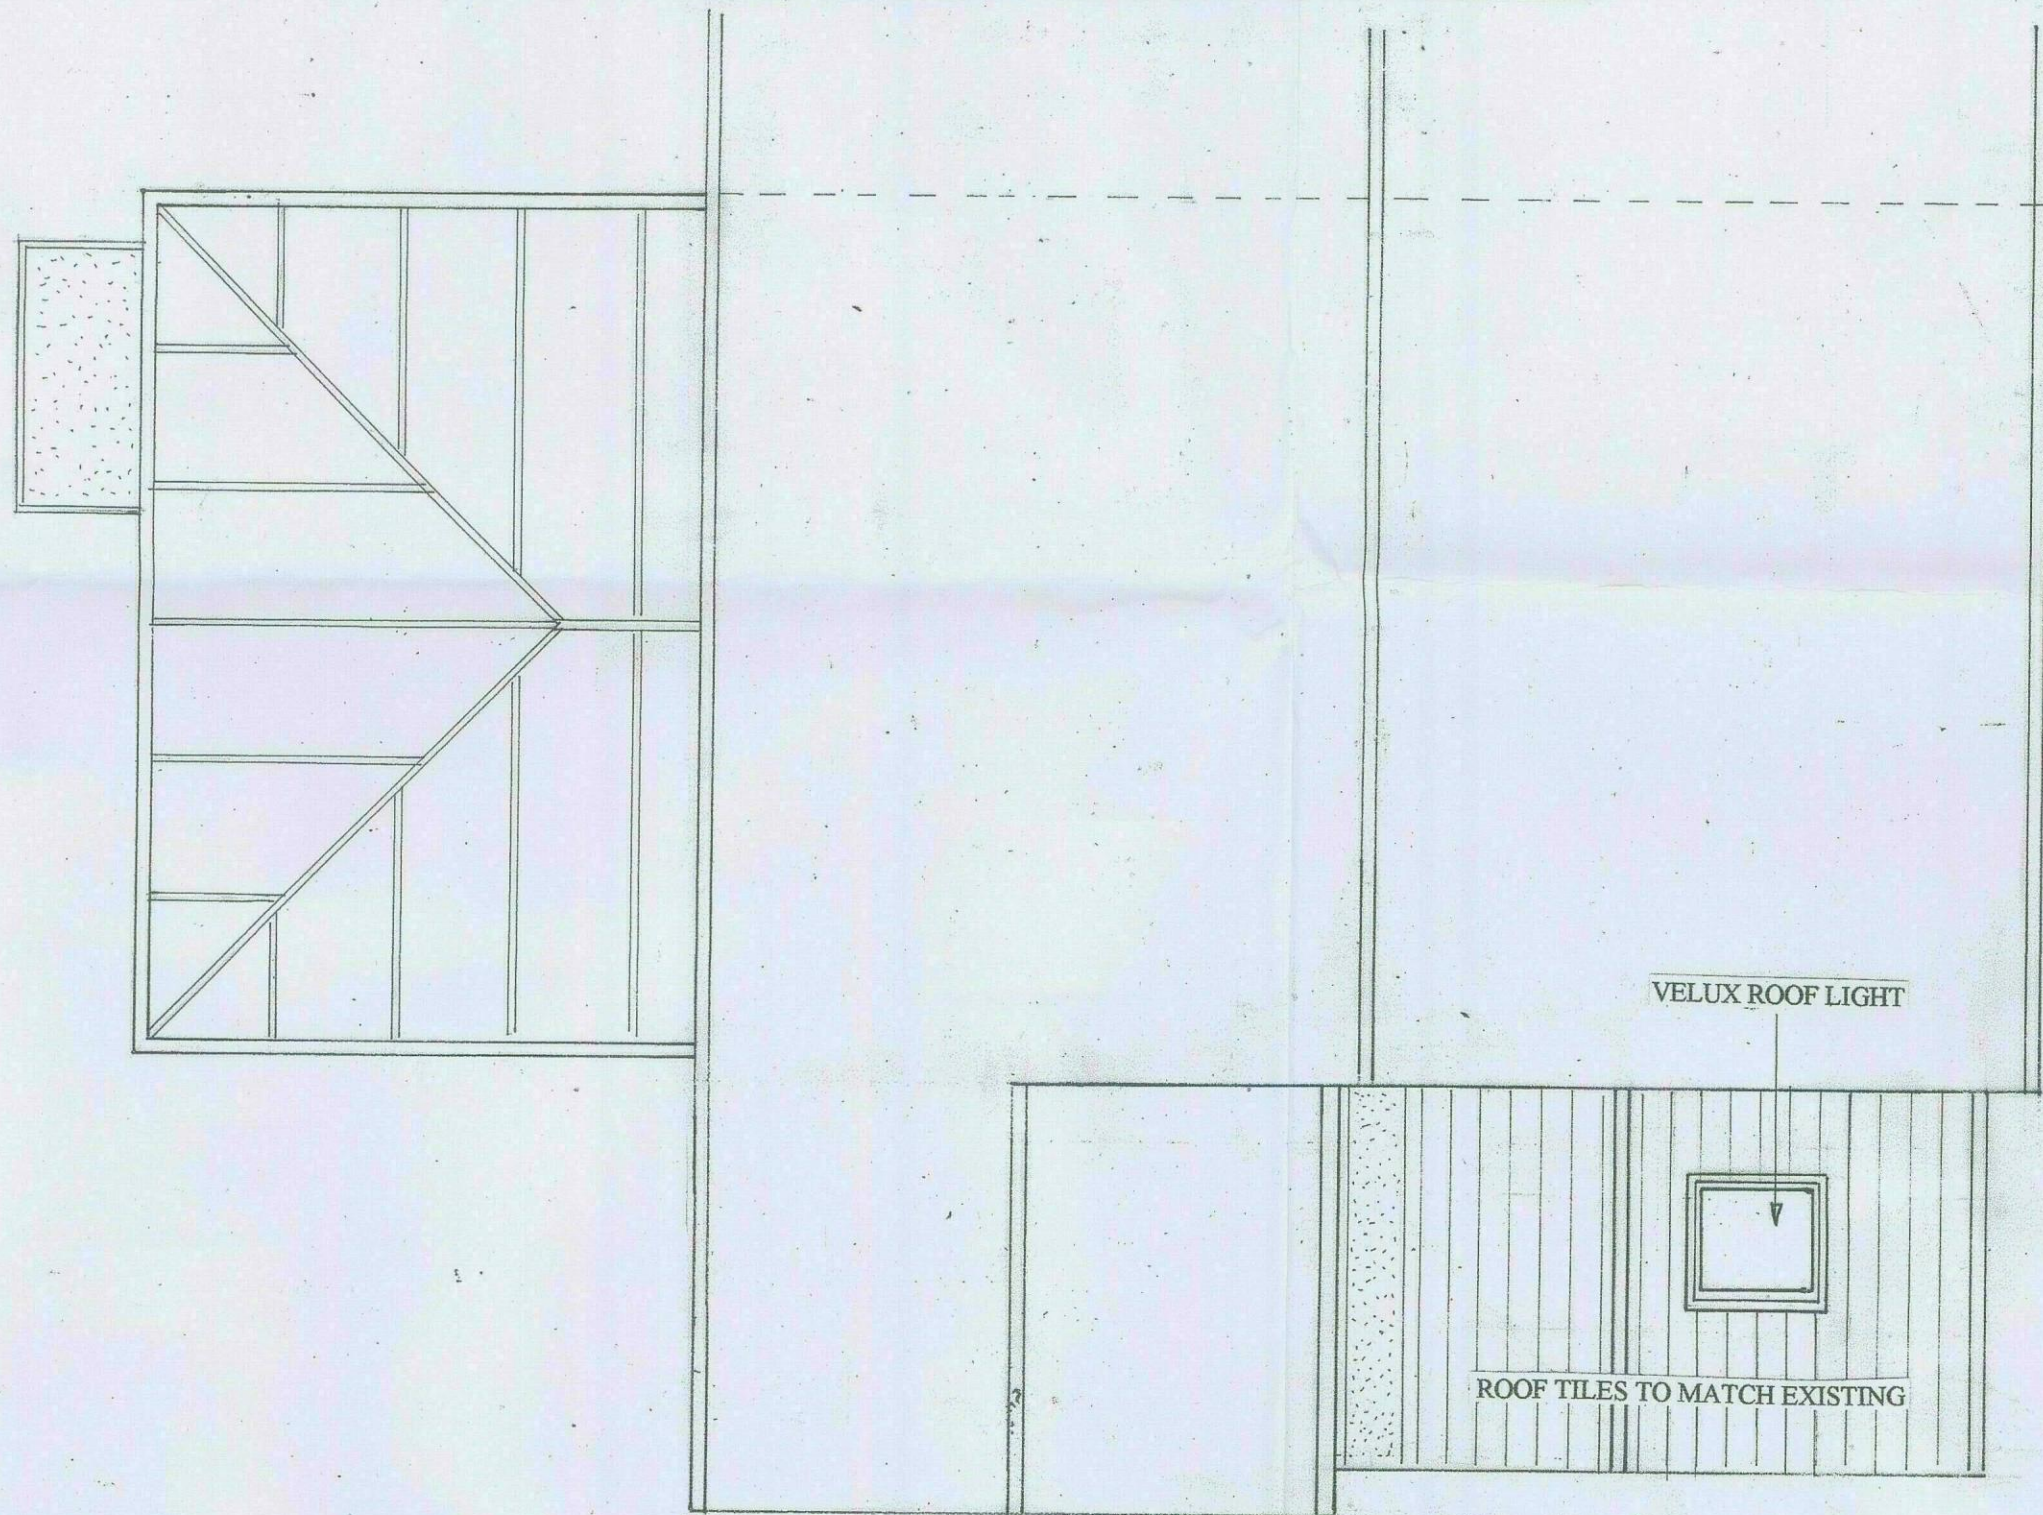

PROPOSED ROOF LAYOUT



PROPOSED FRONT ELEVATION

SCALE 1:50