


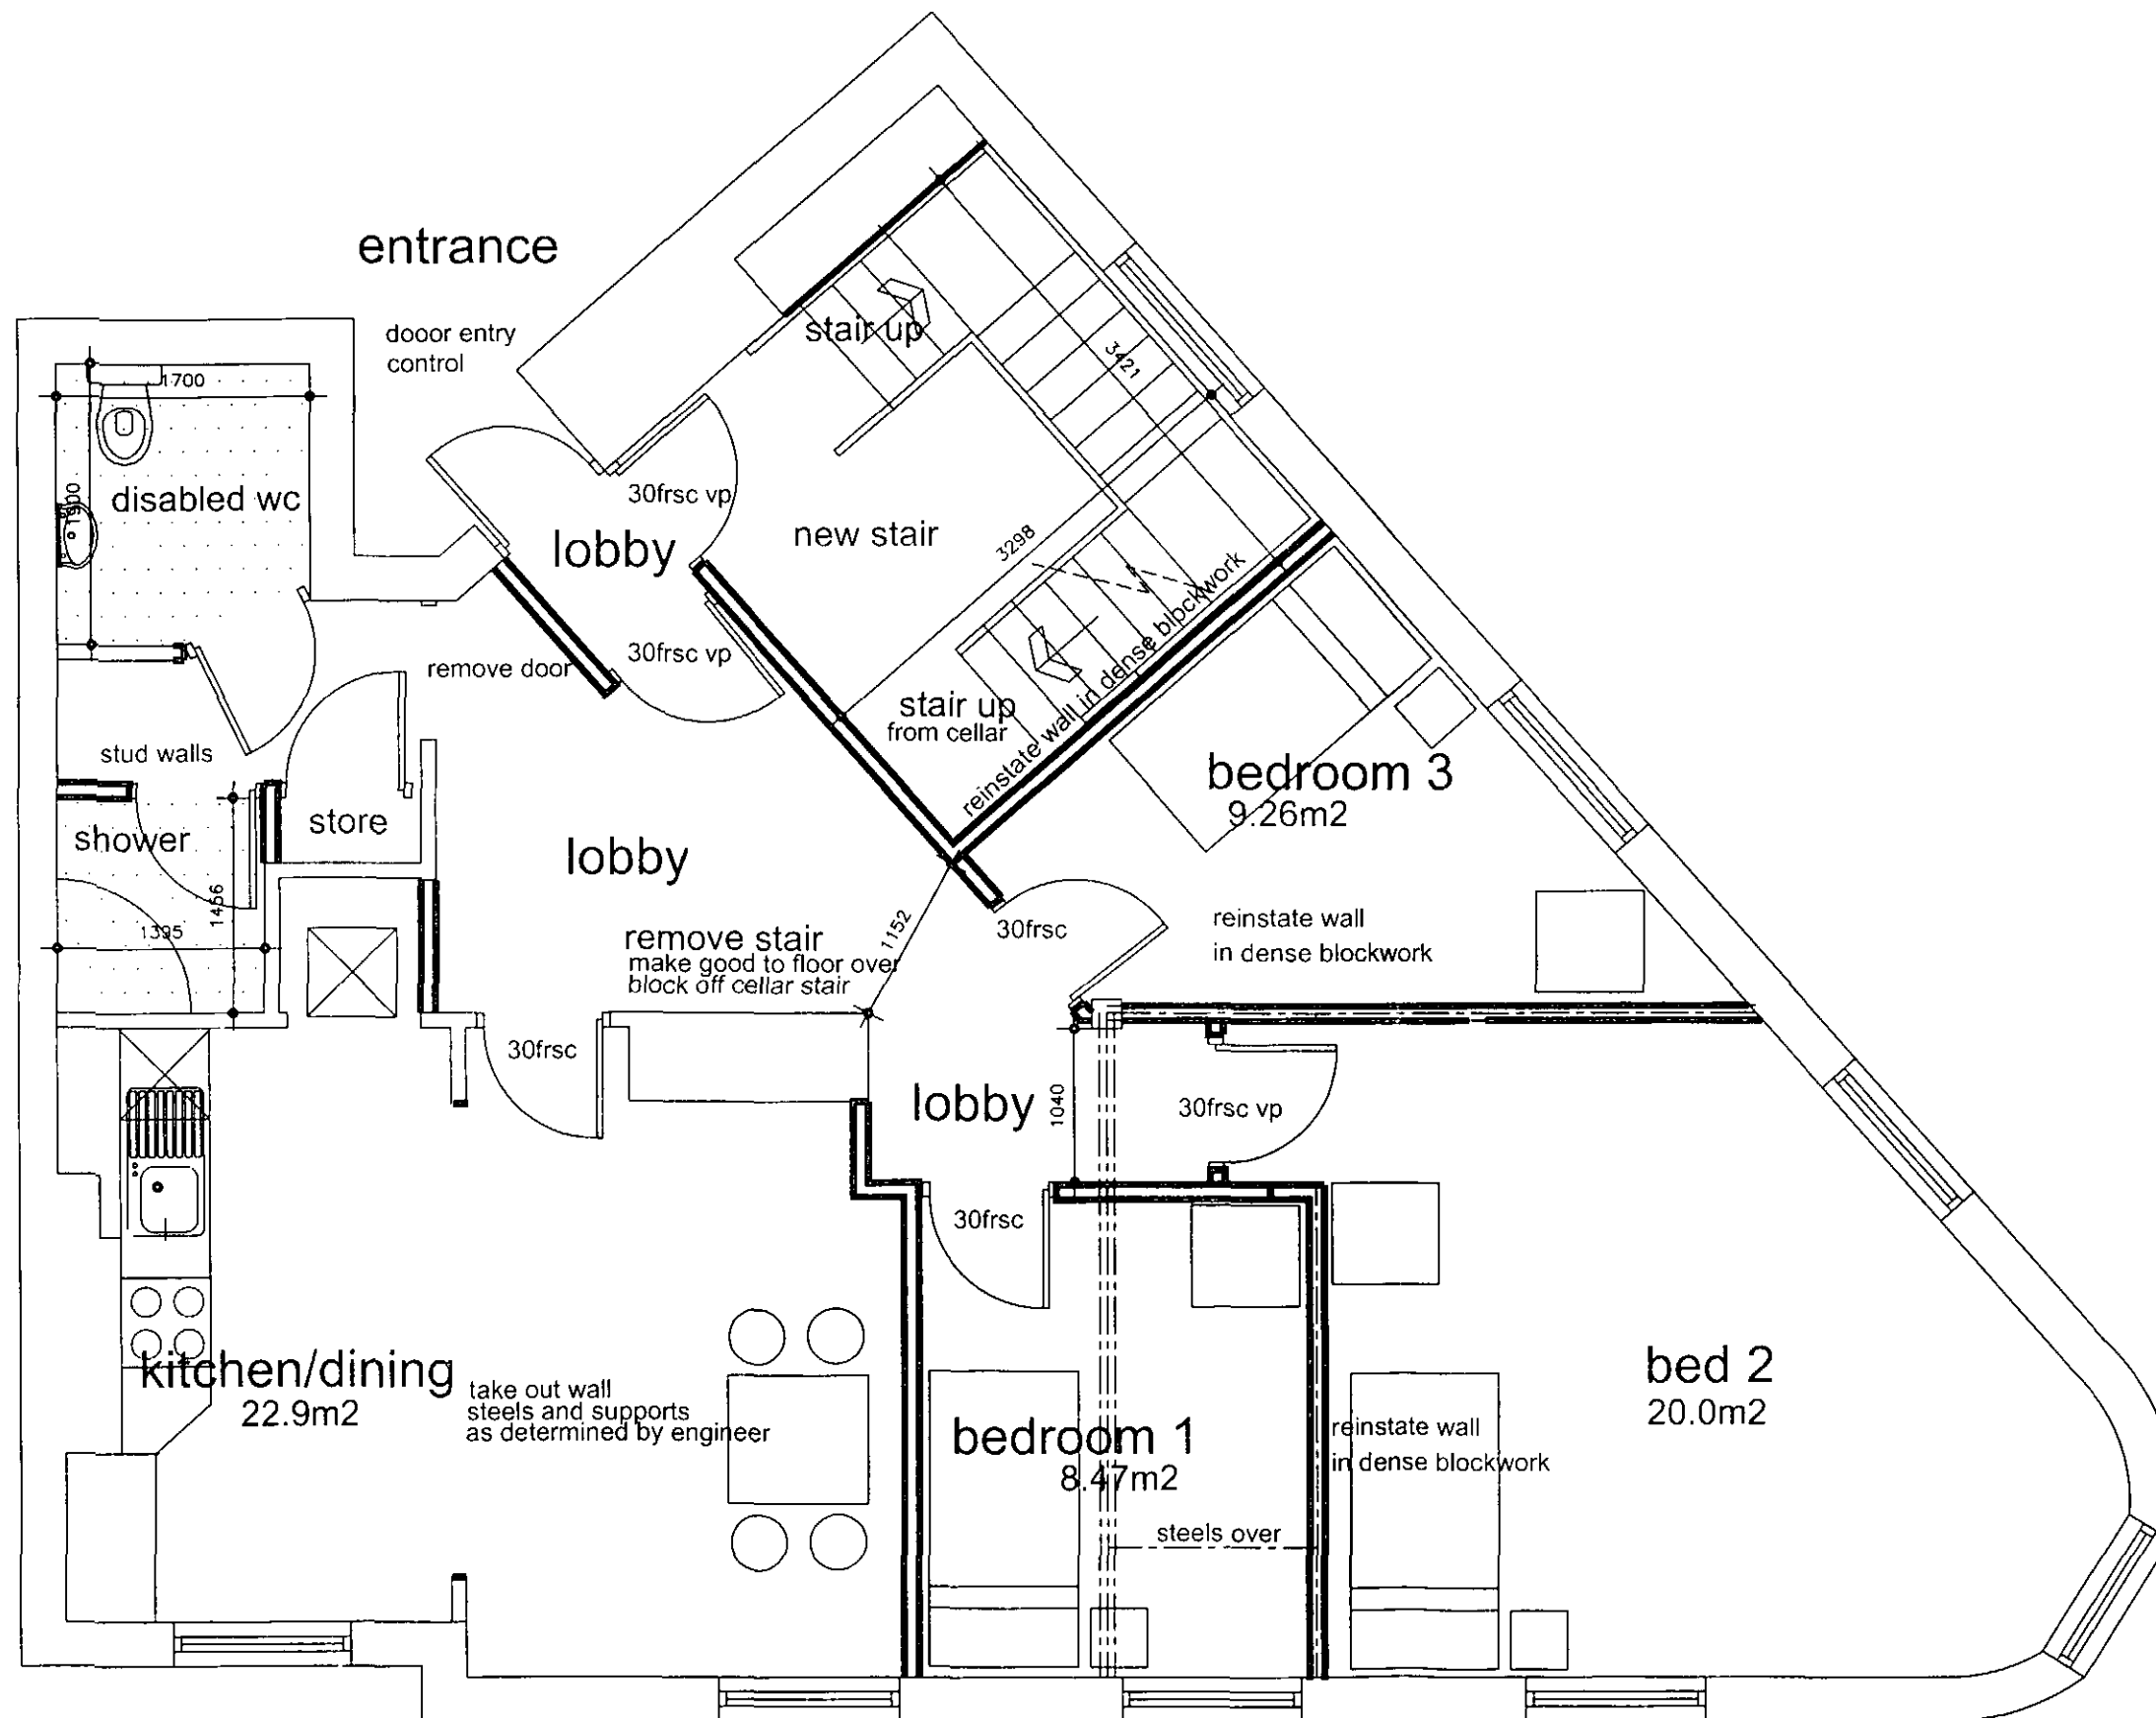

Do not scale work only to figured dimensions
All work to be carried out in accordance with the
Building Regulations and to the satisfaction of
the District Building Surveyor. This drawing
prepared for Local Authority Building Planning
Approval only. Contractor MUST carry out a full site survey

J MURRAY
4 BROOKSIDE CLOSE, HACKENTHORPE
SHEFFIELD S12 4LE 0114 247 0602

TITLE
change of use of public house
into HMO at Prince of Wales
Eldon St North, Barnsley
CLIENT: T Arden Ltd

plans as proposed

DATE 4/12/12 SCALE 1:50 @ A3


DRAWING No
a/12/04

REVISION a b c d e f g h i j k l m n o p q r s t u v w x y z

Issued for clients approvals

ground floor plan as proposed 1:50 @A3

residents at first second and ground floor to share ground floor living area

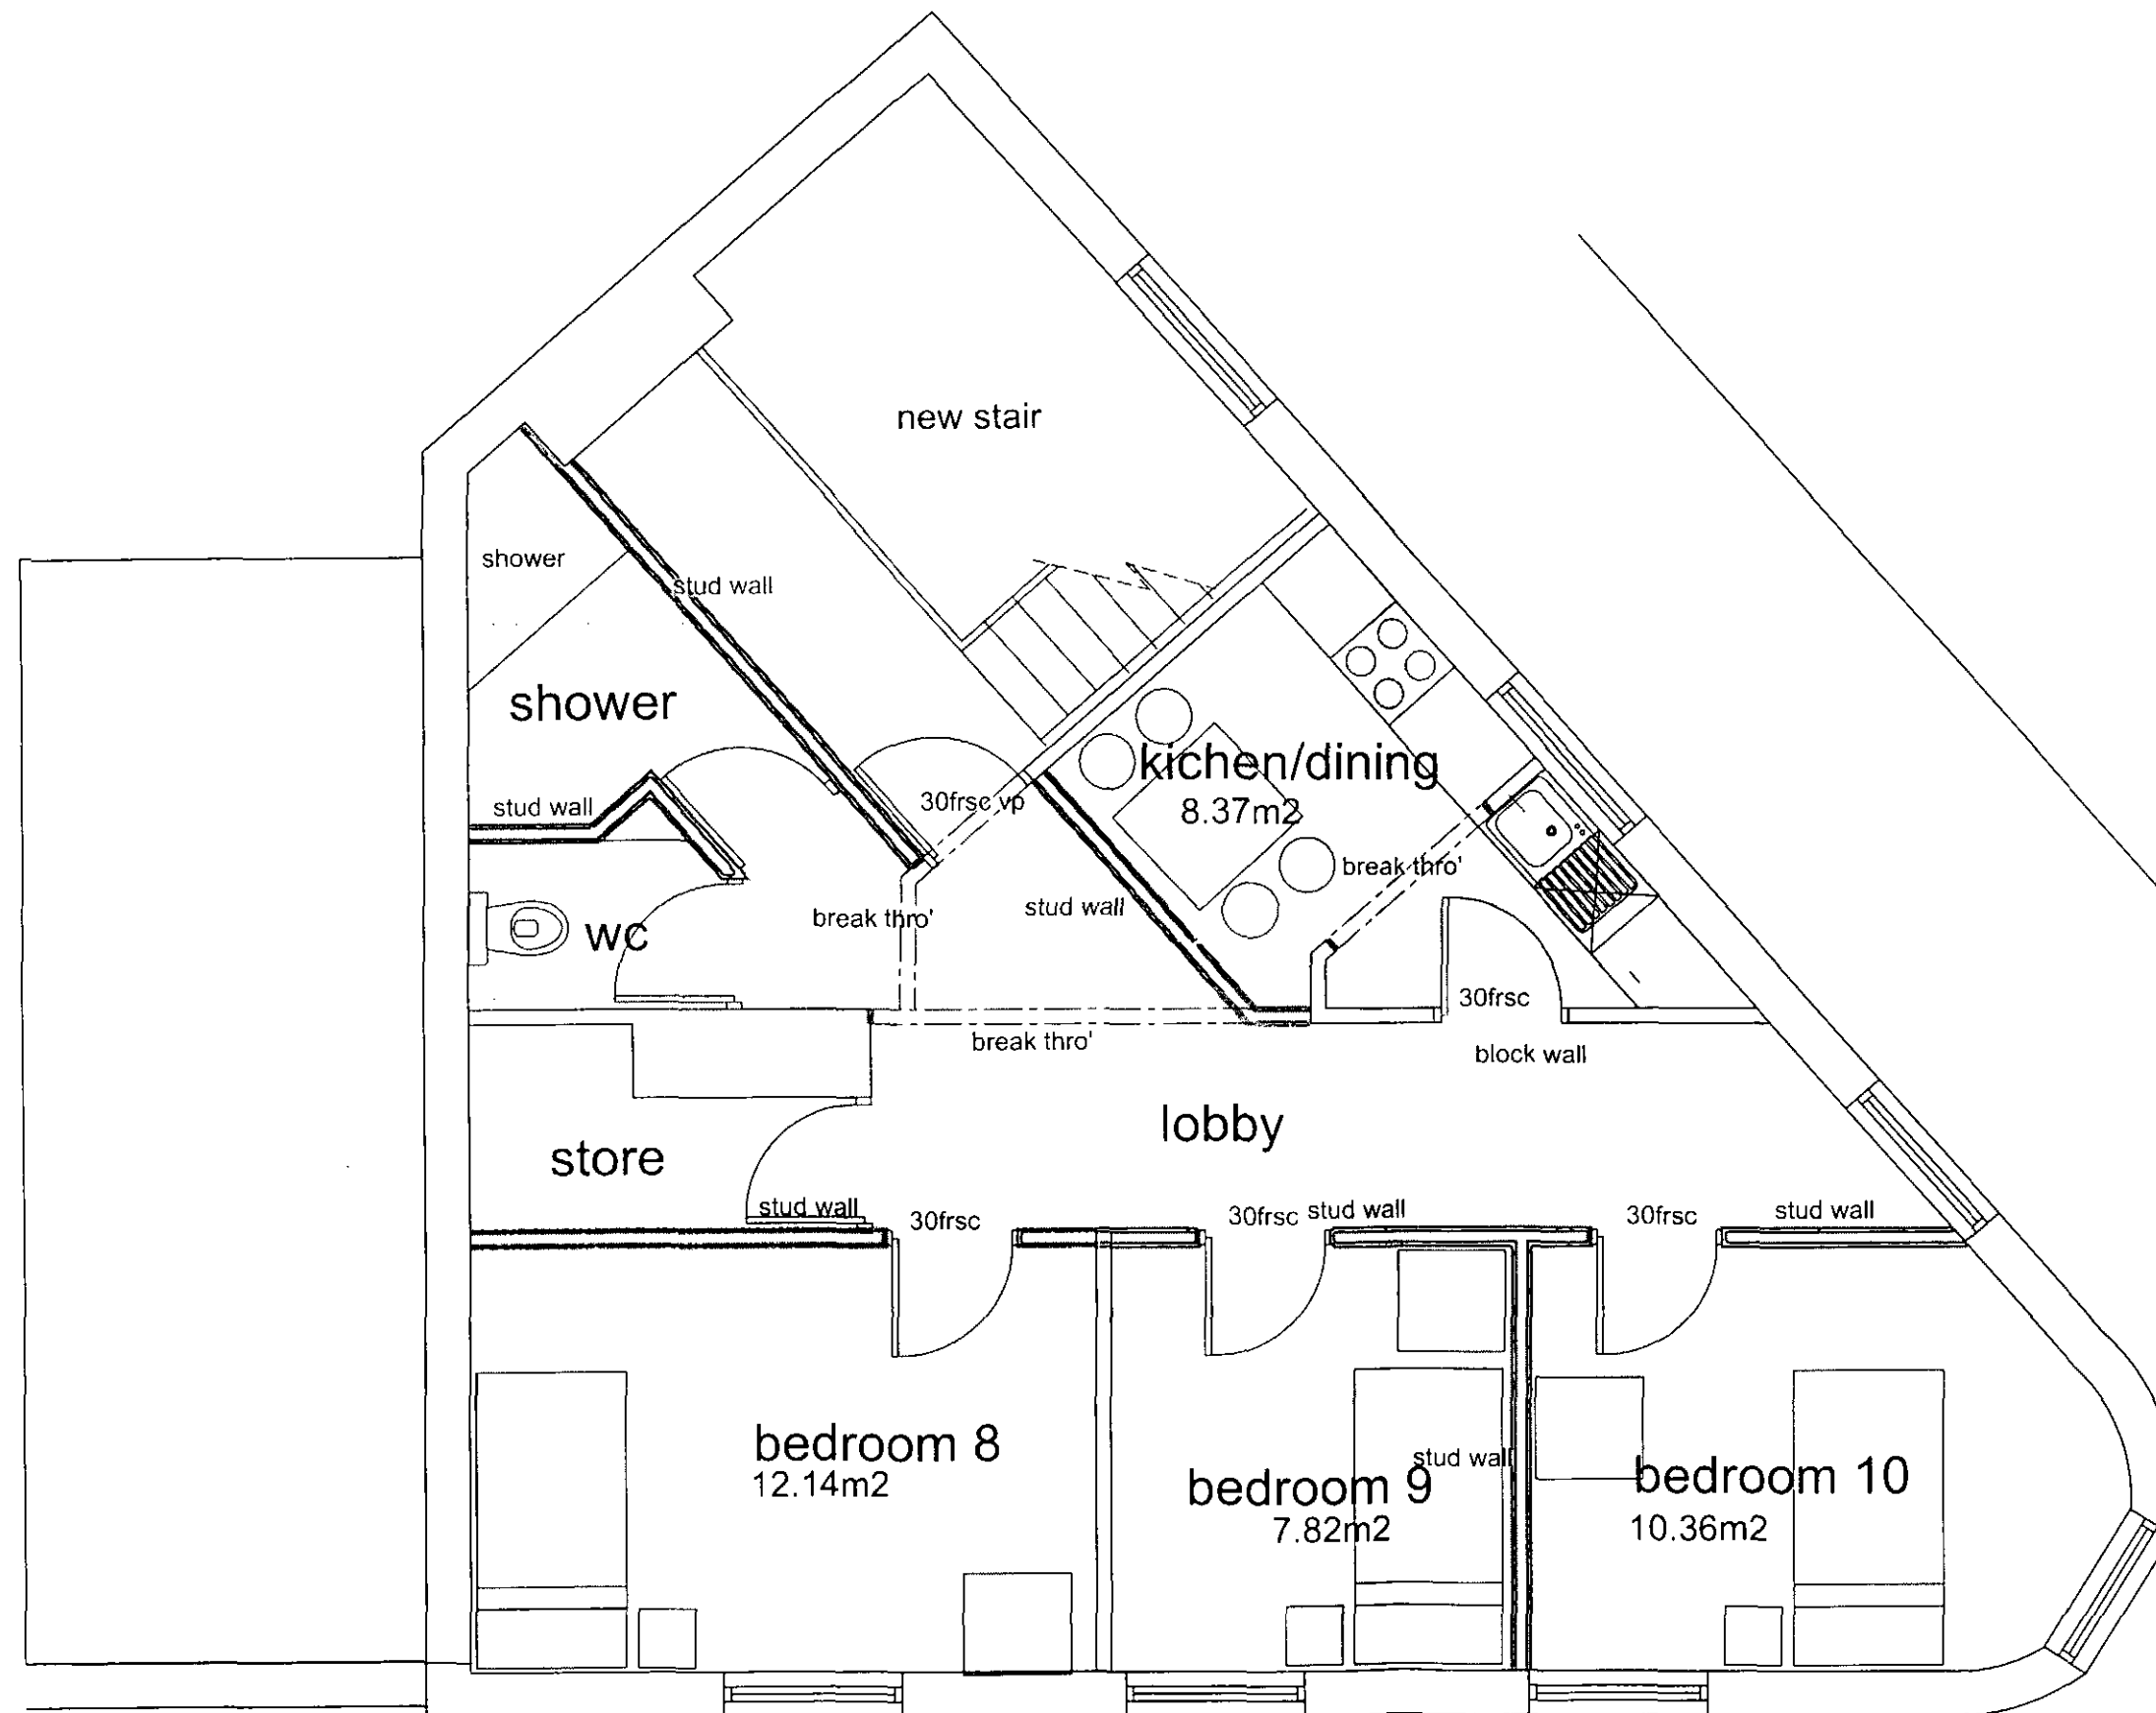

Do not scale. Work only to figured dimensions.
All work to be carried out in accordance with the
Building Regulations and to the satisfaction of
the District Building Surveyor. This drawing
prepared for Local Authority Building Planning
Approval only. Contractor MUST check fully from
a full site survey.
J MURRAY
4 BROOKSIDE CLOSE, HACKENTHORPE
SHEFFIELD S12 4LE 0114 247 0602

TITLE
change of use of public house
into HMO at Prince of Wales
Eldon St North, Barnsley
CLIENT T Arden Ltd

plans as proposed

DATE 4/12/12 SCALE 1:50 @ A3

DRAWING No.
a/12/06

REVISION a b c d e f

Issued for clients approvals

second floor plan as proposed 1:50 @A3

residents at second floor share kitchen with first floor residents
residents at first second and ground floor to share ground floor living area