


GENERAL NOTES

- 1. Any discrepancies found between this drawing and other documents should be referred to immediately
- 2. This drawing should be removed from currency immediately after a revised version is issued
- 3. All dimensions in millimetres


This drawing and its subject matter are the confidential property of Max Design and shall not be copied, reproduced, used or disclosed to others without their prior written authority.




FRONT ELEVATION AS EXISTING [1:50]

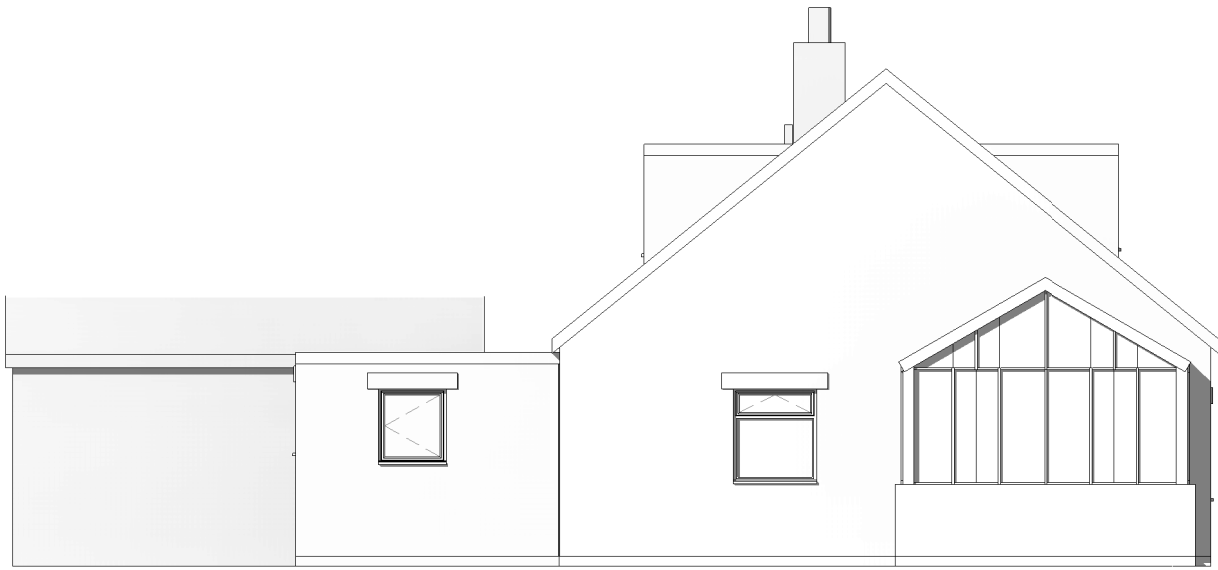

SIDE A ELEVATION AS EXISTING [1:50]

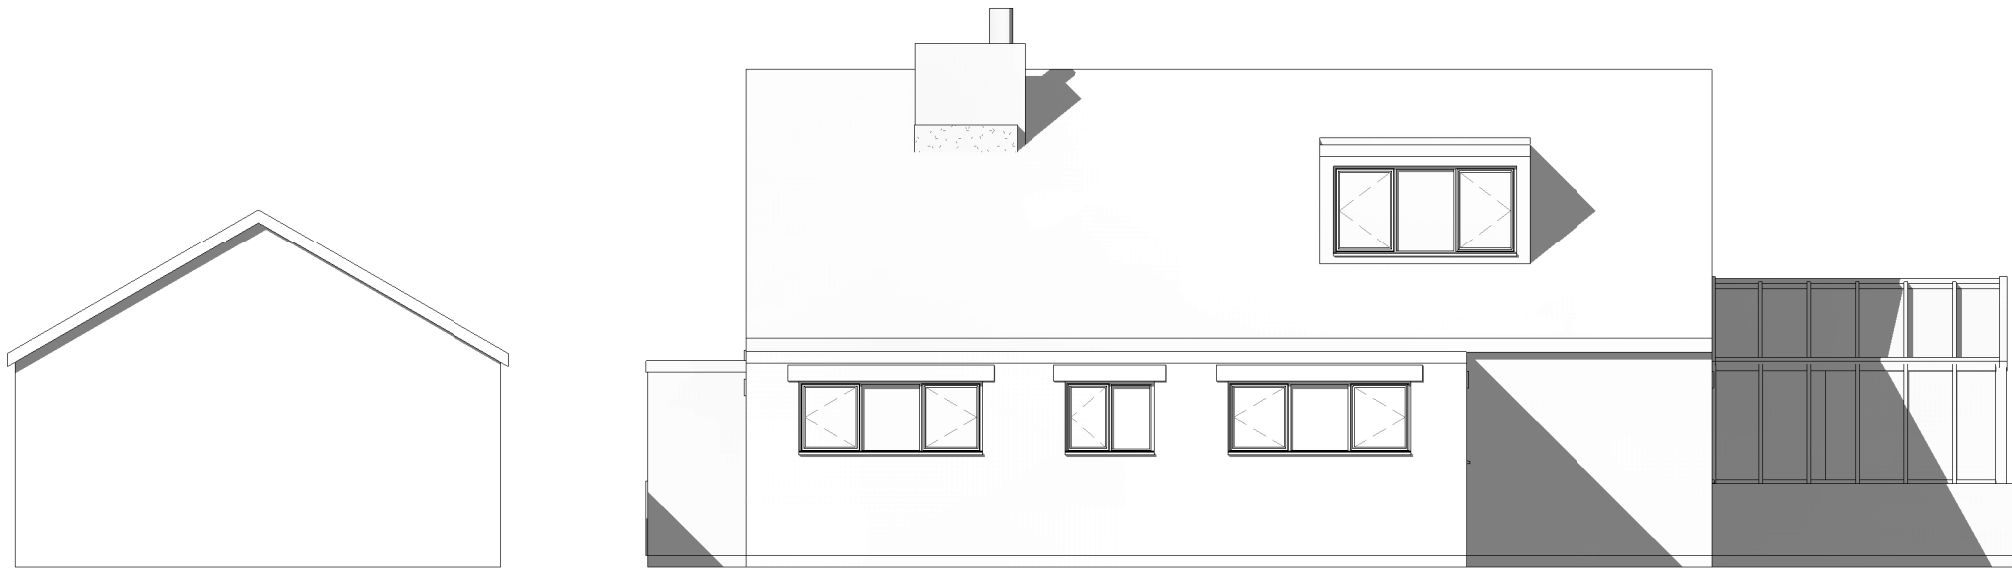

REAR ELEVATION AS EXISTING [1:50]

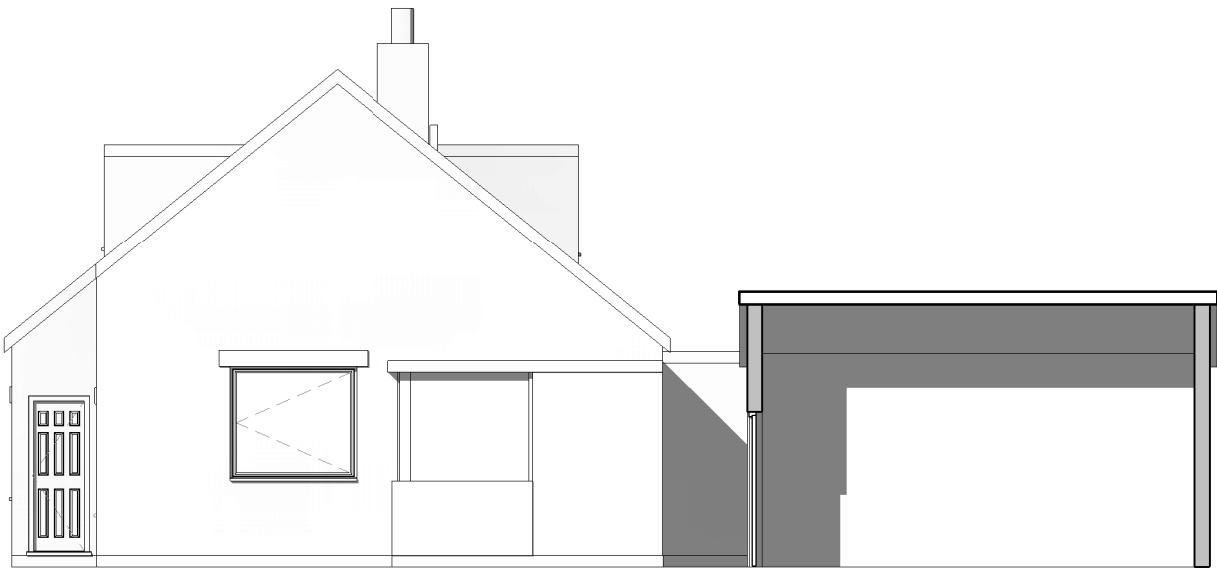

SIDE B ELEVATION AS EXISTING [1:50]

Rev.	Date.	Reason for issue.	Issued by.
------	-------	-------------------	------------

Revision Schedule

MaxDesign

Project

Ruggen House

PLANNING

Drawing Title

Elevations As Existing

Date :	Jan 2021	Sheet size: A2	Scale : 1 : 100
--------	----------	----------------	-----------------

Drawn :	Designer	Drawing No.	Revision
Checked :	Checker	2131. 002	