




17 st leonards way, ardsley, barnsley

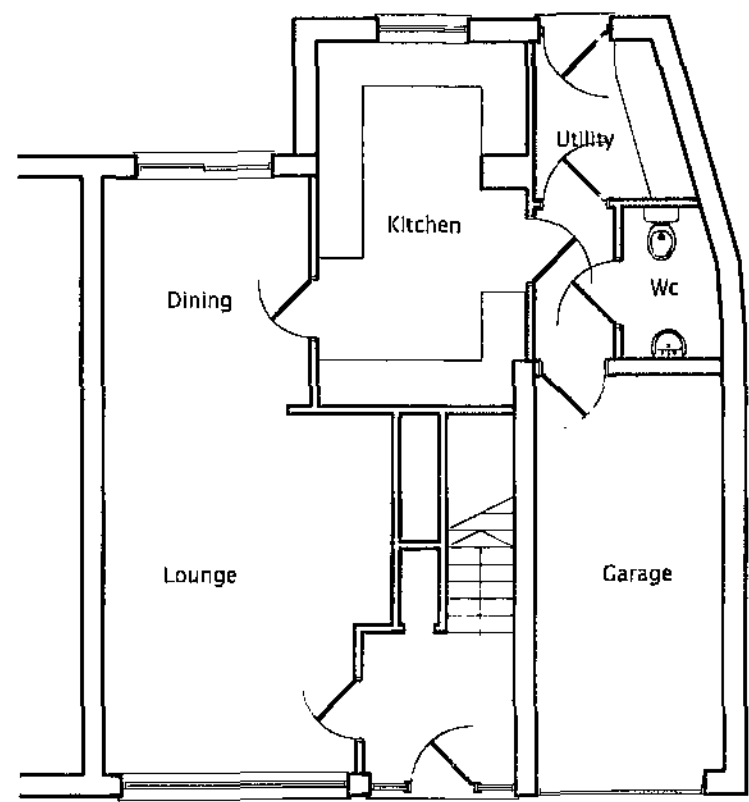


Proposed Ground Floor Plan
1:100

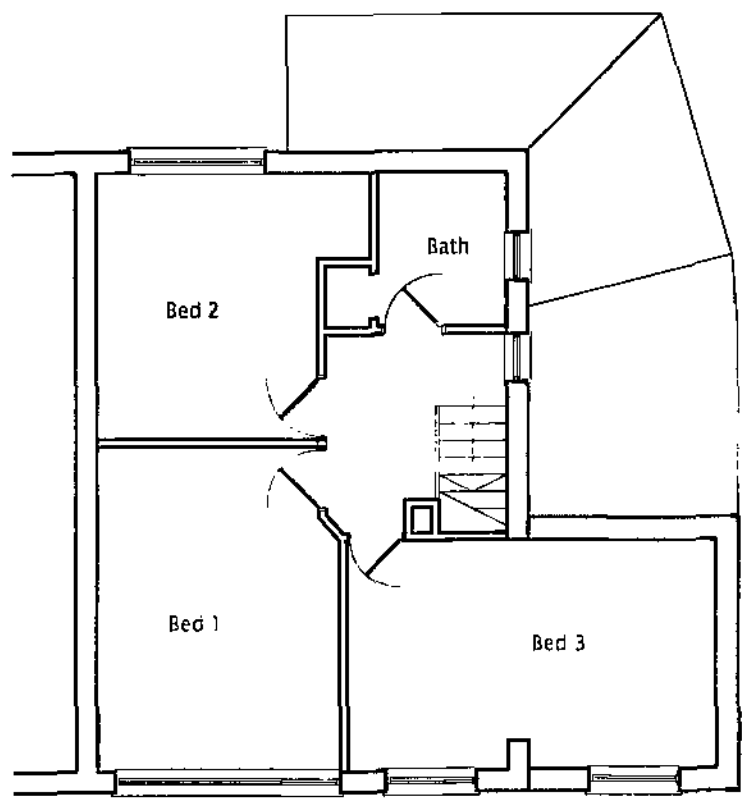


Proposed First Floor Plan
1:100

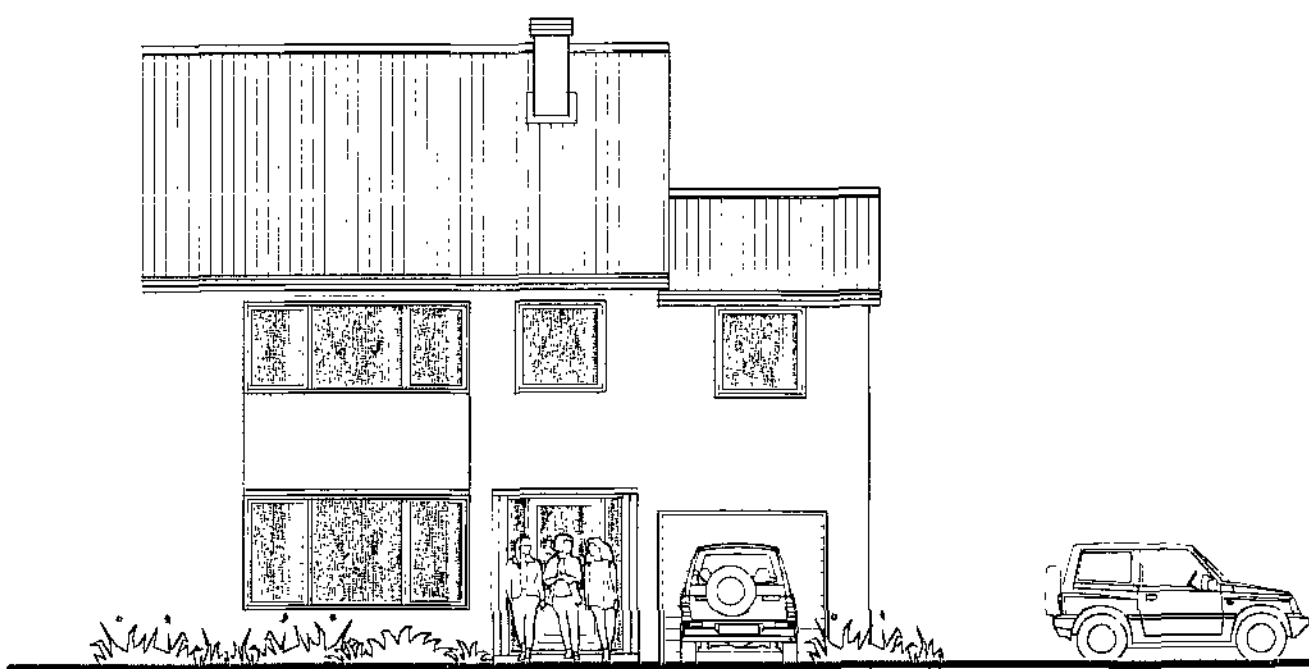



Proposed Front Elevation
1:100

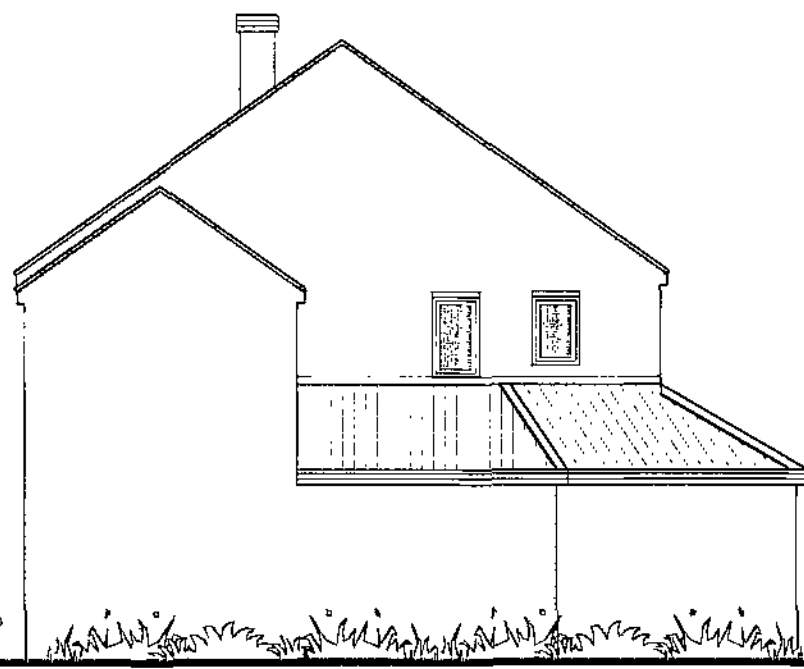


Proposed Side Elevation
1:100

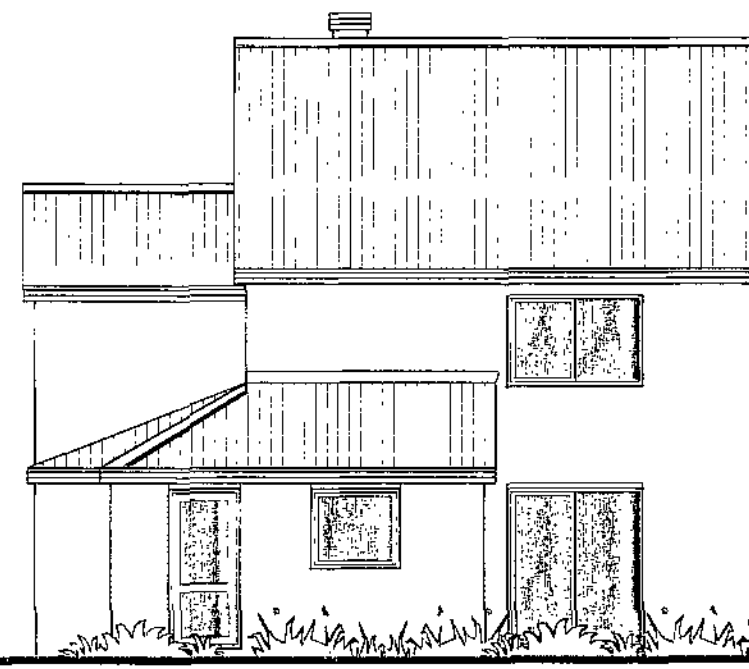

Proposed Rear Elevation
1:100

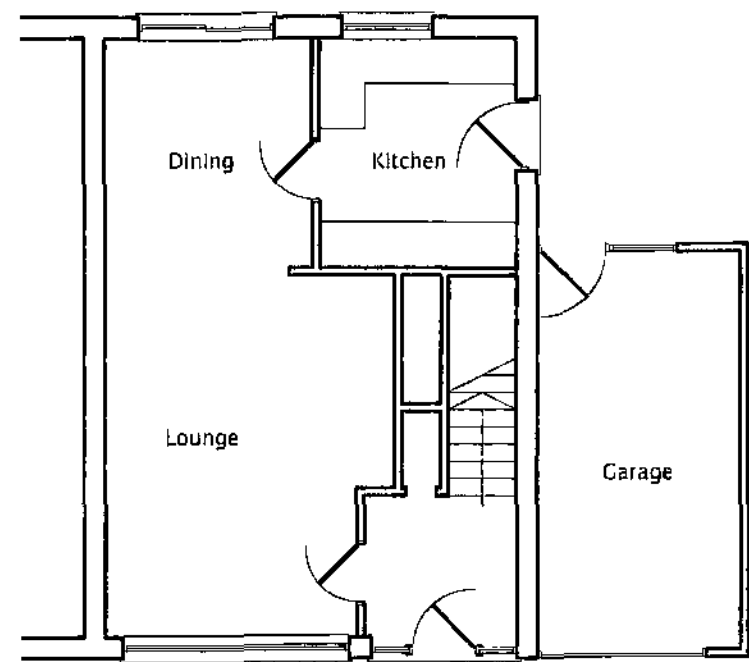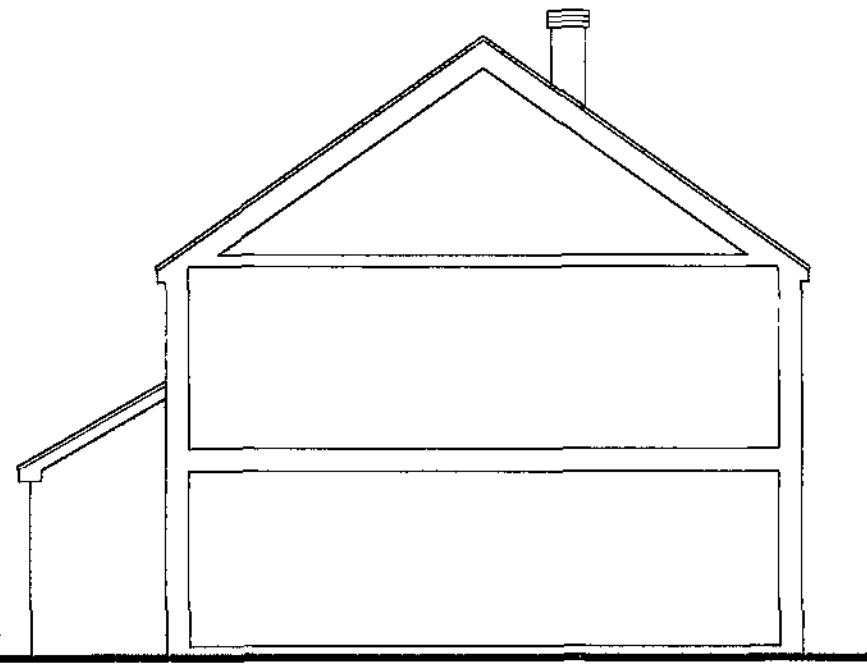


Existing Ground Floor Plan
1:100

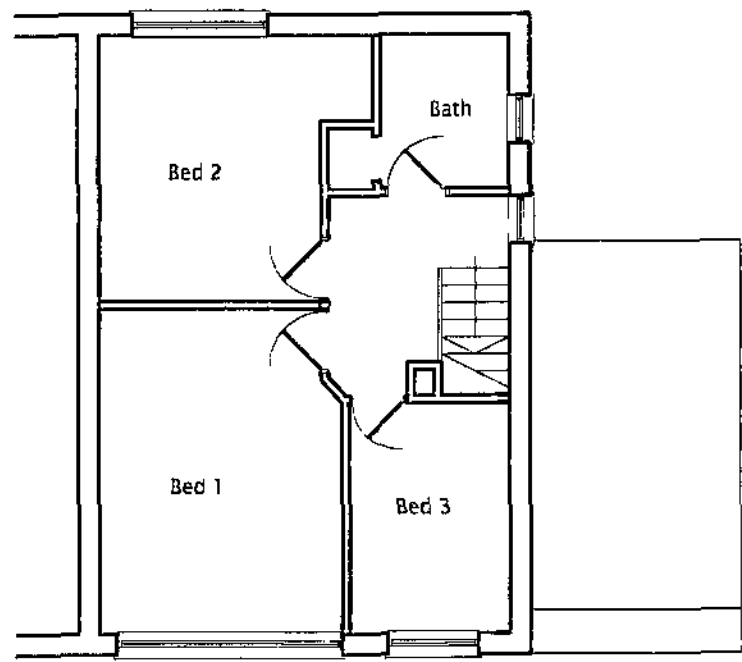

Existing First Floor Plan
1:100



Existing Front Elevation
1:100

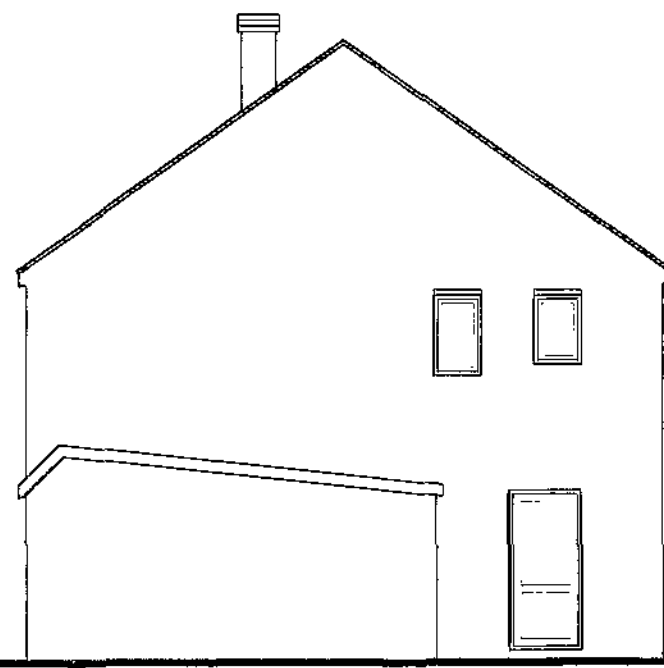



Existing Side Elevation
1:100




Existing Rear Elevation
1:100



Location Plan 1:1250

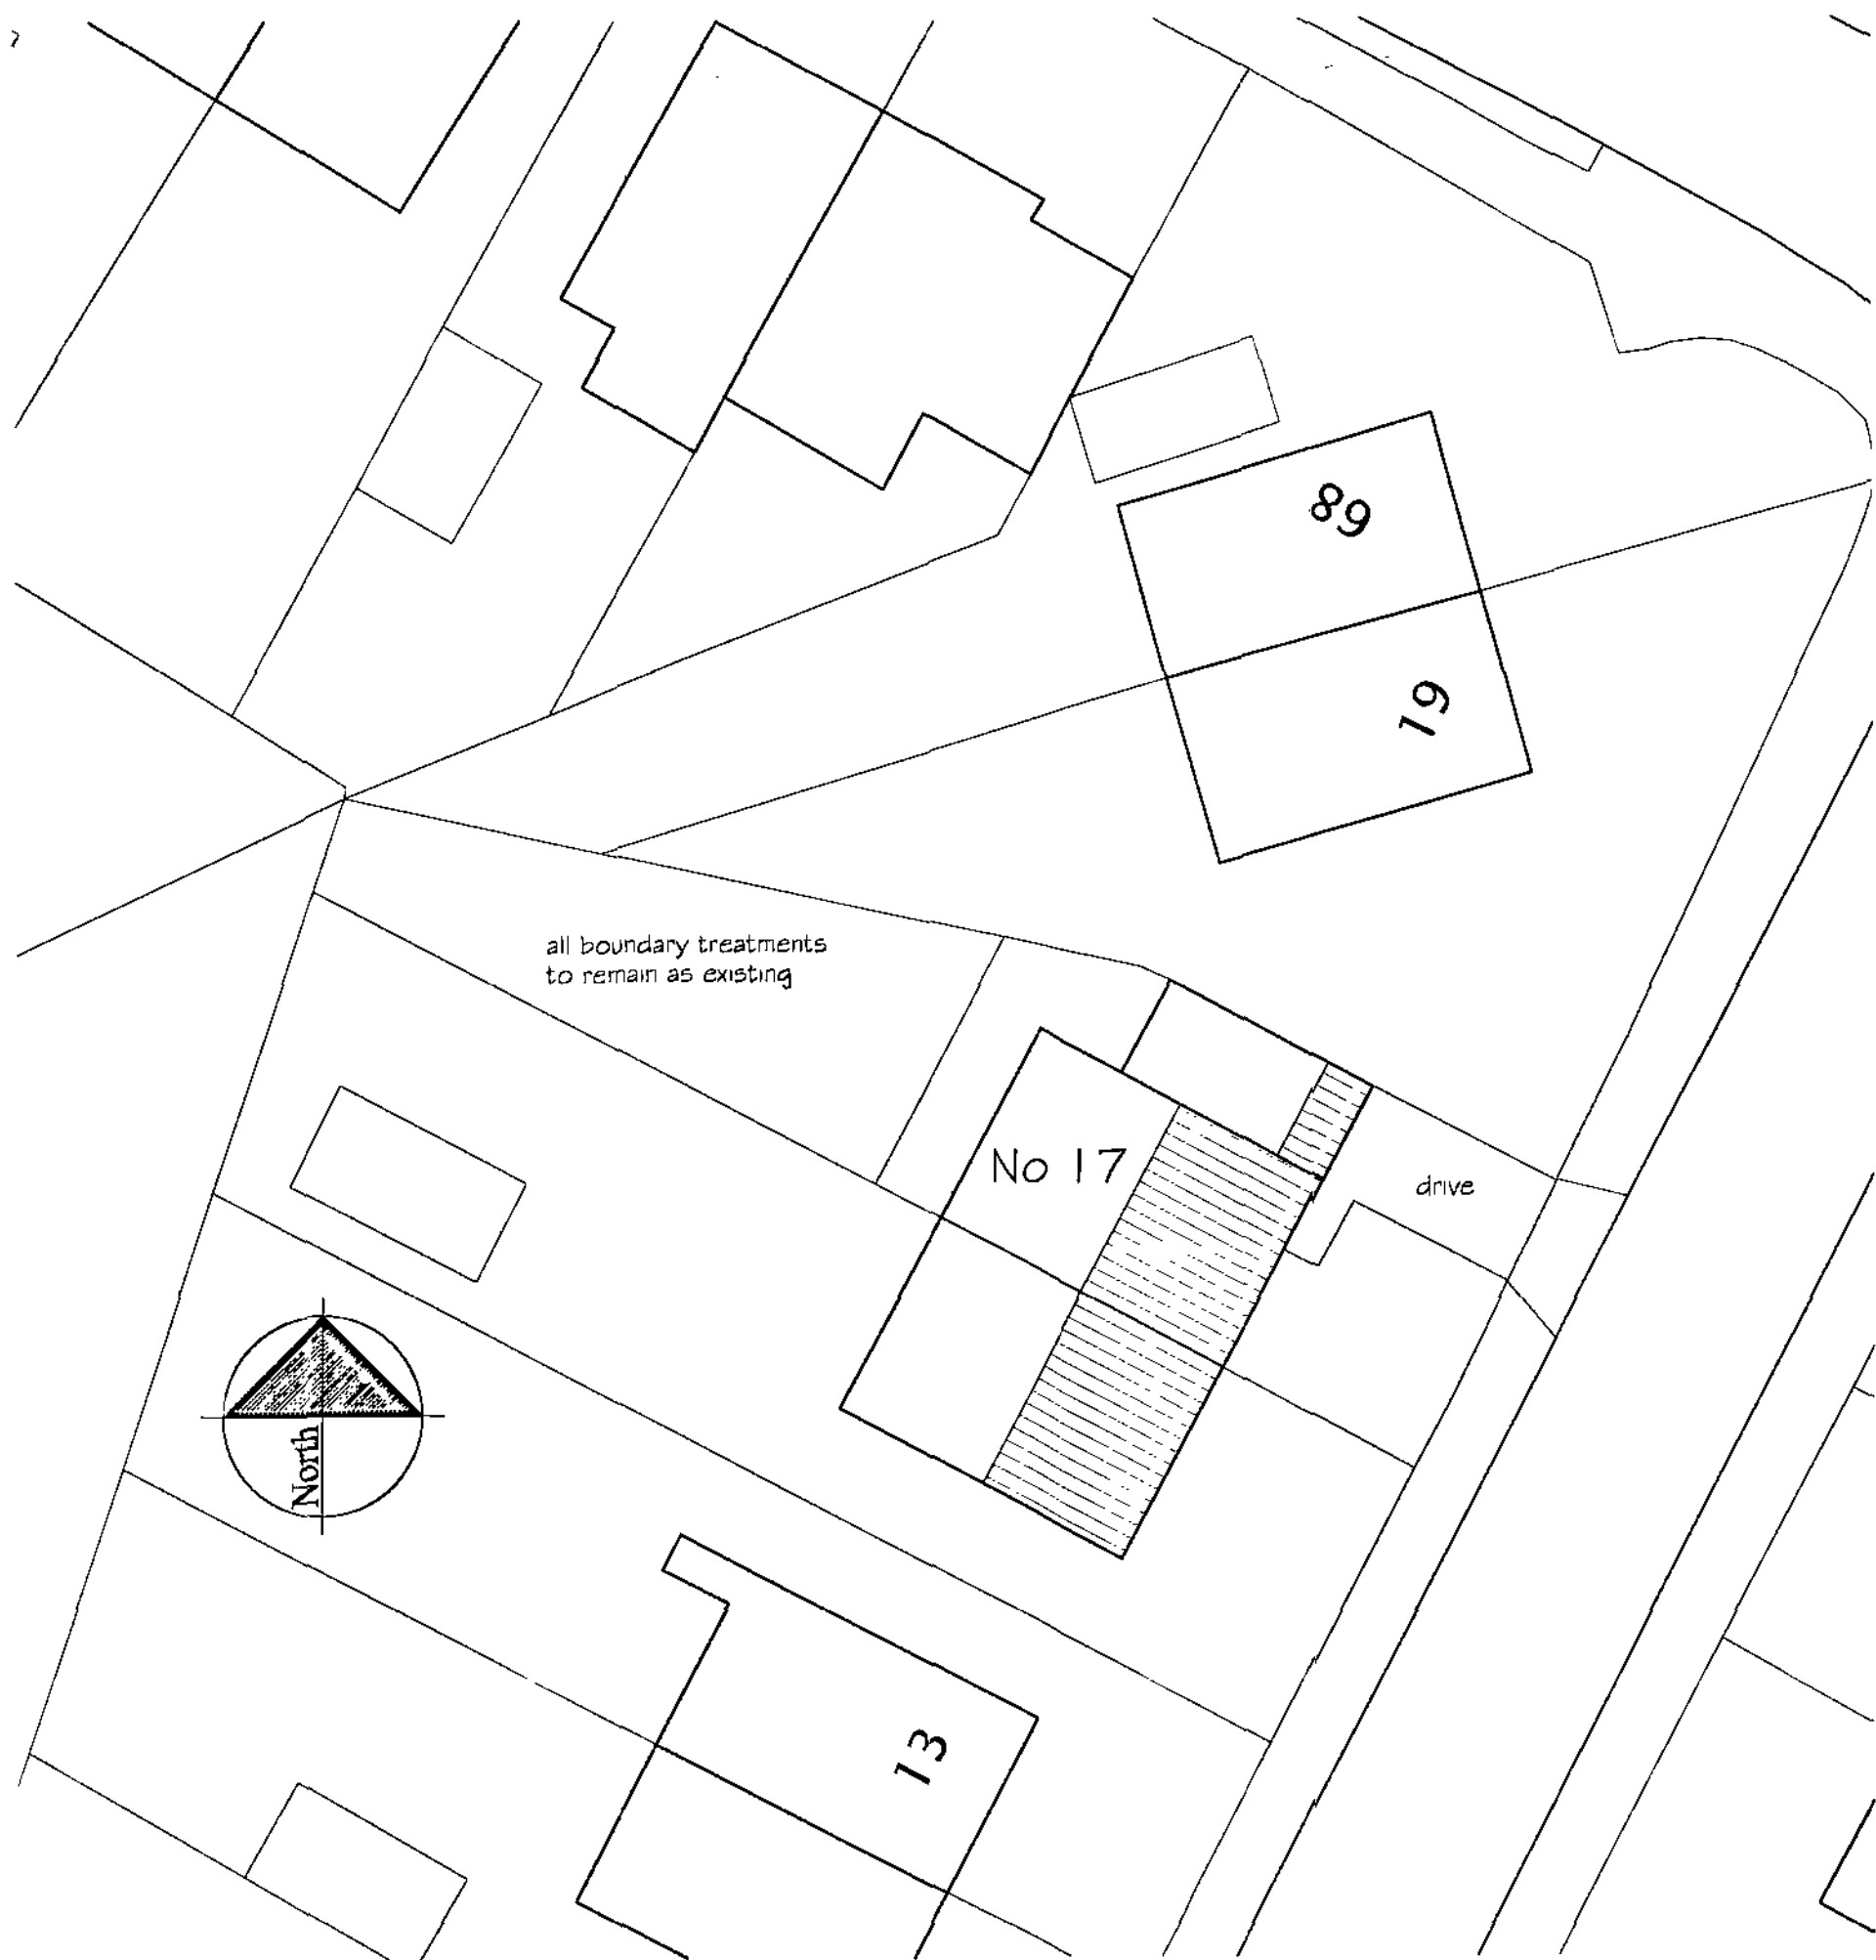 


Existing Site Plan
1:200

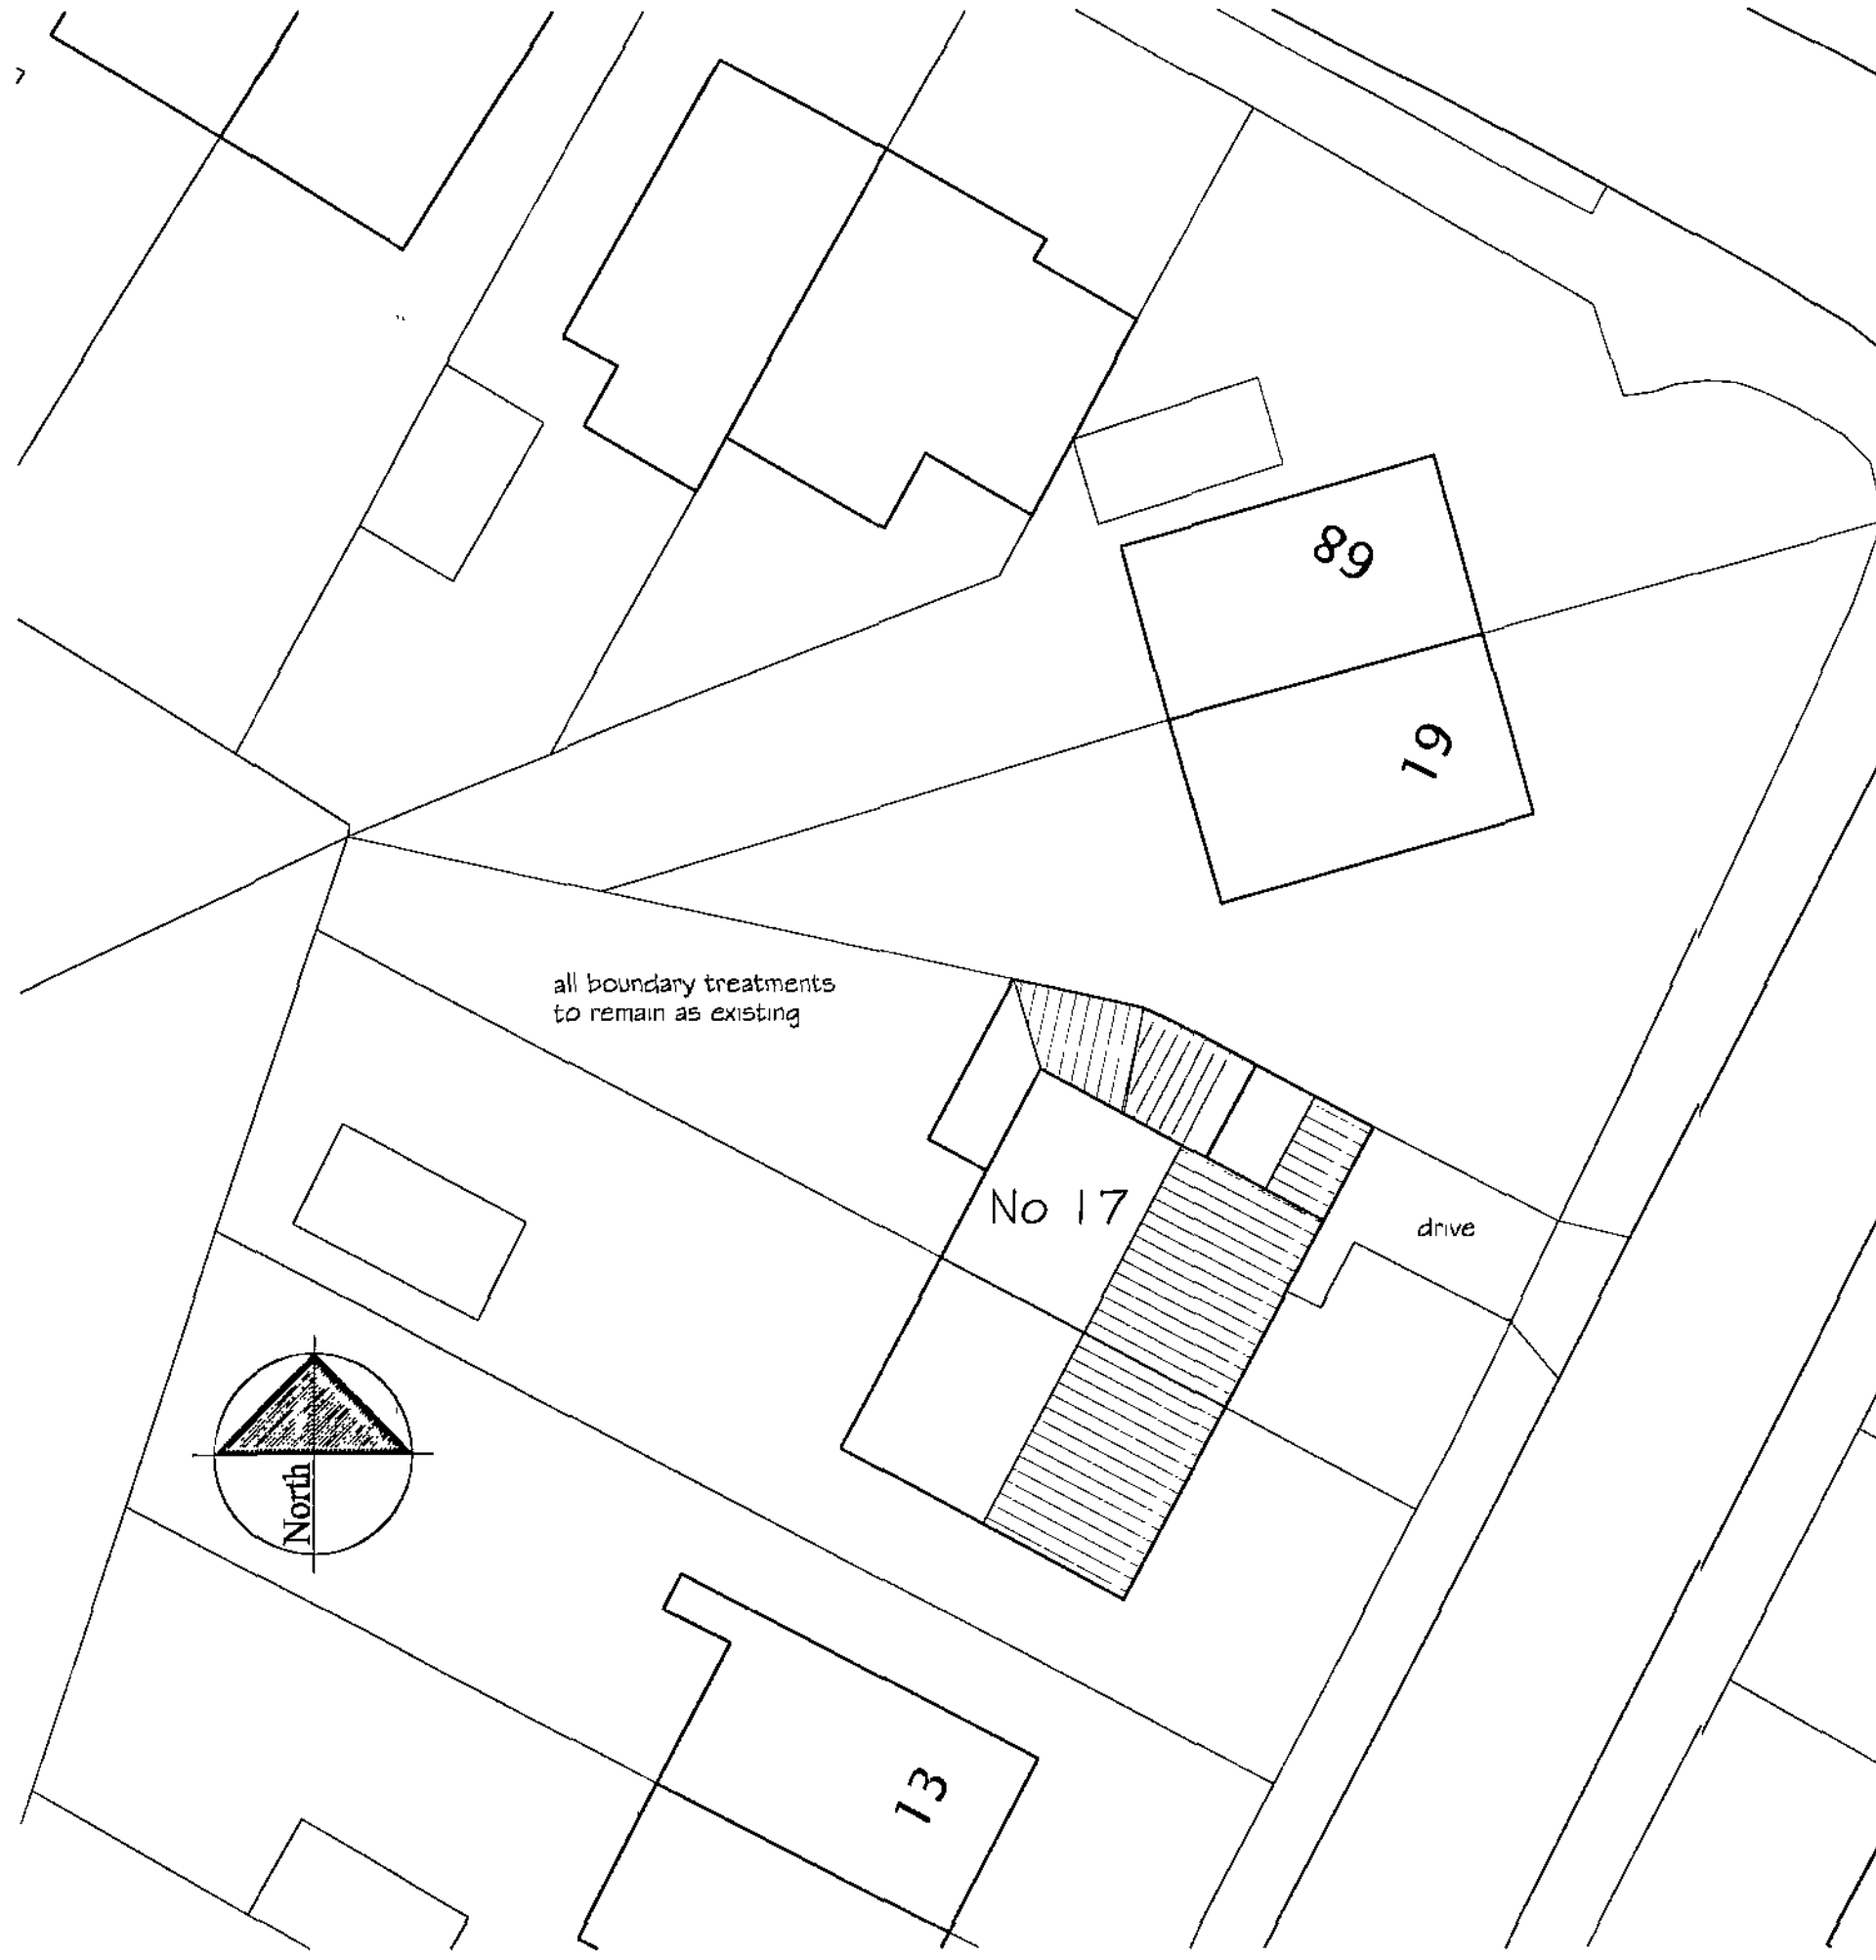

Proposed Site Plan
1:200

All drawings to be read in conjunction with SAP Calculations, Construction Specification and Guide for Sustainable Homes Assessments. All details to be constructed to be carried out in conjunction with relevant Standards. Details for Air Leakage Party Wall to be constructed to meet the requirements set out in the Code for Sustainable Homes Assessments to achieve required Sound Test results.

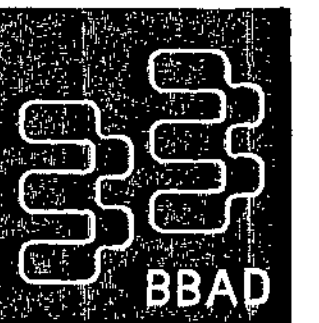

Barnett & Burgin Architectural Design Ltd
Lentbury Business Centre - Marlborough Way, Marlborough, Wiltshire, W15 1JL
Tel: 01753 506165 Fax: 01753 506102 Email: info@bbad.co.uk

proposed extension at
17 st leonards way, ardsley, barnsley
planning drawing

for
mr & mrs broughton

date	03.06.09	drg no	P09 023 01
initials	mlb	revision	-
checked	-	scale	various

Barnsley Metropolitan
Borough Council
18 JUN 2009
Corporate Plan 1999