




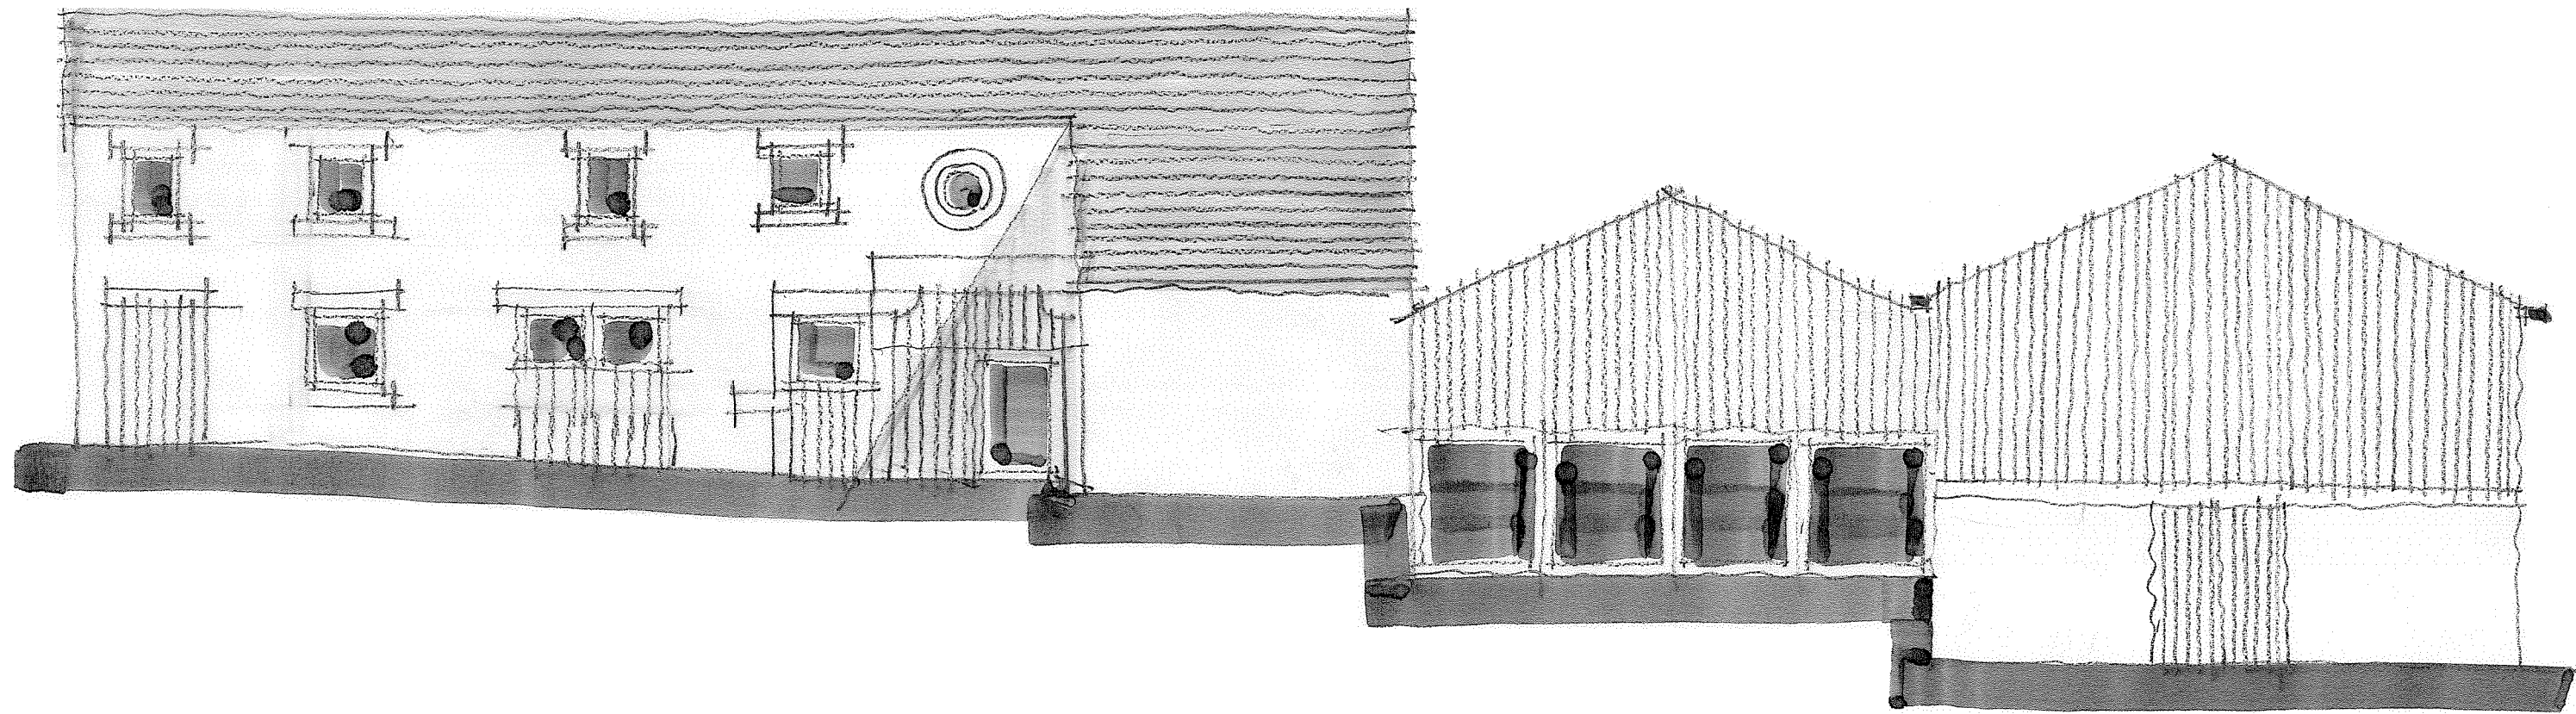


NORTH ELEVATION

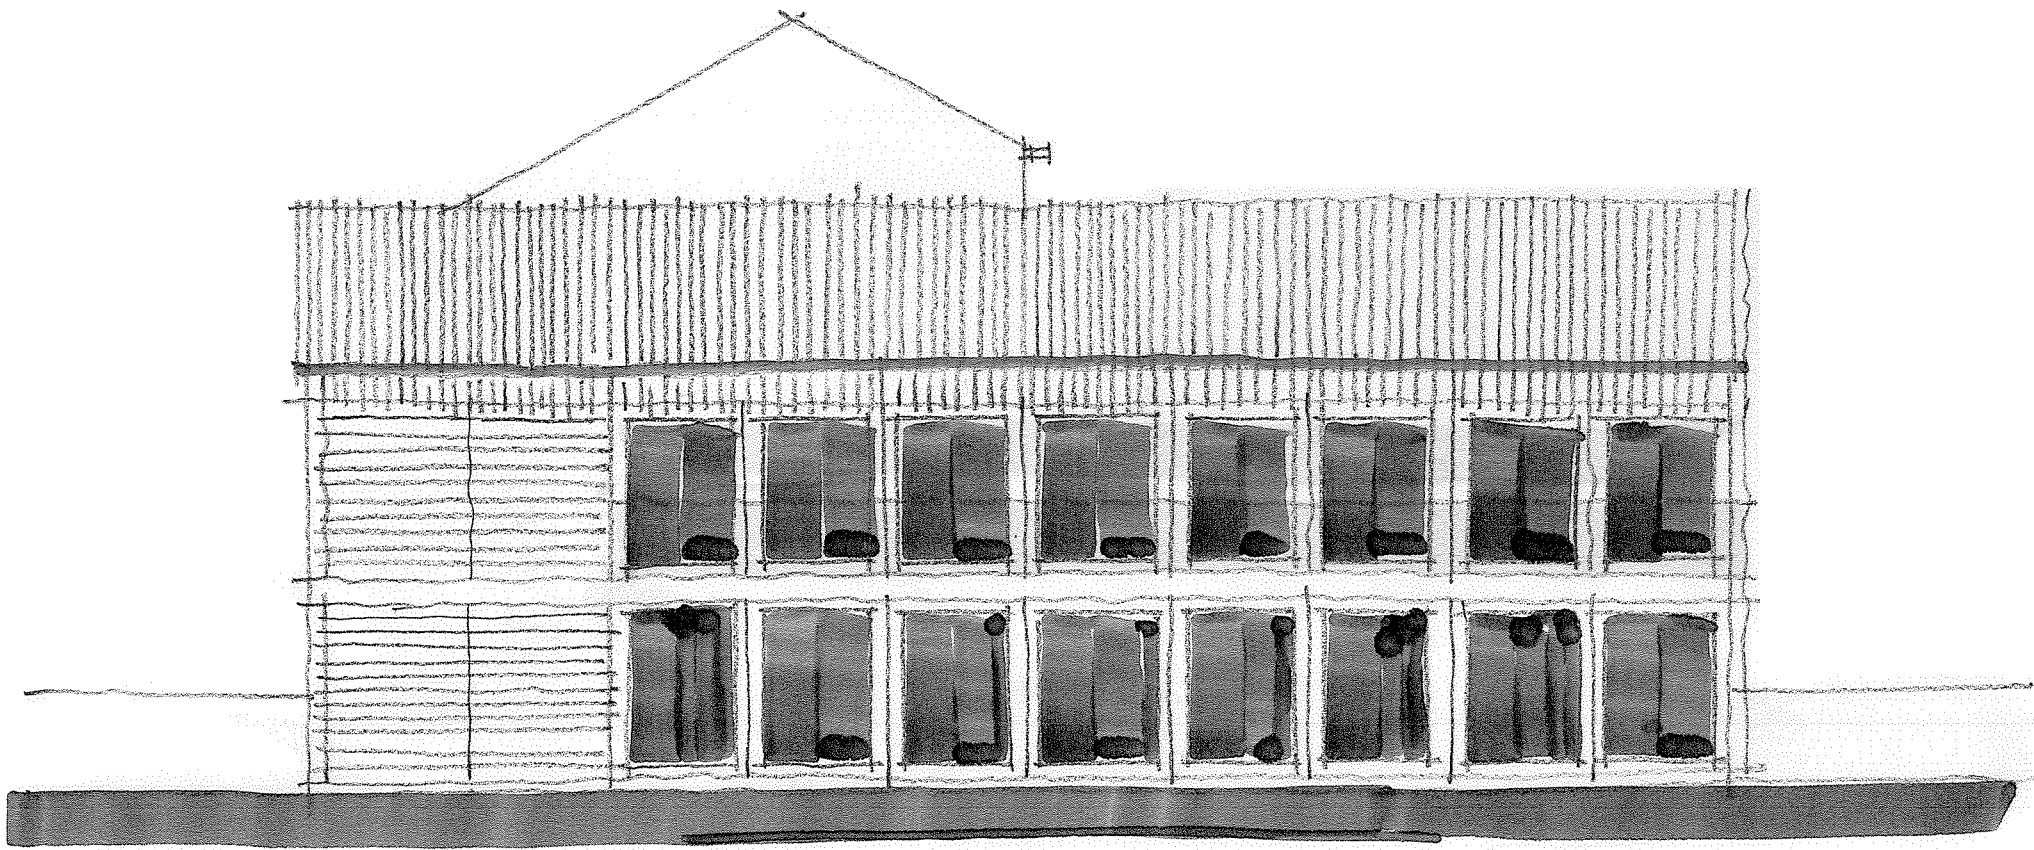


WEST ELEVATION

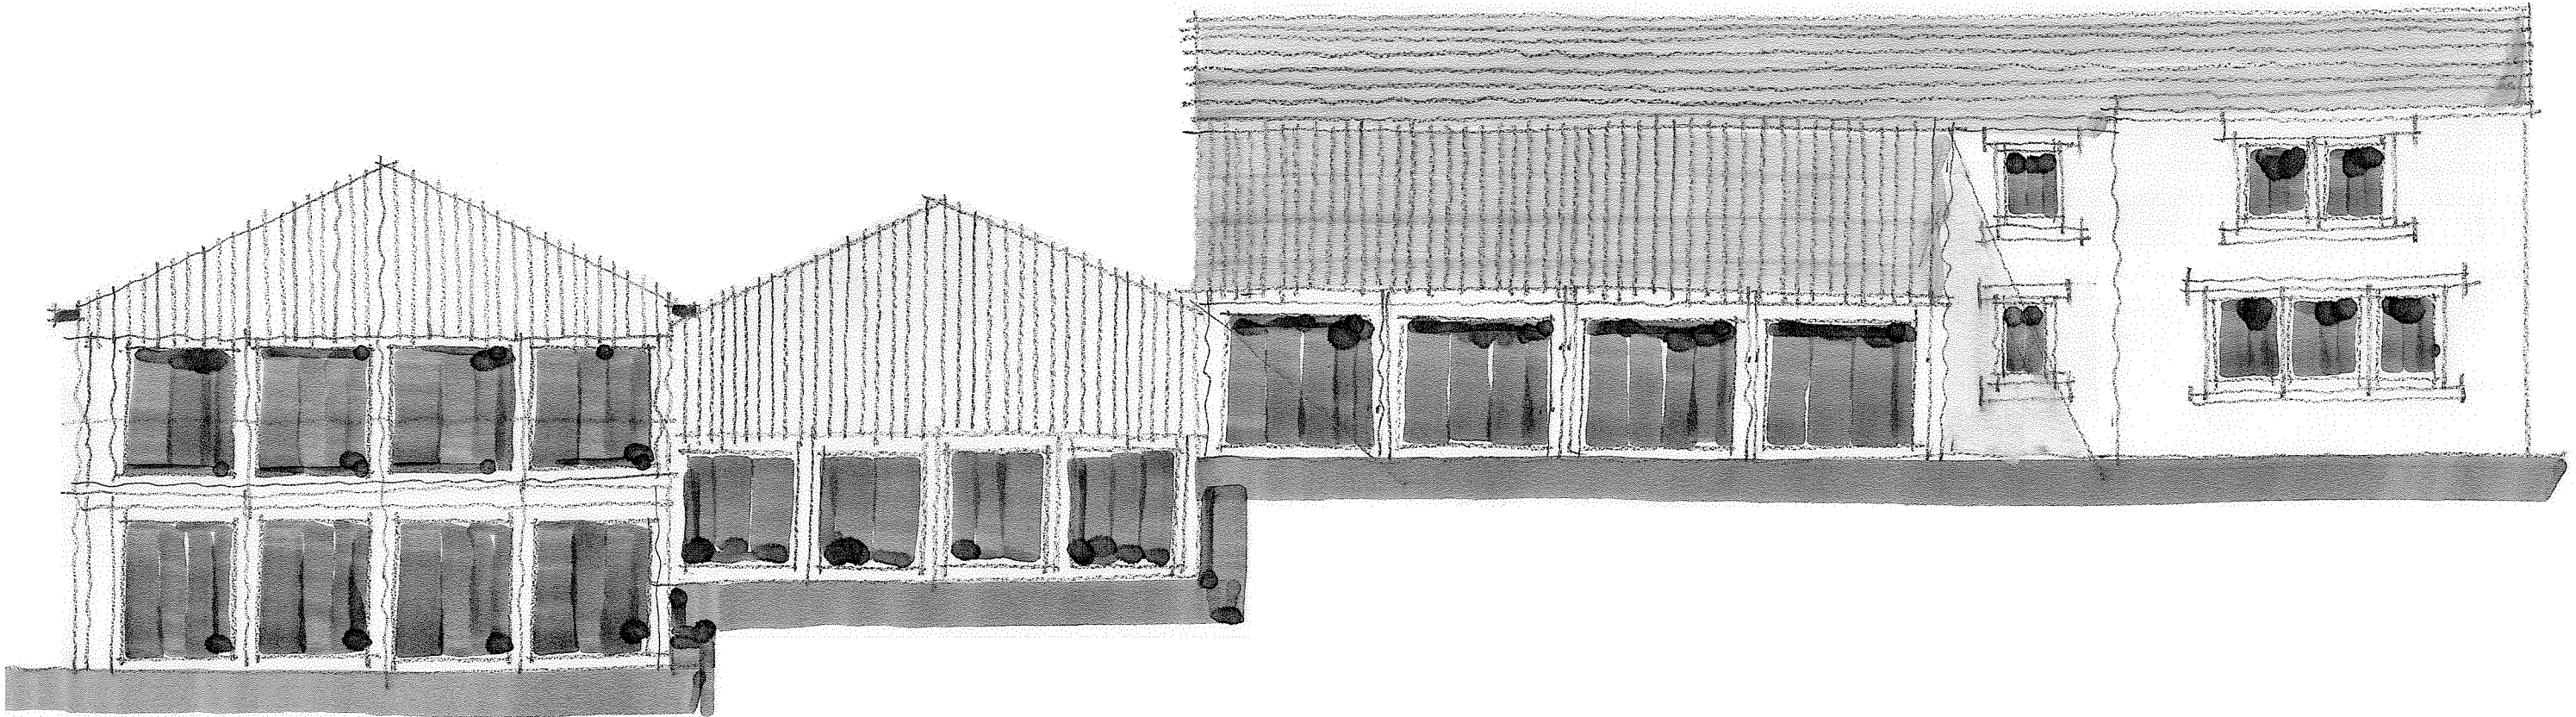


SOUTH ELEVATION

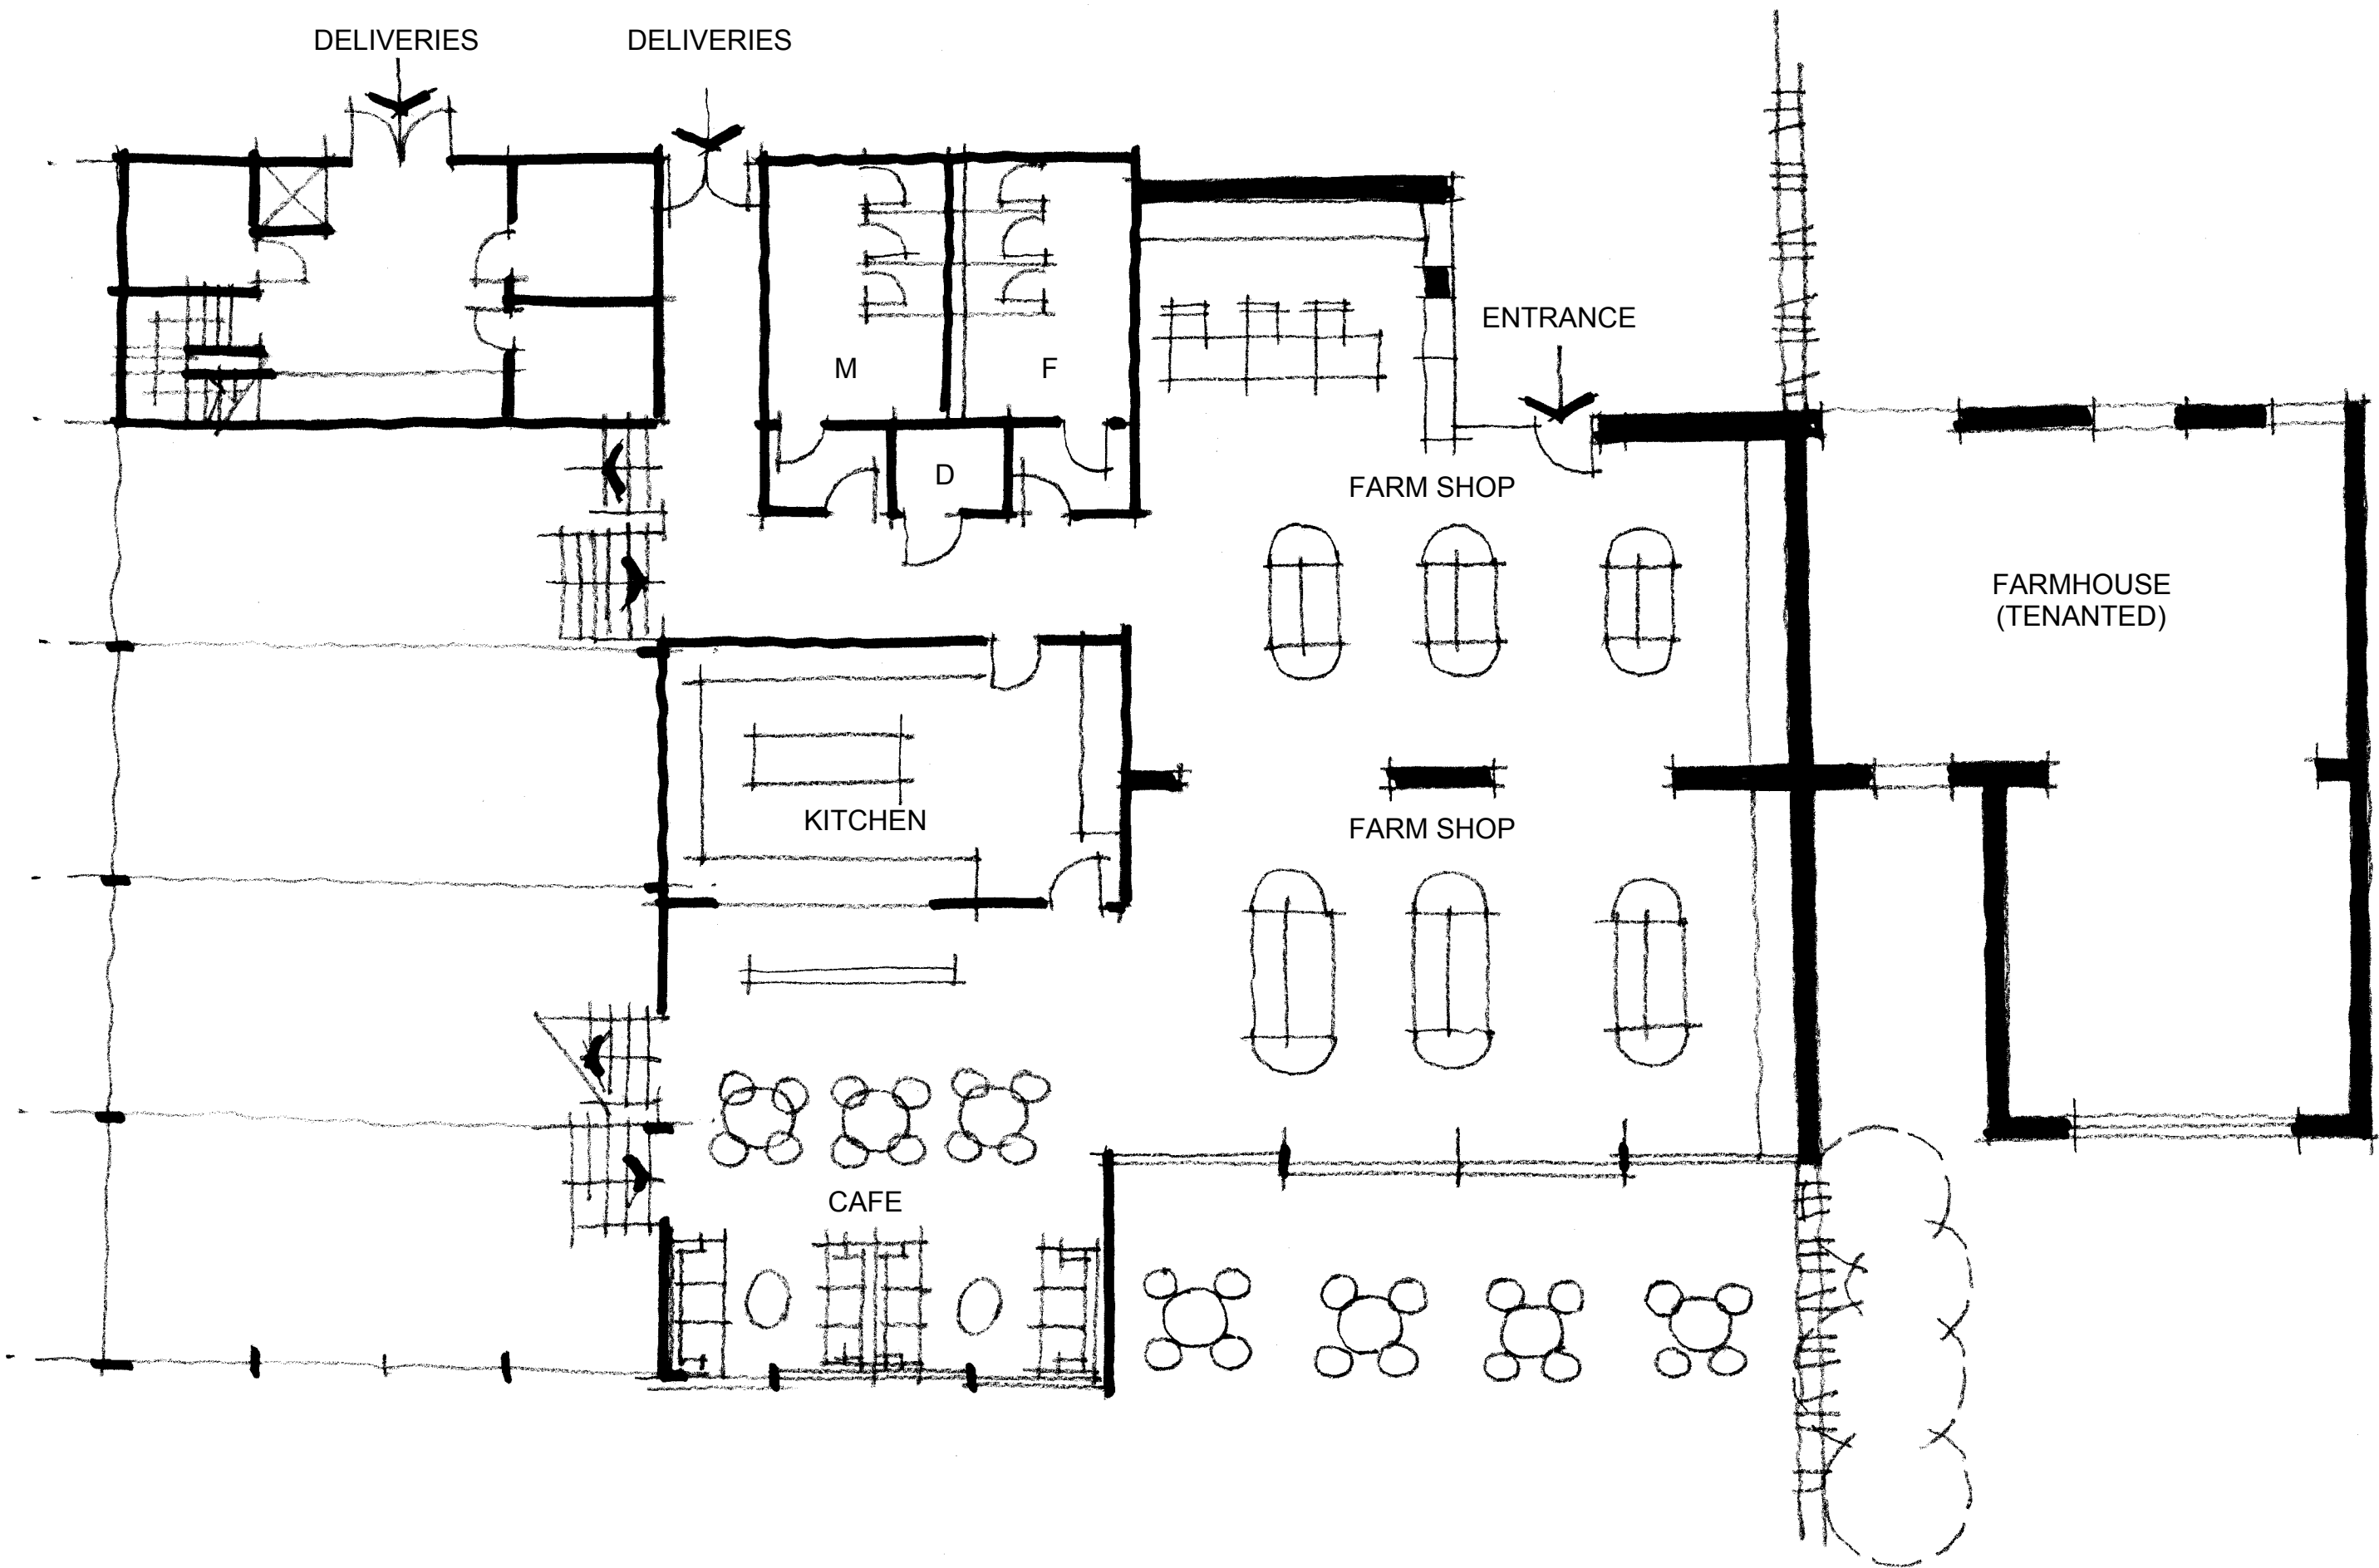

GROUND FLOOR PLAN

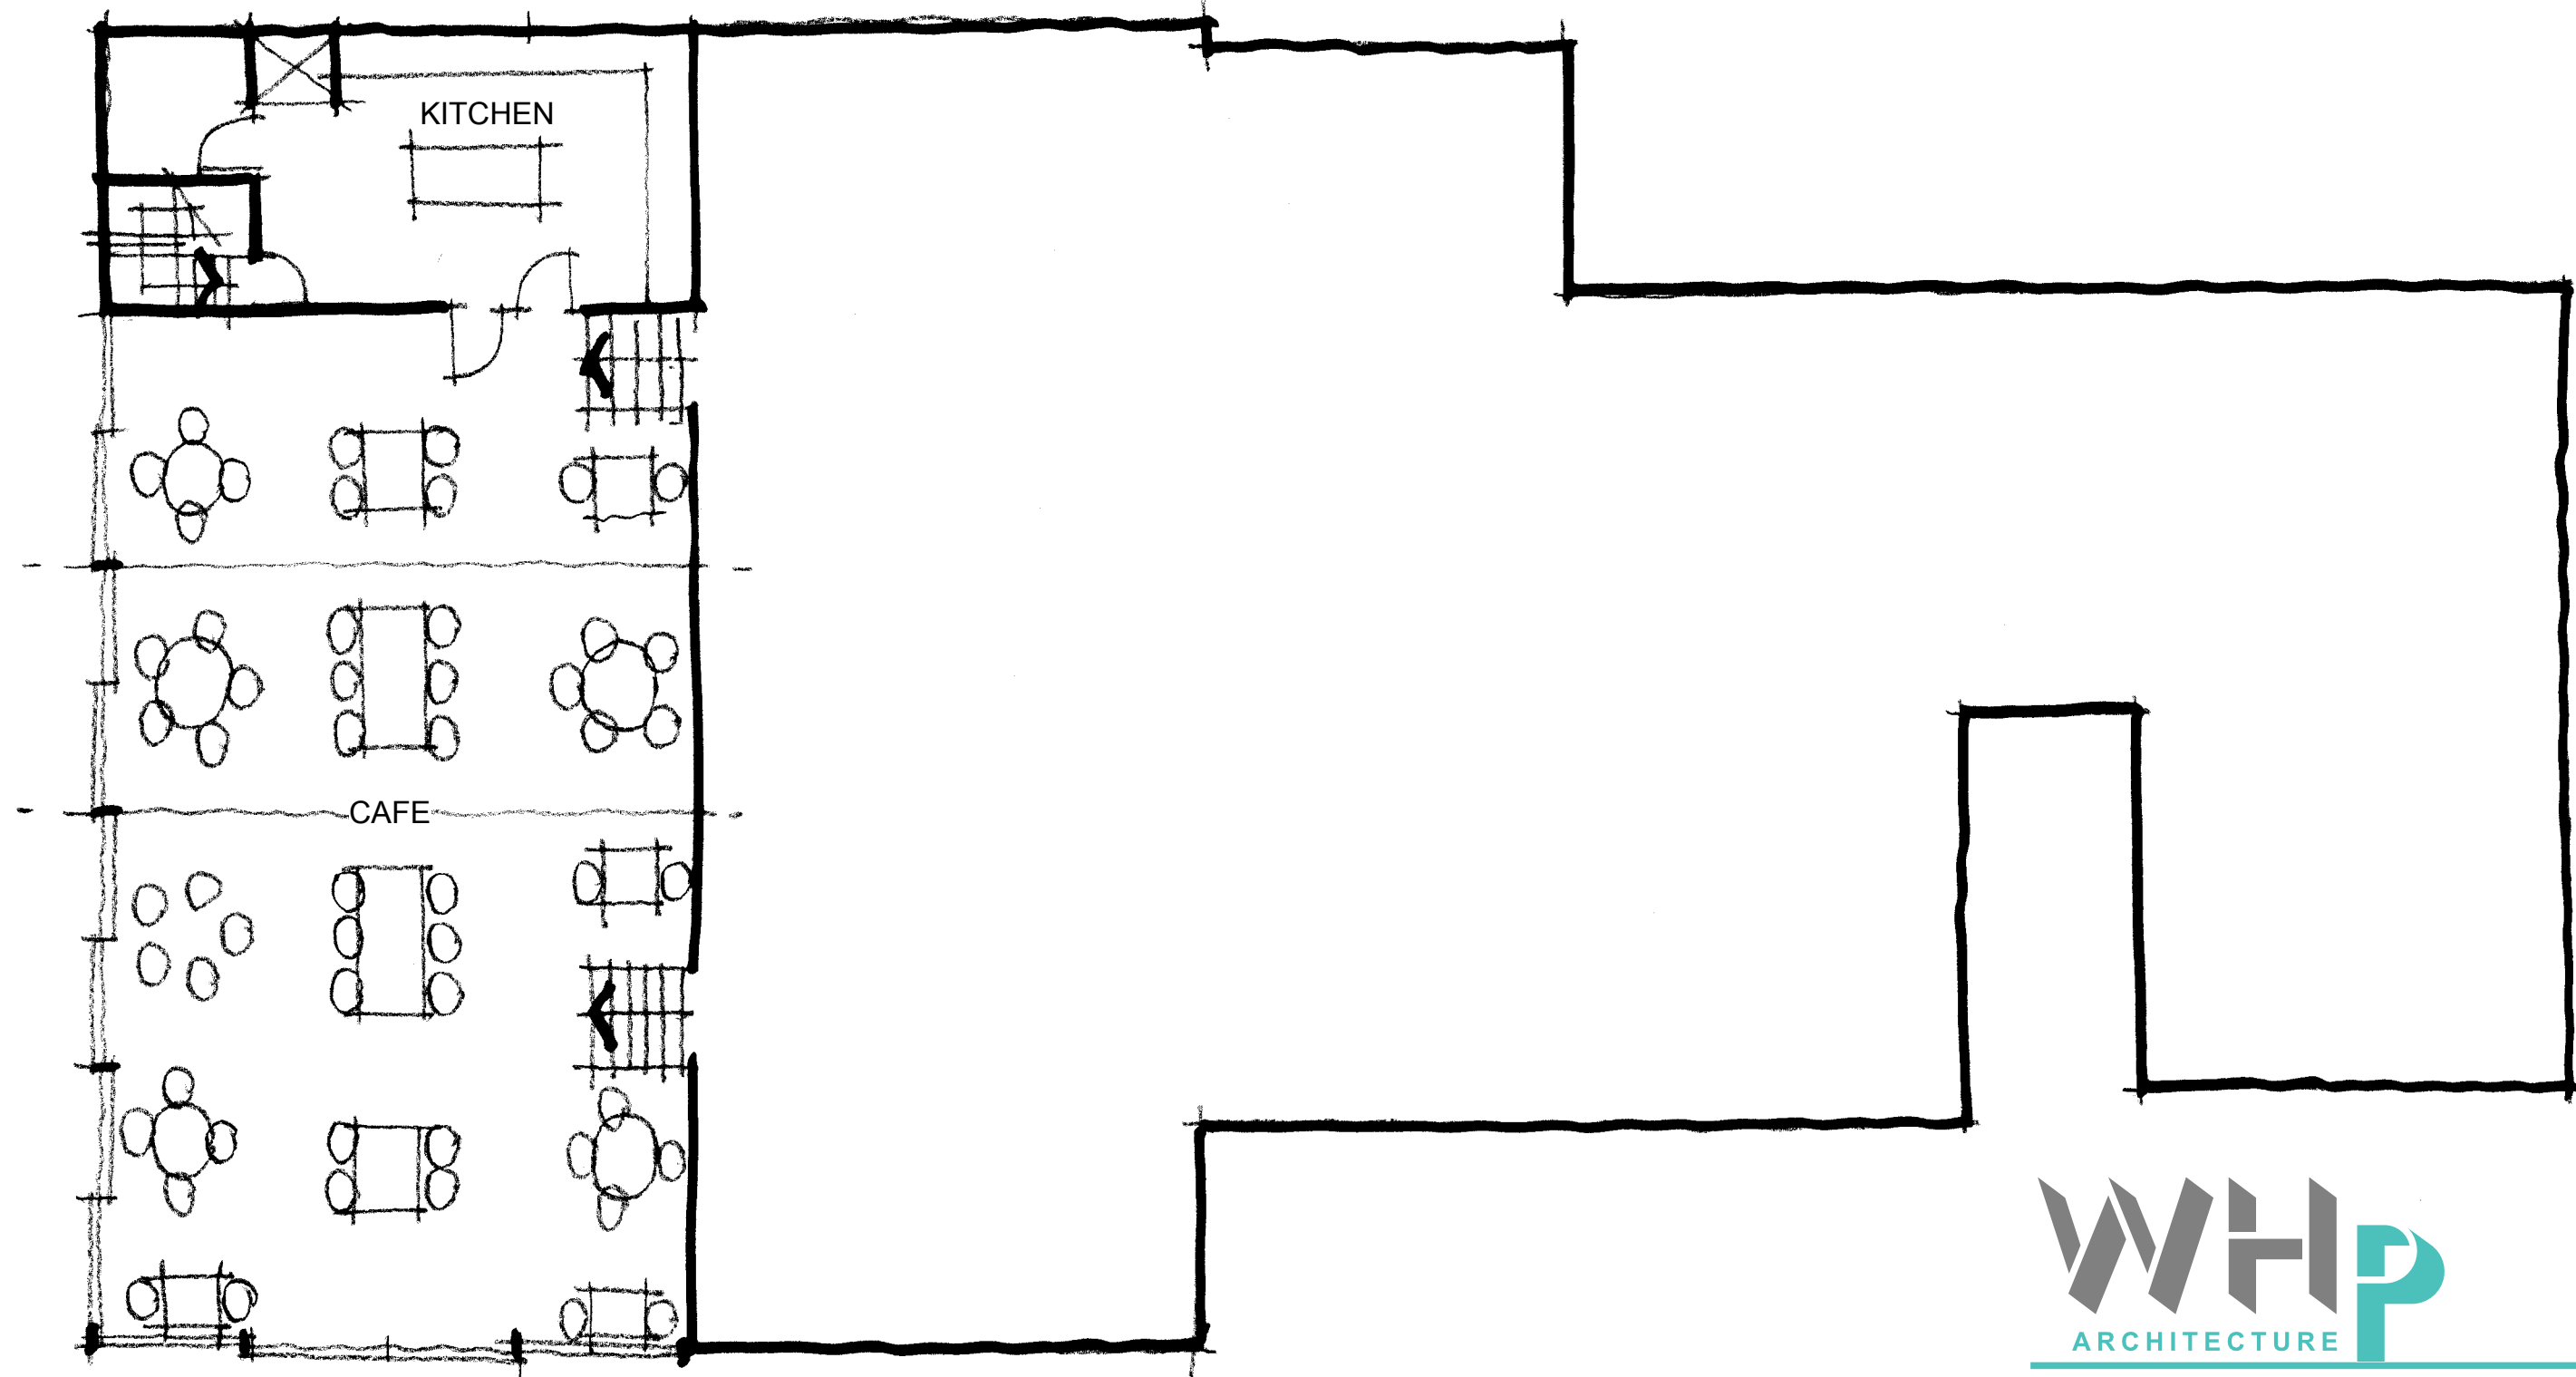

MEZZANINE FLOOR PLAN

 

CLIENT
MR & MRS E BROOK

PROJECT
COCKLE EDGE FARM, INGBIRCHWORTH

DRAWING TITLE
GENERAL ARRANGEMENT - PROPOSED

JOB NO	DRG NO	REV	SCALE @A1	DATE
3879	10	-	1:100	12 04 16

This drawing is the property and copyright of WHP Residential Ltd, Shepley, Huddersfield
tel: 01484 602377, fax: 01484 602322, email: enquiries@waltonhorrofall.co.uk
and must not be amended or reproduced without written consent.
Do not scale. Use only figured dimensions, and report any anomalies.