




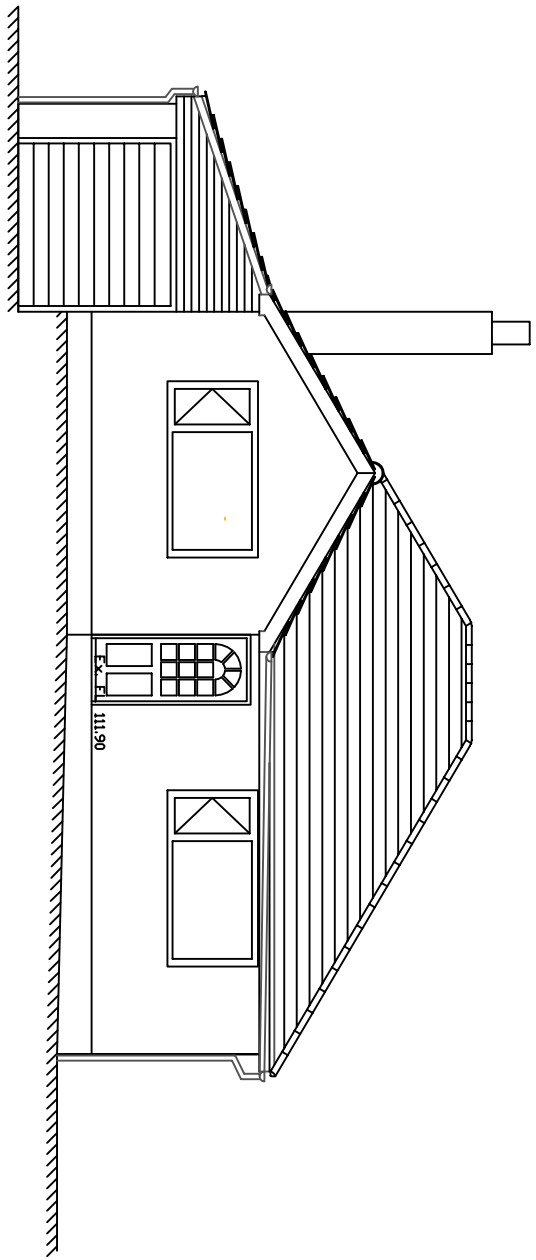


EXISTING FRONT (NW) ELEVATION

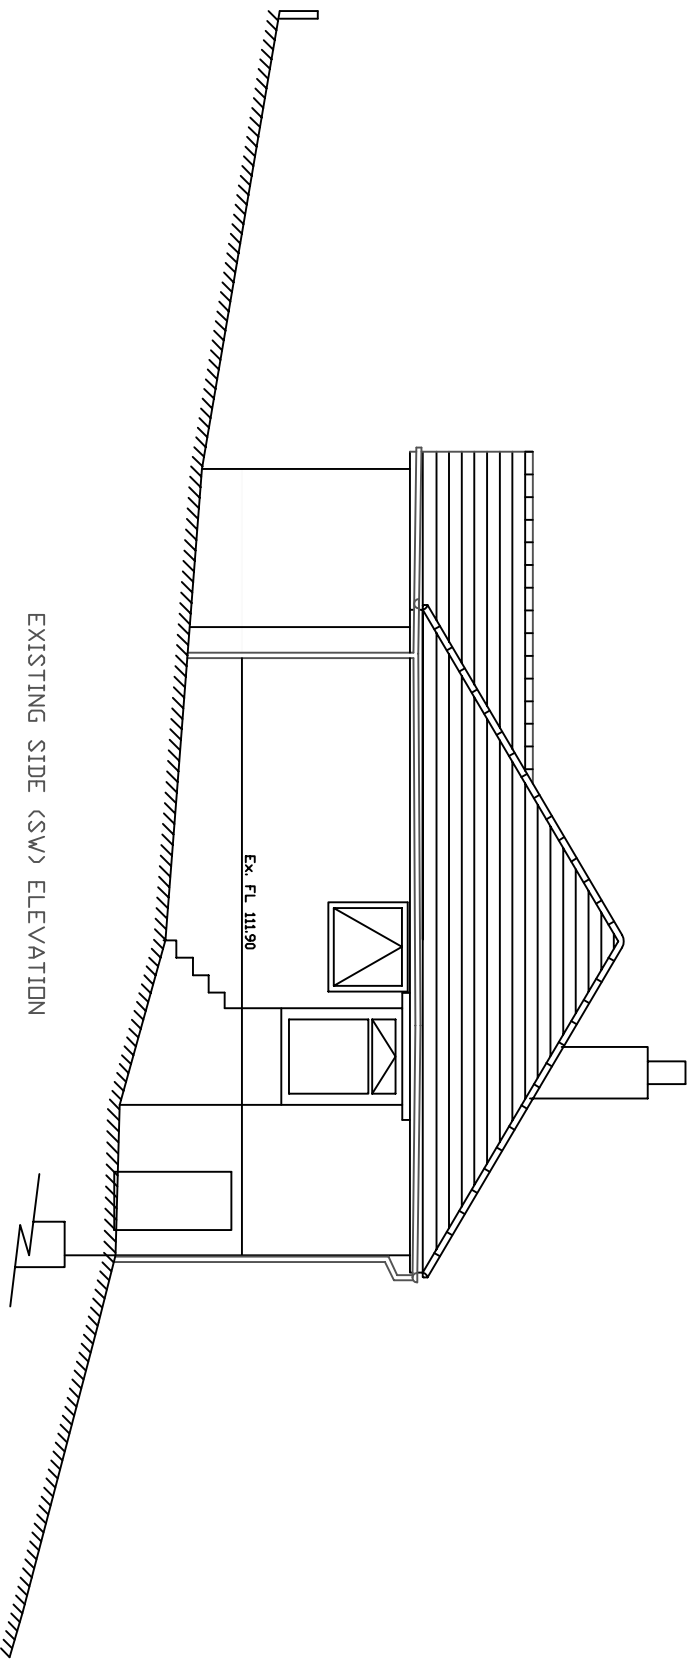


EXISTING SIDE (SW) ELEVATION

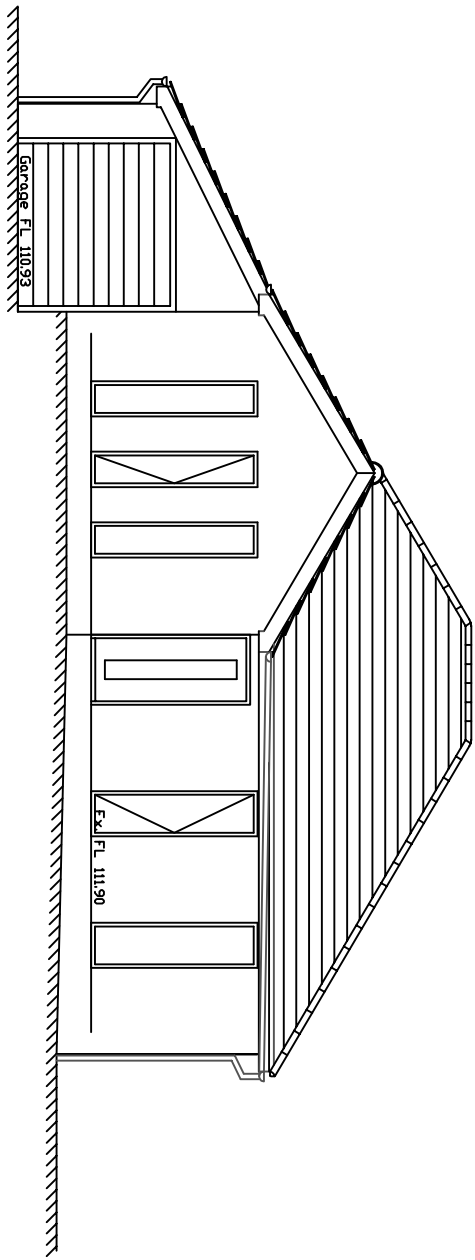


PROPOSED FRONT (NW) ELEVATION

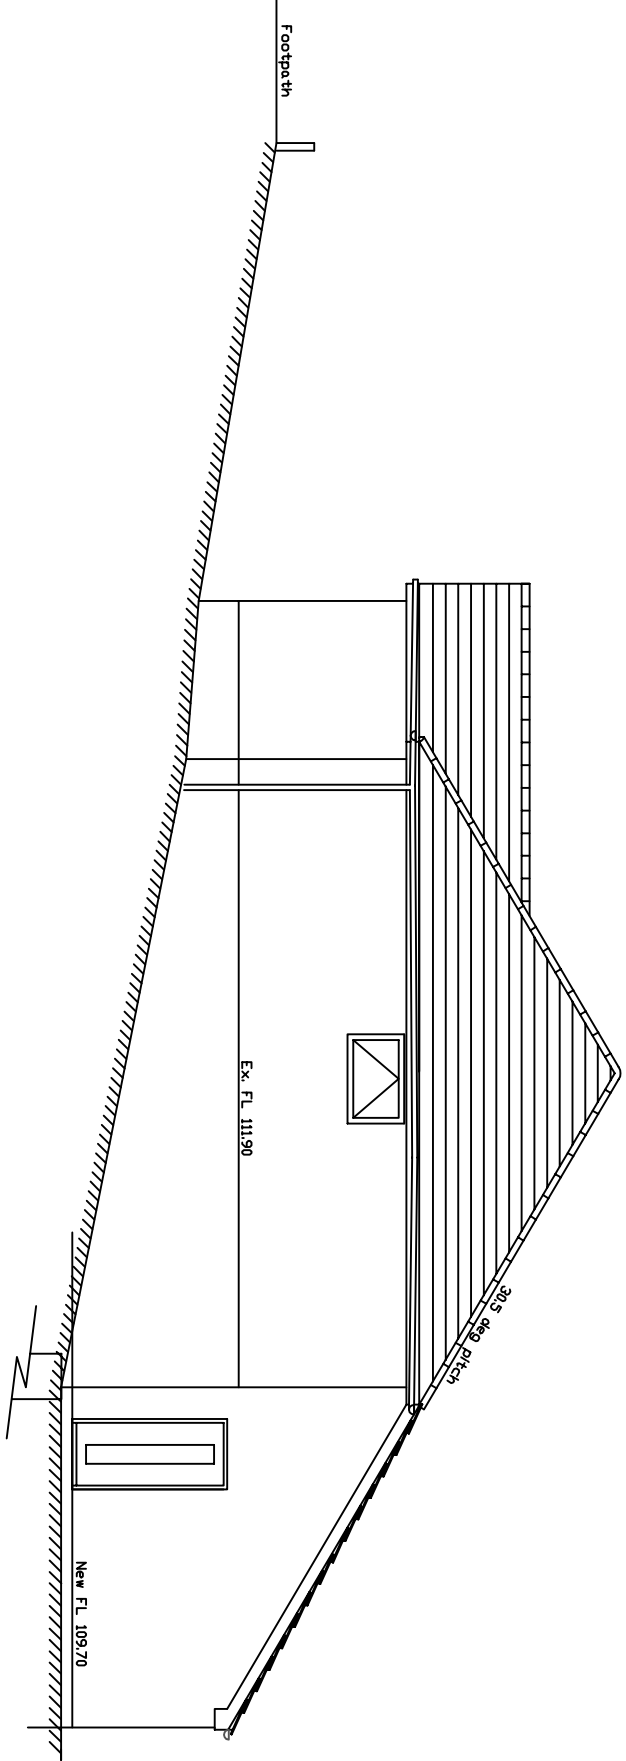


PROPOSED SIDE (SW) ELEVATION

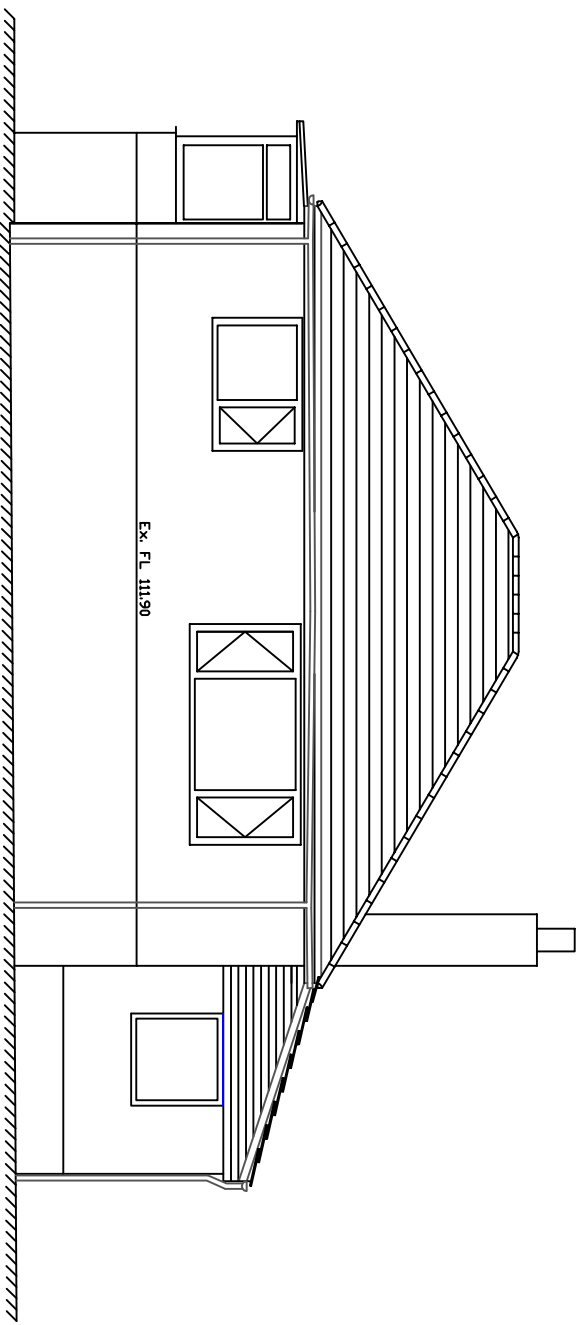


EXISTING REAR (SE) ELEVATION

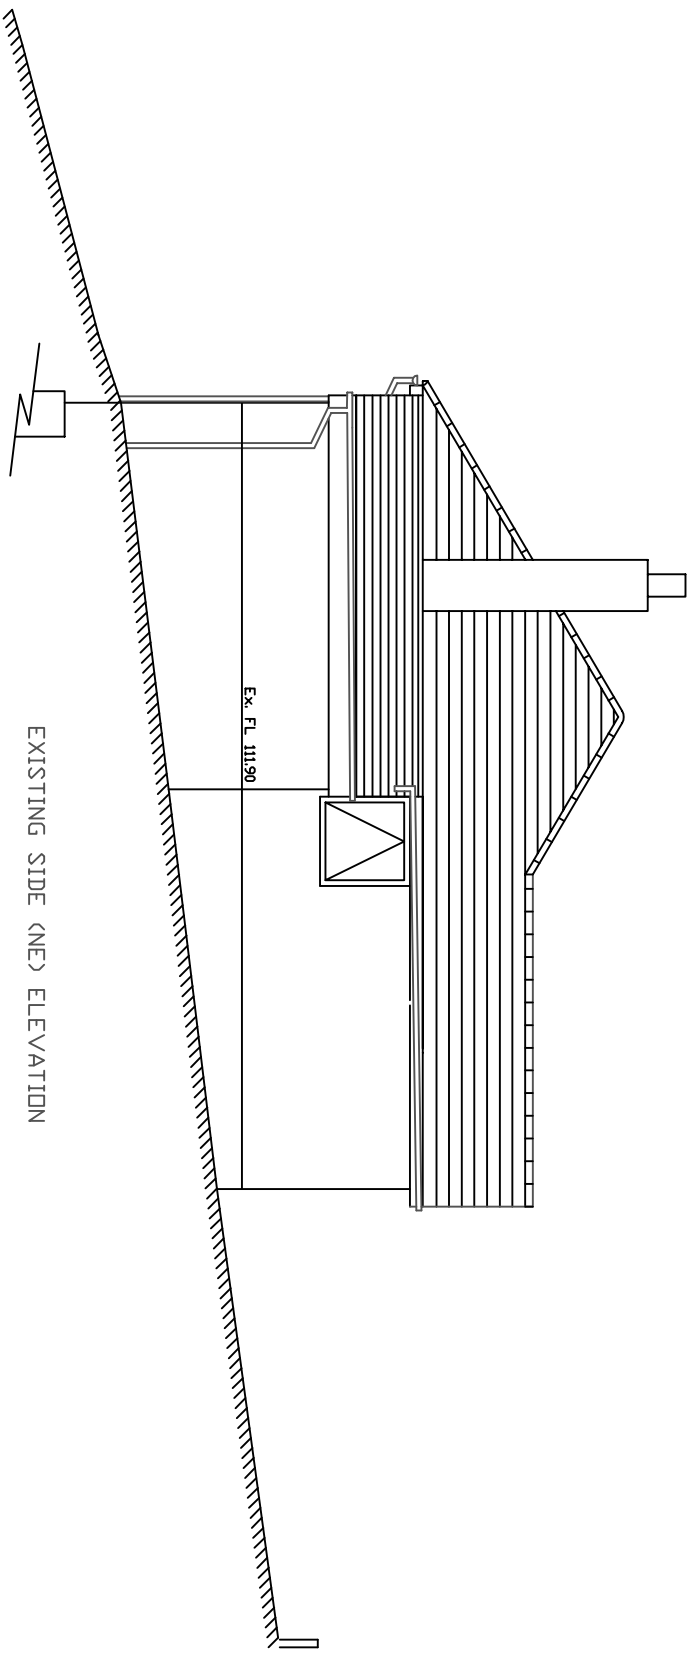


EXISTING SIDE (NE) ELEVATION

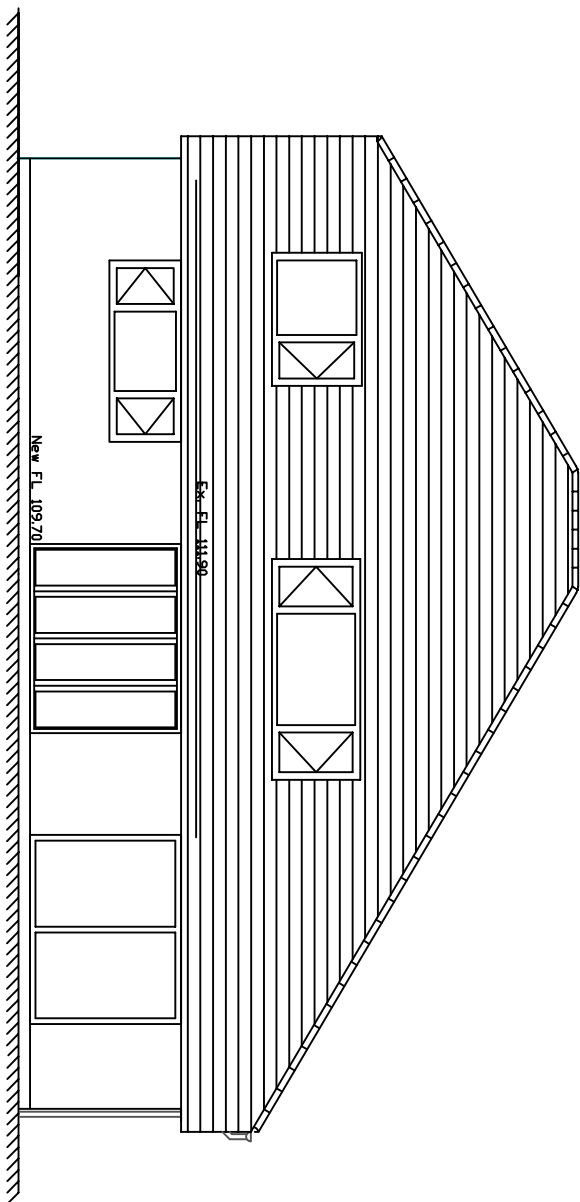

PROPOSED REAR (SE) ELEVATION

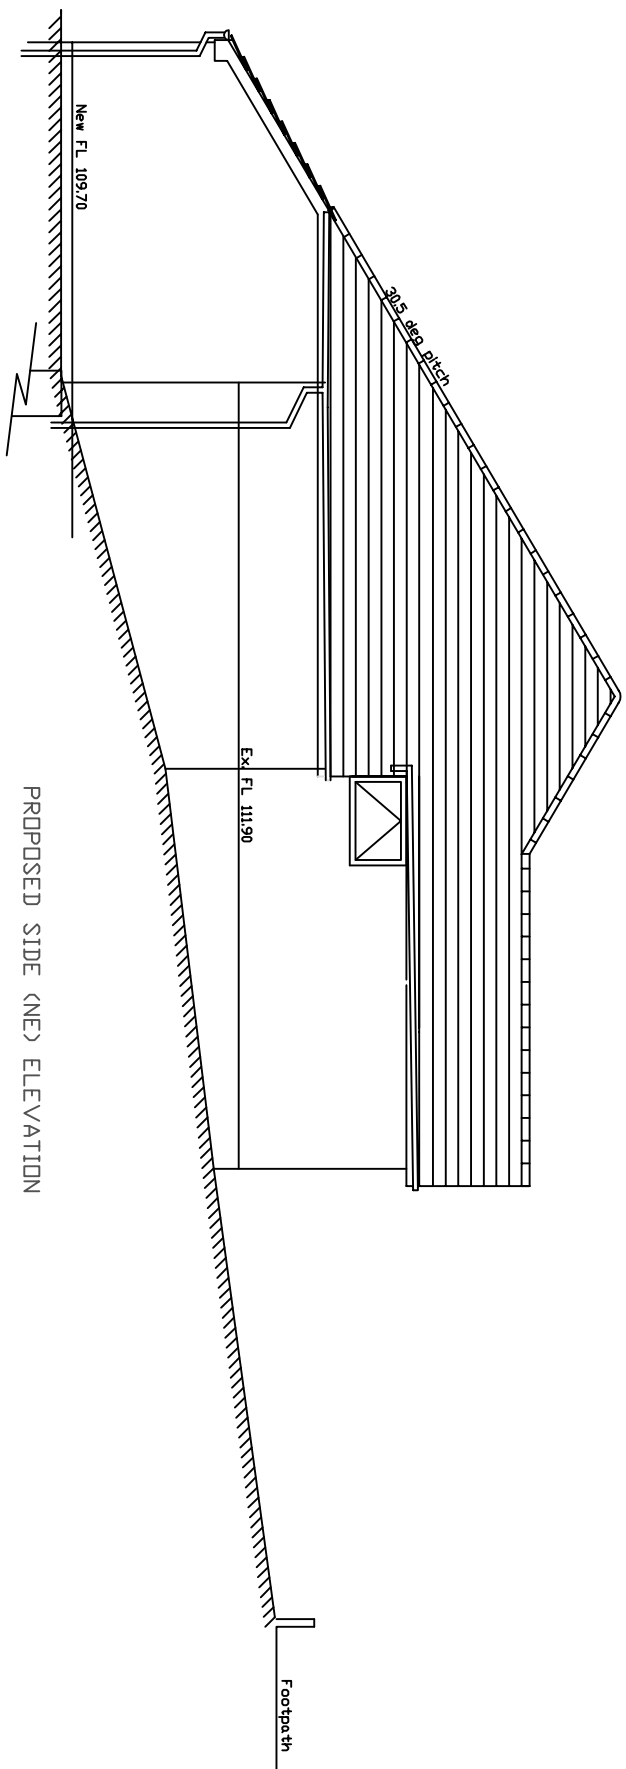

PROPOSED SIDE (NE) ELEVATION

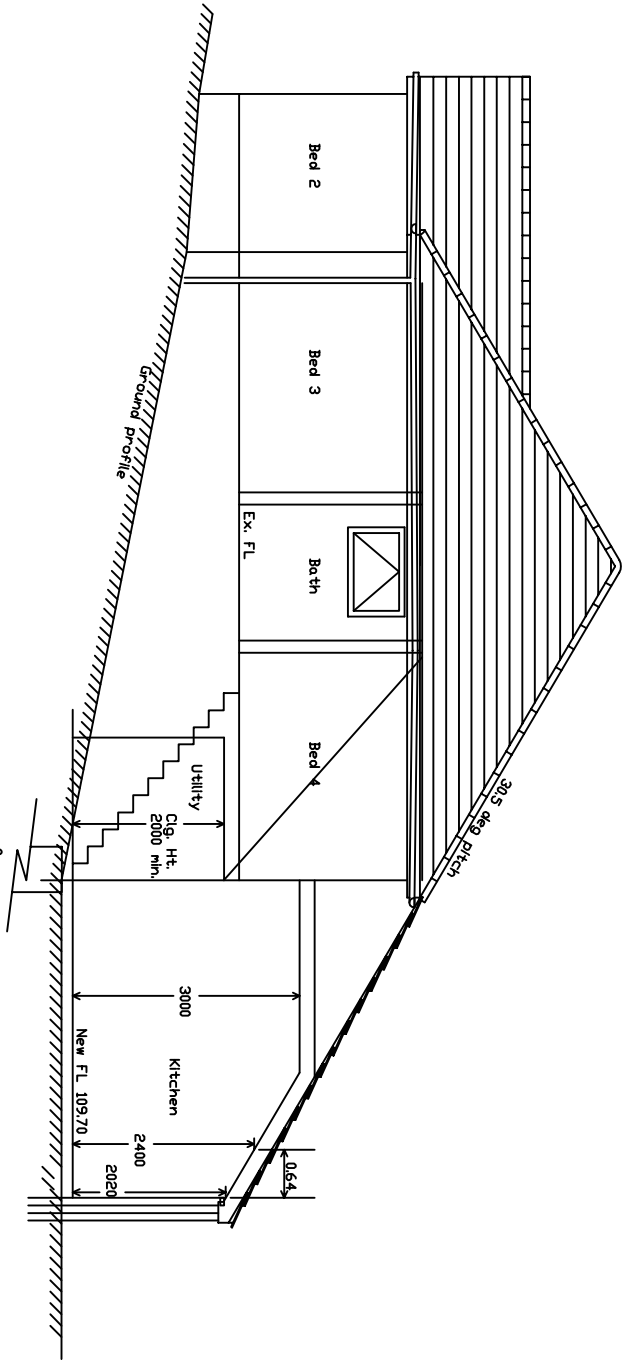

Section A-A (See Floor Plan)

Notes

1. Roof tiles on existing dwelling, and on extension, to be dark grey/black artificial slate.
2. All elevation finishes to be off-white monocoche through-coloured render system.
3. Grey UPVC windows to existing bungalow and extension.

1. Levels in metres, related to Ordnance Datum by GRS, using OS Ground Model (OSGM02).
2. Do not scale, all dimensions/levels to be checked on site.
3. Boundary features surveyed and represented on this drawing should be checked on site and placed the exact position of the boundary of ownership.

Rev	Description	Initials	Date

© Obsurvus copyright. All rights reserved. This drawing is copyright and must not be reproduced, wholly or in part, without prior written consent of Obsurvus. This drawing should be used for its original purpose only.

© Crown copyright and database rights (2016)
Ordnance Survey 0100031673

Surveyed	Date	Drawn	Checked
PMM	Nov 2016	PMM	

Client
Mr & Mrs D Pegg

Title
**Proposed extension/alterations at
6 Southlea Avenue, Hoyland,
Barnsley, S74 9LD
Existing and Proposed Elevations.**

Obsurvus
Time Business Centre
1 Waterhole Way
Doncaster
South Yorkshire
DN4 5JP
Tel: 01302 910260
e-mail: info@obsurvus.co.uk
www.obsurvus.co.uk



Dwg. No. **HOY/7**
Sheet No. **1 of 1**

SCALE 1/100 at A1 REV.

Obsurvus is a trading style of PMC Surveys Ltd