


SIGN
Springflex 190mm profile, anodised powder-coated grey (ral 7011) aluminium box section complete with solid aluminium back. Sign boxes are built and installed in sections, each approx. 1000mm wide. Internally illuminated and faced with anti-fade ultra violet projected digitally printed self-tensioning PVC skin.


FITTING (cladding)
Fitted to cladding with self-drilling stainless steel tec screws as a first fix and then tapped and bolted through internal rails/pulins with 8mm stainless steel high tensile bolts in compliance with Kingspan specification. Fixings can pick up anywhere from inside the sign box - no specific centres requirements.

ILLUMINATION
Tridonic LED modules plus converters.


ILLUMINANCE
536cd/m2 (based on diffusion through the white areas, reducing in coloured areas)

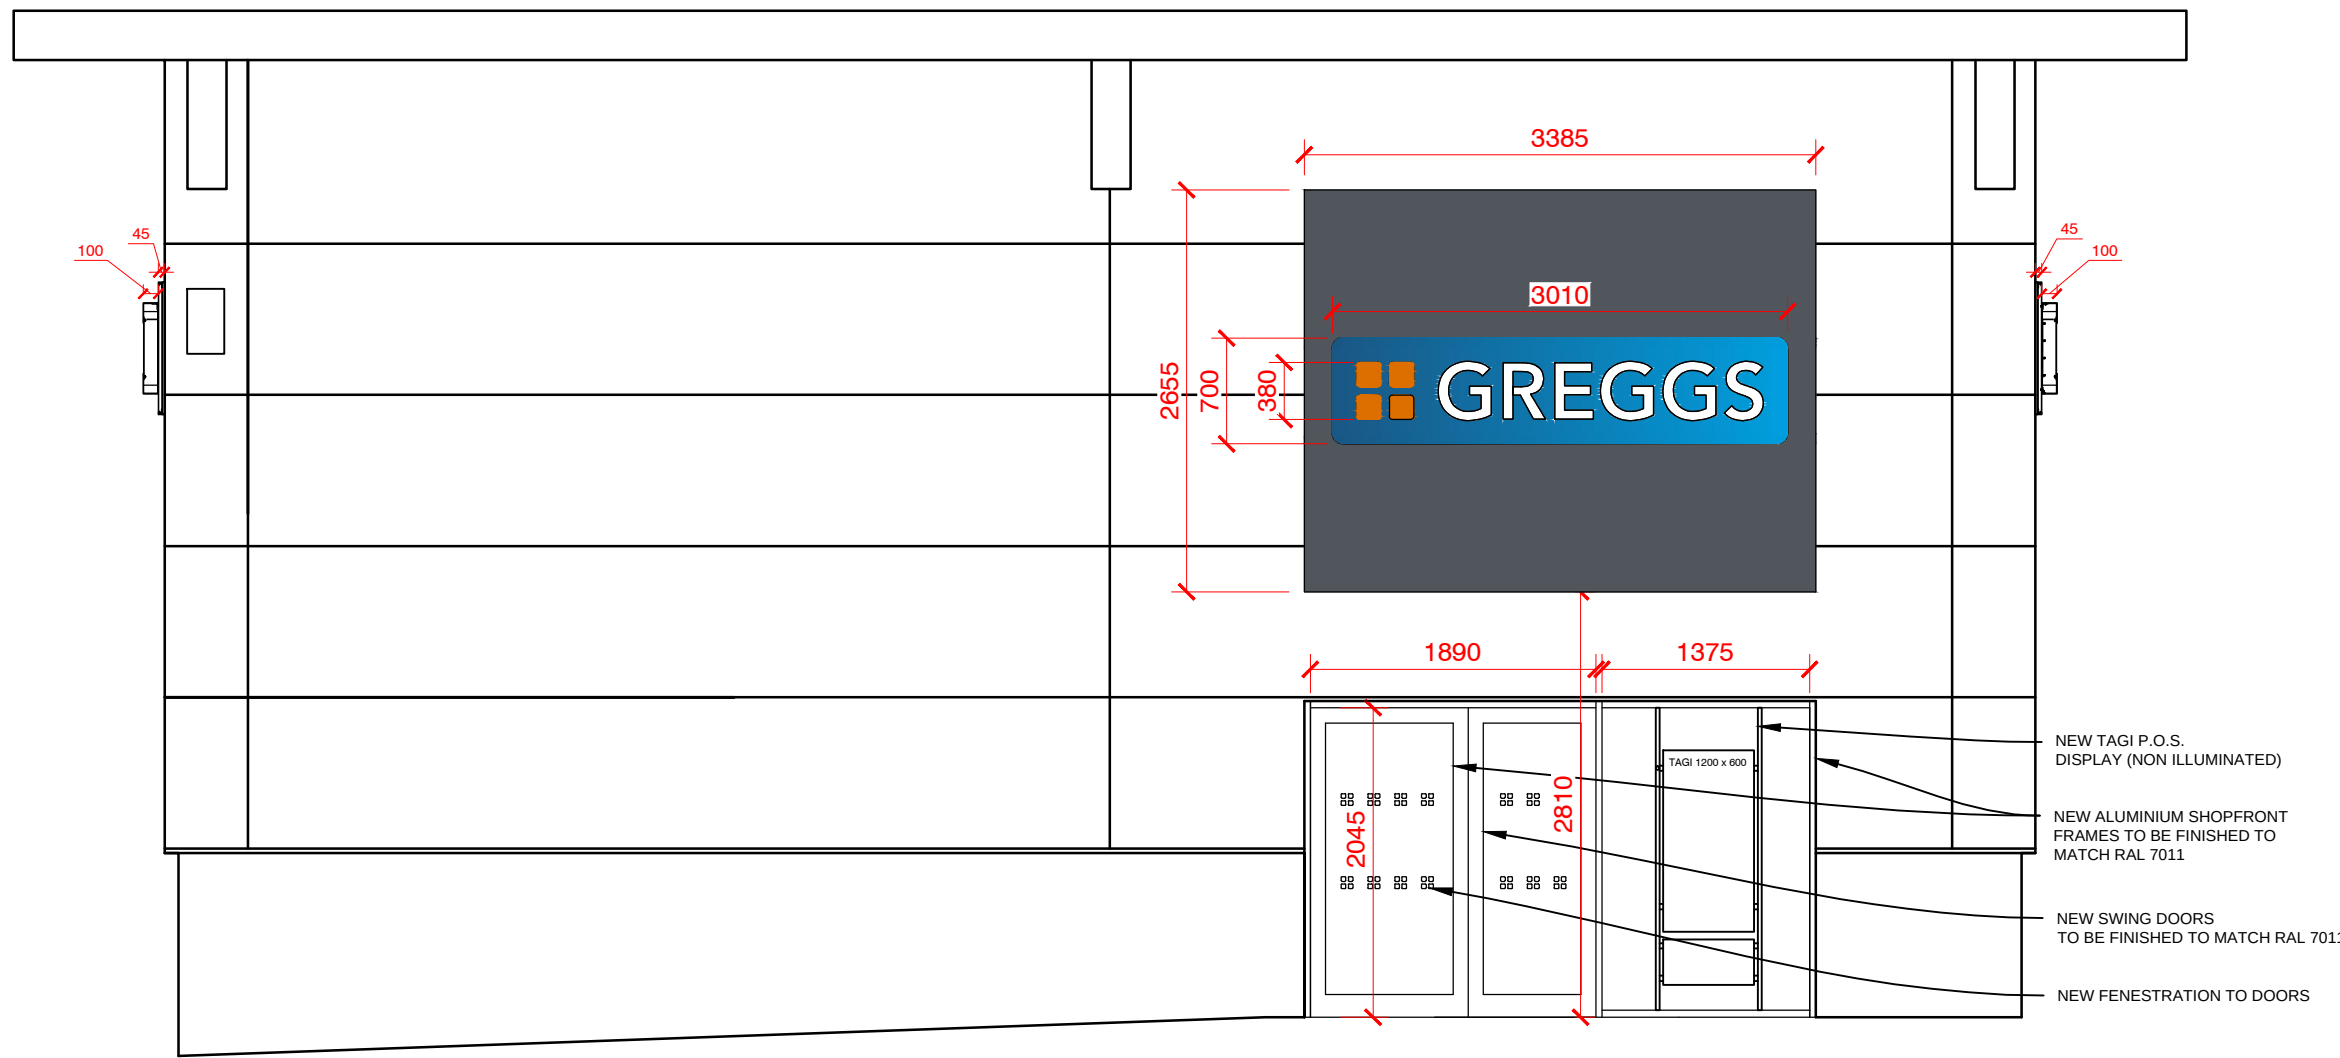


PROPOSED SHOPFRONT ELEVATION (1:50)

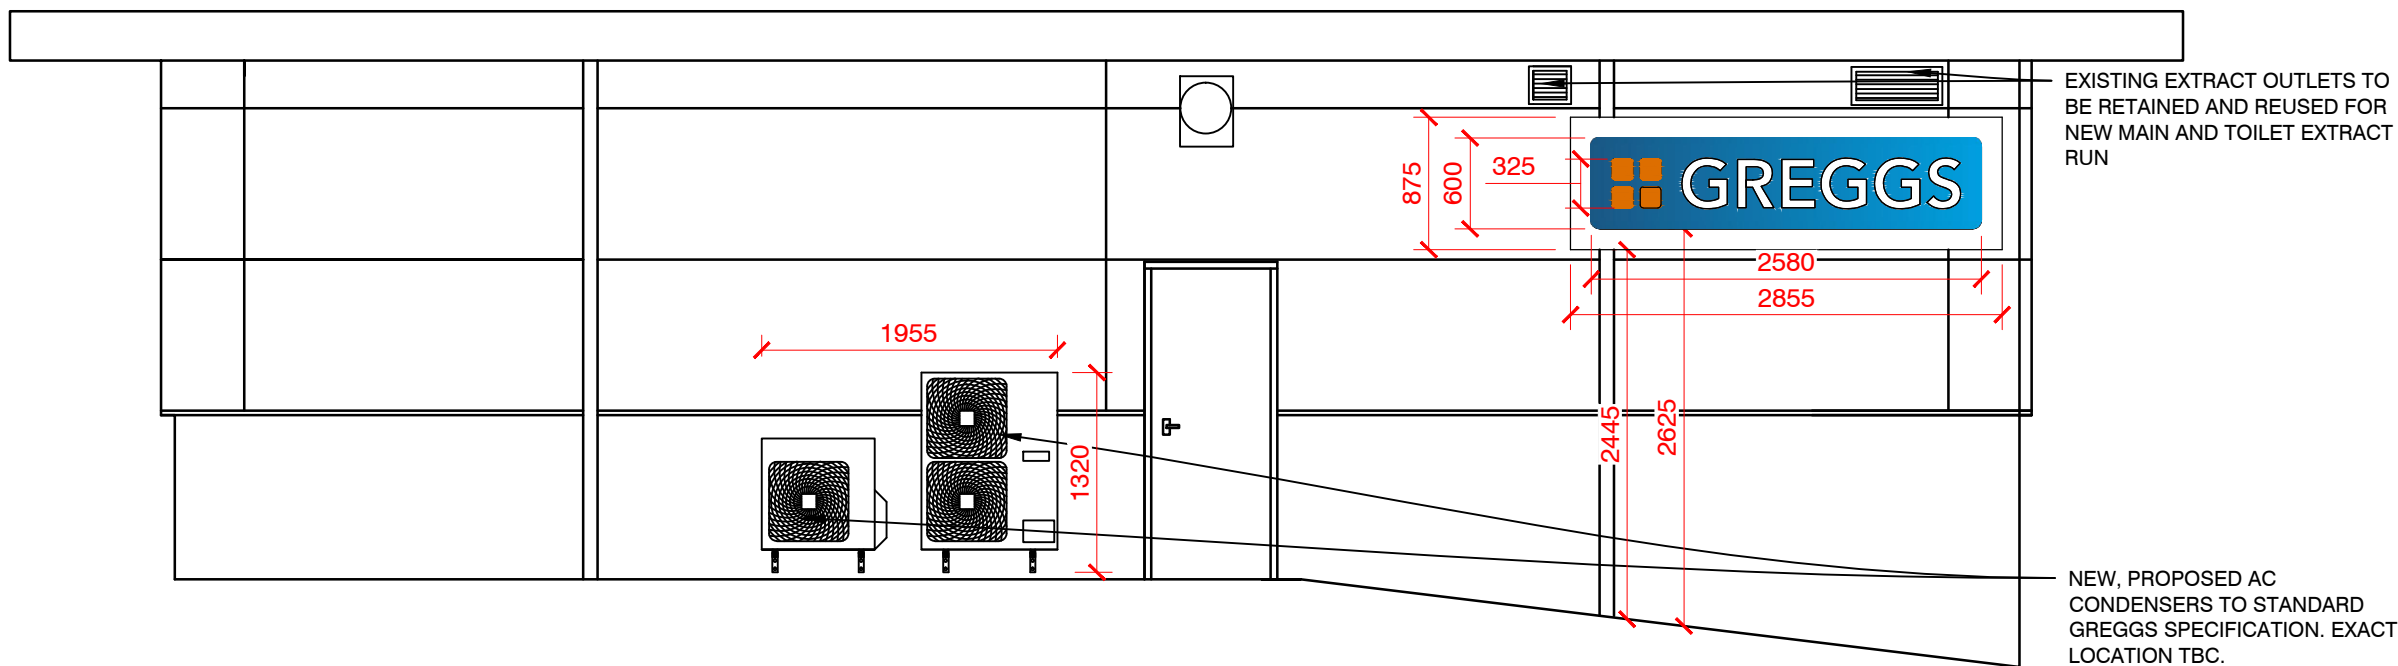

PROPOSED REAR ELEVATION (1:50)

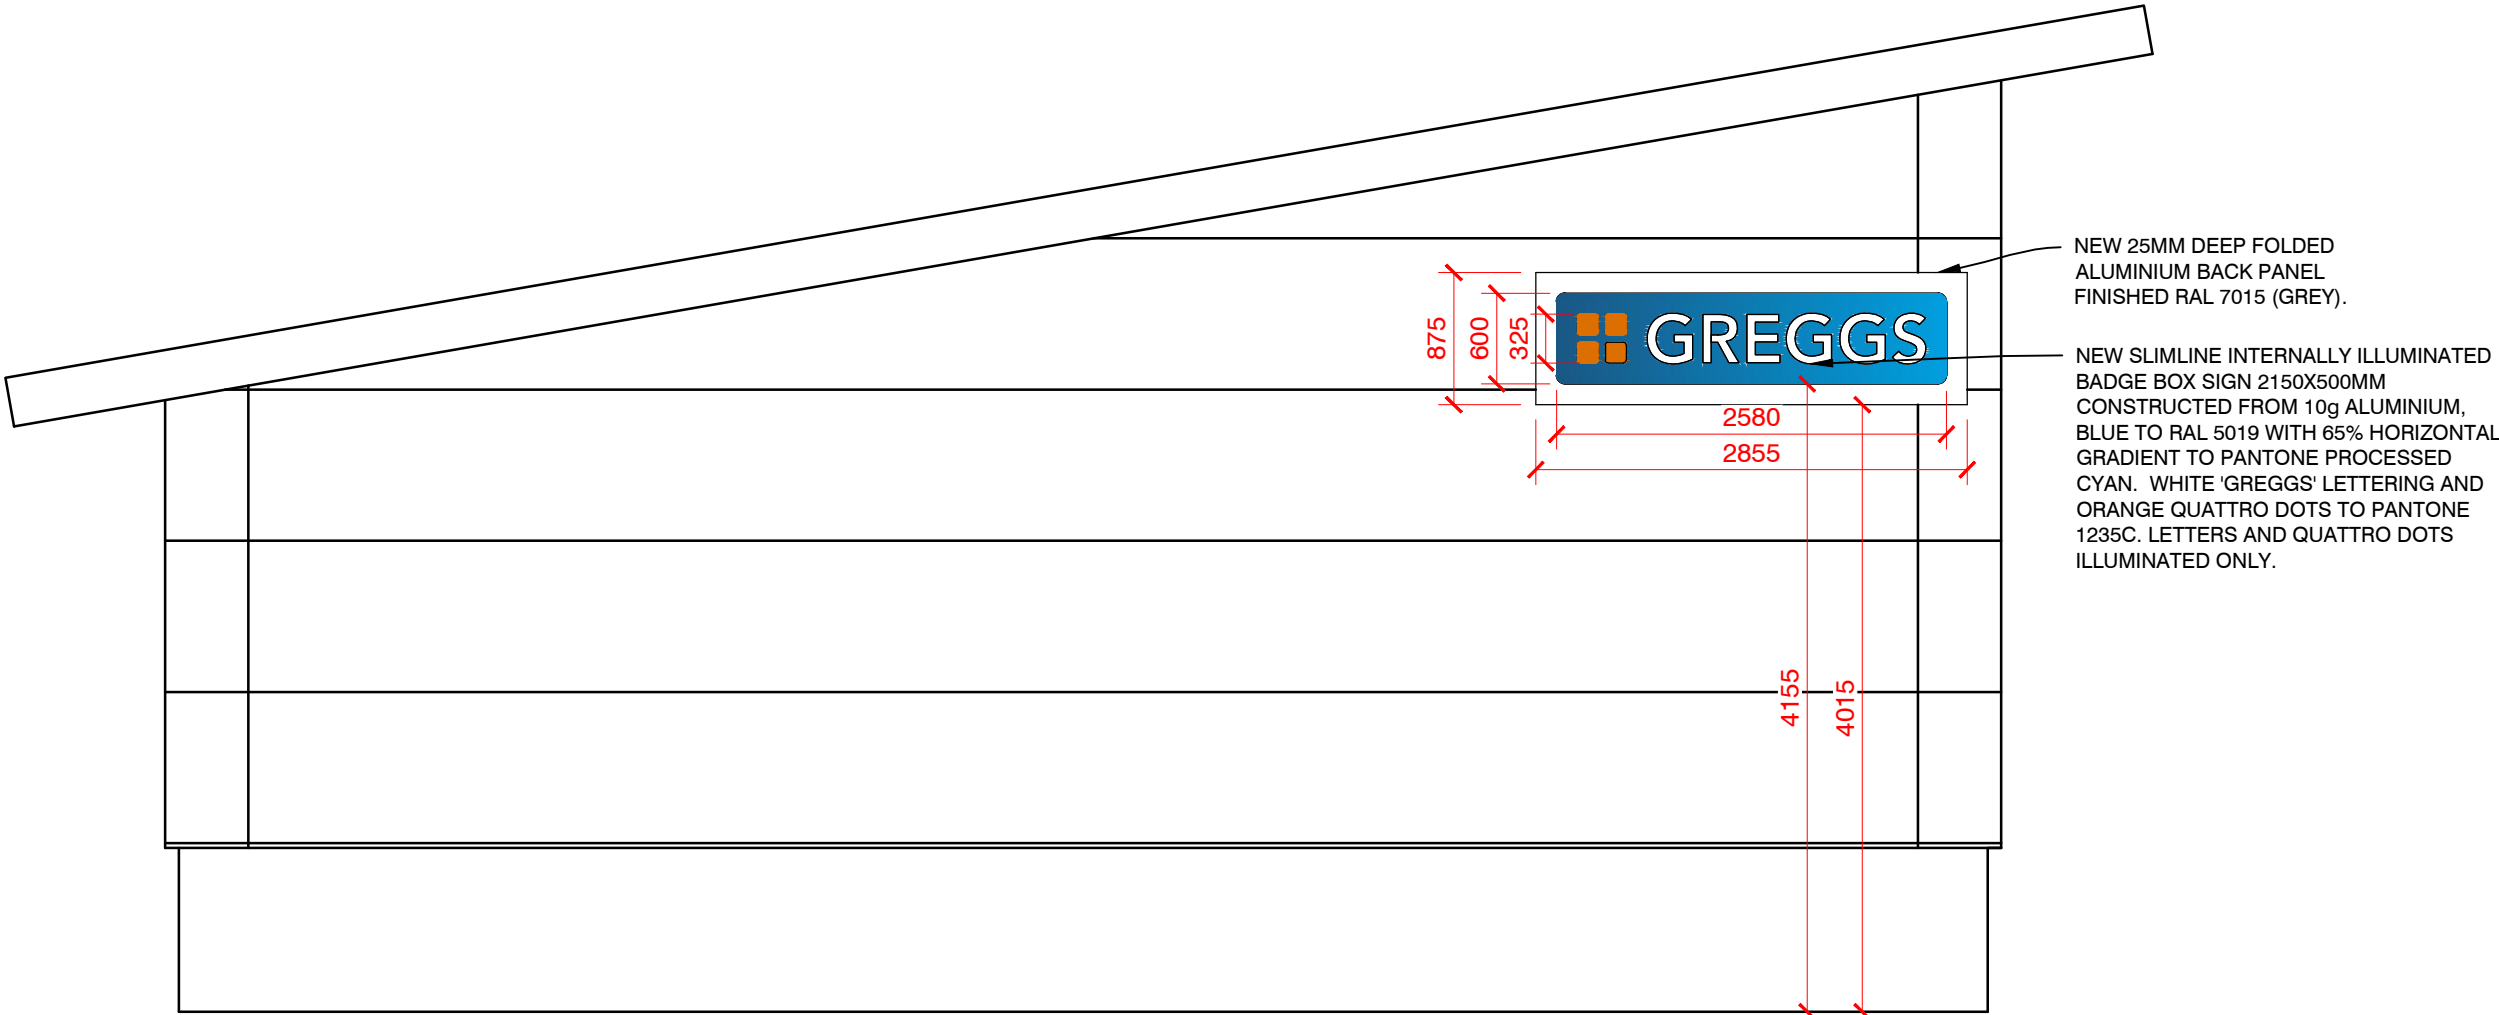

PROPOSED LHS ELEVATION

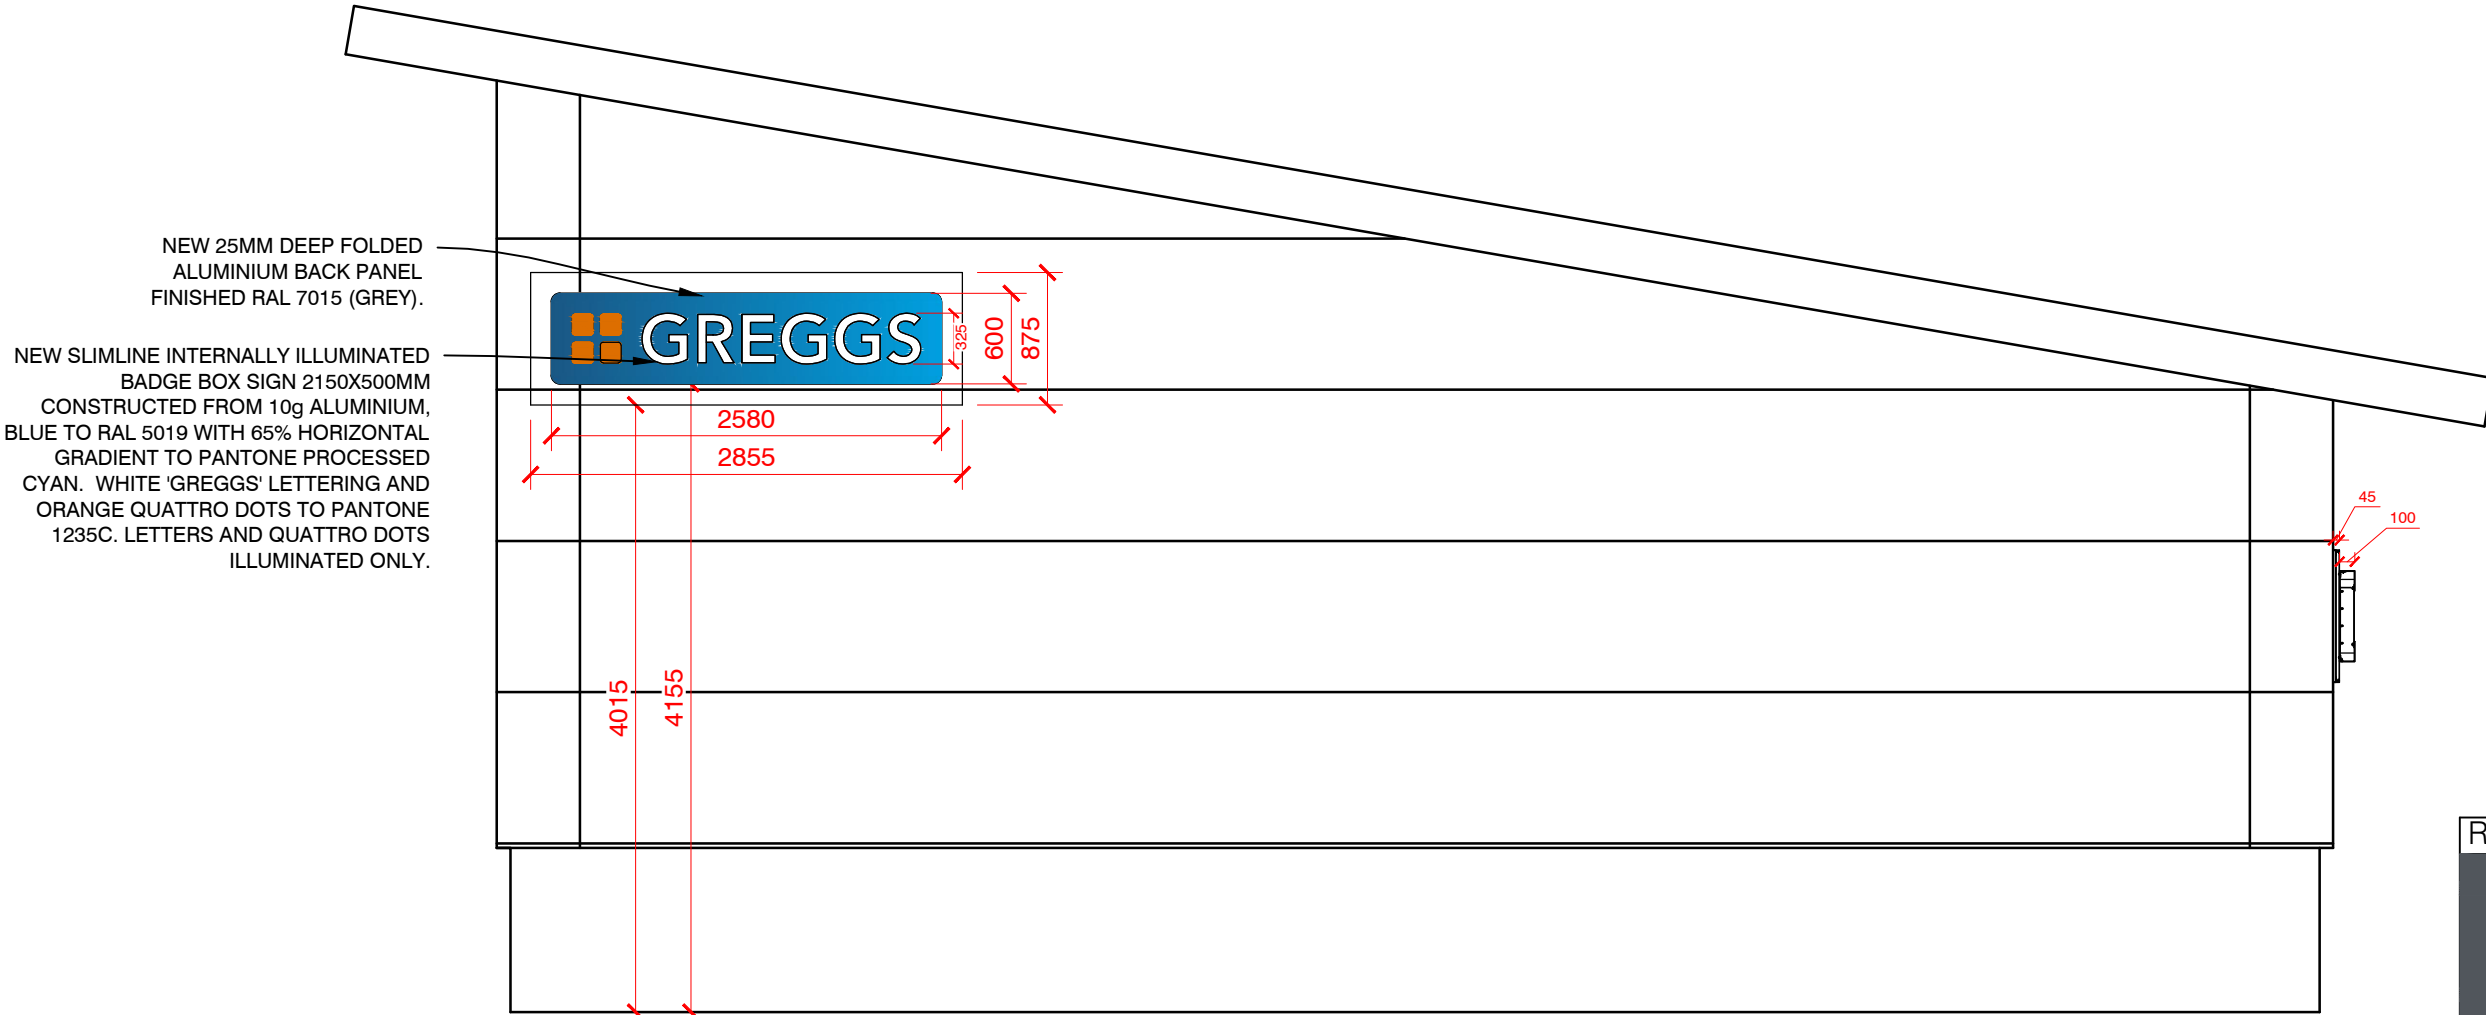

PROPOSED RHS ELEVATION

REV	DESCRIPTION	DATE	NAME
GREGGS Plc (PENNINES) 31 GREENSIDE STREET OPENSHAW MANCHESTER M11 2HW Tel: (0161) 274 2760			
Shop S Number & Name S5333 BARNSLEY OLD MILL LANE			
Title PROPOSED PLANNING			
Site Address UNIT 2, OLD MILL LANE, BARNSLEY, S71 1LL			
Gross Building Area N/A		Gross Sales Area N/A	
Drawing No. RPEN/S5333/06			Rev. --
Date 22.05.19		Scale 1:50	@ A1
Drawn by ANGELA D	Scale Bar 		
Issued -			