


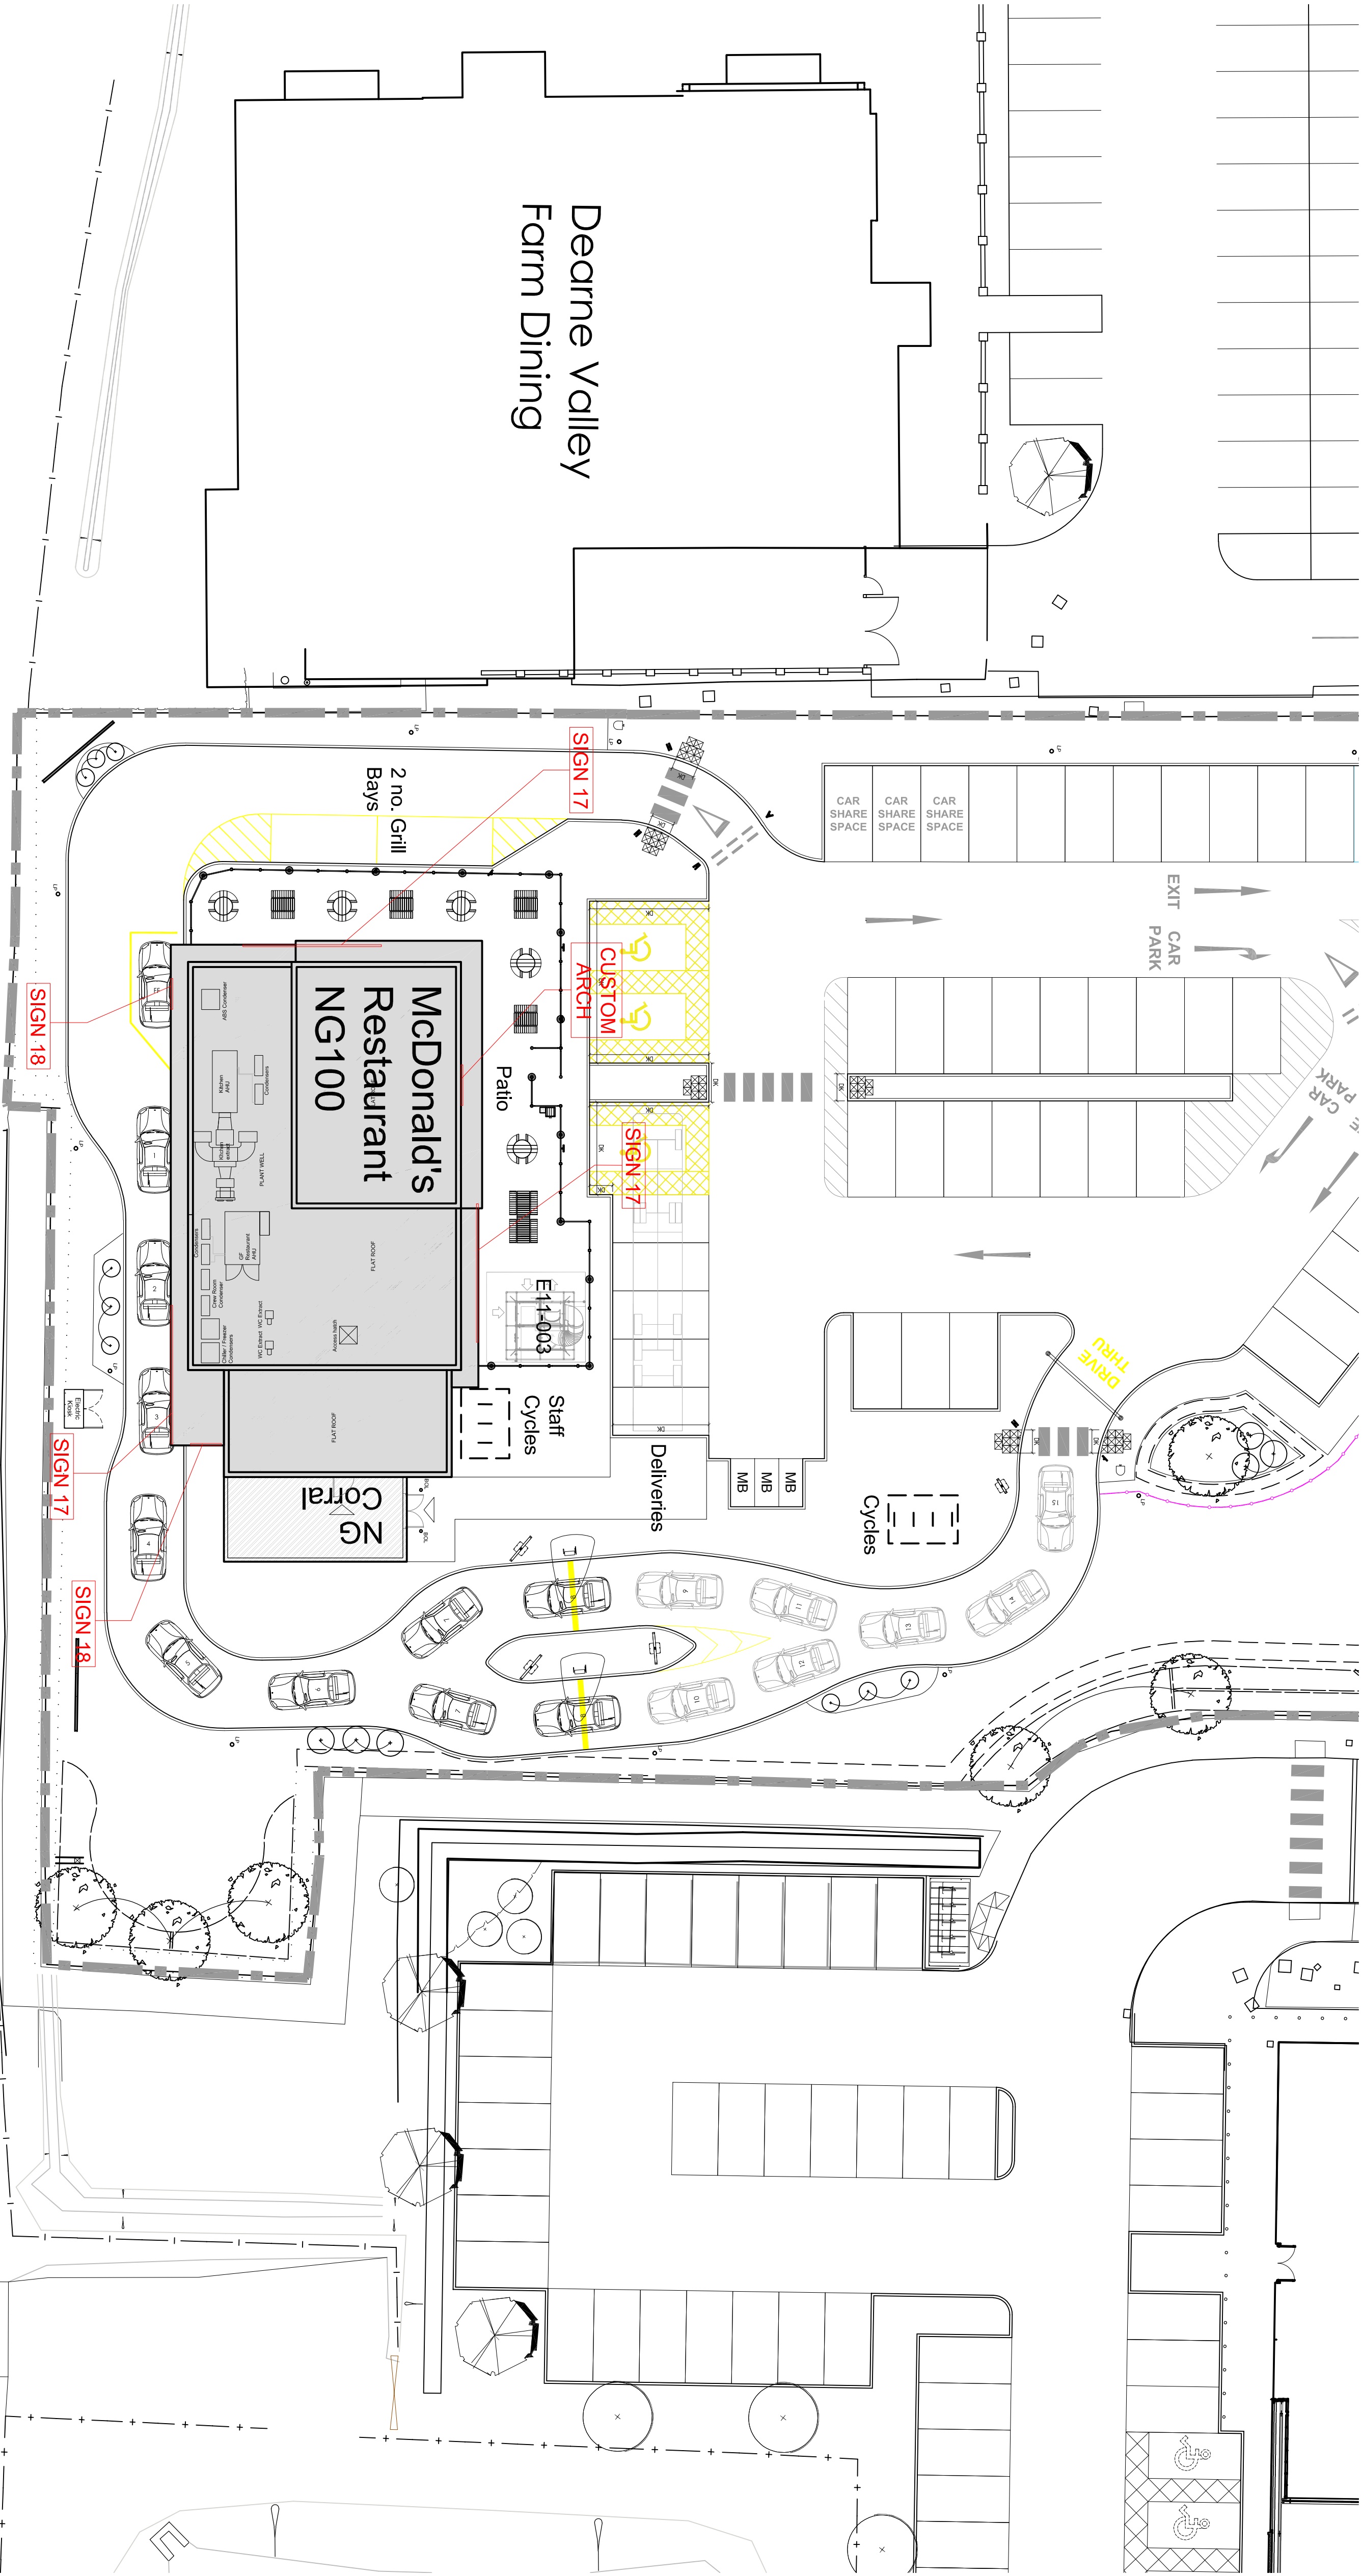

NOTES

- All dimensions and levels are to be checked on site.
- Any discrepancies are to be reported to the architect before any work commences.
- The drawing shall not be used to ascertain any dimensions. Work to be fixed dimensions only.
- This drawing shall not be reproduced without express written permission from AEW.
- The overall drawings and ownership boundaries are to be responsible for the accuracy or scale discrepancy of base plans supplied to them.
- All works are to be undertaken in accordance with Building Regulations and the latest British Standards.
- All proprietary materials and products are to be used strictly in accordance with the manufacturers recommendations.


CDM 2015

- Client notified of duties: **AL Design Workshops**
Principal Designer: **CS8**
Unless noted below, all known hazards have been highlighted on the drawing:
Drawing Based Harris Partnership Architects Drawing Reference: 11462-050 Rev A
Glanville Topographical Survey Drawing Reference: 4200204_410
OS Map
Vector Design Concepts Landscape Drawing Reference: 16860-VL-16860-L01 Rev D
Extent of McDonald's Demise Indicated:

DEARNE VALLEY PARKWAY

Building Signage Schedule					
Advertisement Reference	QTY	Size mm (WxDxH)	MATERIALS	COLOR	HEIGHT (mm) ABOVE GROUND OF PROJECTION
Letters (Sign 17)	03	7185W x 1000 x 800H	White acrylic "McDonald's" text wall mounted signage.	White	Refer to Elevations
Golden Arch (Sign 18)	02	1000W x 1000 x 800H	Yellow acrylic "Golden Arch" symbol wall mounted signage.	Yellow	Refer to Elevations
Golden Arch (Golden Arch)	01	3710W x 1000 x 1000H	Yellow acrylic "Golden Arch" symbol wall mounted signage.	Yellow	Refer to Elevations

Roof Plan

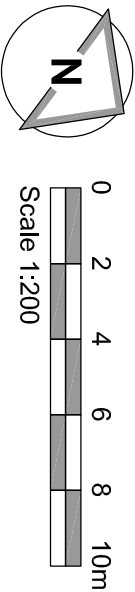

client	drawing stage	Status	Purpose of Issue For Information	REV	Date	Drawn by -	Checked by
				A	29/09/2020	LMD	LB
				B	12/10/2020	LMD	LB

project	stage
Gateway 36	8415
Keston Way	
Dearne Valley Parkway	
Roof Plan	

date	15/07/2020	drawn	LMD
scale@A1	1:200	checked	LB