



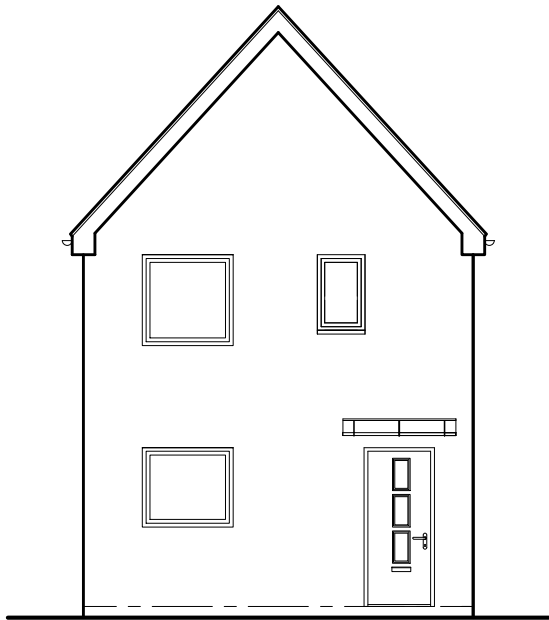


Front Elevation

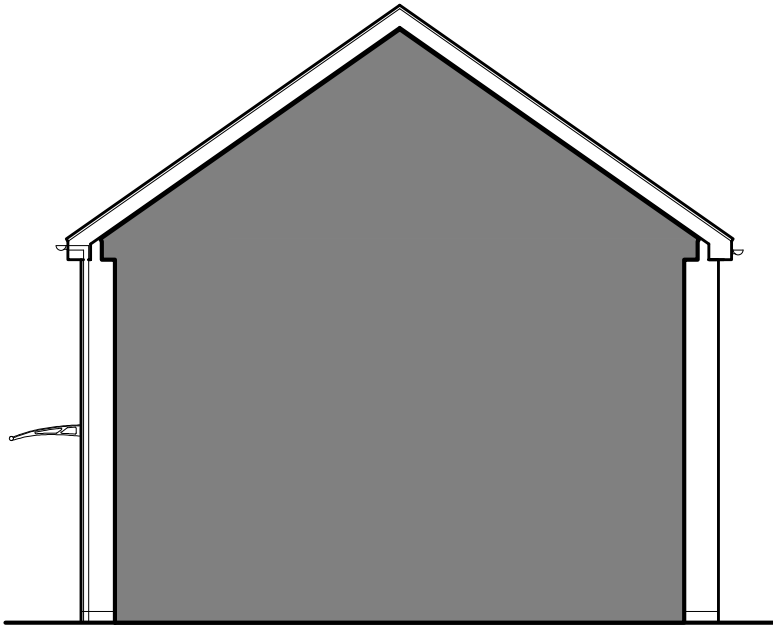


Section through House Type B


Side Elevation

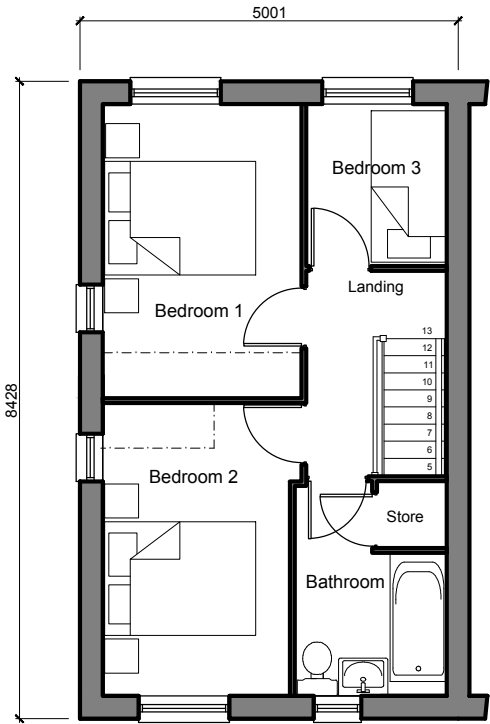

First Floor Plan

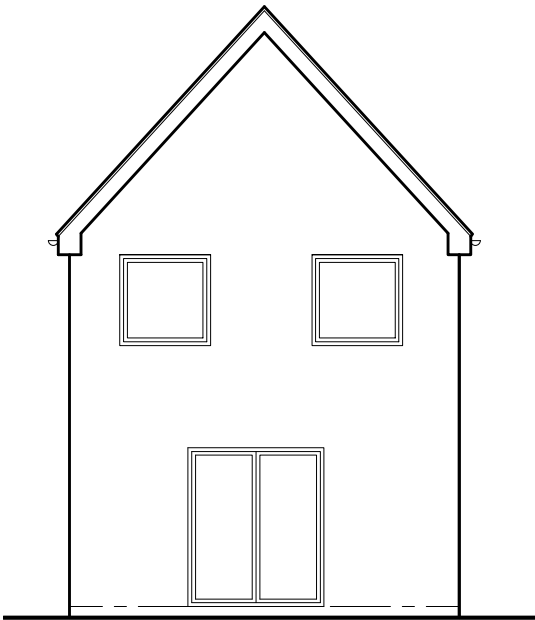


Rear Elevation

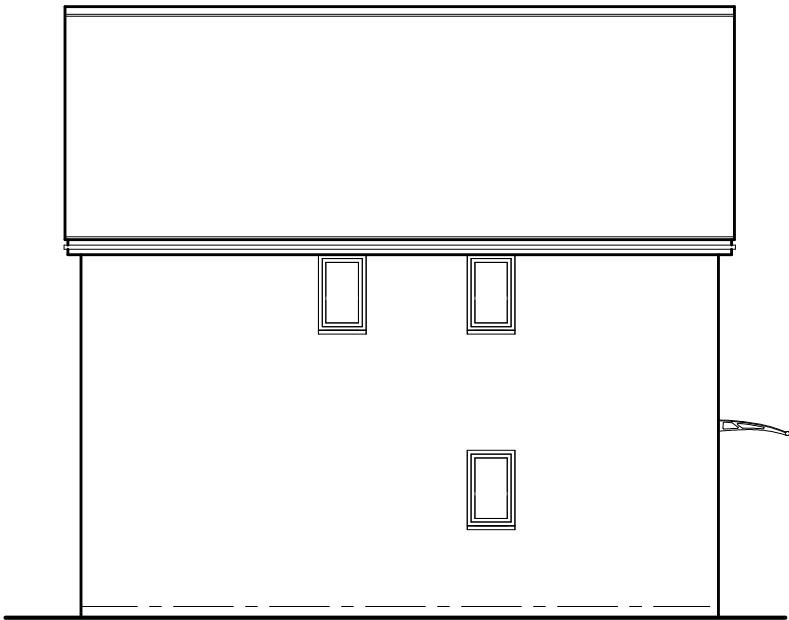


Windows on side gable only applicable to Plots 24, 27, 28, 33, and 38

Side Elevation(as)

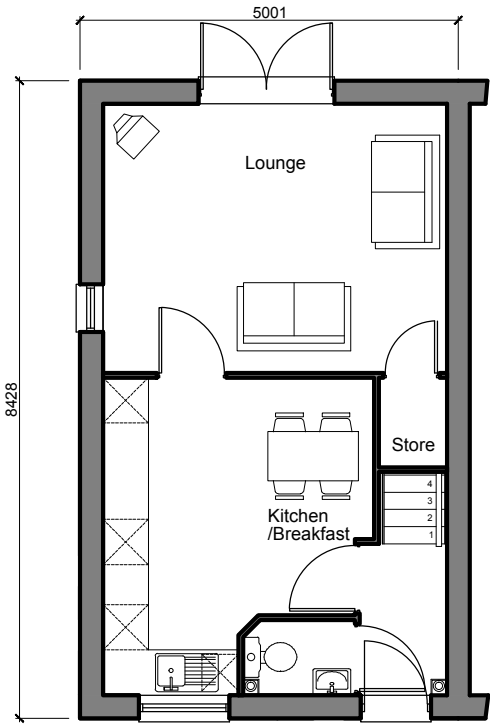

Ground Floor Plan

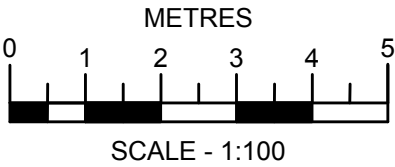

Revision	Date	Drawn	Checked
Project			
PROPOSED RESIDENTIAL REDEVELOPMENT			
THURNSCOE			
BARNLEY			
KEEPMOAT PLC			
THURNSCOE HOUSE TYPE D			
763 sq ft (3B5P)			
C1SH Level 3			
Drawing No. 3835 RM1 - House Type - D			
Date: 15.10.09	Scale: 1:100 @ A3	Drawn: J.A.J.B	Checked: K.N.S
CAD Ref:			
Note: Do not scale from this drawing. All dimensions to be checked on site.			
Watson Batty Architects Limited Shires House, Shires Road Gulley, Leeds LS26-8EU			 WATSON BATTY architects
T: 01943-876-005			
F: 01943-888-300			
E: enquiries@watsonbatty.com			
W: www.watsonbatty.com			
  			