
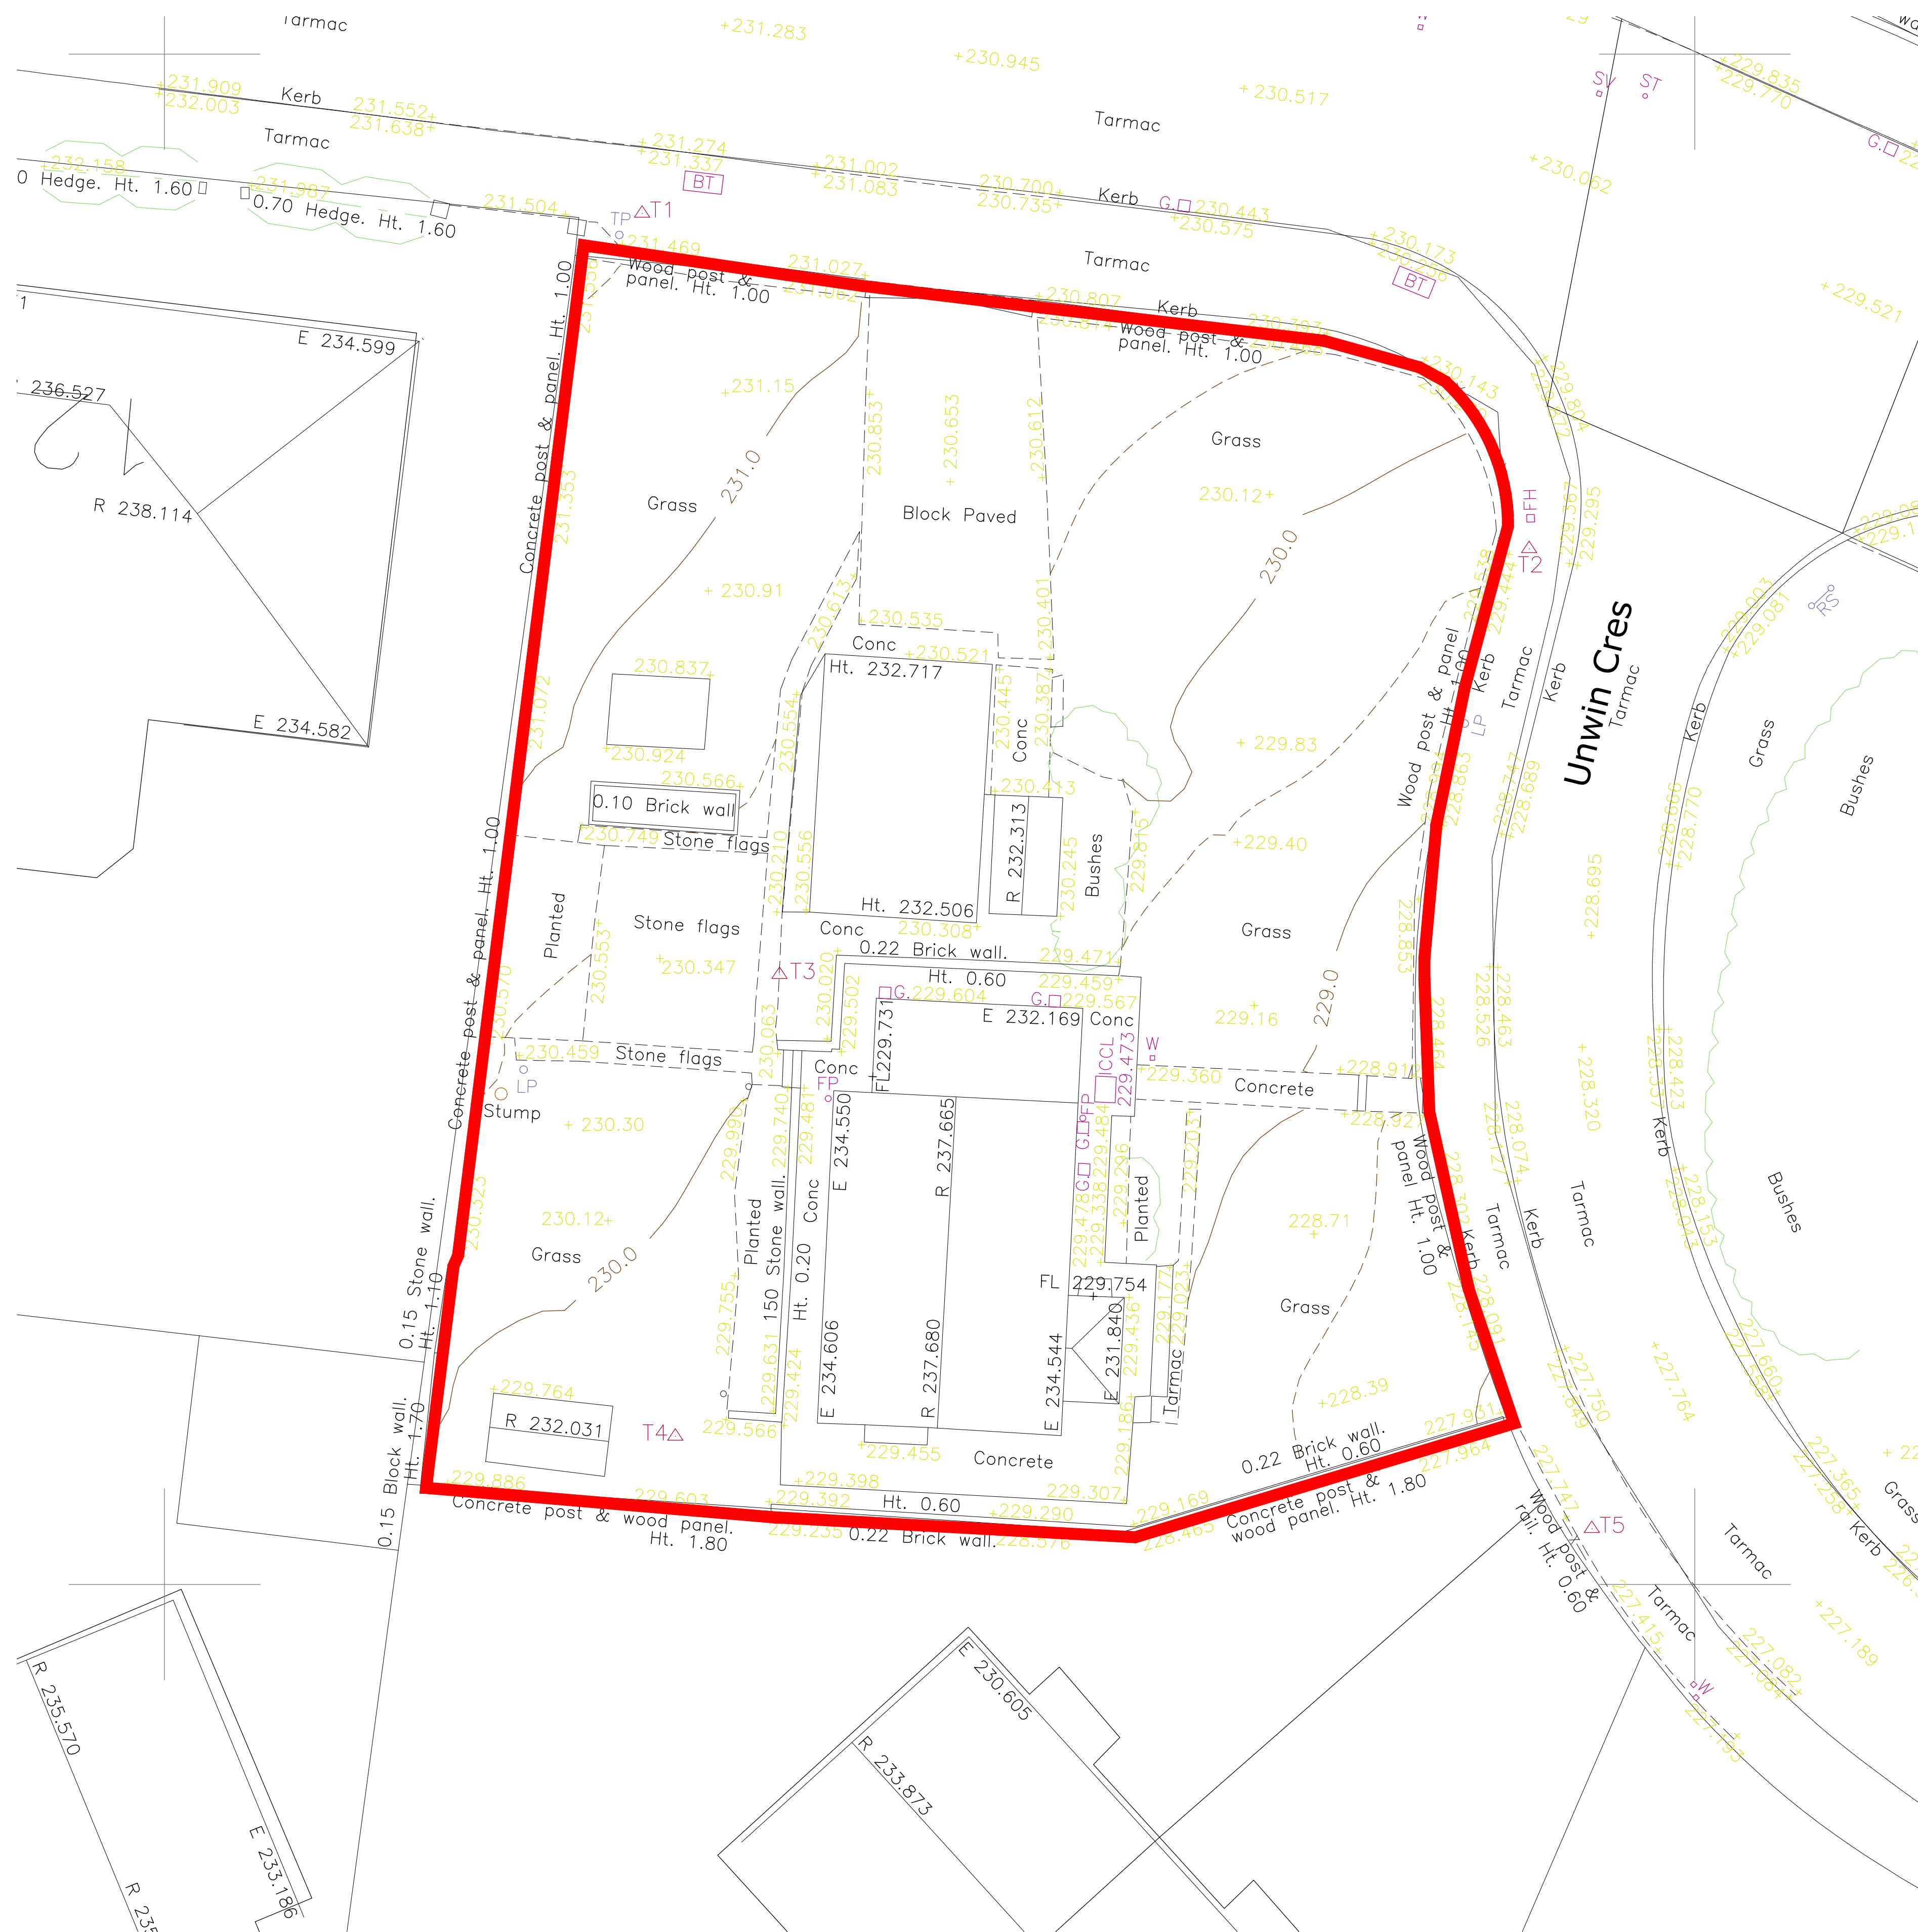
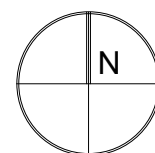


EXISTING SITE PLAN
SCALE 1:100

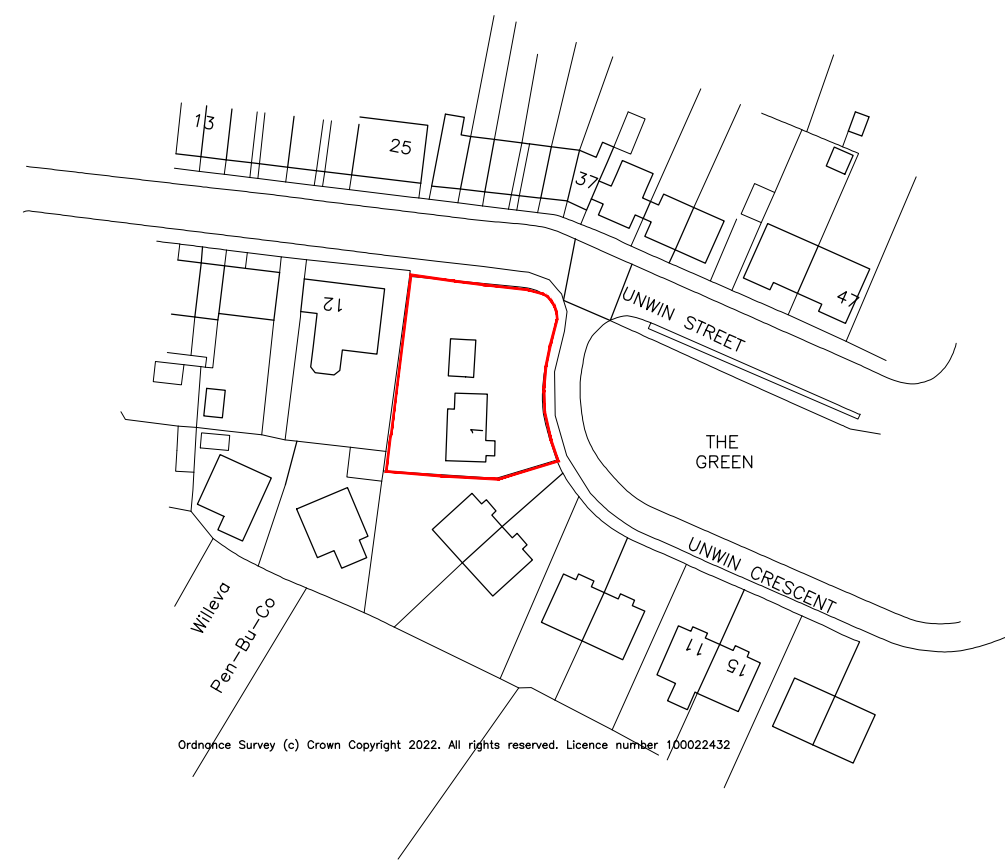

LOCATION PLAN
SCALE 1:1250

CODA
Bespoke

Sheffield - Manchester

www.codastudios.co.uk

0114 2794931

hello@codastudios.co.uk

Penistone Developments	Client			
Unwin Crescent	Job			
Existing Site and Location Plan	Title			
DRAWN AH	CHECKED -	DATE FEB 2023	SCALE A3 ISSUE: -	A1 ISSUE: AS SHOWN
REVISION A	DRAWING STATUS PLANNING	DRAWING NUMBER 3158-003		

© COPYRIGHT EXISTS ON THE DESIGNS AND INFORMATION SHOWN ON THIS DRAWING
The Contractor must verify all dimensions on site before making shop drawings
or construction work of any kind. No dimensions to be cut out from this drawing