


DO NOT SCALE: Contractor to check all dimensions and report any omissions or errors

NOTES

Drawing No.	Rev No.
MNP001	A
-004	

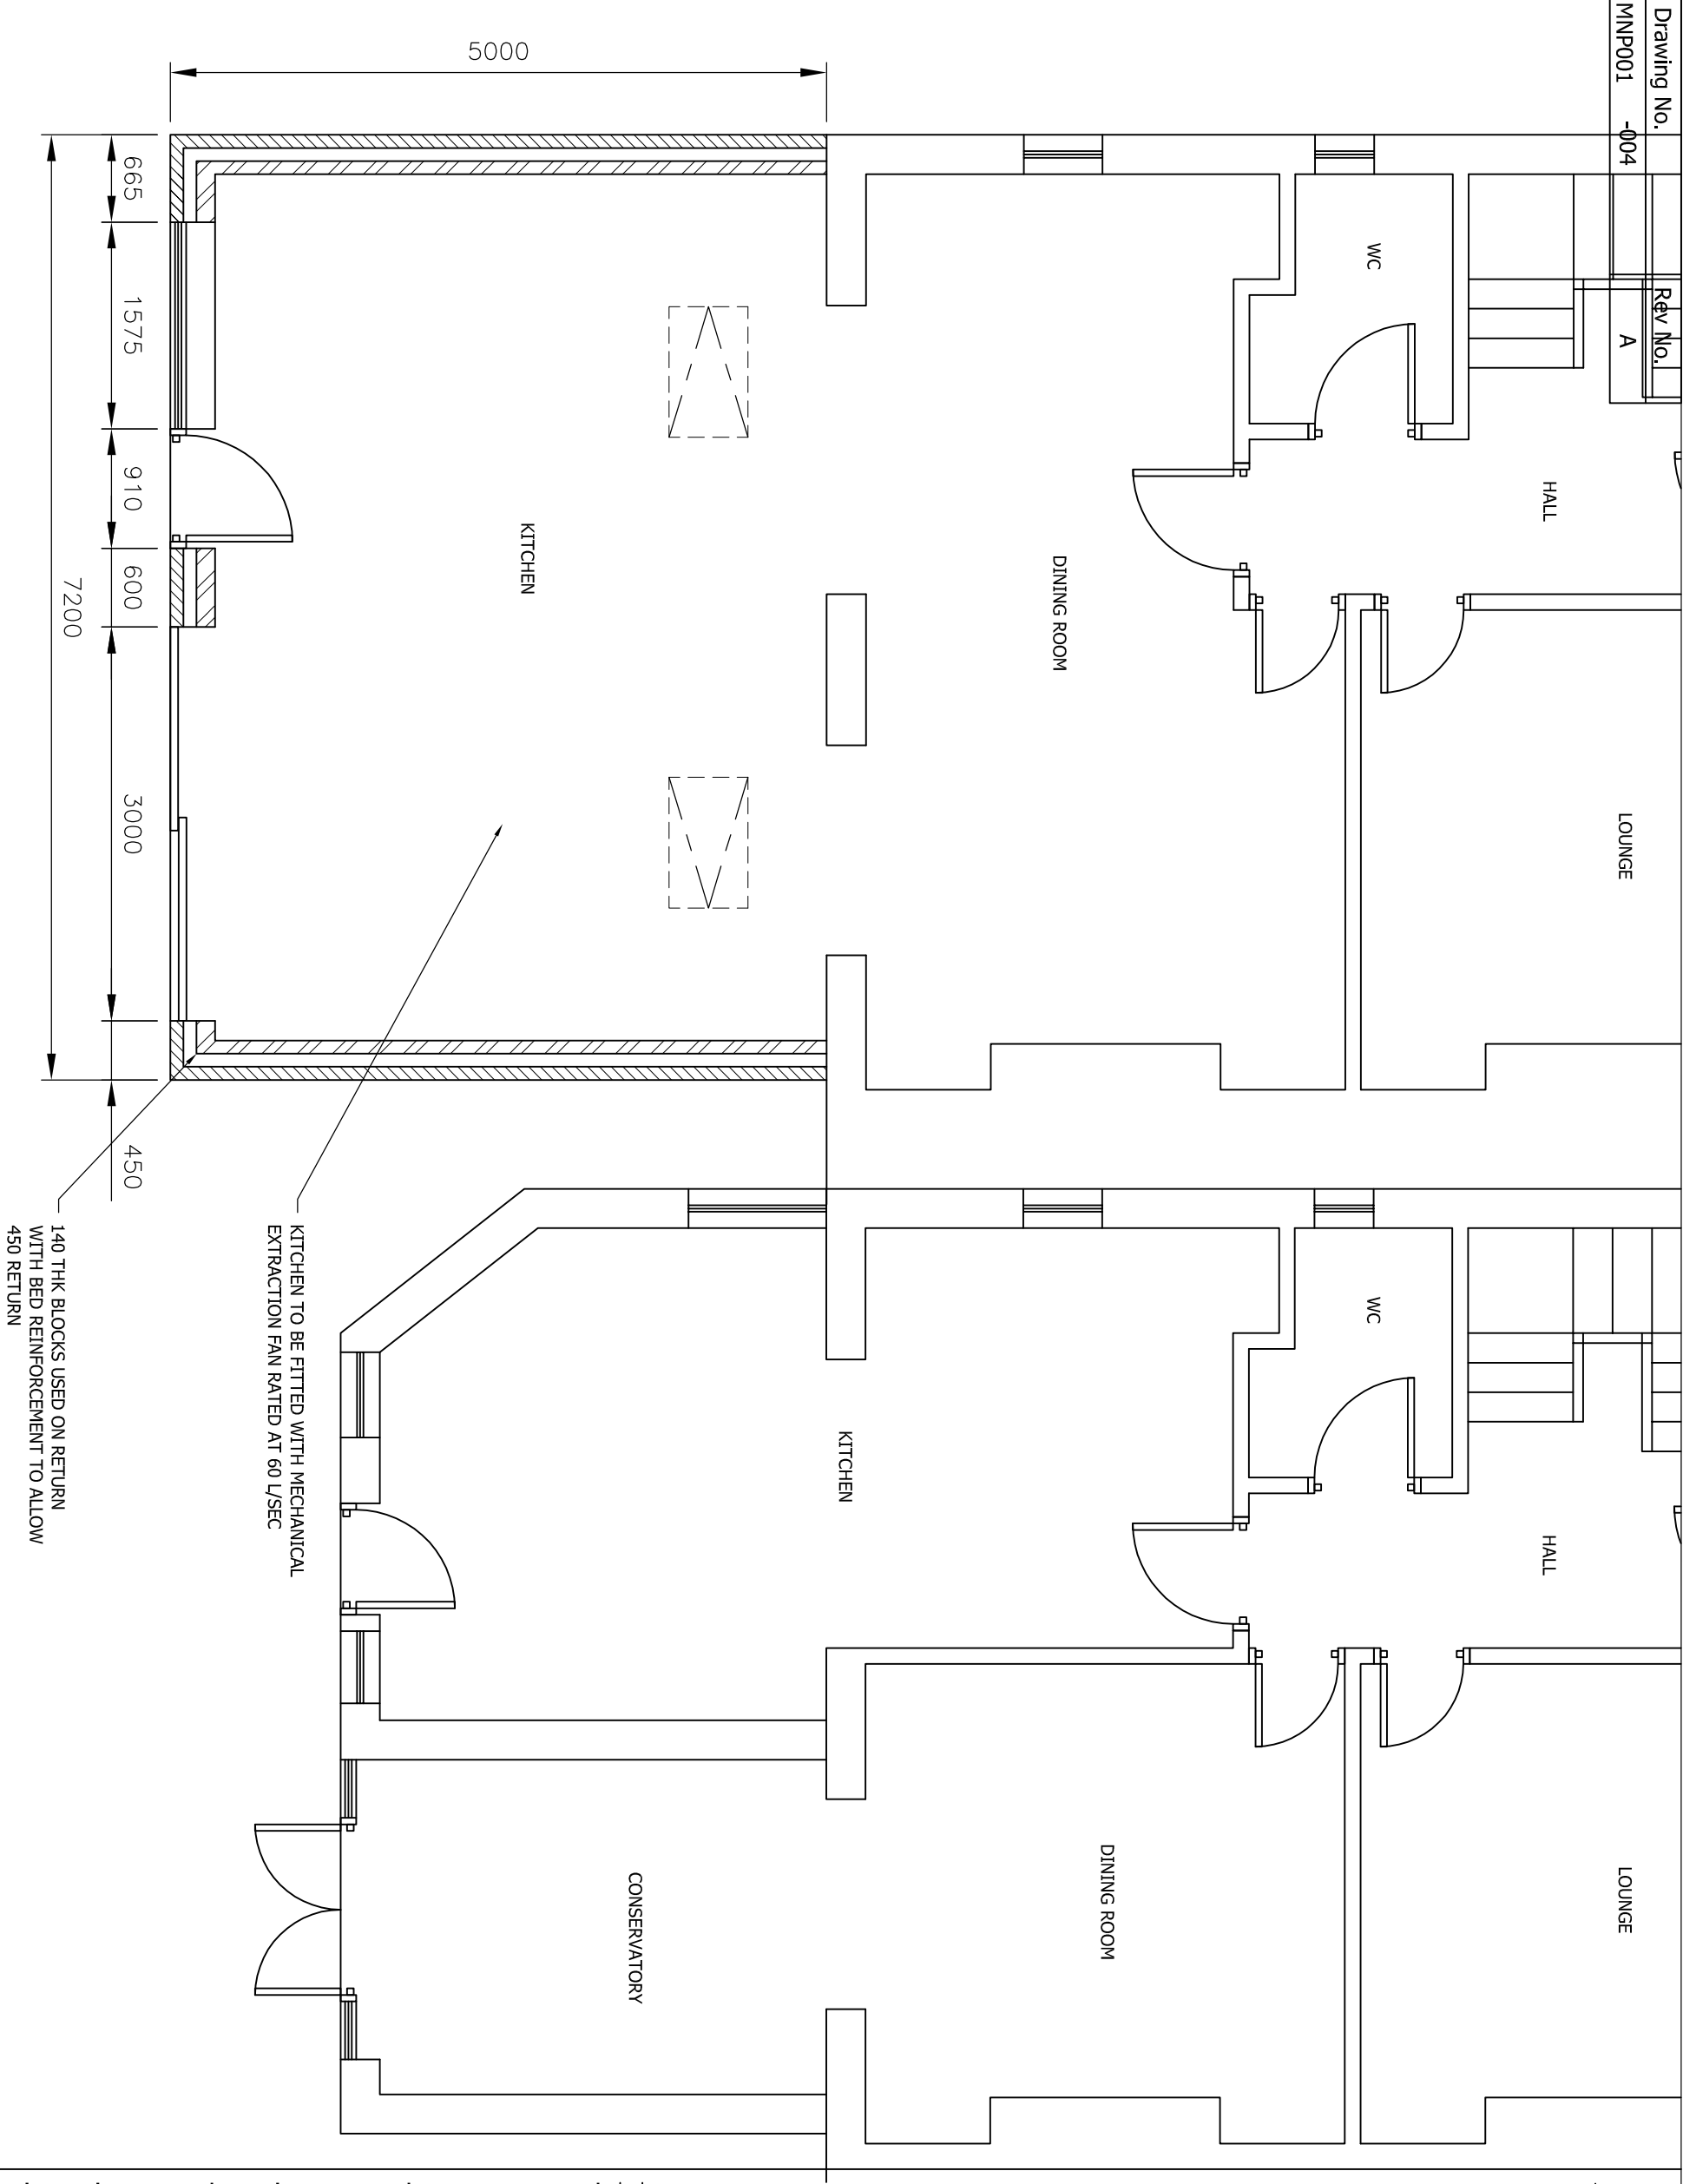

A	Now hipped roof	JRB			12/08/13
Rev	Description	By	Chk	App	Date

JRB DESIGNS Ltd
1 Saville Road
Cudworth
Barnsley
S72 8LT
Tel: 01226 383542
Fax: 01226 380078
Mob: 07970 541192
Email: joine@jrbdesigns.co.uk

This drawing is copyright. © Jrbdesigns Ltd.

Client
MIR N PLATTIS

Drawing Title
PROPOSED PLANS

Address
**425 ROTHERHAM ROAD
SMITHIES
BARNSELEY
S71 1UX**

Project Title:
**PROPOSED SINGLE STOREY
REAR EXTENSION**

Purpose of Issue:
PLANNING

Drawing Status
FIRST ISSUE

Scale at A3 AS SHOWN	Drawn By JRB	Date 14/09/2012	
Checked By	Date 14/09/2012	Approved By A	Date 14/09/2012
Project No. MNP001	Drawing No. 004	Revision -	

APPROVAL: ☒ INFORMATION ☐ TENDER ☐ CONTRACT ☐ CONSTRUCTION ☐

PROPOSED GROUND FLOOR PLAN
SCALE 1:50 AT A3

EXISTING GROUND FLOOR PLAN
SCALE 1:50 AT A3