
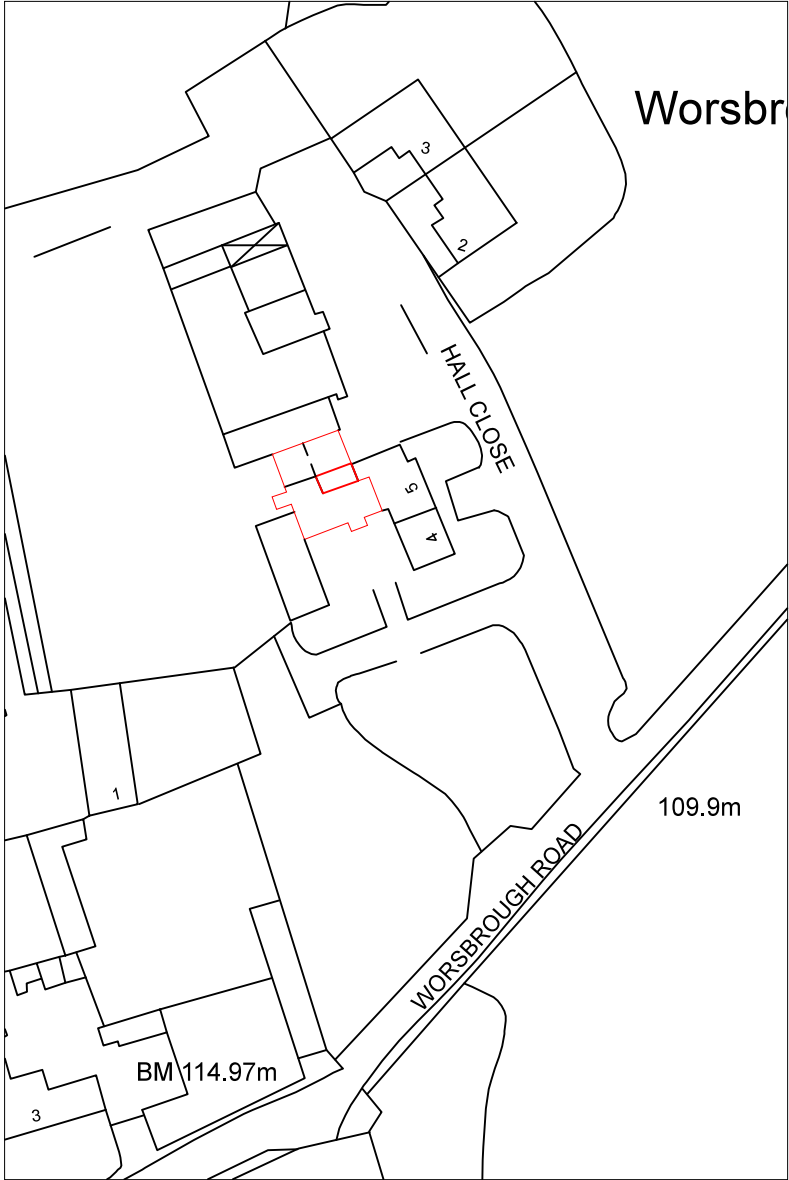



|             |         |
|-------------|---------|
| Drawing No. | Rev No. |
| MAW001 -001 |         |

DO NOT SCALE: Contractor to check all dimensions and report any omissions or errors

NOTES

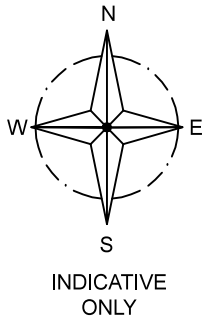

LOCATION PLAN  
SCALE 1:1250 AT A3

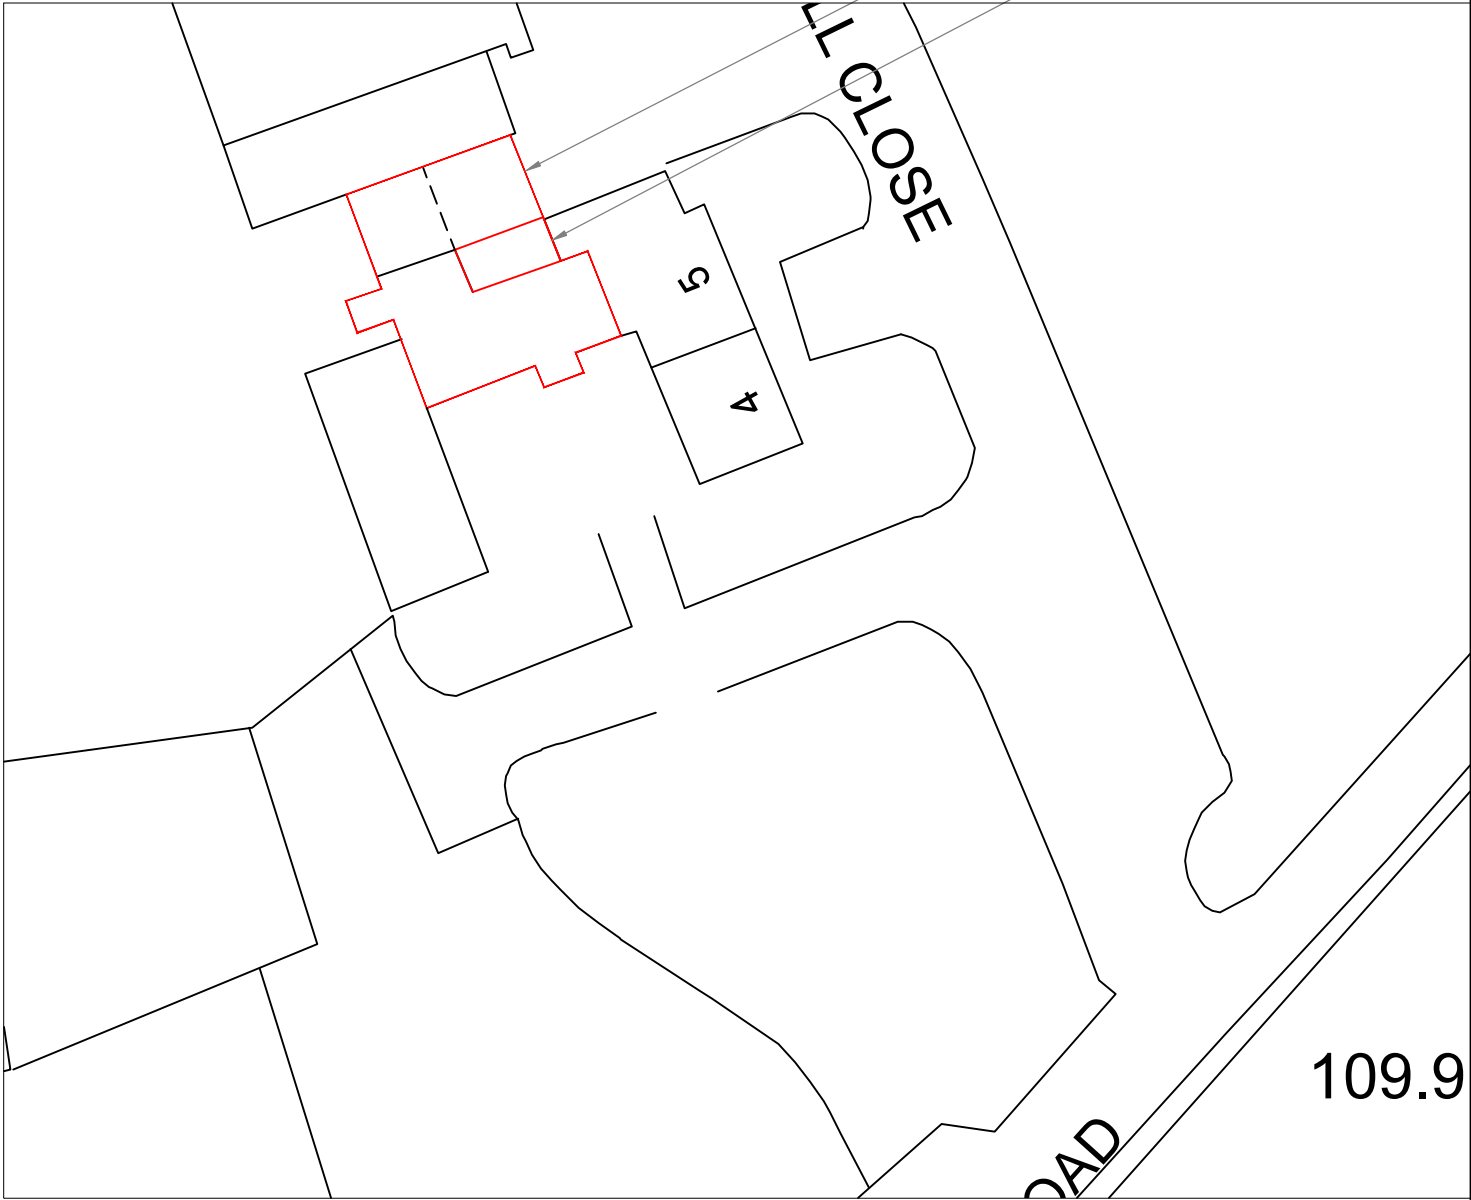

SITE PLAN  
SCALE 1:500 AT A3

| Rev | Description | By | Chk | App | Date |
|-----|-------------|----|-----|-----|------|
|-----|-------------|----|-----|-----|------|

JRB DESIGNS Ltd  
1 Saville Road  
Cudworth  
Barnsley  
S72 8LT  
Tel: 01226 383542  
Fax: 01226 380078  
Mob: 07970 541192  
Email: john@jrbdesigns.co.uk

This drawing is copyright. © jrbdesigns Ltd.

Client  
HEXTON LTD.

Drawing Title  
SITE PLANS

Address  
WORSBROUGH HALL  
WORSBROUGH VILLAGE  
BARNSELY

Project Title:  
MODIFICATIONS TO A GRADE 2  
LISTED BUILDING

Purpose of Issue:  
PLANNING

Drawing Status  
FIRST ISSUE

|                         |                    |                                   |
|-------------------------|--------------------|-----------------------------------|
| Scale at A3<br>AS SHOWN | Drawn By<br>JRB    | Date<br>24/07/2017                |
| Checked By              | Date<br>24/07/2017 | Approved By<br>Date<br>24/07/2017 |

|                       |                    |               |
|-----------------------|--------------------|---------------|
| Project No.<br>MAW001 | Drawing No.<br>001 | Revision<br>- |
|-----------------------|--------------------|---------------|

APPROVAL ☒ INFORMATION ☐ TENDER ☐ CONTRACT ☐ CONSTRUCTION ☐