
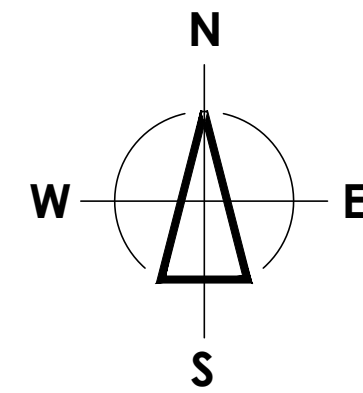
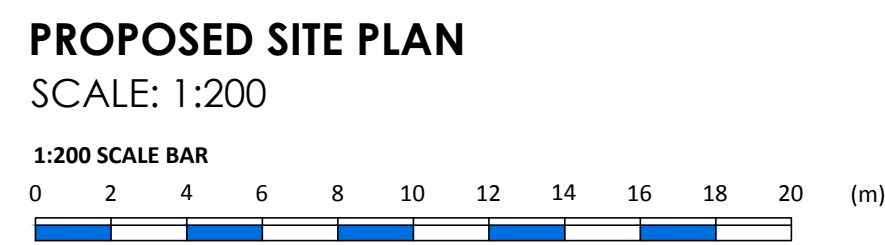


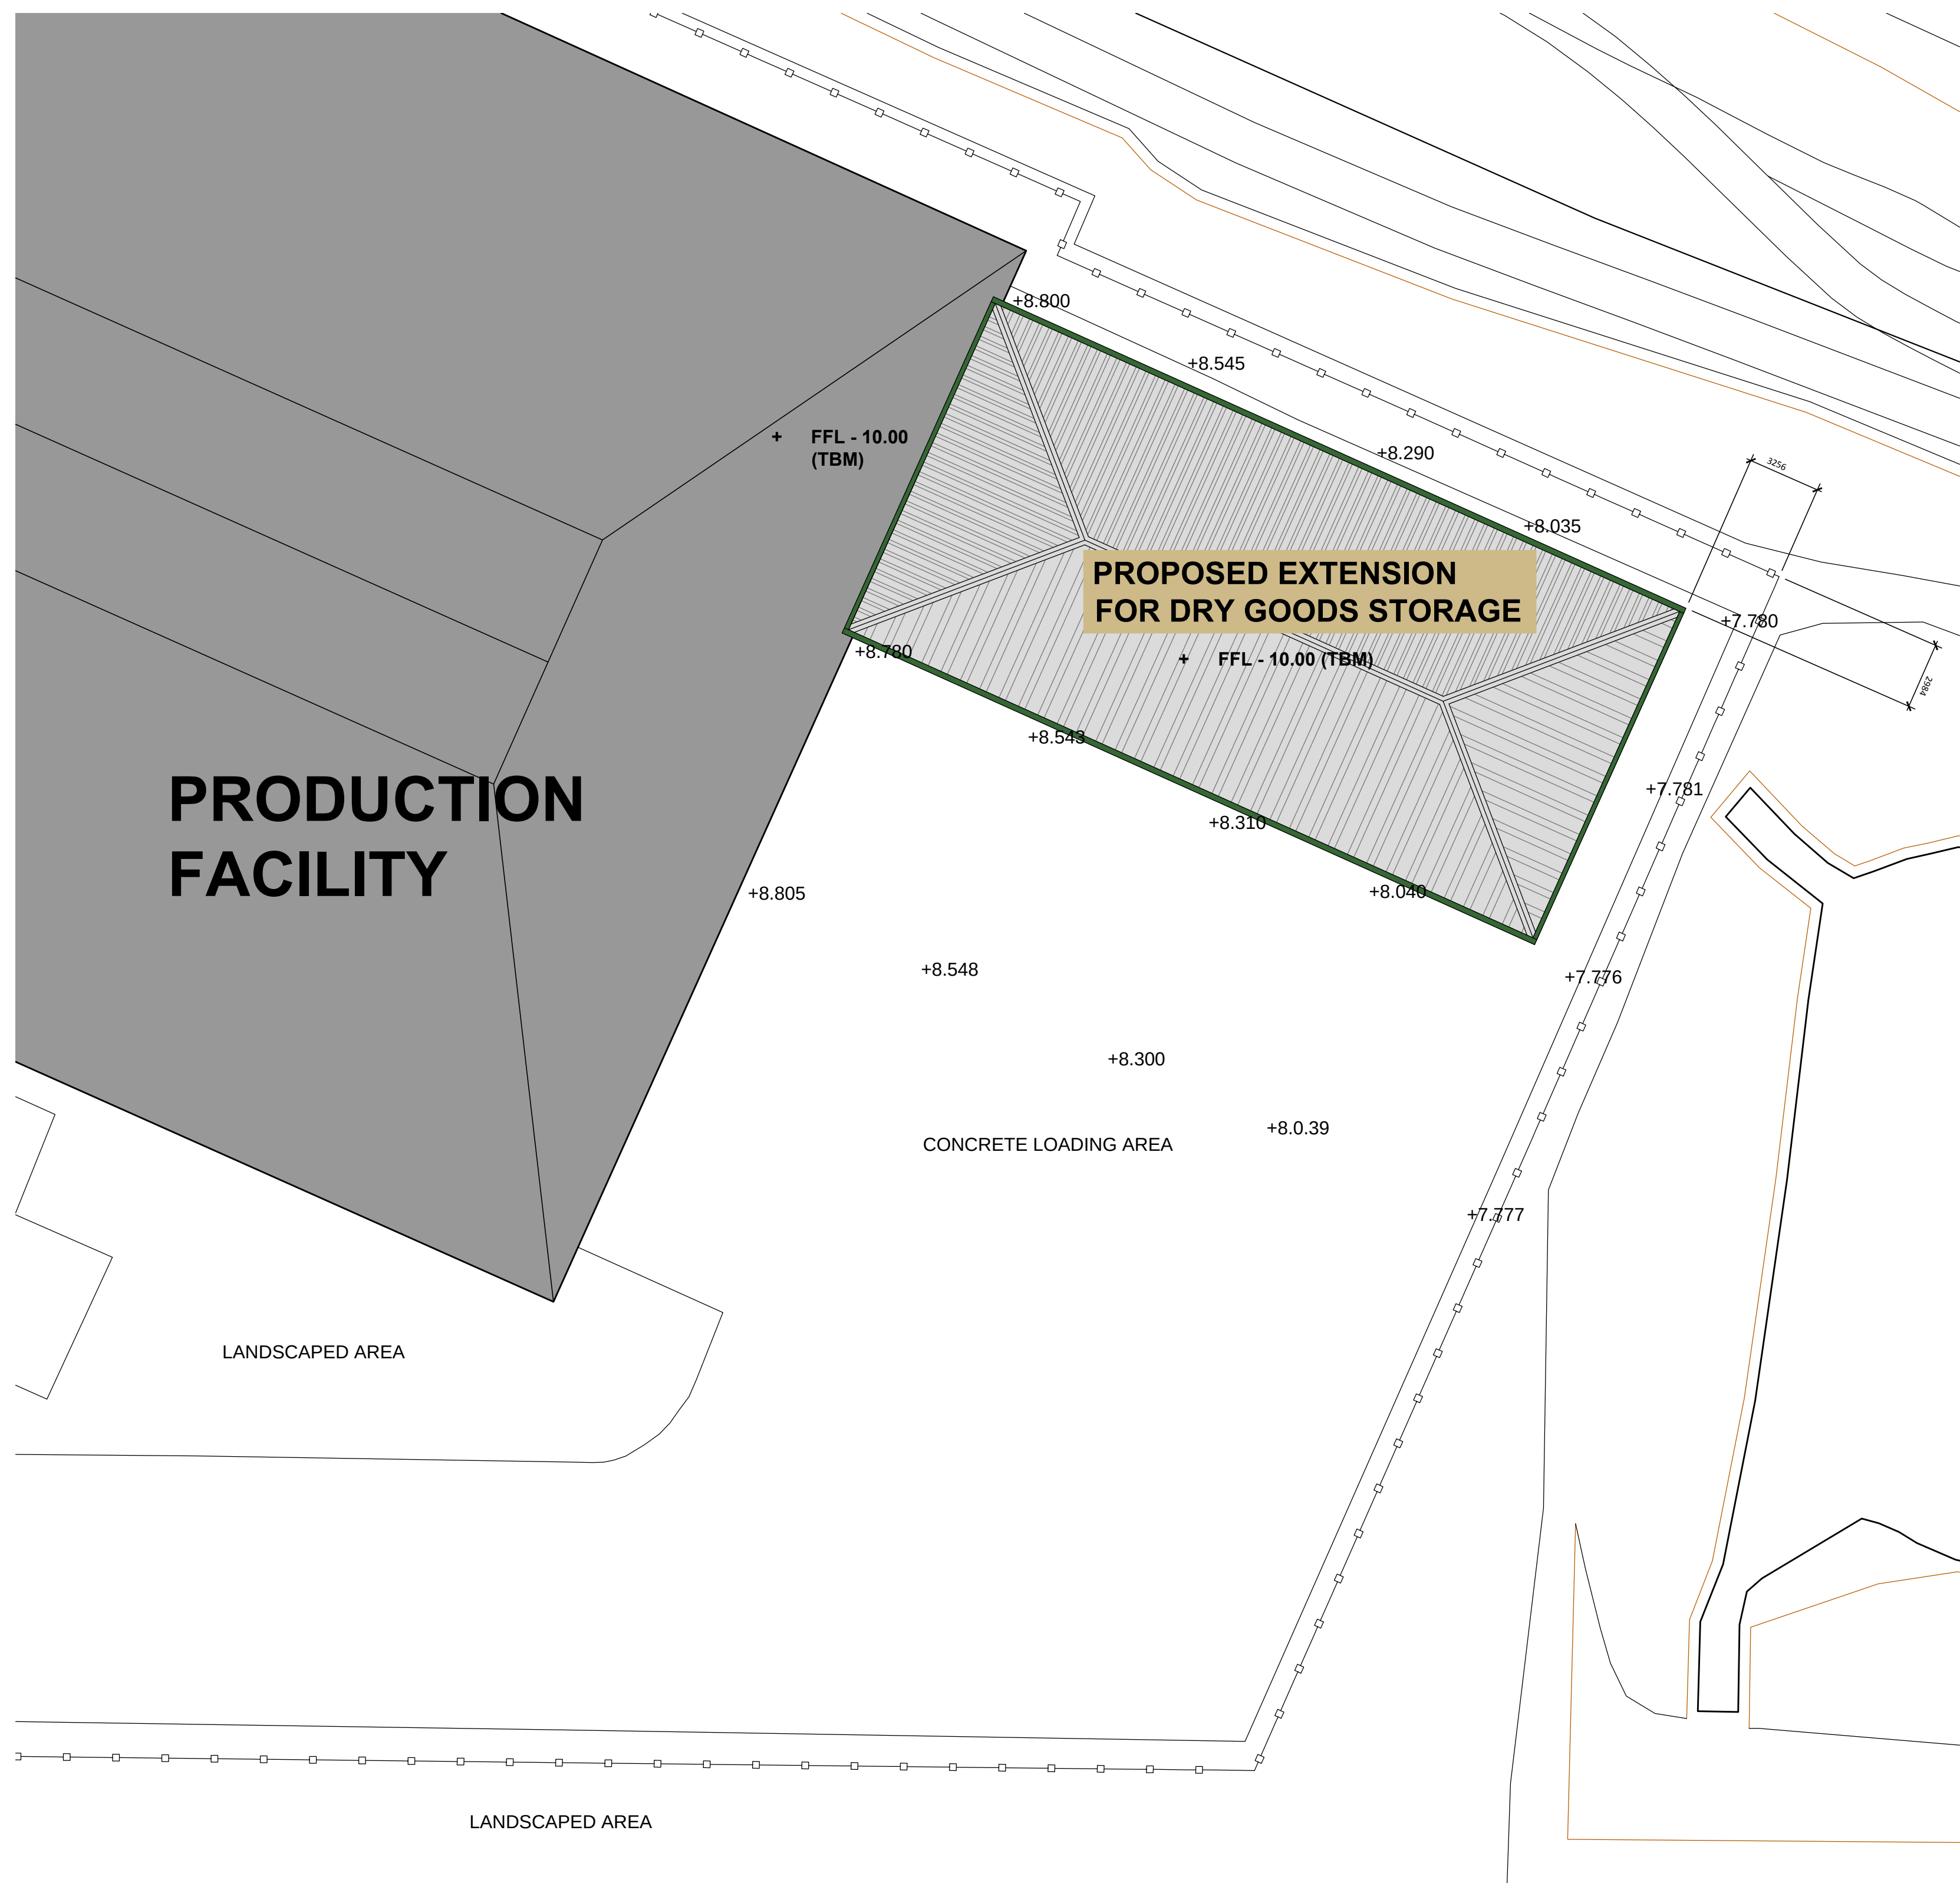

Notes:

This document is the property of David Trundle Design Services Ltd and may not be reissued, loaned or copied in part or in whole without written permission © 2015

All dimensions are in millimetres unless stated otherwise.

It is recommended that information is not scaled off this drawing.

This drawing should be read in conjunction with all other relevant information, specifications & schedules.

If this drawing is received electronically it is the recipients responsibility to print the document at the correct scale.

All dimensions to be checked on site prior to commencing work and any discrepancies to be advised immediately.

no	date	amendment description

Revisions

Drawing Status: **PLANNING**

Salgate Barn
Islington Road
Tilney All Saints
King's Lynn
Norfolk
PE34 4RY
Tel: 01553 617700
Fax: 01553 617874
Email: enquiries@trundle.com

Project Title:
**CRASWICK CONVENIENCE FOODS
VALLEY PARK**

Drawing Title:
**PROPOSED EXTENSION FOR DRY GOODS STORAGE
PROPOSED SITE PLAN**

Scale: NTS @ A1	Date: AUGUST 2015	Drawn: TN
--------------------	----------------------	--------------

Drawing Number: **15-L18-PL002**

Checked by:	Date:

If this drawing is unsigned in the check box then the drawing is an unauthorised issue and should not be used for any purposes