


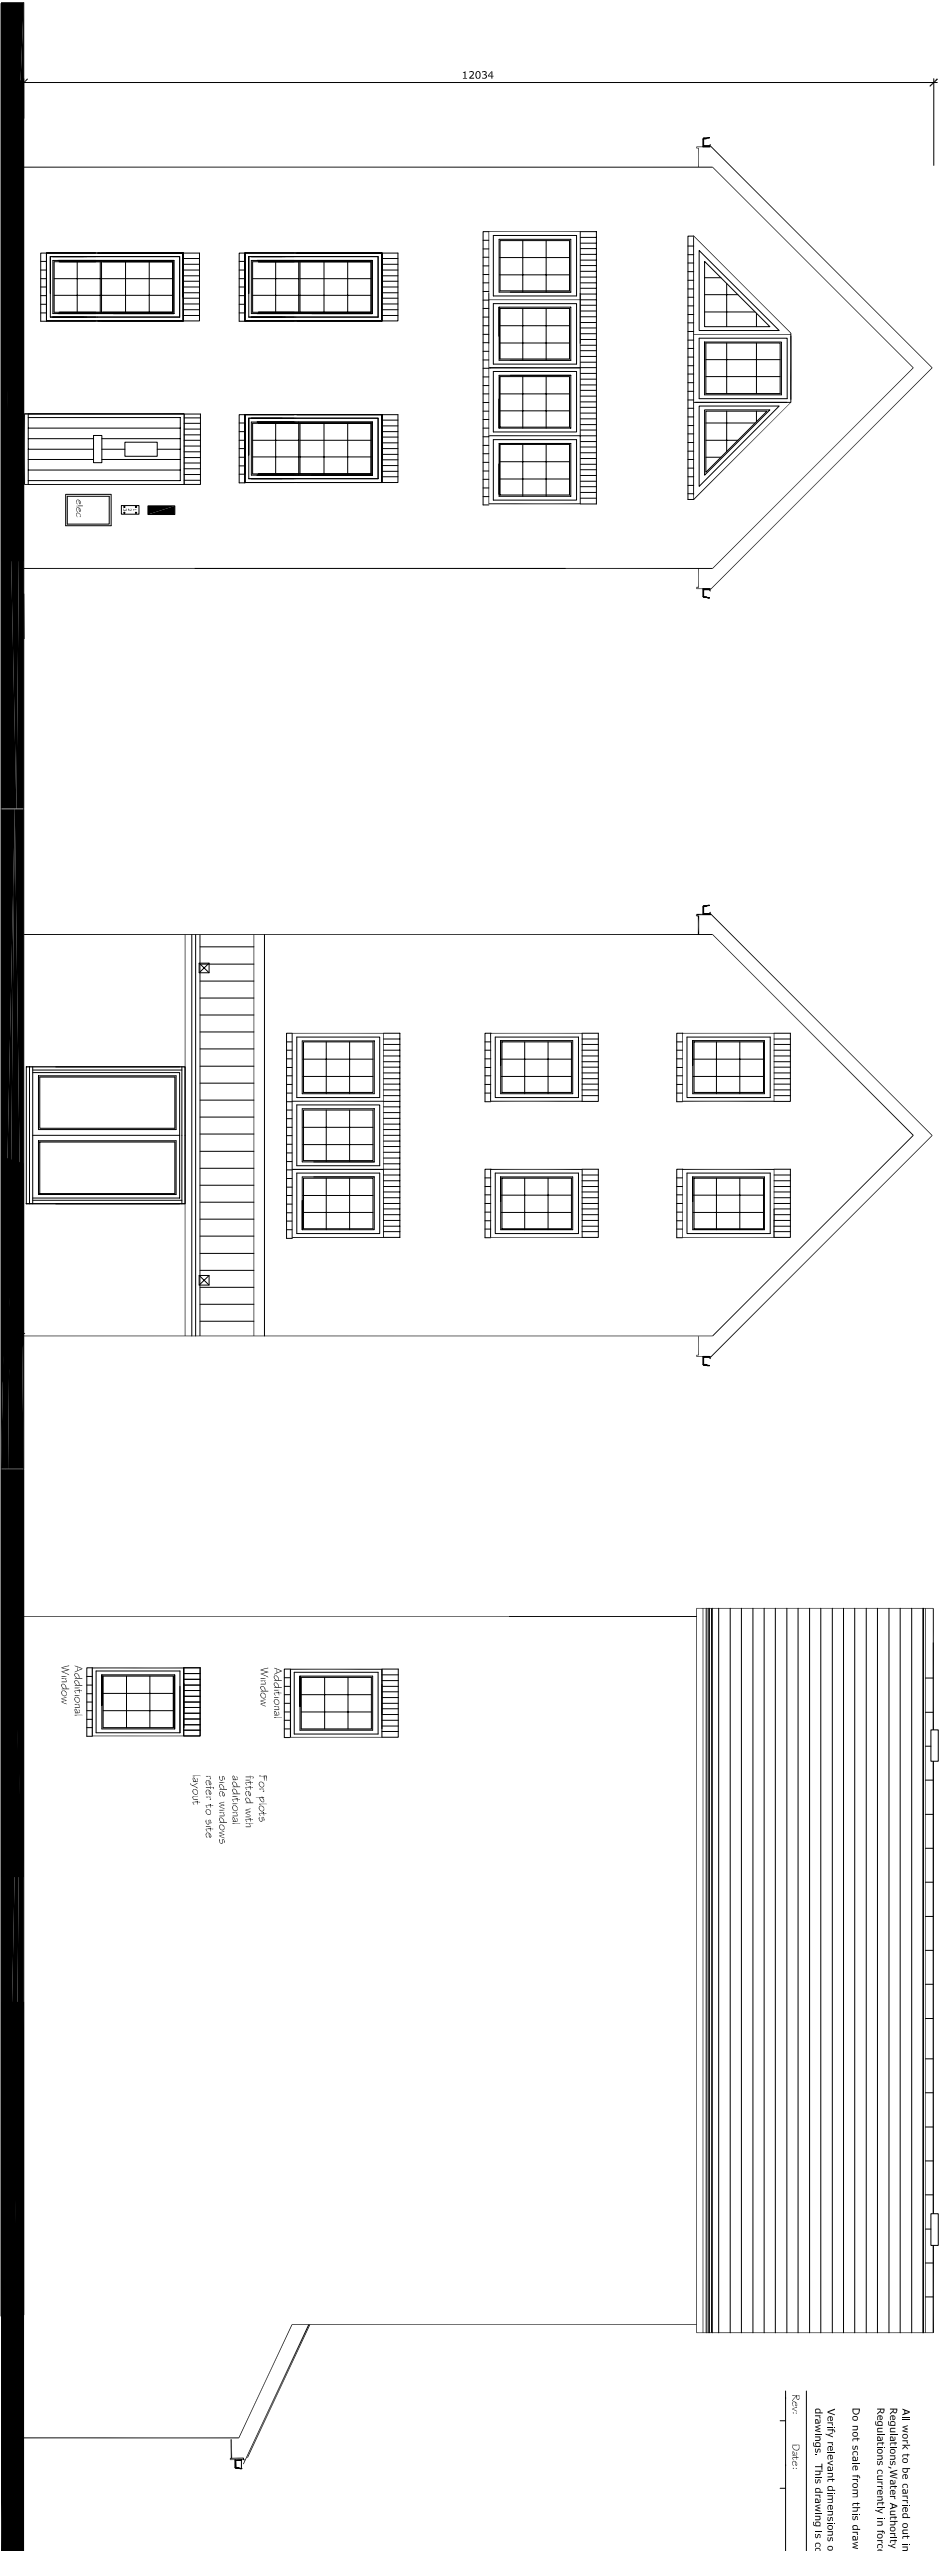

All work to be carried out in accordance with the requirements of the Building Regulations, as amended, and the Construction (Design and Management) Regulations currently in force.
Do not scale from this drawing. Architect to be notified of any discrepancies.
Verify relevant dimensions on site before commencing work or preparing shop drawings. This drawing is copyright.

Rev: _____ Date: _____ Action: _____


14115

Front Elevation


Rear Elevation

Side Elevation


5309

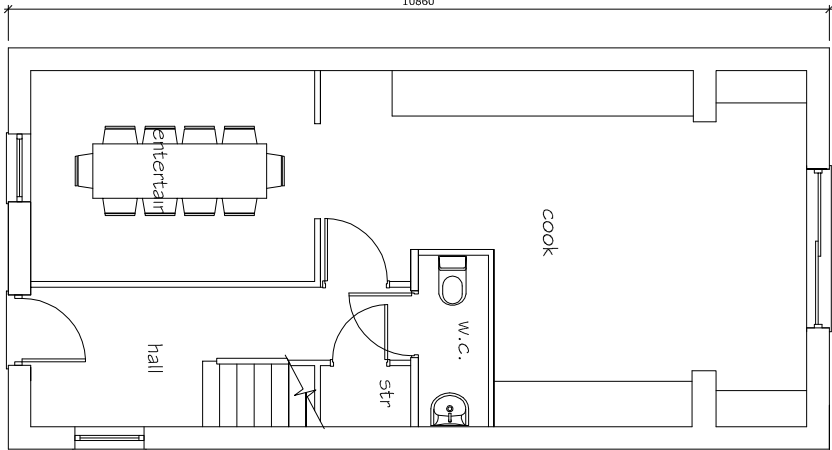


GF Plan

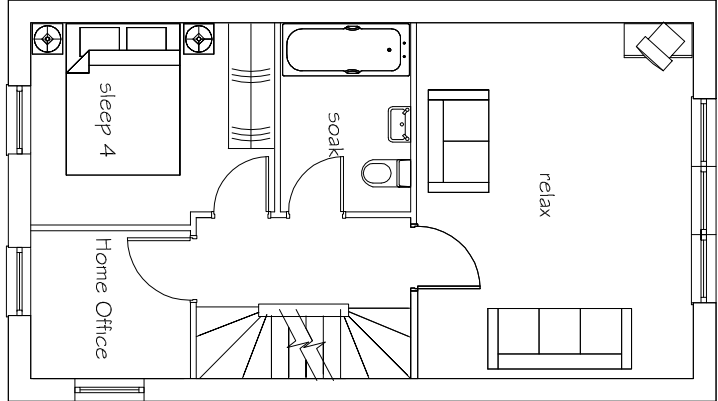

FF Plan

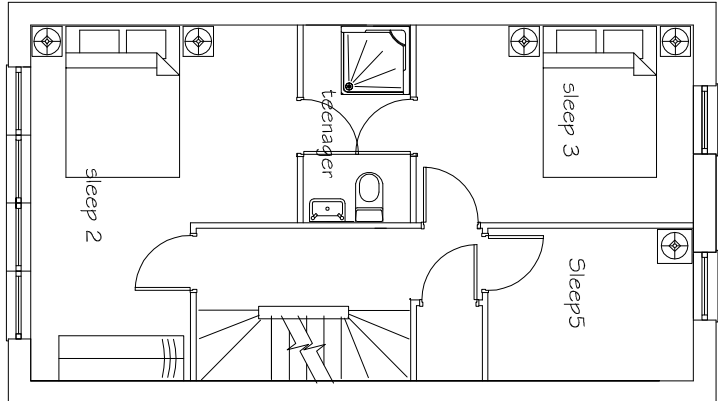

SF Plan

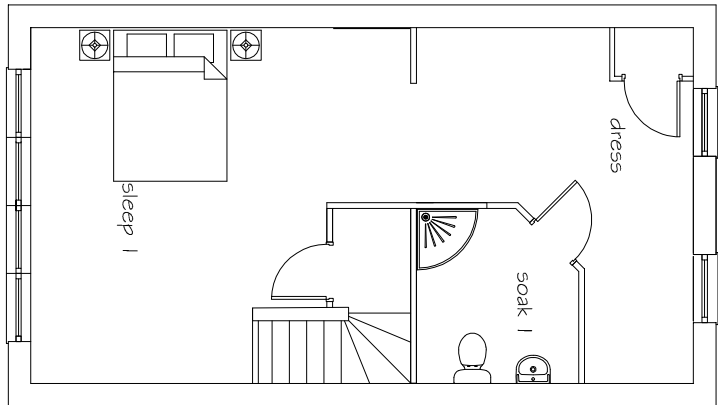

TF Plan



strata homes limited quoy point liskeide doncaster DN4 5PL
T 01302 308508 F 01302 308501 www.homesbystrata.co.uk

scale: 1:100 | drawn by: | date: 04.12.09

Project: Burntwood Road
Grimethorpe

Drawing: Toulon

Drawing Number: HH/LI/112 | revision |