


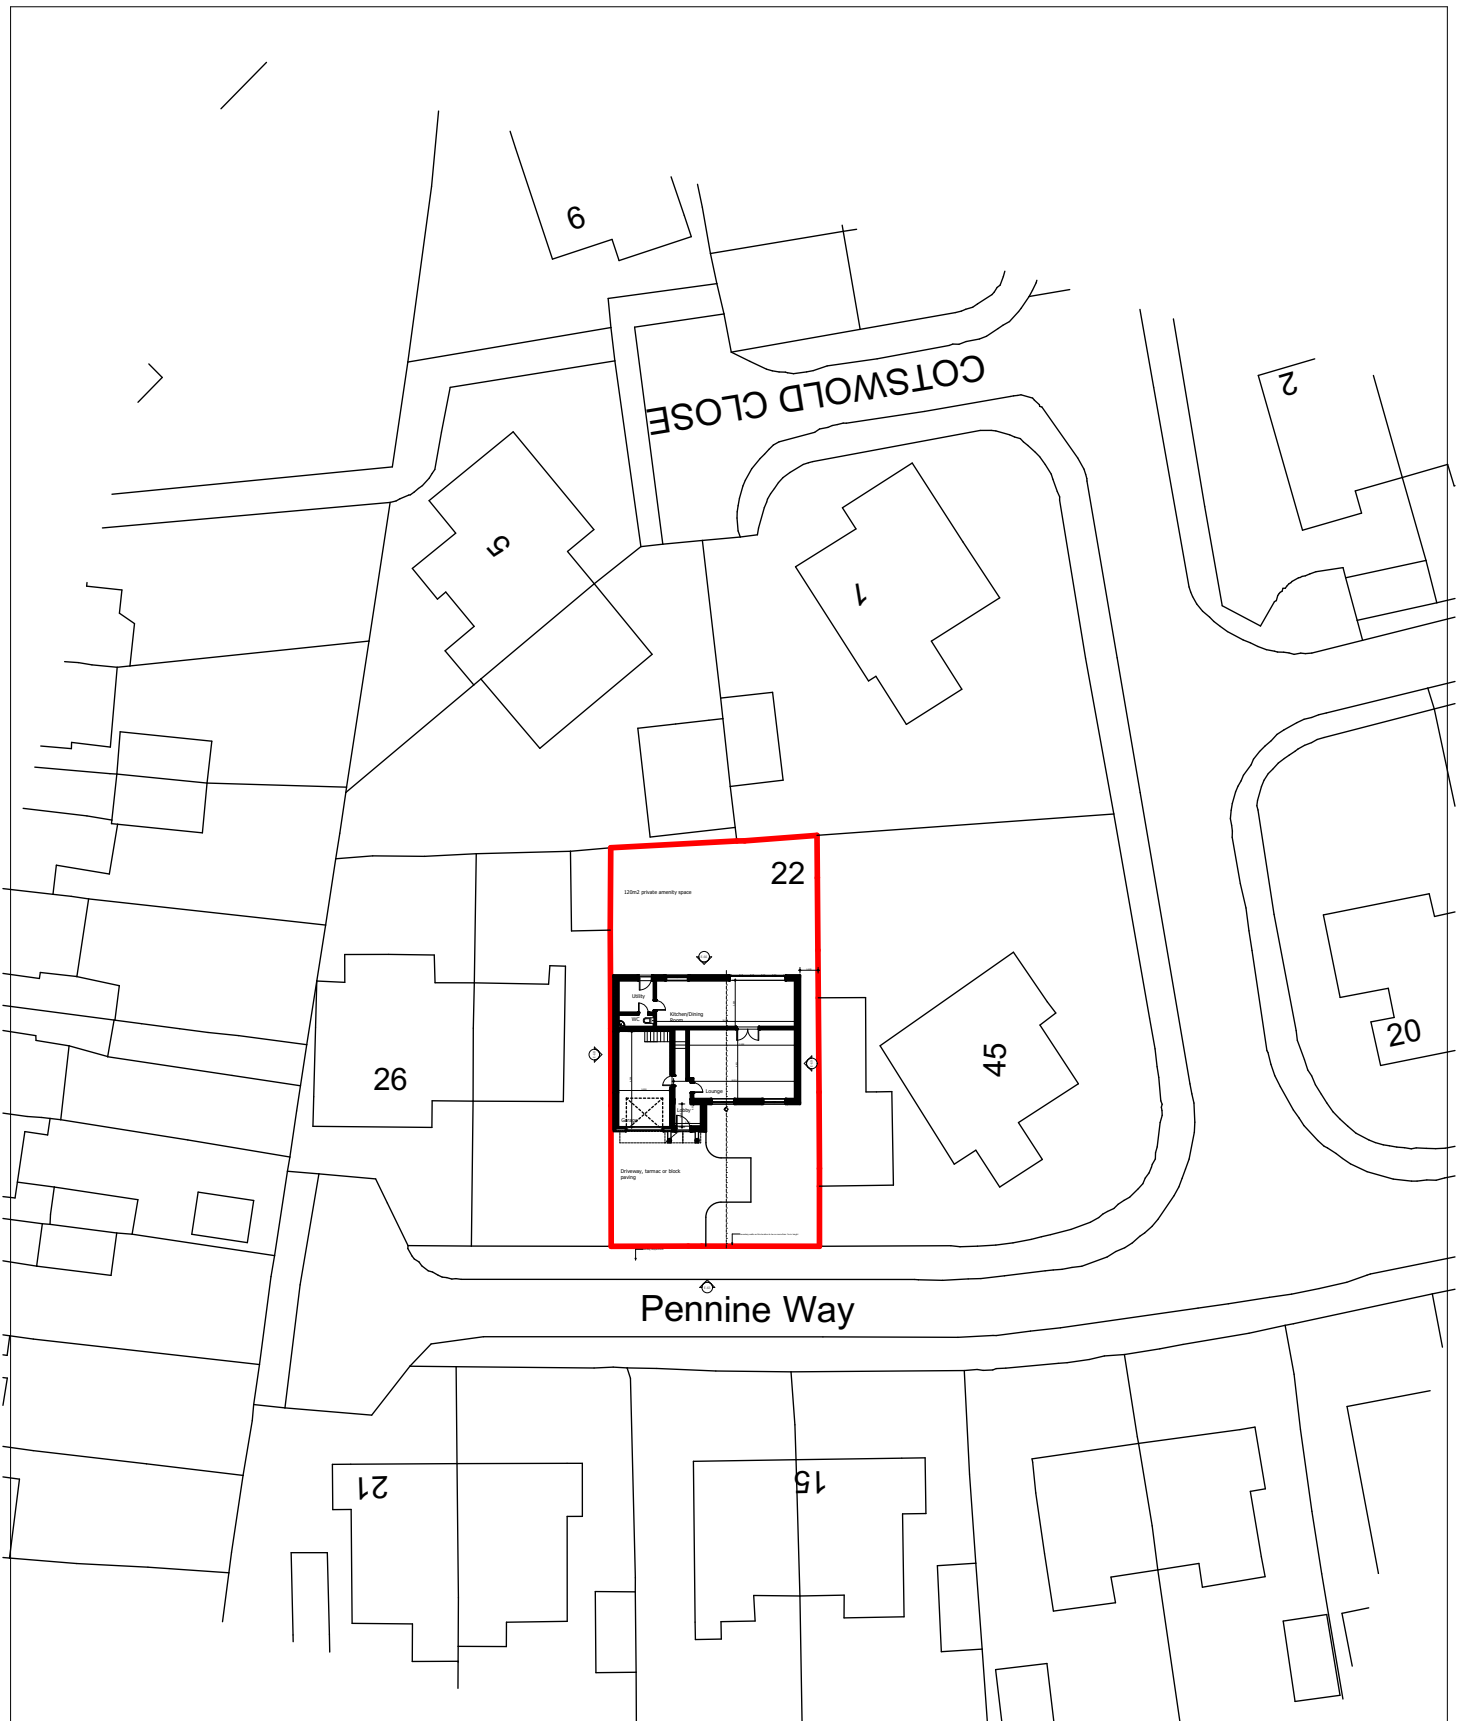

Alan Robinson
Chartered Architect BA Dip Arch RIBA, BSc (Hons)PM
2 Gawber Road, Barnsley S75 2AF
Tel/Fax 01226 286066 Mob 07947808933

Drawing Nr: SP1

Drawing By: AR

Drawing Name

Site Plan

Drawing Status

Client Mr C Masters

Project: Proposed Demolition of Existing Bungalow
 and detached flat roofed garage and construction 1
 Residential Dwelling

Drawing Scale **1:500**

Drawing date: Oct 2021

Rev: