


Existing Front Elevation – Scale 1:50



Existing white upvc door

Proposed Front Elevation – Scale 1:50

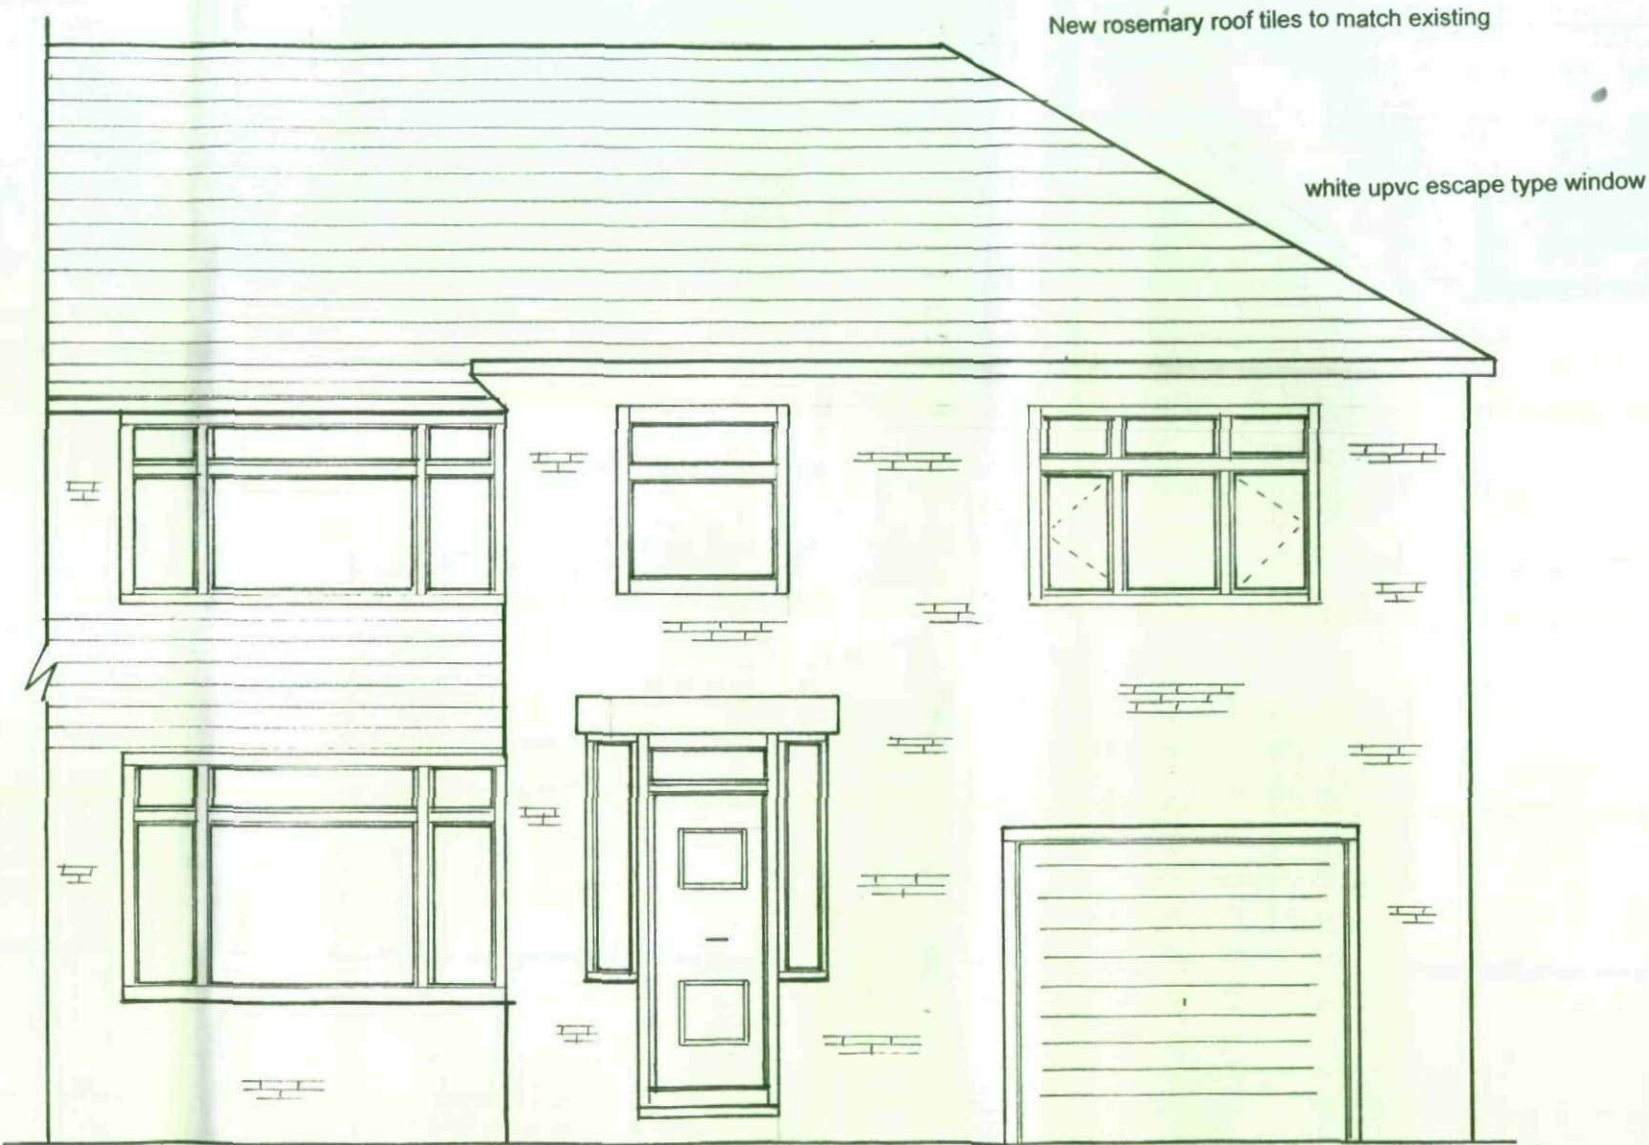


Up and over garage door

Planning Application


385 Rotherham Road
Smithies
Barnsley
S.Yorkshire

Existing/Proposed Front Elevation
Scale 1:50


Existing First Floor Plan - Scale 1:100

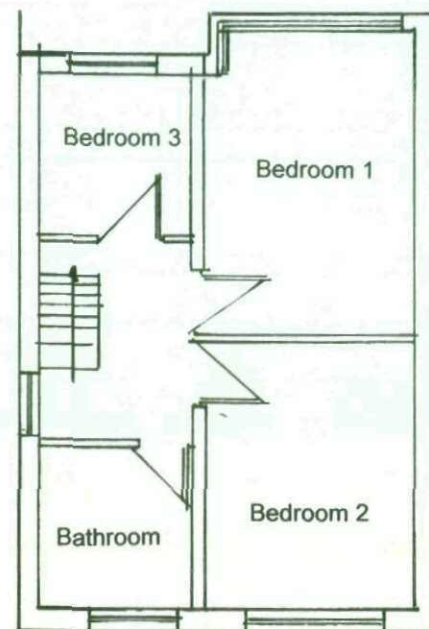


Site Plan 1:200

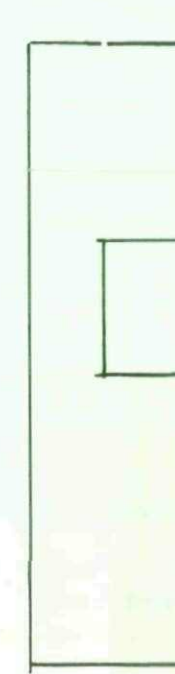

Existing First Floor Plan - Scale 1:100

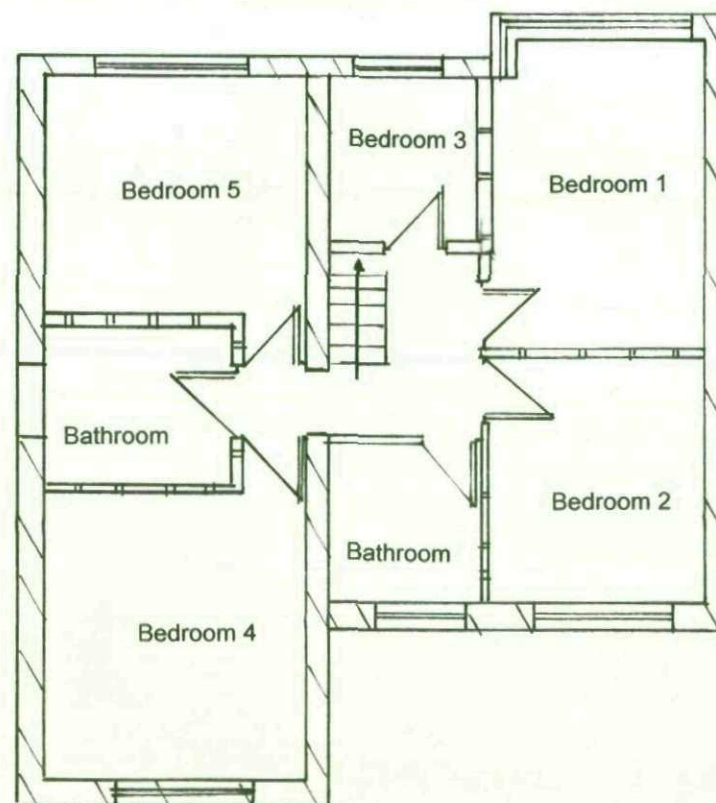

Location Plan - Scale 1:1250

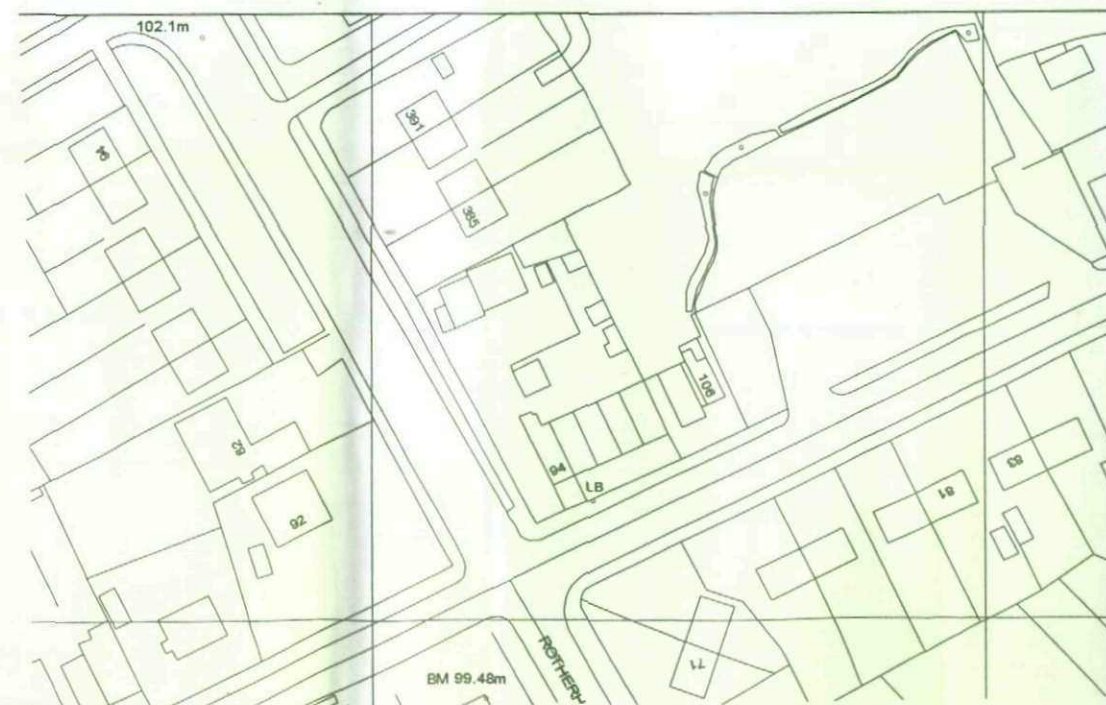

Planning Application


385 Rotherham Road
Smithies
Barnsley
S.Yorkshire

Existing/Proposed First Floor Plan
Scale - 1:100

Location Plan - Scale 1:1250

Site Plan 1:200

Existing Rear Elevation – Scale 1:50

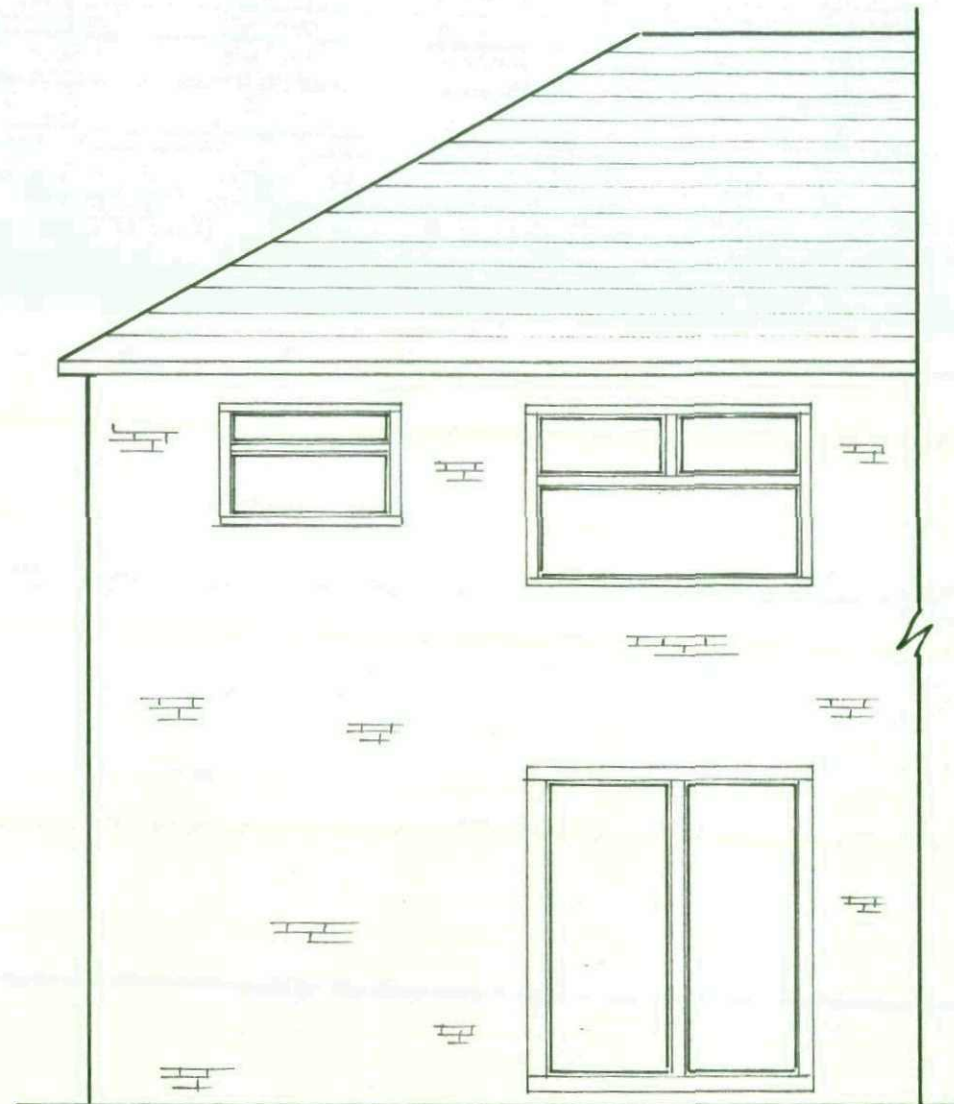

Proposed Rear Elevation – Scale 1:50



Existing white upvc windows

New white upvc doors to match existing


Existing white upvc doors

Planning Application


385 Rotherham Road
Smithies
Barnsley
S.Yorkshire

Existing/Proposed Rear Elevation
Scale 1:50


Proposed Side Elevation - Scale 1:100

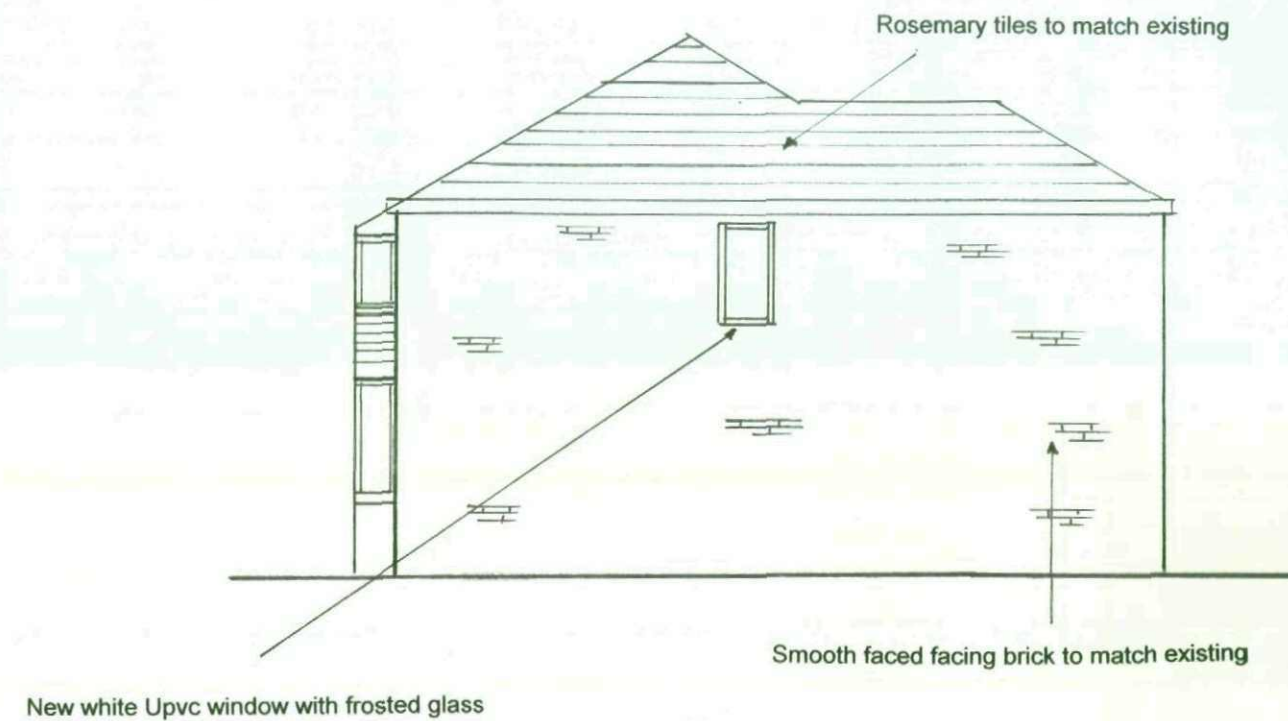


Proposed Ground Floor Plan - Scale 1:100

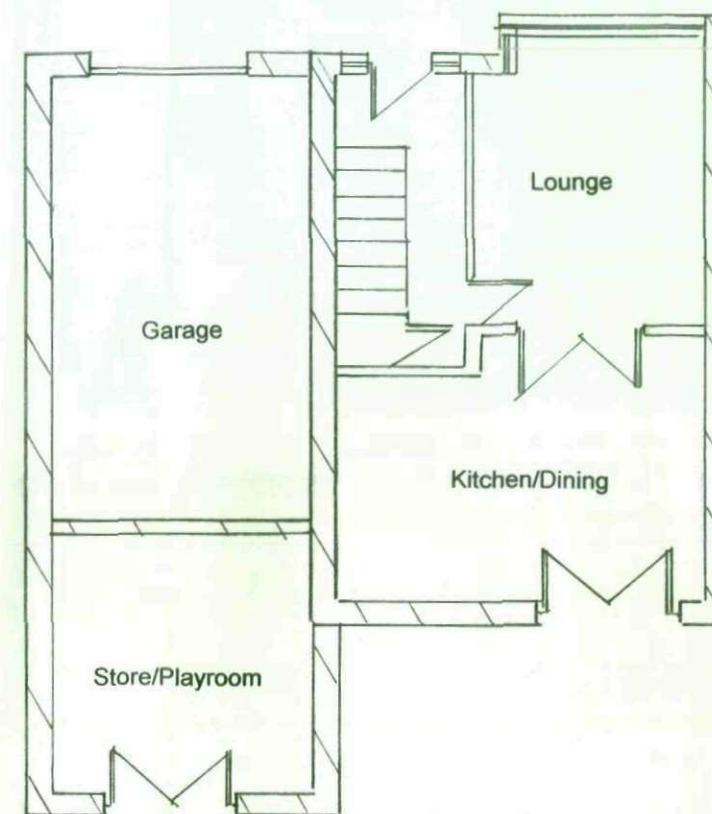

Existing Side Elevation - Scale 1:100

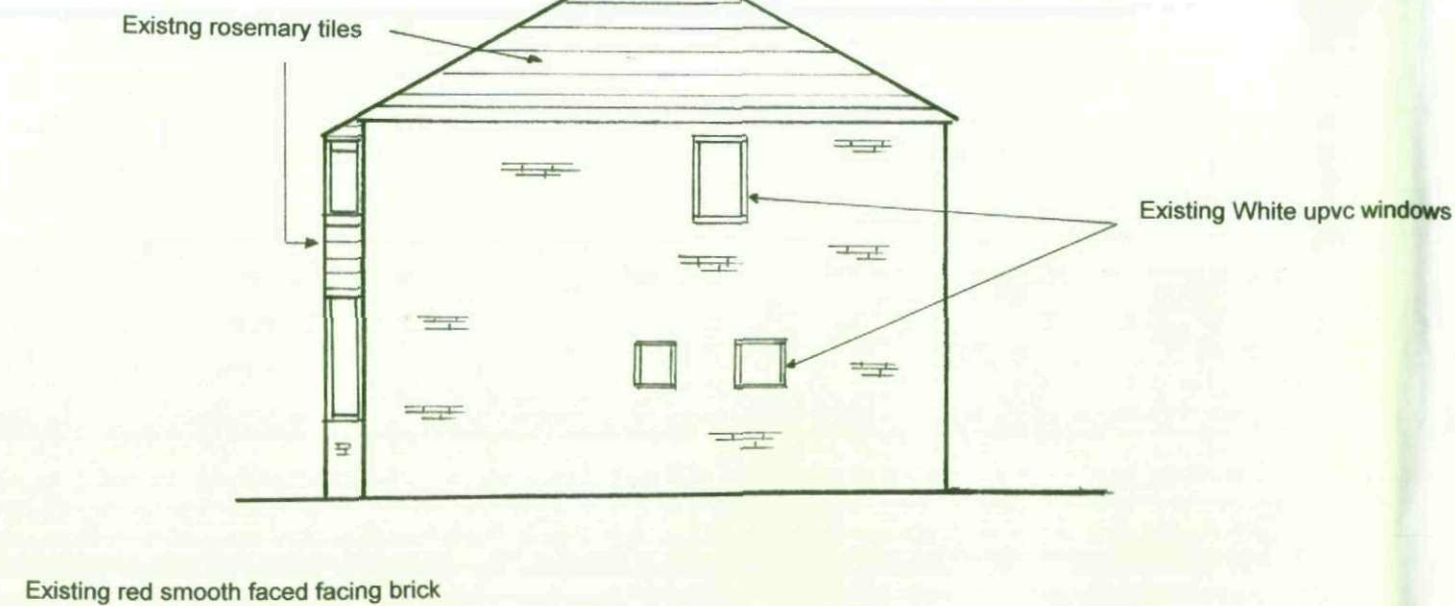

Existing Ground Floor Plan - Scale 1:100

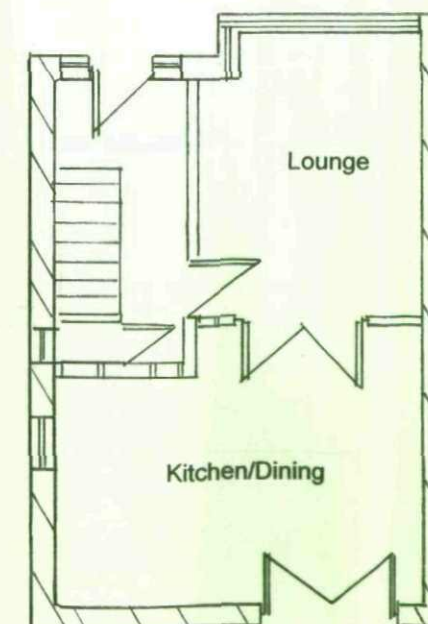

Planning Application

385 Rotherham Road
Smithies
Barnsley
S.Yorkshire

Existing/Proposed Ground Floor Plan
Scale 1:100

Existing/Proposed Side Elevation
Scale 1:100