

 


SITE LOCATION


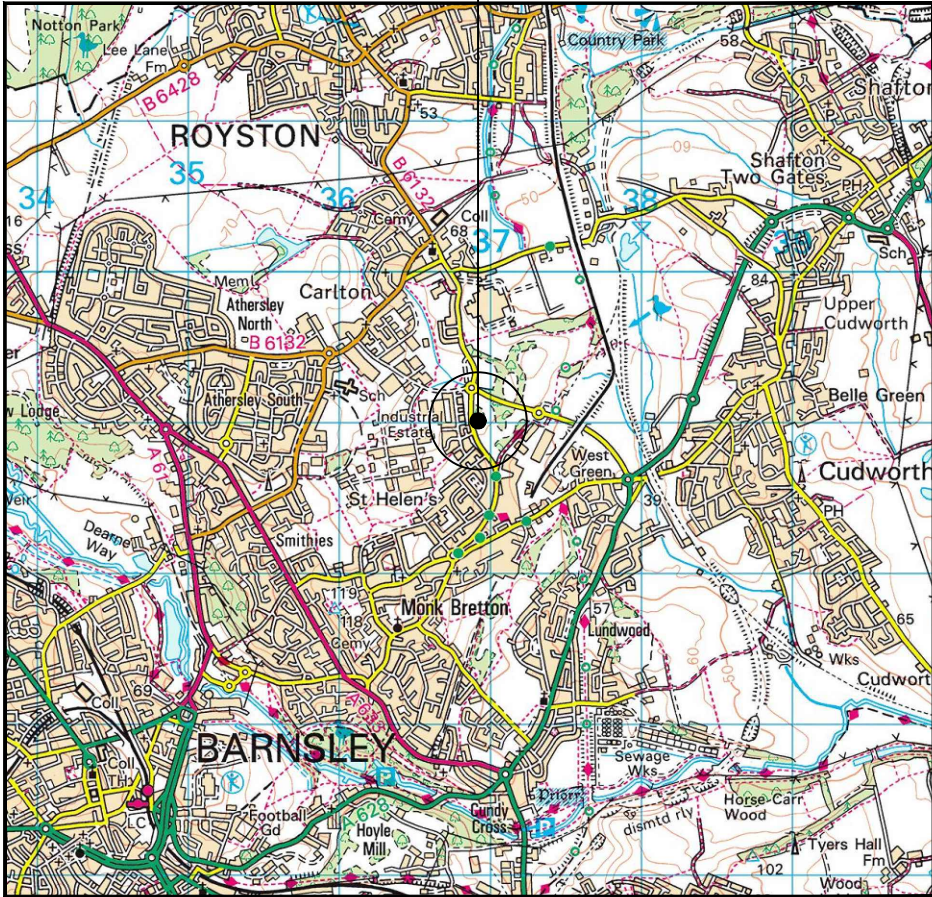


SITE LOCATION
(Scale 1:50000)

Ordnance Survey map extract
based upon Landranger map series
with the permission of the controller of
Her Majesty's Stationery Office
Licence No. 0100023487
Crown copyright.

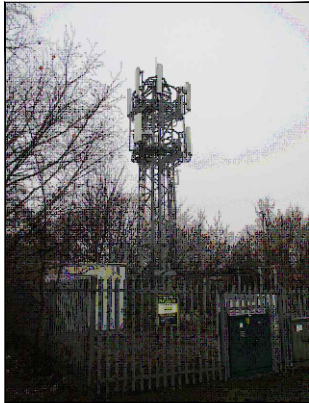

SITE PHOTOGRAPH

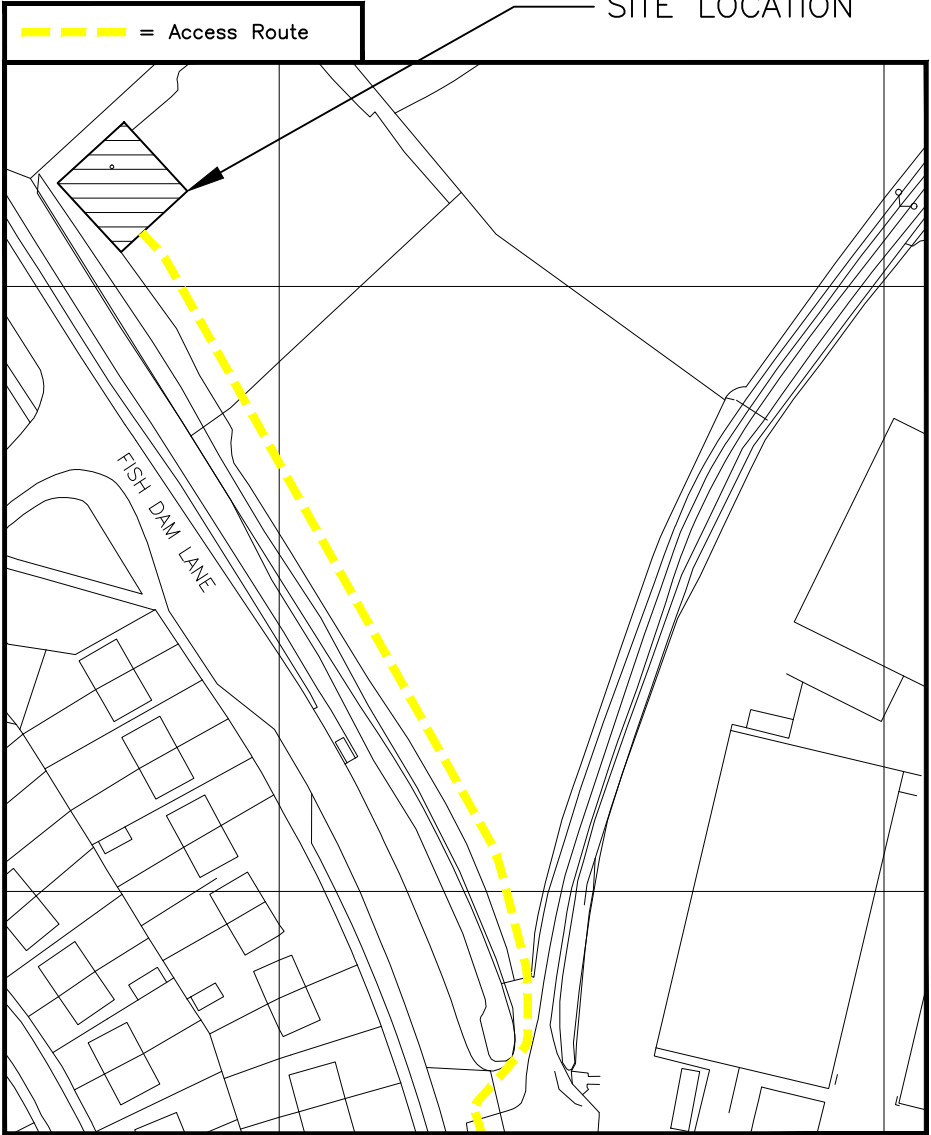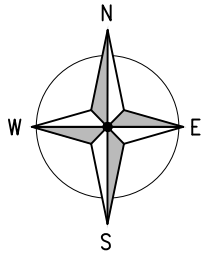

DETAILED SITE LOCATION
(Scale 1:1250)

Based upon Ordnance Survey map extract
with the permission of the Controller of
Her Majesty's Stationery Office.
Crown copyright.
Licence No. 100020449

ALL DIMENSIONS ARE IN mm UNLESS NOTED OTHERWISE

N.G.R | E: 436969 N: 408819

DIRECTIONS TO SITE:
LEAVE THE M1 AT JUNCTION 37, THEN AT
ROUNDAABOUT TAKE THE 3RD EXIT ONTO A628. AT
TRAFFIC SIGNALS CONTINUE ONTO A628. AT
TOWNEND ROUNDAABOUT TAKE 2ND EXIT ONTO
UNNAMED ROAD. AT TRAFFIC SIGNALS BEAR LEFT.
CONTINUE FORWARD (ONE-WAY) AND SHORTLY KEEP
IN LEFT-HAND LANE THEN CONTINUE FORWARD
(ONE-WAY). AT ROUNDAABOUT TAKE 1ST EXIT ONTO
THE A635. KEEP IN RIGHT HAND LANE THEN AT
TRAFFIC SIGNALS TURN RIGHT ONTO OLD MILL LANE.
AT ROUNDAABOUT TAKE THE 2ND EXIT ONTO THE
A61. AT TRAFFIC SIGNALS TURN RIGHT ONTO
CARLTON ROAD - B6132. AT MINI-ROUNDAABOUT
CONTINUE ONTO CARLTON ROAD - B6132. AT
ROUNDAABOUT TAKE THE 3RD EXIT ONTO CARLTON
ROAD - B6132. TURN RIGHT ONTO INDUSTRY ROAD.
TURN RIGHT ONTO SAINT ANNES DRIVE. TURN LEFT
ONTO LONGRIDGE ROAD. TURN RIGHT ONTO FISH
DAM LANE AND ENTRANCE TO THE SITE IS ON
YOUR RIGHT

SURROUNDING AREA IS:
COMMERCIAL


DISTANCE TO PUBLIC HIGHWAY APPROX:
160m

B	DWG Template, ICNIRP and Tech Revised	RY	WW	23.03.21	
A	Issued for Approval	BLC	DF	06.02.21	
REV	MODIFICATION	BY	CH	DATE	




WHP Telecoms Ltd
401 Faraday Street,
Birchwood Park, Birchwood,
Warrington, WA3 6GA

Tel: 01925 424100 Fax: 01925 424101
e-mail: info@whptelecoms.com

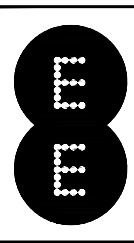

Hatfield Business Park
Hatfield
Hertfordshire
AL10 9BW
Tel: 01707 315000
Fax: 01707 319001

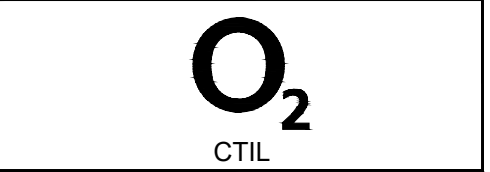

CTIL


Cell No.		Opt.
SYK0168C		—
Cell ID No		
CTIL	TEF	VF
116617	071719	045755

Site Address / Contact Details

ARDAGH GLASS BARNSELY LTD
BURTON ROAD,
MONK BRETTON,
BARNSELY
SOUTH YORKSHIRE
S71 2QG

Drawing Title: SITE LOCATION MAPS		
Purpose of issue: PLANNING & LEGAL		Dwg Rev:
Drawing Number: 100		B
Surveyed By: WW	Original Sheet Size: A3	Pack Issue:
Drawn: BLC	Date: 06.02.21	Checked: DF
	Date: 06.02.21	F

MBNL REF
BAR078

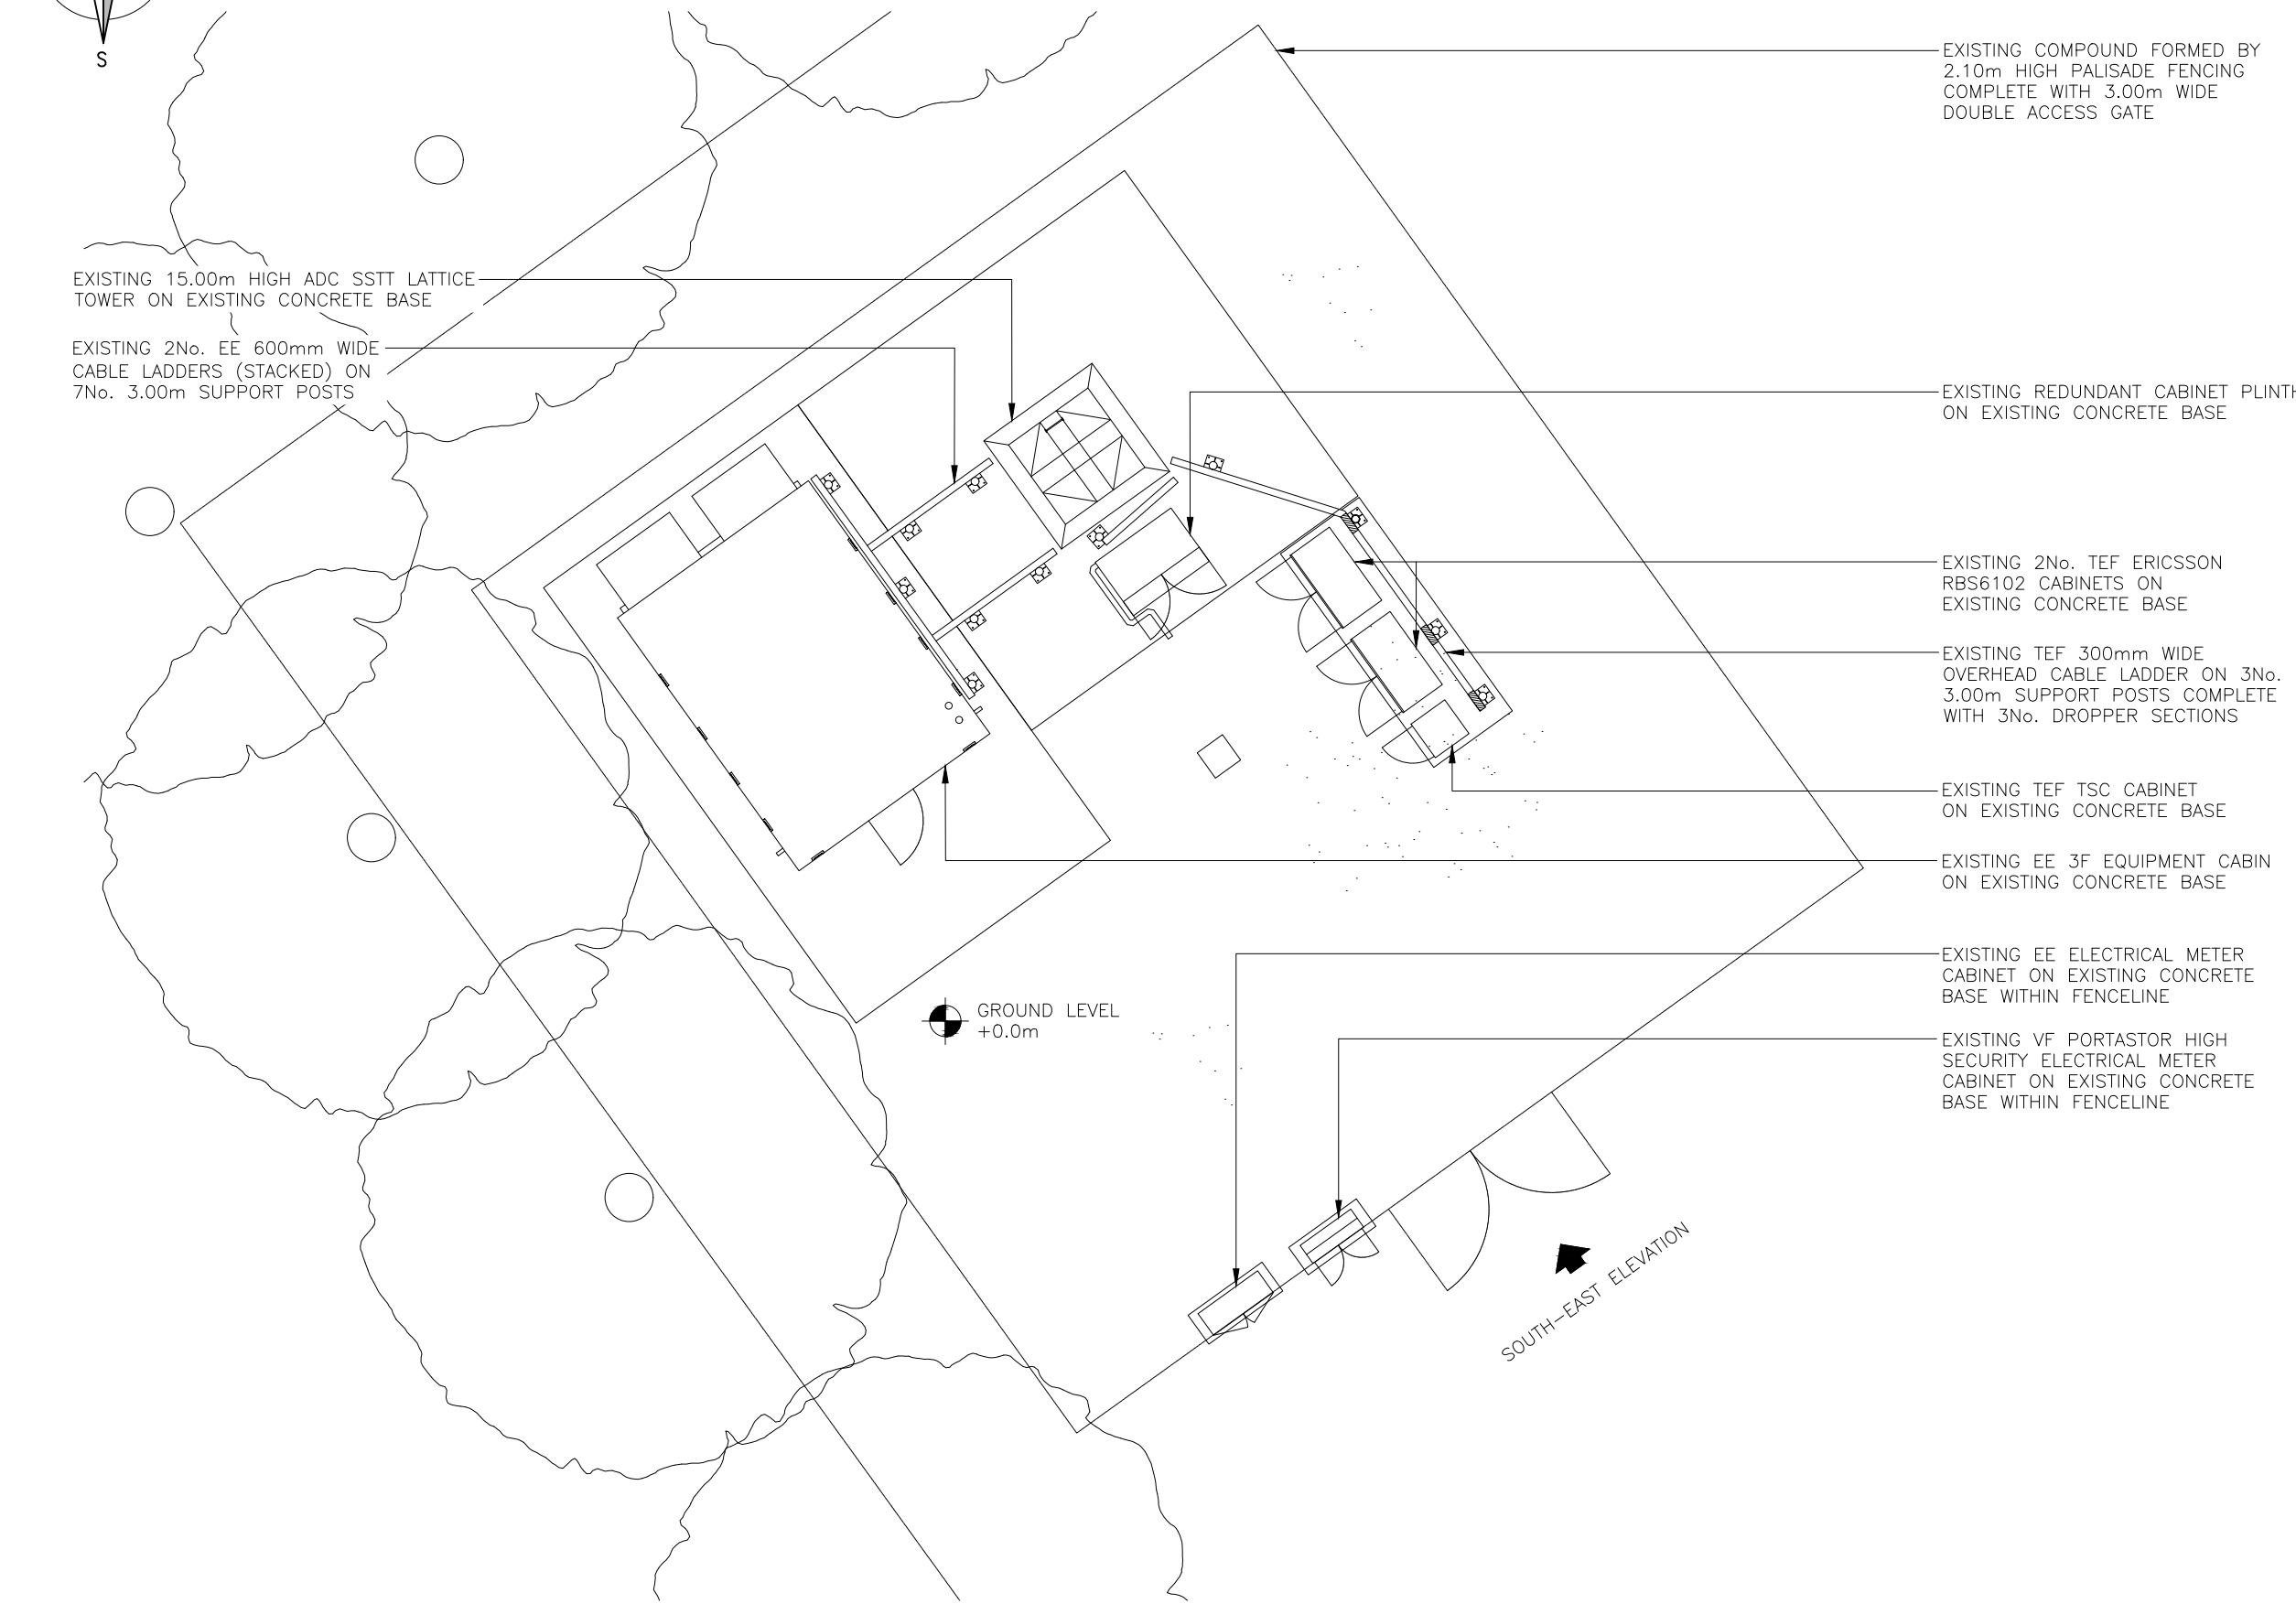


MBNL REF
BAR078

NOTES:

WHP Telecoms Ltd
 401 Faraday Street,
 Birchwood Park, Birchwood,
 Warrington, WA3 6GA

Tel: 01925 424100 Fax: 01925 424101
 e-mail: info@whptelecoms.com

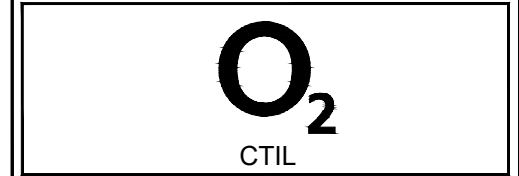

Cell No.		Opt.
SYK0168C		—
Cell ID No		
CTIL	TEF	VF
116617	071719	045755

Site Address / Contact Details
ARDAGH GLASS BARNSELY LTD BURTON ROAD, MONK BRETTON, BARNSELY SOUTH YORKSHIRE S71 2QG


Drawing Title:	EXISTING SITE PLAN
----------------	--------------------

Purpose of issue:	PLANNING & LEGAL	Dwg Rev:
-------------------	------------------	-------------

Drawing Number:	200	B
-----------------	-----	---

Surveyed By: WW	Original Sheet Size: A3	Pack Issue:
--------------------	----------------------------	----------------

Drawn: BLC	Date: 06.02.21	Checked: DF	Date: 06.02.21	F
---------------	-------------------	----------------	-------------------	---

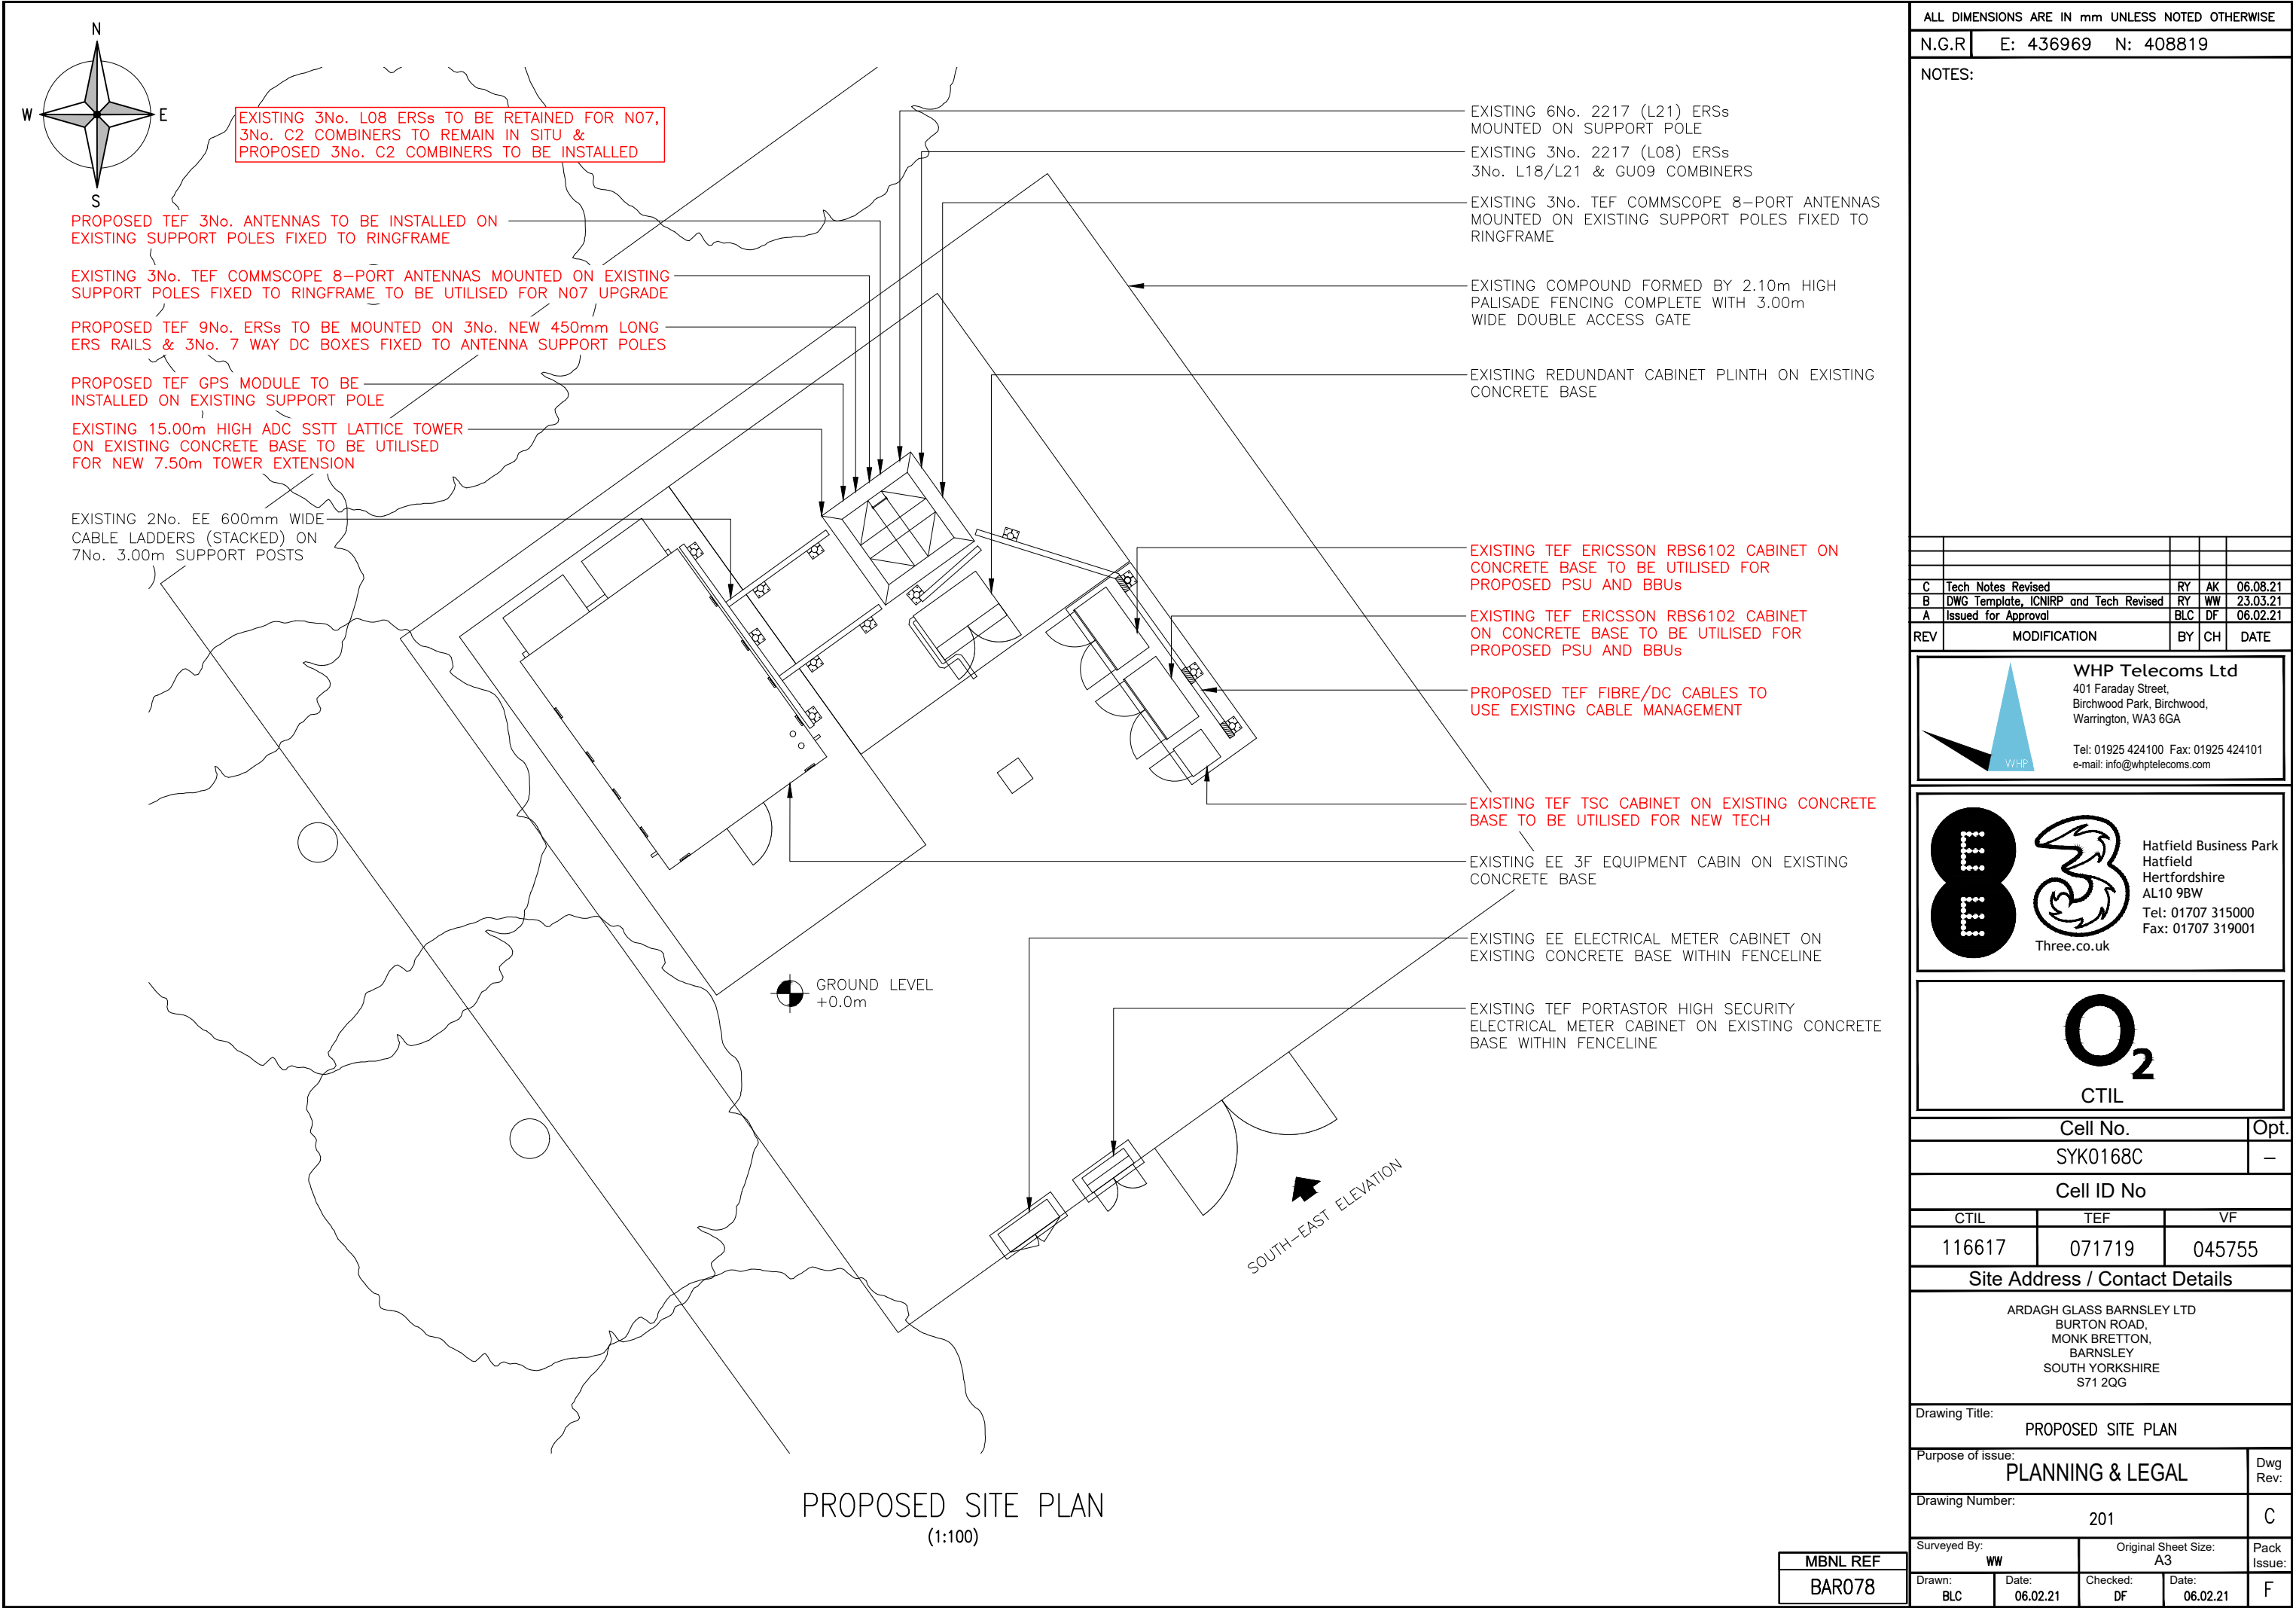

ALL DIMENSIONS ARE IN mm UNLESS NOTED OTHERWISE

N.G.R

E: 436969

N: 408819

NOTES:

C	Tech Notes Revised	RY	AK	06.08.21
B	DWG Template, ICNIRP and Tech Revised	RY	WW	23.03.21
A	Issued for Approval	BLC	DF	06.02.21
REV	MODIFICATION	BY	CH	DATE

WHP Telecoms Ltd
401 Faraday Street,
Birchwood Park, Birchwood,
Warrington, WA3 6GA

Tel: 01925 424100 Fax: 01925 424101
e-mail: info@whptelecoms.com

Hatfield Business Park
Hatfield
Hertfordshire
AL10 9BW
Tel: 01707 315000
Fax: 01707 319001

Three.co.uk

CTIL

Cell No.		Opt.
SYK0168C		—
Cell ID No		
CTIL	TEF	VF
116617	071719	045755

Site Address / Contact Details

ARDAGH GLASS BARNSELY LTD
BURTON ROAD,
MONK BRETTON,
BARNSELY
SOUTH YORKSHIRE
S71 2QG

Drawing Title:
PROPOSED SITE PLAN

Purpose of issue:
PLANNING & LEGAL

Drawing Number:
201

Surveyed By:
WW


Original Sheet Size:
A3

Pack Issue:

Drawn: BLC	Date: 06.02.21	Checked: DF	Date: 06.02.21	F
---------------	-------------------	----------------	-------------------	---


MBNL REF

BAR078

 

Drawing Title:				EXISTING SITE ELEVATION					
Purpose of issue:				PLANNING & LEGAL				Dwg Rev:	
Drawing Number:				300				B	
Surveyed By:				Original Sheet Size:				Pack Issue:	
WW				A3					
Drawn:		Date:		Checked:		Date:		F	
BLC		06.02.21		DF		06.02.21			

MBNL REF
BAR078

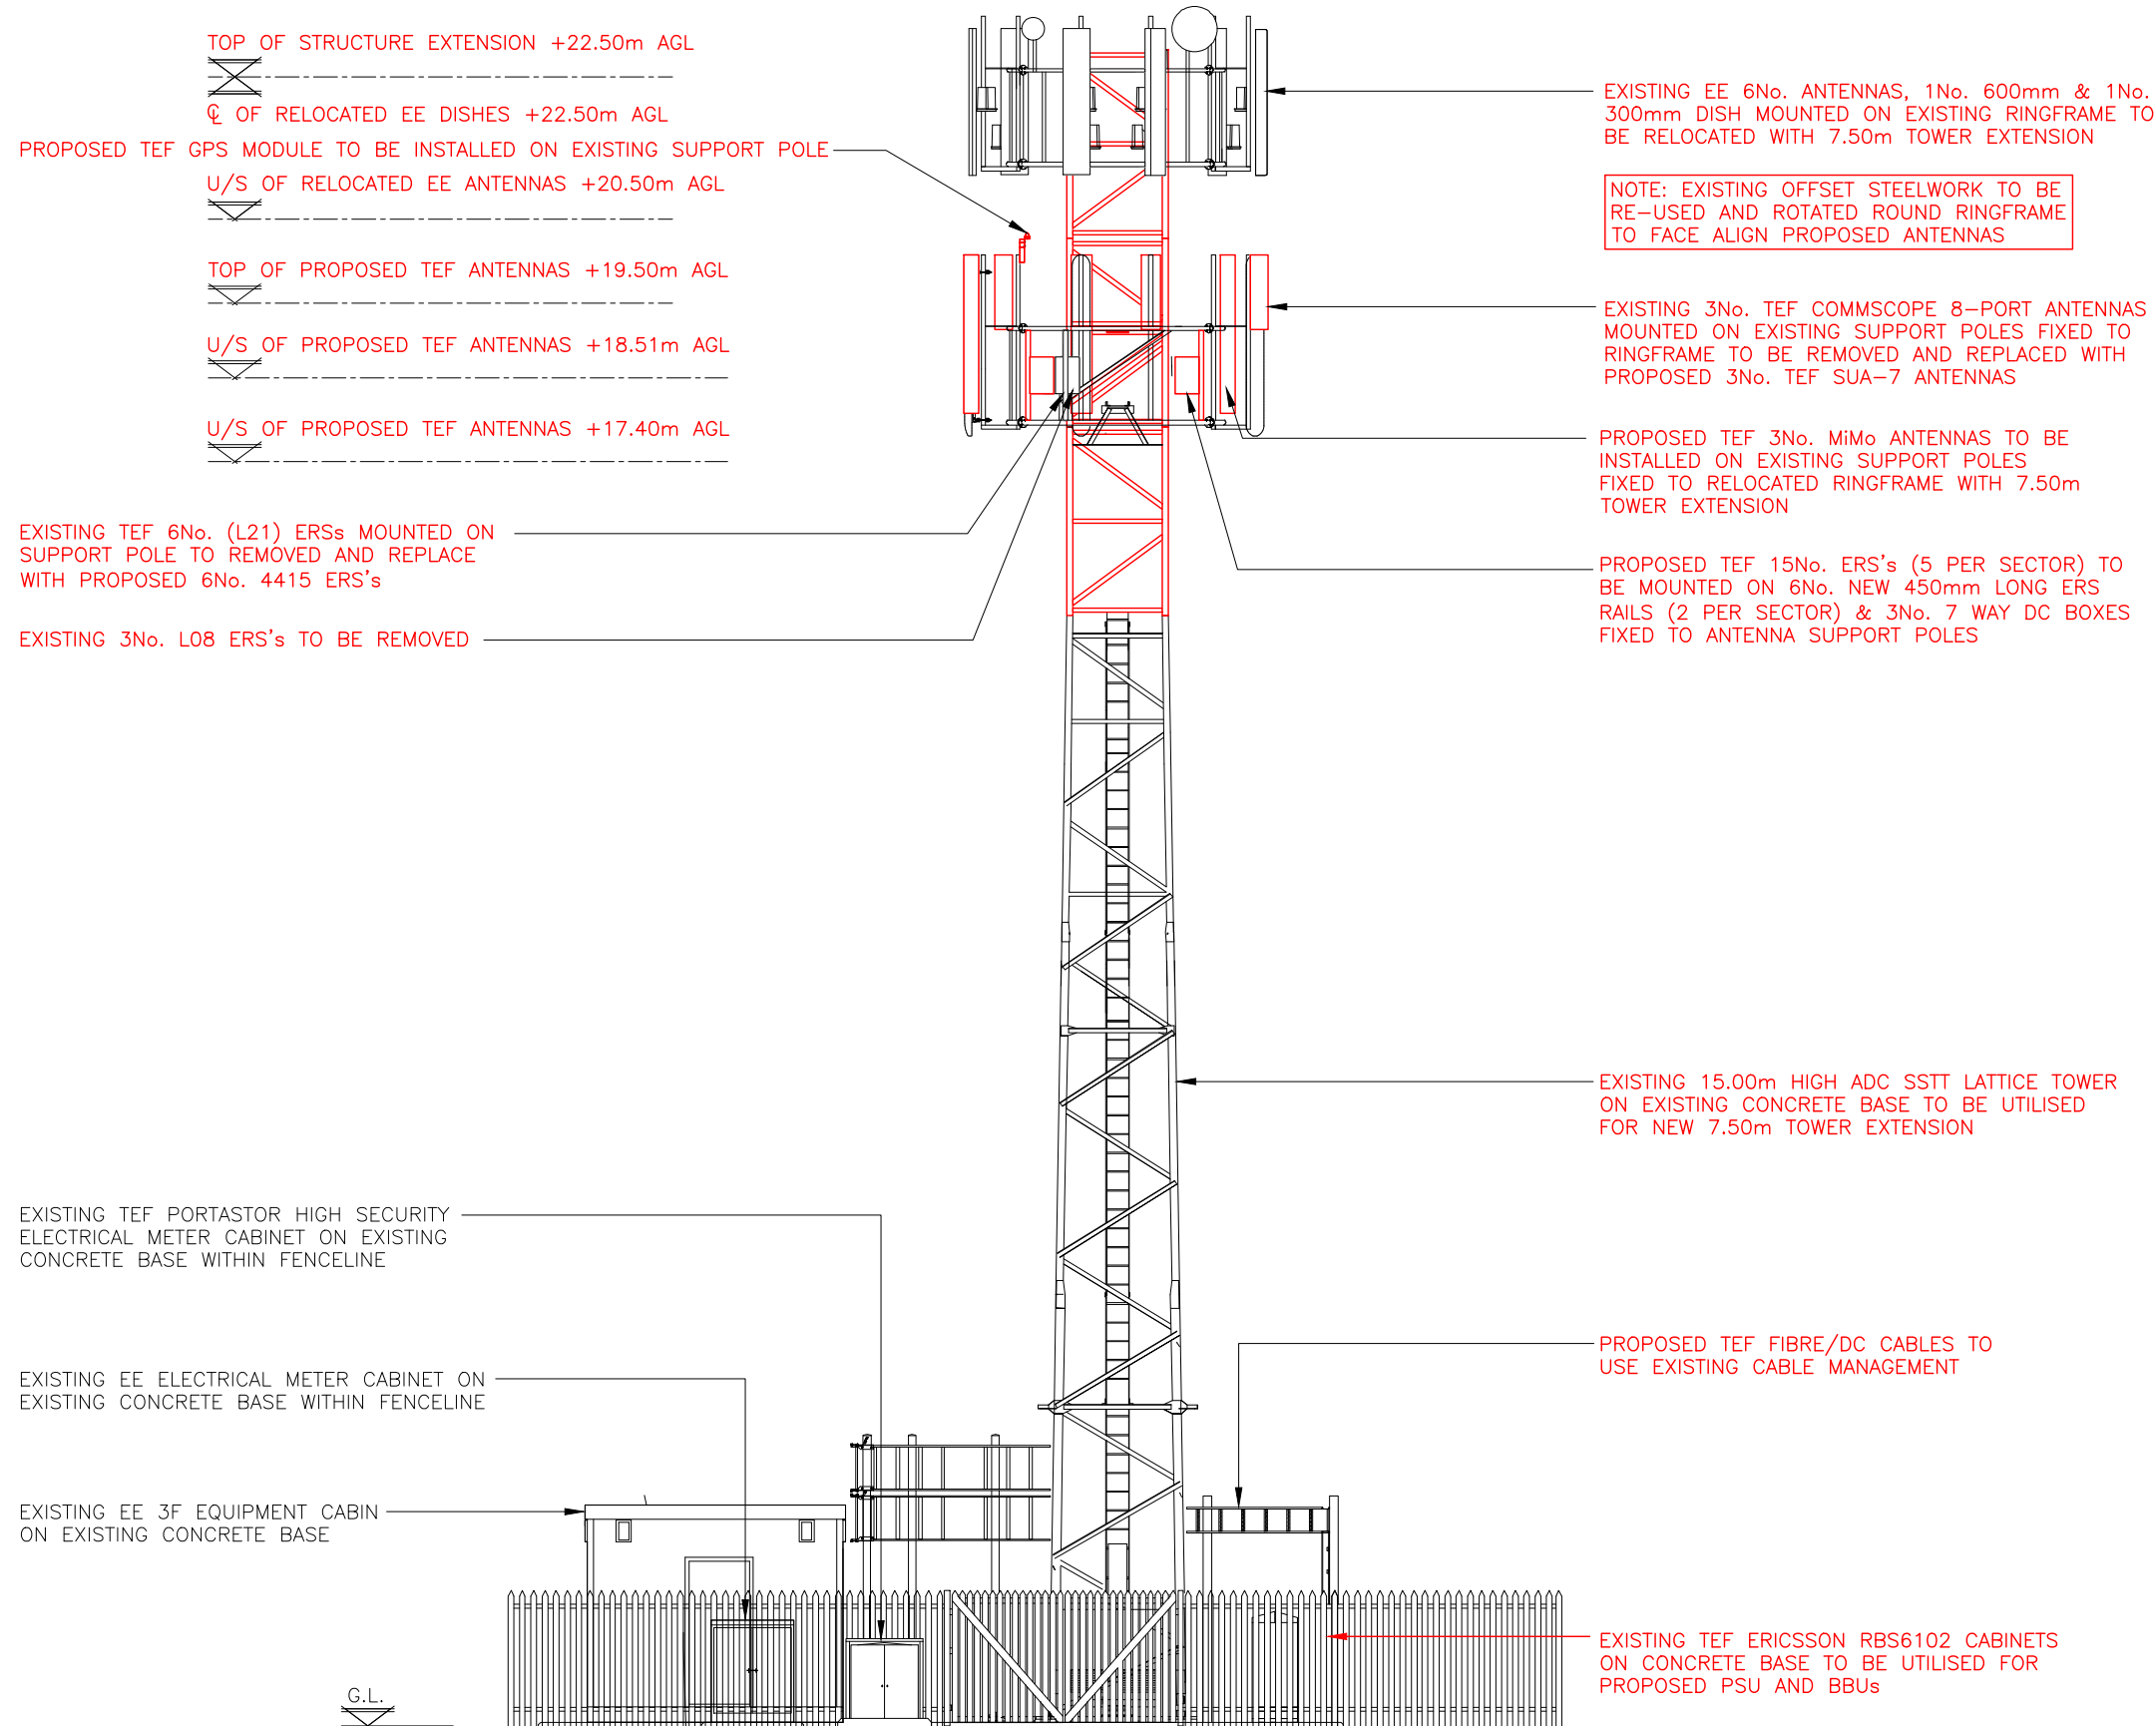

PROPOSED SOUTH EAST ELEVATION
(1:100)

The drawings comply with TEF & Vodafone Non-Standard ICNIRP guidelines.
Designed in accordance with CTIL document: SDN0013

MBNL REF
BAR078

ALL DIMENSIONS ARE IN mm UNLESS NOTED OTHERWISE

N.G.R | E: 436969 N: 408819

NOTES:


GDC NOTE:
STRUCTURE MANUFACTURER TO UNDERTAKE GDC TO ASSESS THE CAPABILITY OF THE STRUCTURE TO SUPPORT THE ADDITIONAL LOADING AND PROVIDE DETAILS OF ANY UPGRADE REQUIREMENTS

F	Tower Extension Added	PTR	AK	08.11.21
E	Proposed Tech Revised	RY	AK	07.10.21
D	Extension Added & Tech Notes Revised	RY	AK	06.08.21
C	ERS Note Revised	RY	AK	22.06.21
B	DWG Template, ICNIRP and Tech Revised	RY	WW	23.03.21
A	Issued for Approval	BLC	DF	06.02.21
REV	MODIFICATION	BY	CH	DATE



WHP Telecoms Ltd
401 Faraday Street,
Birchwood Park, Birchwood,
Warrington, WA3 6GA

Tel: 01925 424100 Fax: 01925 424101
e-mail: info@whptelecoms.com

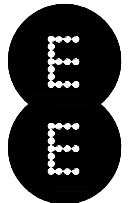

Hatfield Business Park
Hatfield
Hertfordshire
AL10 9BW
Tel: 01707 315000
Fax: 01707 319001



CTIL

Cell No.		Opt.
SYK0168C		—
Cell ID No		
CTIL	TEF	VF
116617	071719	045755

Site Address / Contact Details

ARDAGH GLASS BARNLEY LTD
BURTON ROAD,
MONK BRETTON,
BARNLEY
SOUTH YORKSHIRE
S71 2QG

Drawing Title:		PROPOSED SITE ELEVATION	
Purpose of issue:		PLANNING & LEGAL	Dwg Rev:
Drawing Number:		301	F
Surveyed By:		Original Sheet Size:	Pack Issue:
WW		A3	
Drawn:	Date:	Checked:	Date:
BLC	06.02.21	DF	06.02.21
		F	