




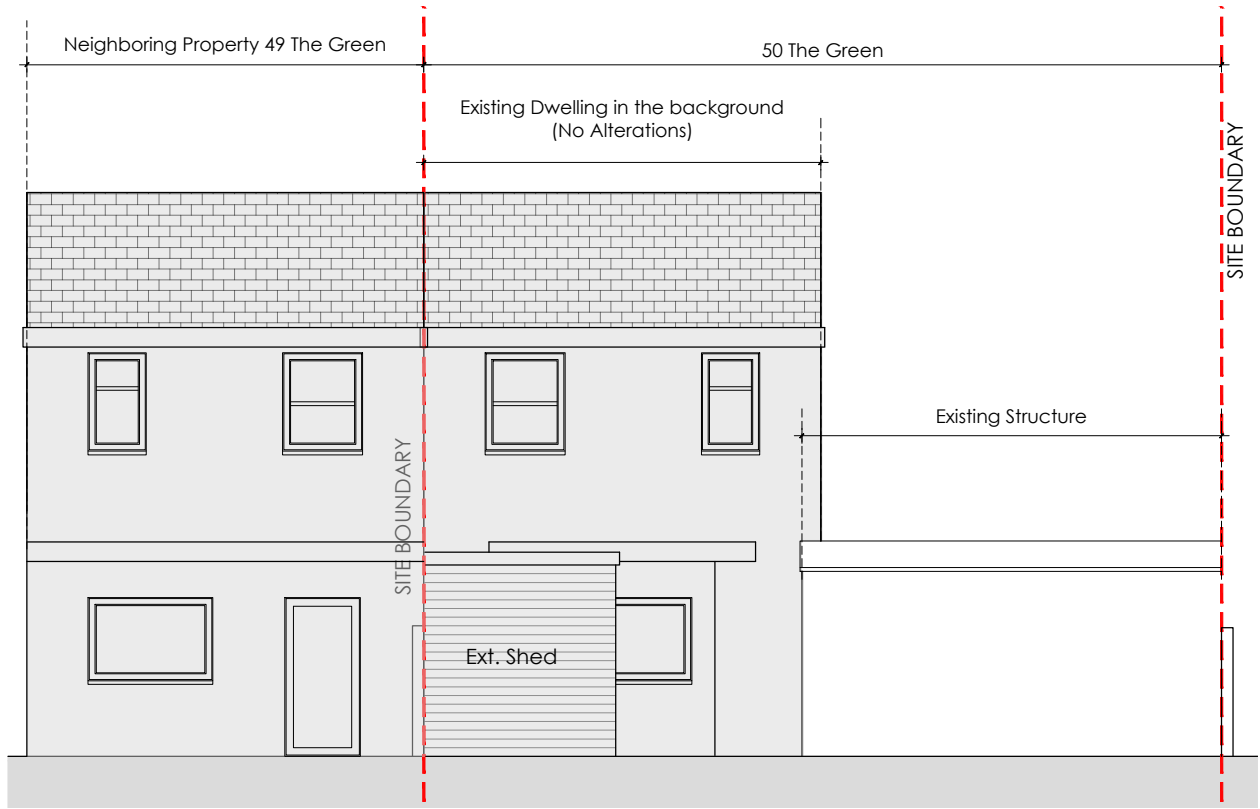


Existing East Elevation @ 1:100

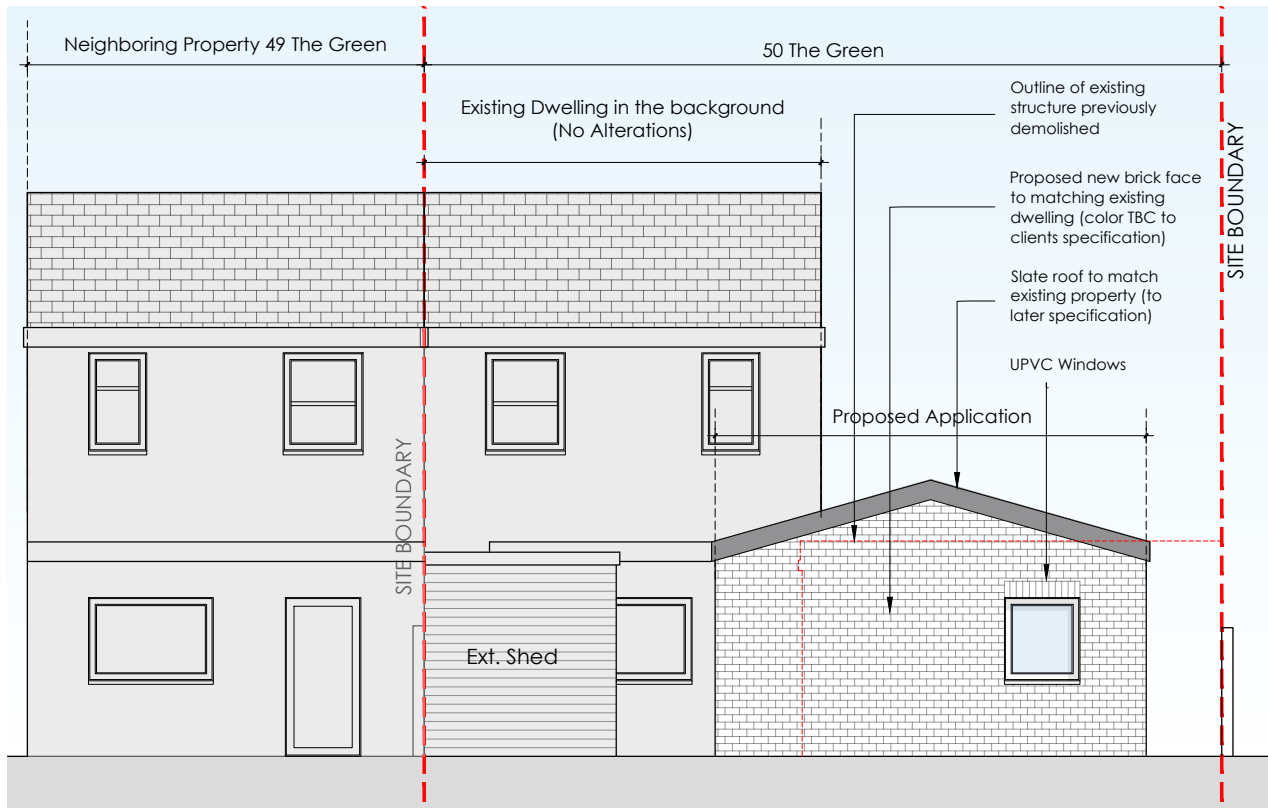


Proposed East Elevation @ 1:100

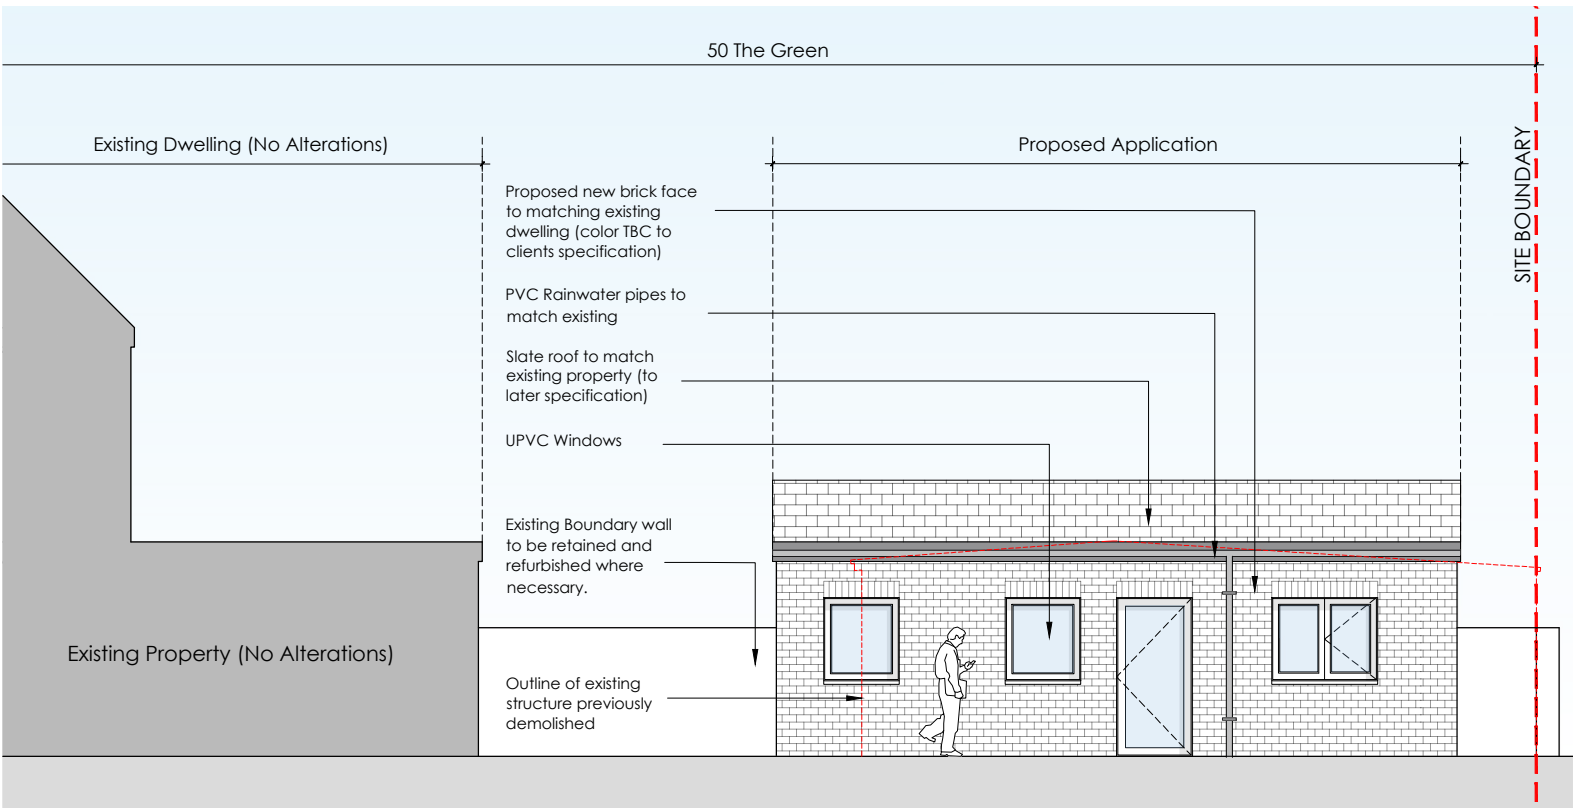


Proposed South Elevation @ 1:100

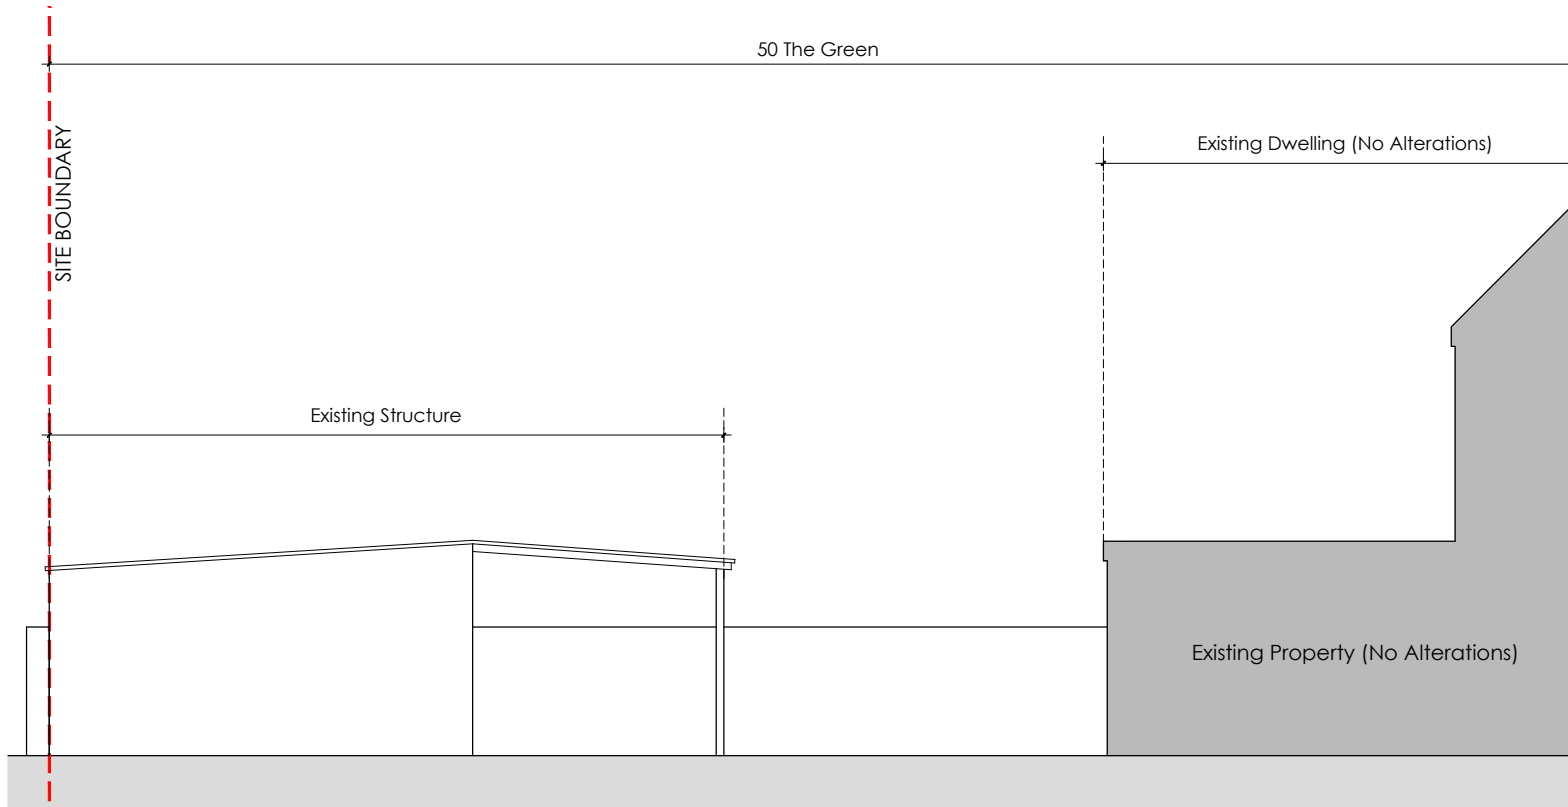

Existing North Elevation @ 1:100

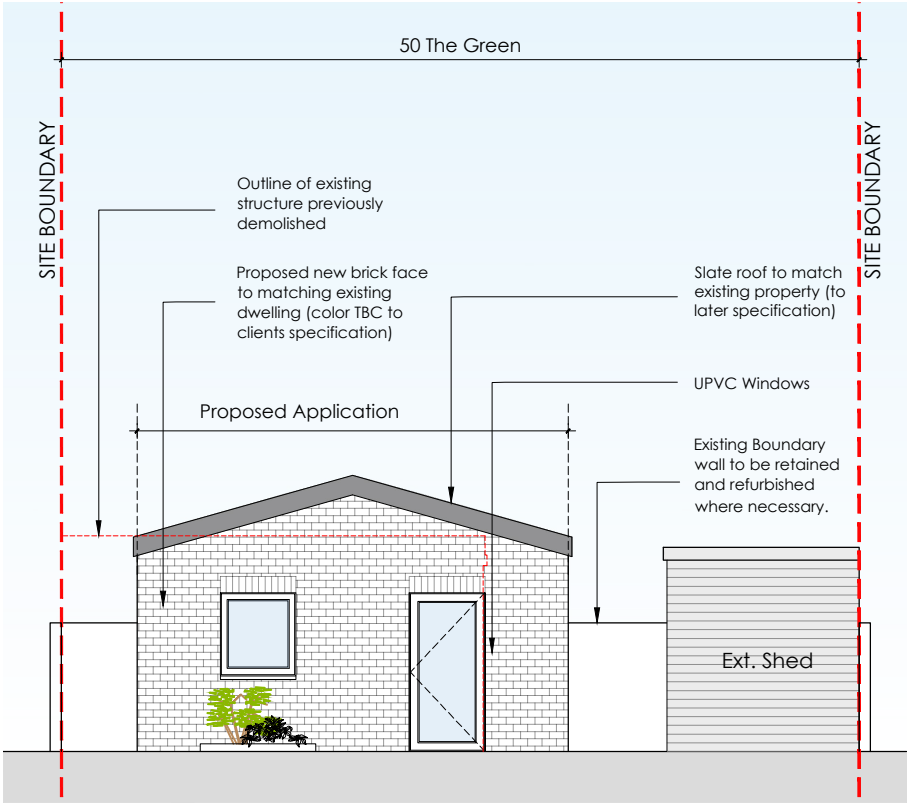


Proposed West Elevation @ 1:100

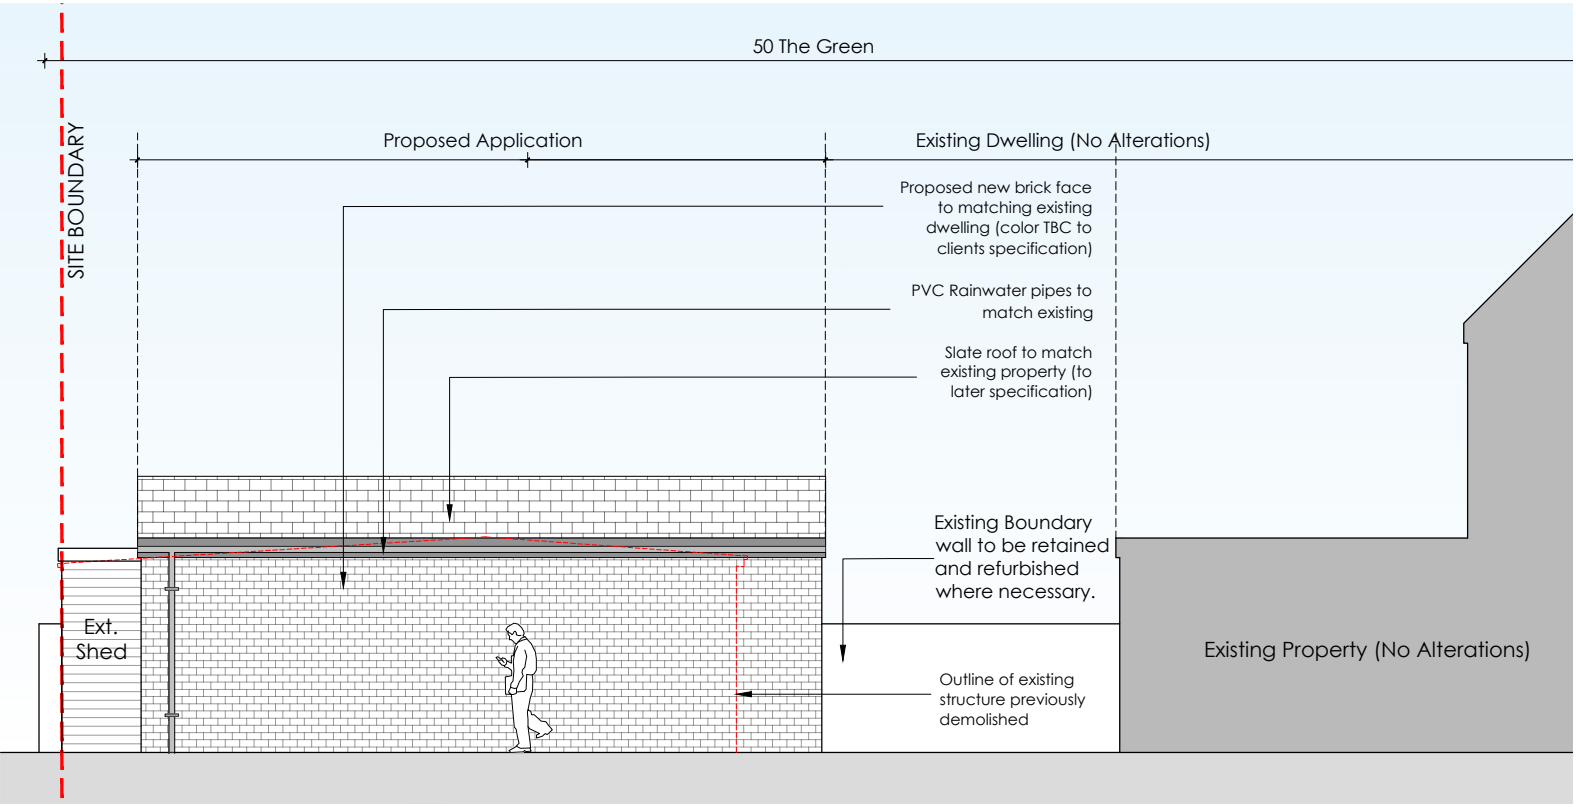


Proposed North Elevation @ 1:100



Existing South Elevation @ 1:100

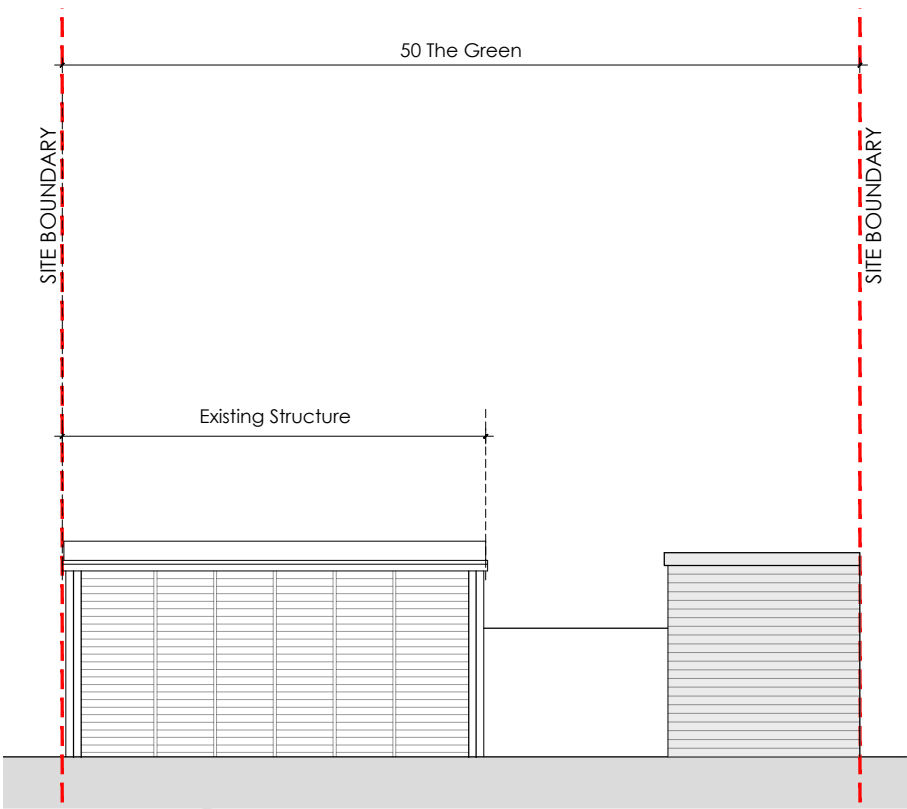

Existing West Elevation @ 1:100

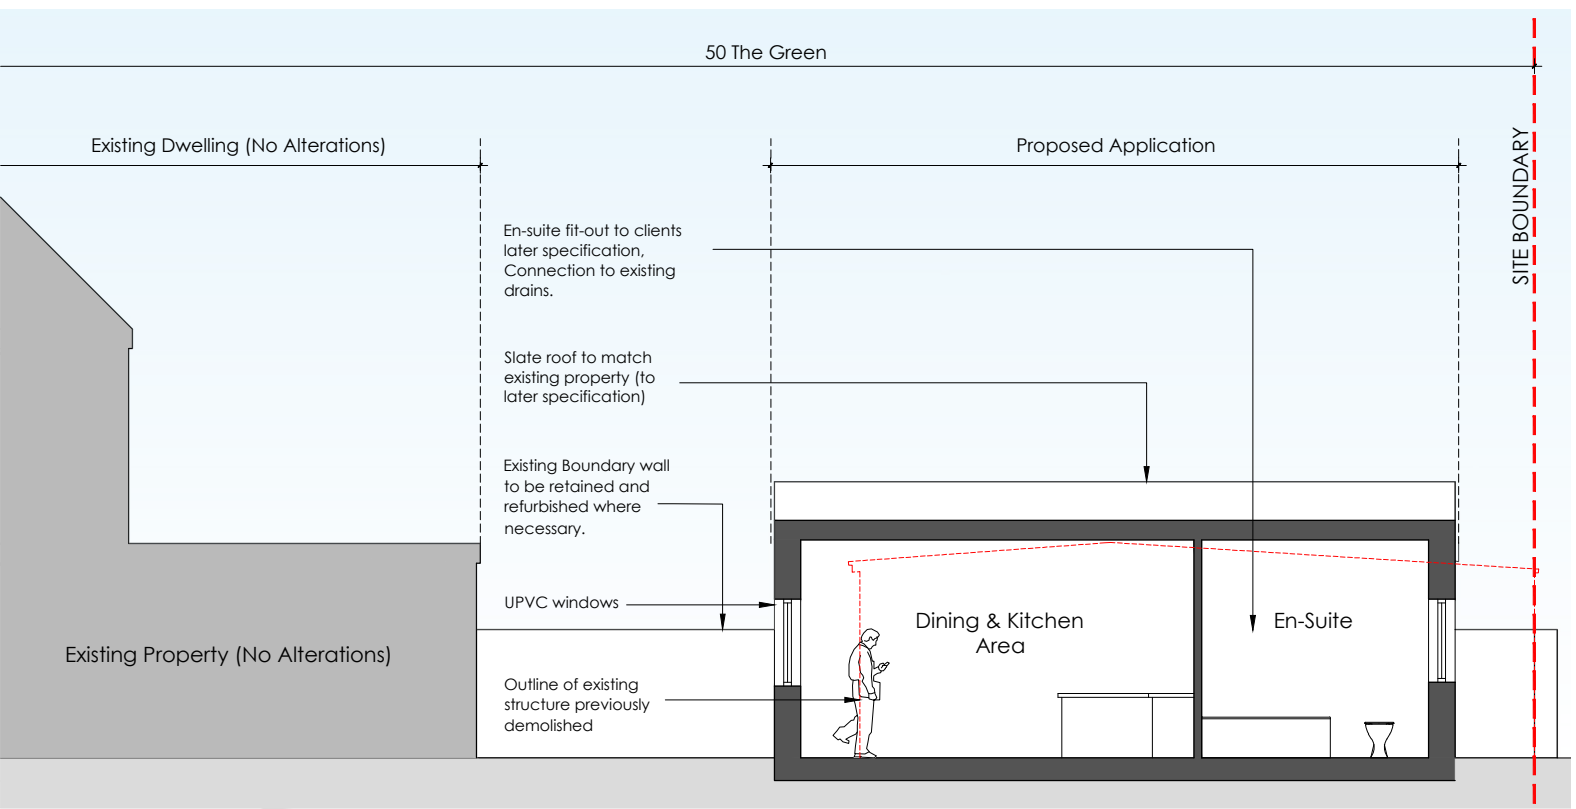

Proposed Section A-A @ 1:100

NOTES

Figured dimensions only are to be taken from this drawing. All dimensions are to be checked on site before any work is put in hand. If in doubt, seek confirmation.


This drawing must be read in conjunction with all other architects detail drawings, schedules and specifications.

All drawings are to be read in conjunction with relevant drawings from other consultants. In the case of inconsistencies, seek confirmation.

Rev	Description	Dwn	Ckd	Date
P1	Planning Application	JC	JC	30/11/2021

Legend:-

- Existing walls/structure
- Proposed new alterations
- Existing to be demolished

 

Client:	Mr & Mrs Shaw
Project:	50 The Green, Royston, Barnsley
Drawing Title:	Existing & Proposed Elevations & Section A-A

Scale @ A2:	1:100	Date:	NOVEMBER 2021
Project Co-ordinator:	JC	Issue Status:	PLANNING

Job No:	Drawing No:	Revision:
0000	020	P1