




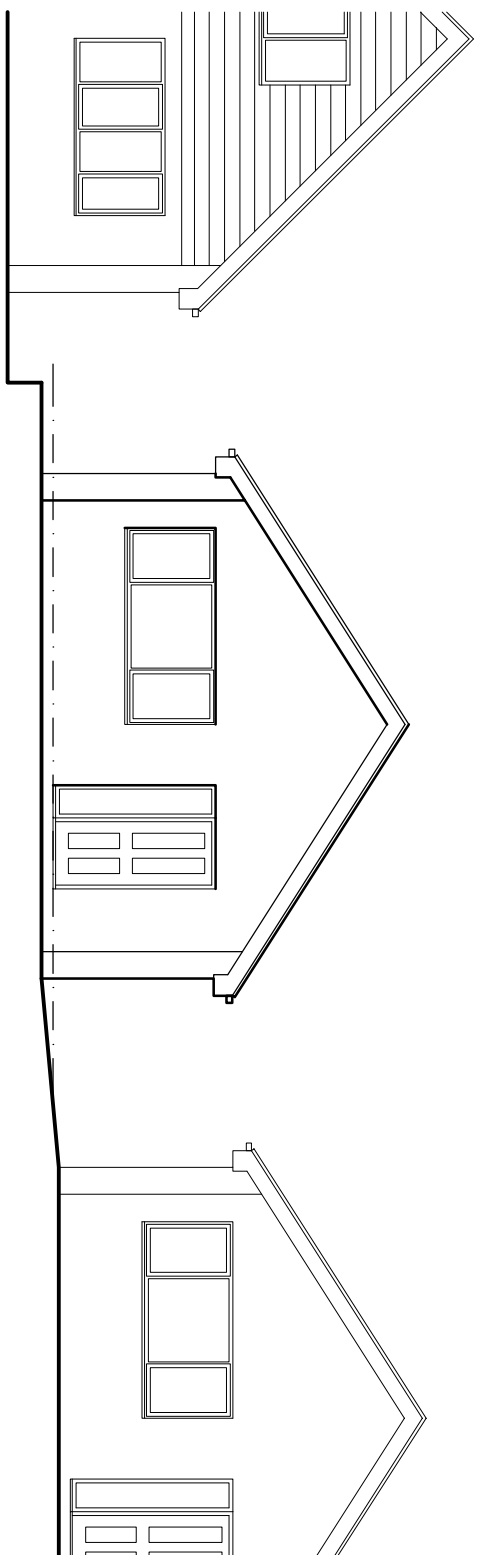


Front Elevation

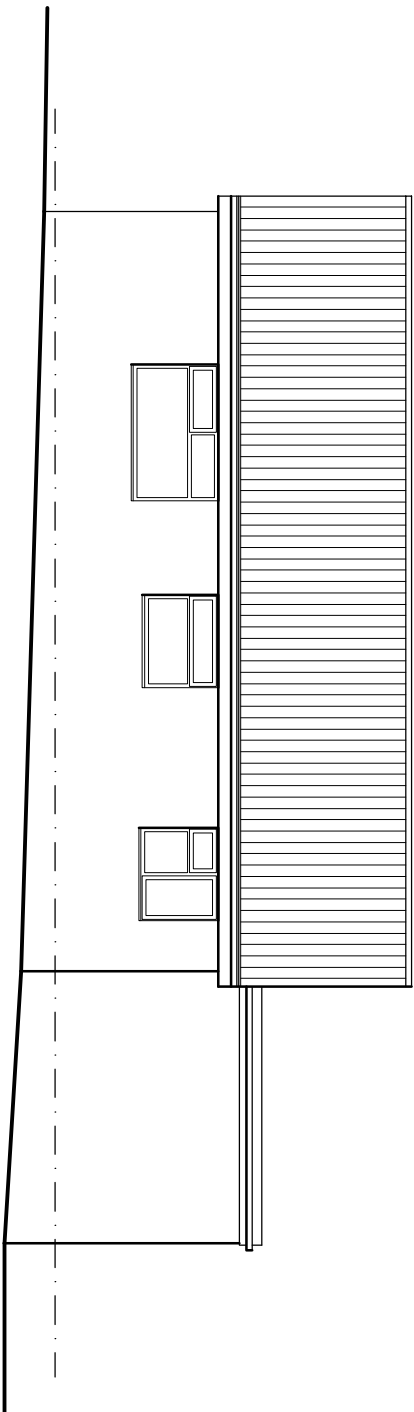


Side Elevation

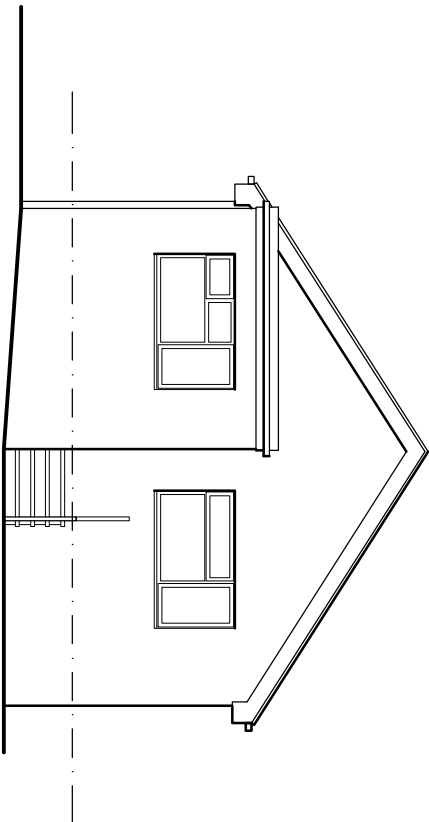

Rear Elevation

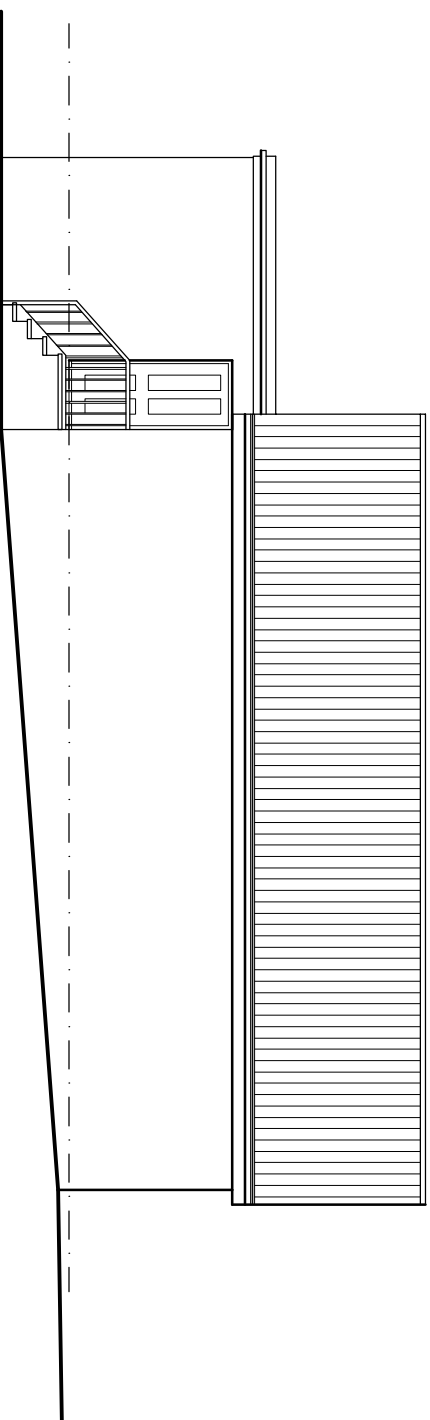

Side Elevation

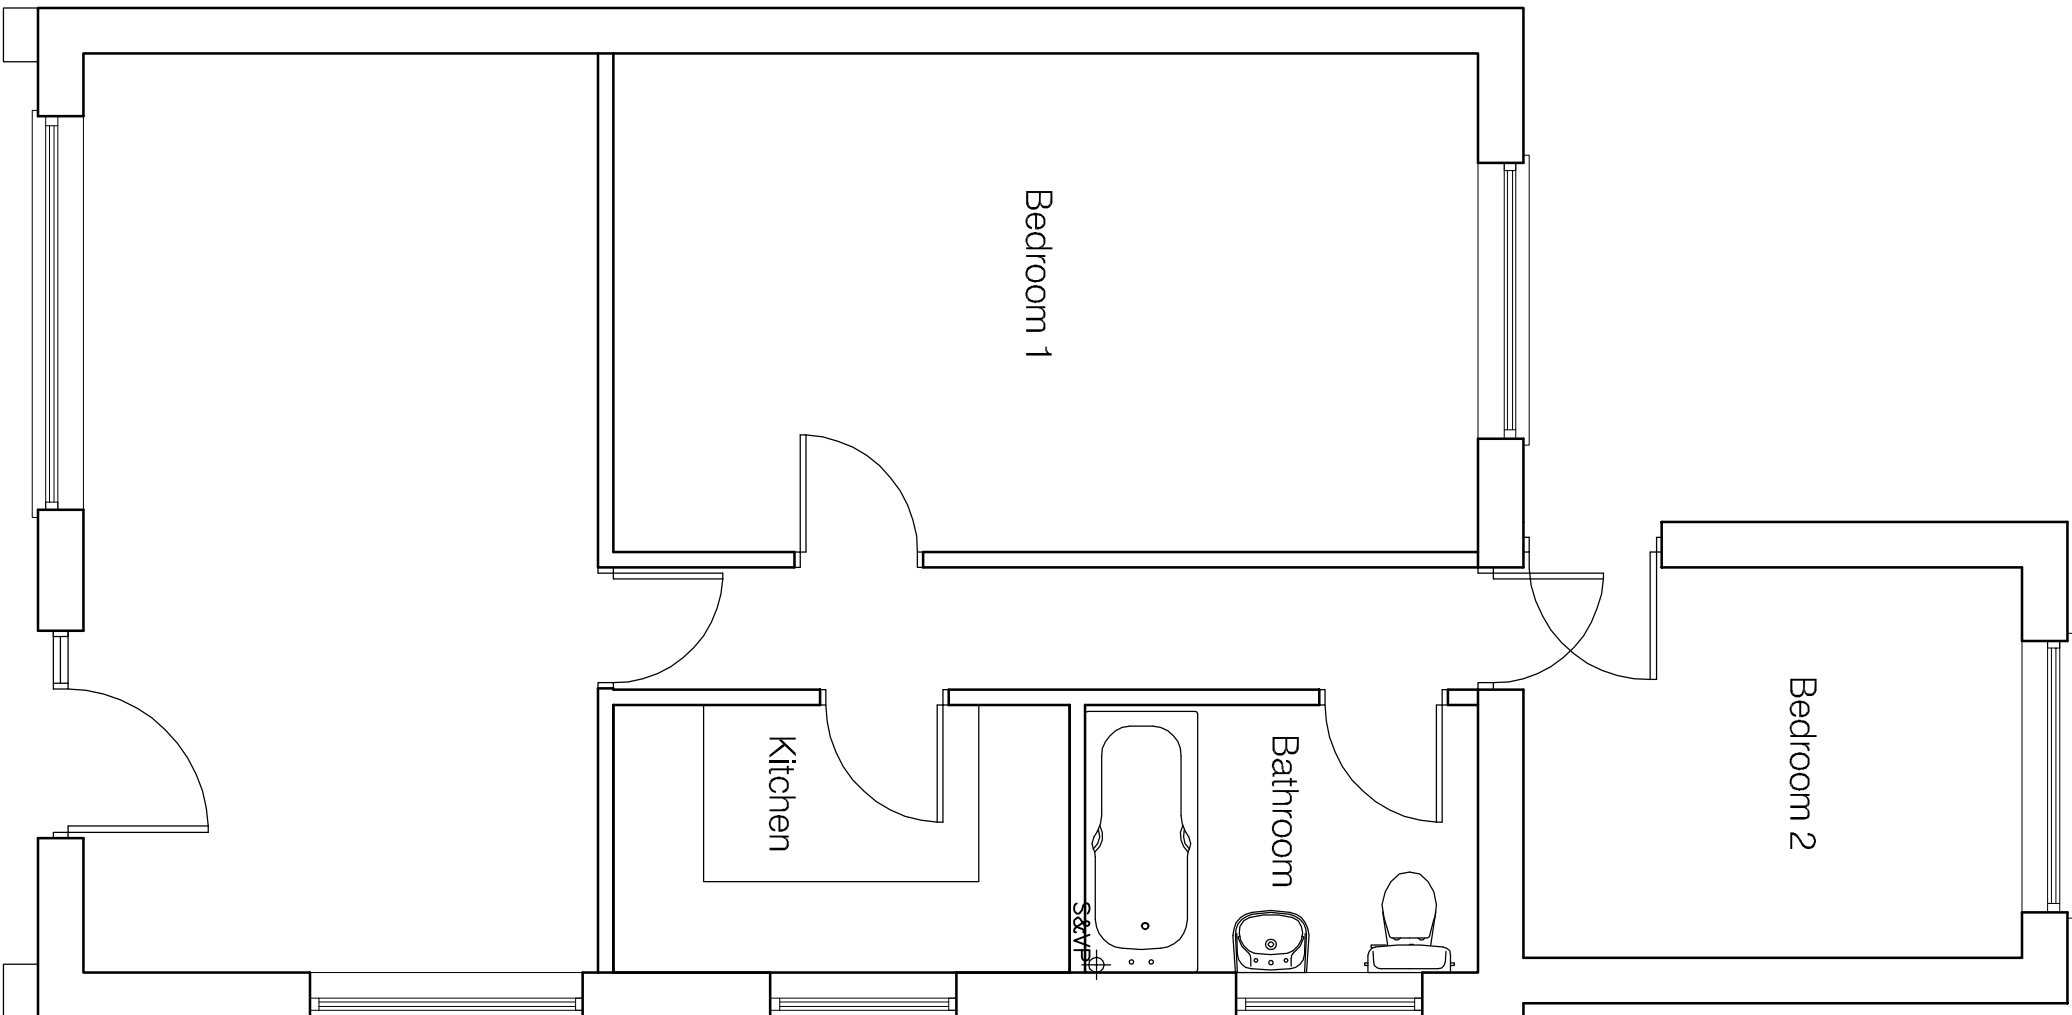

Ground Floor Plan

Proposed Alterations to 223 Burton Road, Monk Bretton, Barnsley

Client
Mr. A. Lowe

Project
223 Burton Road
Monk Bretton
Barnsley, S71 2JS

Drawing
Existing Ground Floor Plan
and Elevations

Drawn by	Date	Scale
PJ	July '15	1:50:100@A2
Checked by	No.	Rev.
	49 - 01	