



MR & MRS CHRIS BATLEY


13 BELL BANK VIEW,
BARNSLEY. S705HS

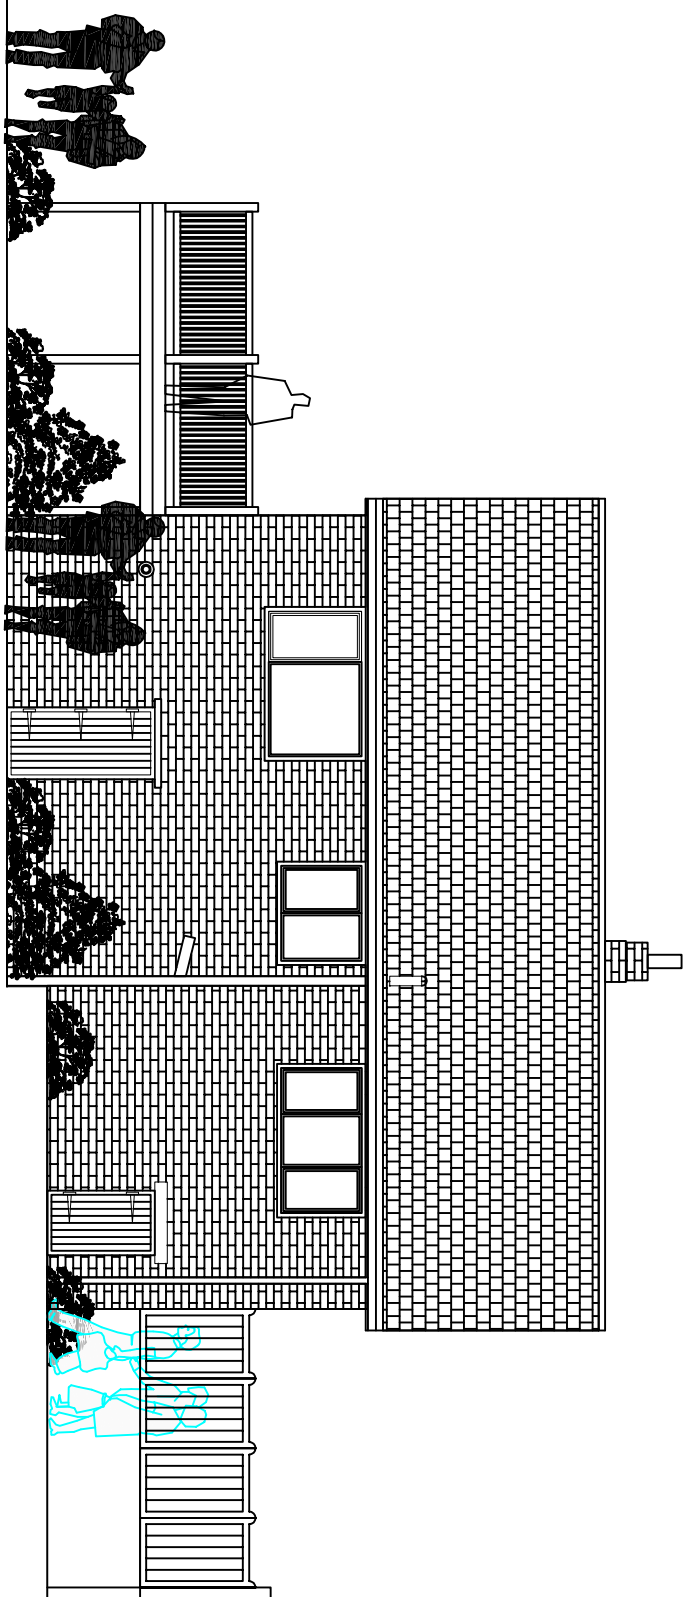


Existing Rear Elevation

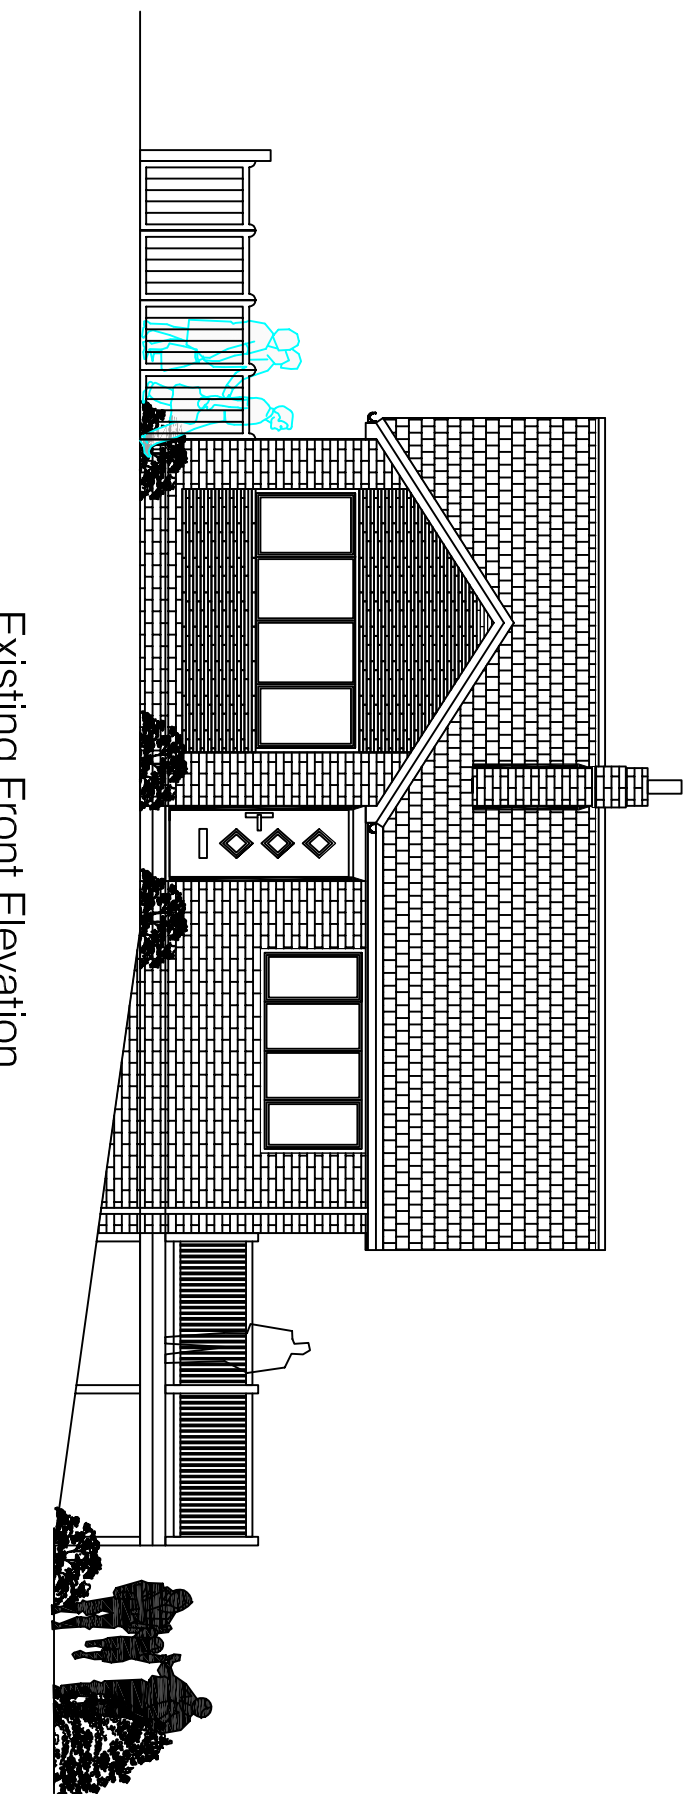


Existing Front Elevation

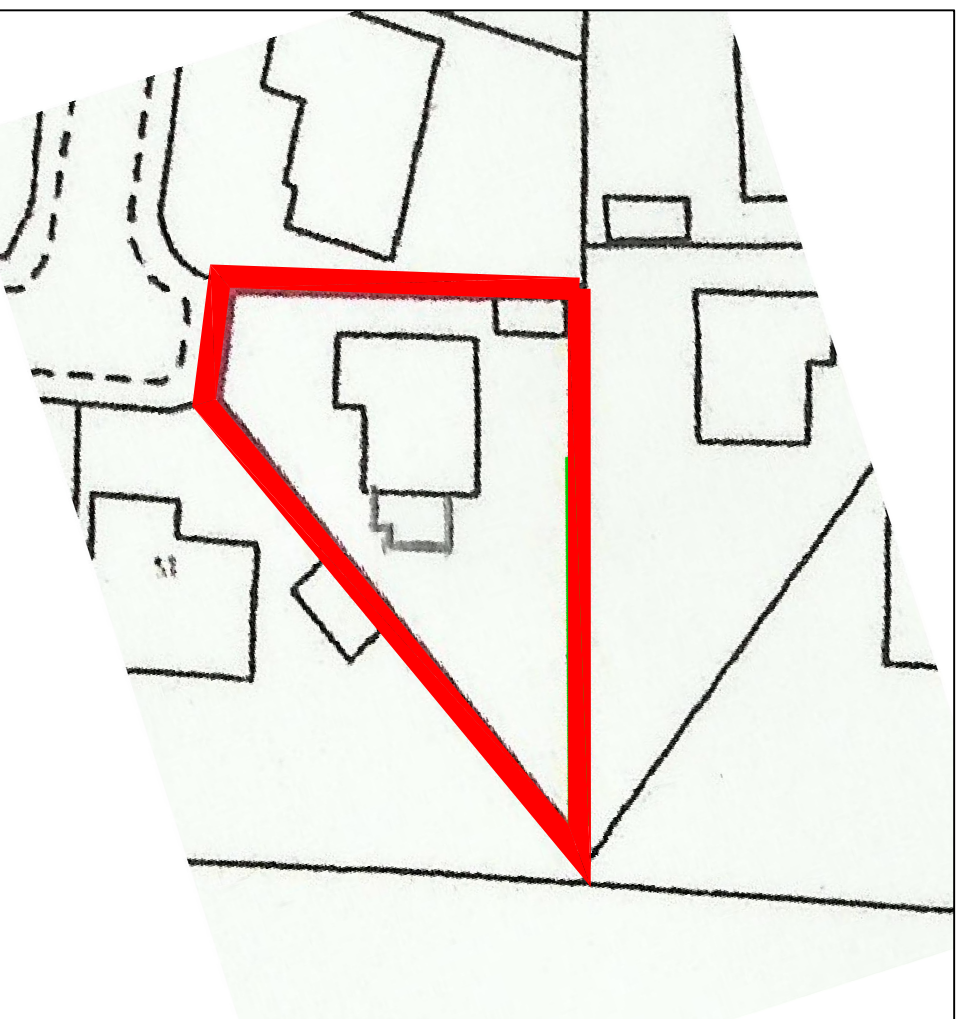


Site location plan
@1:500 scale

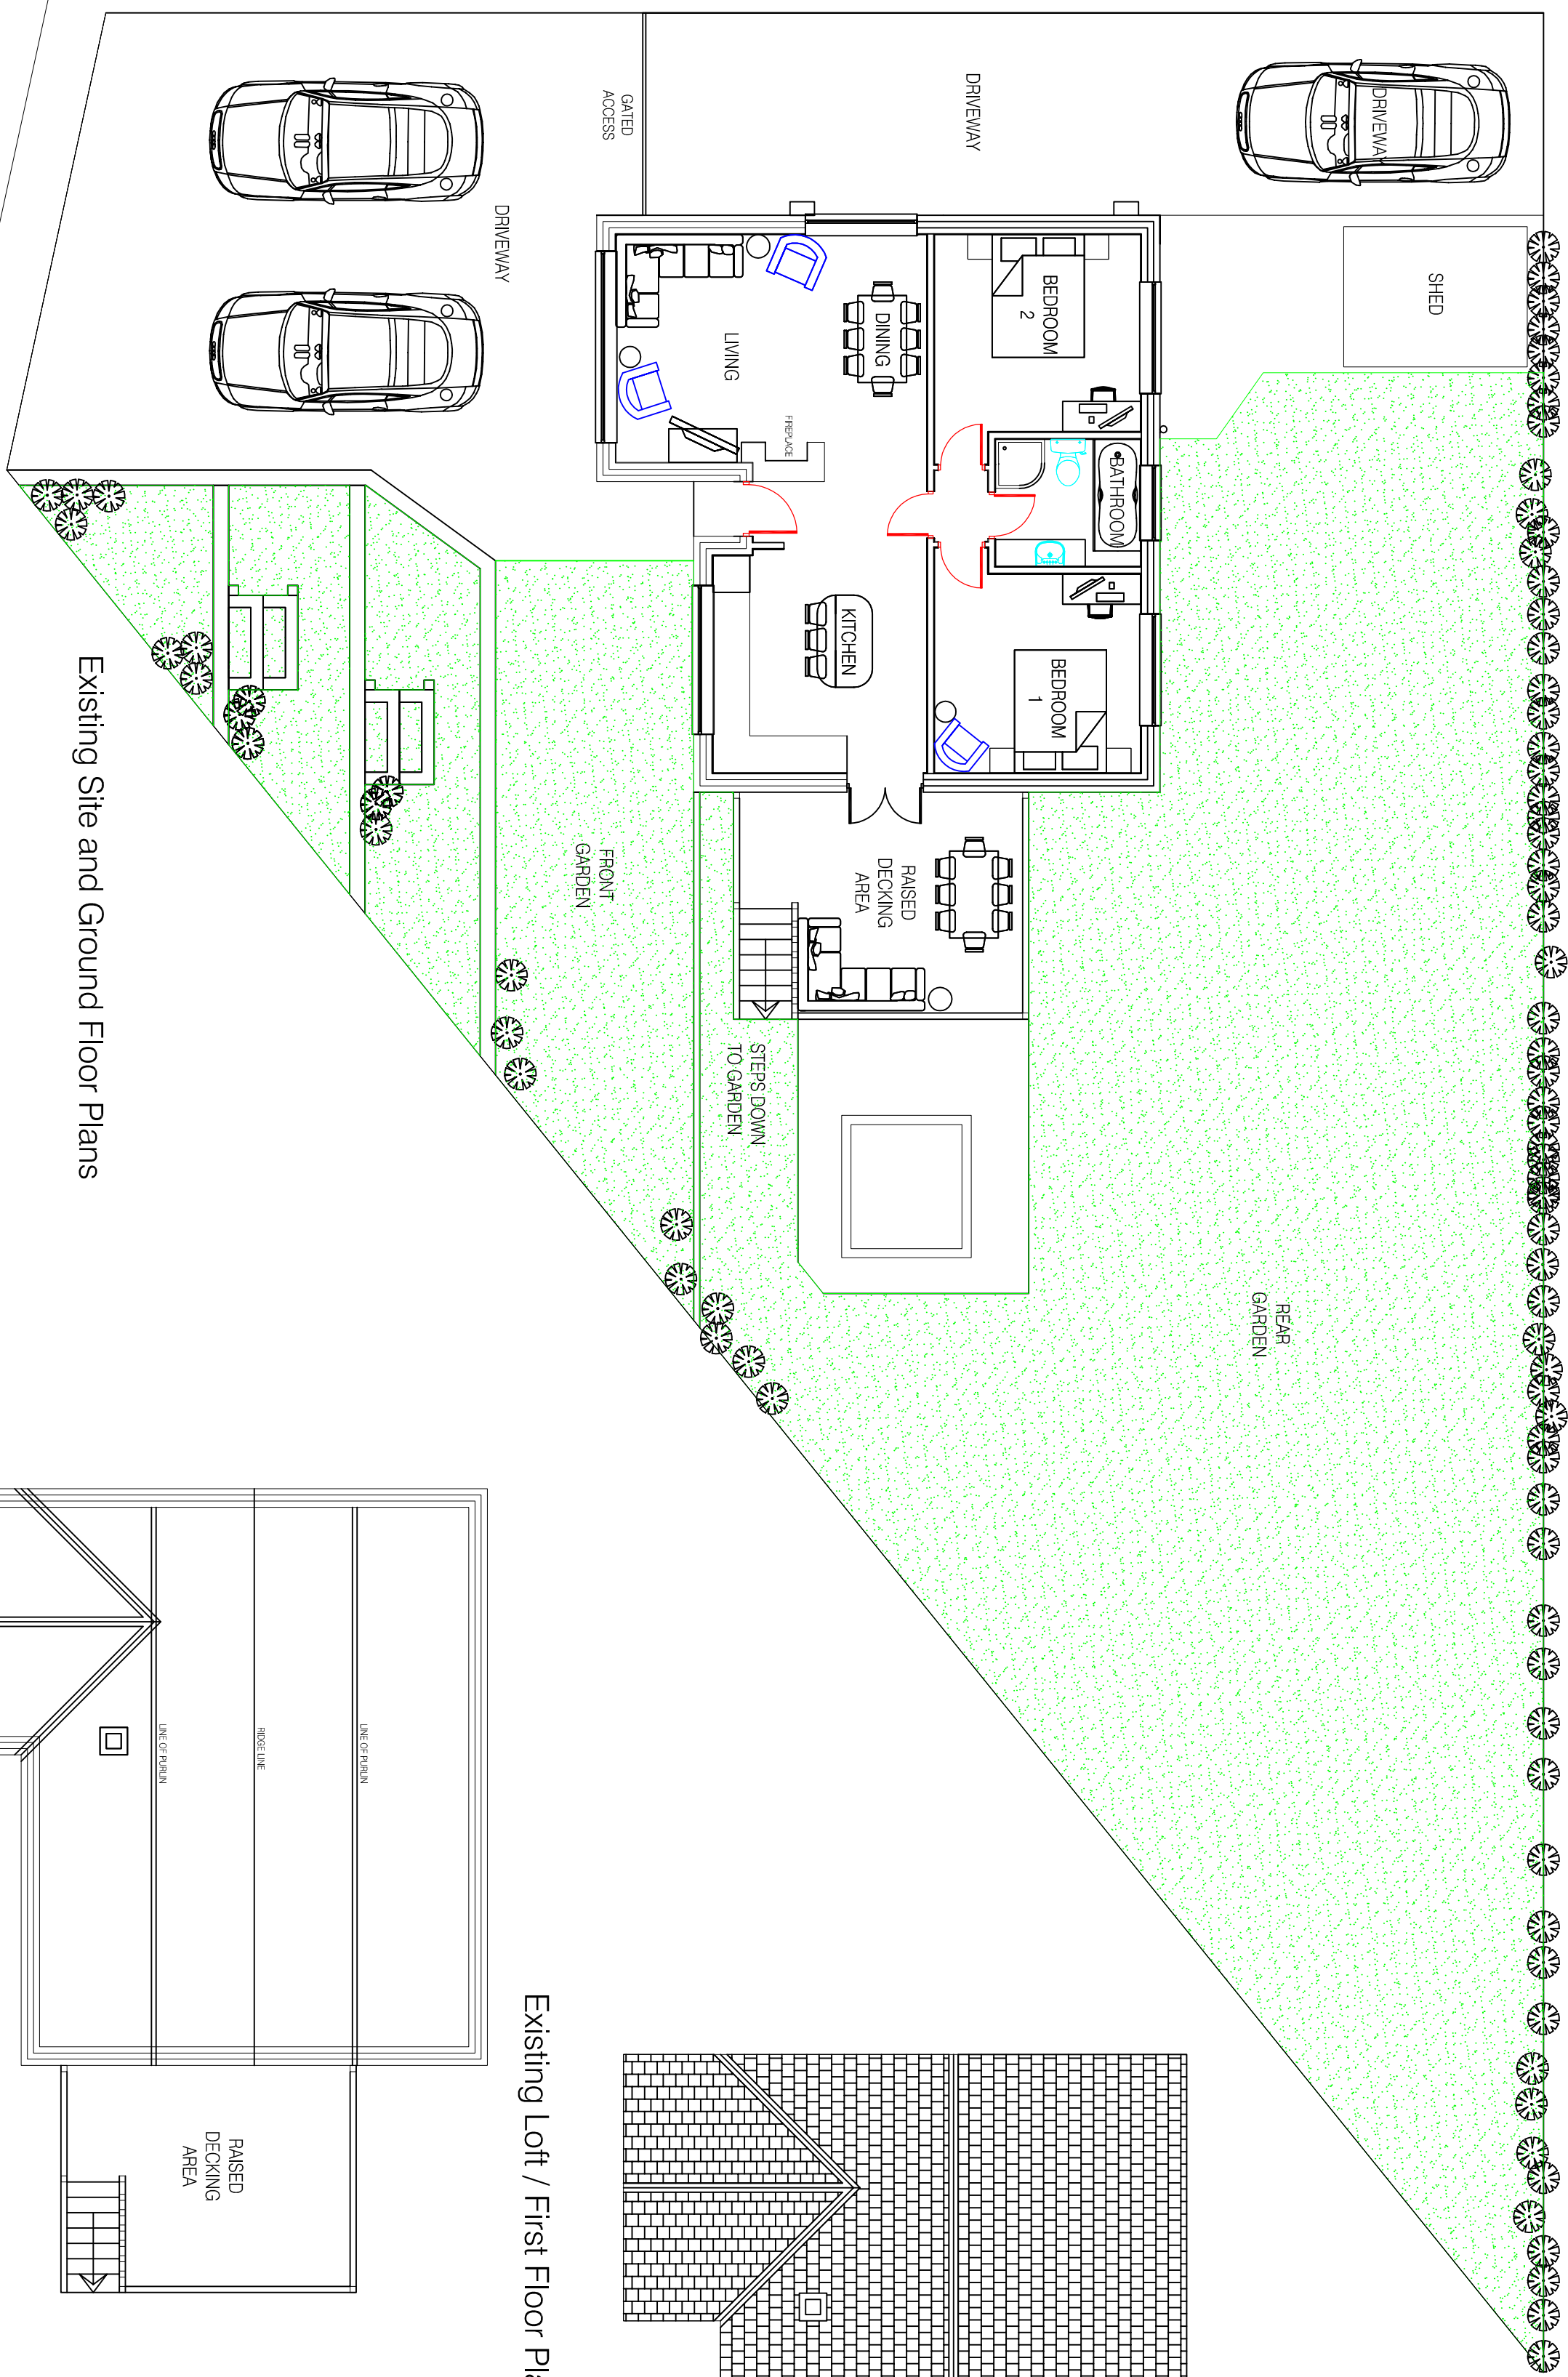


Existing Site and Ground Floor Plans

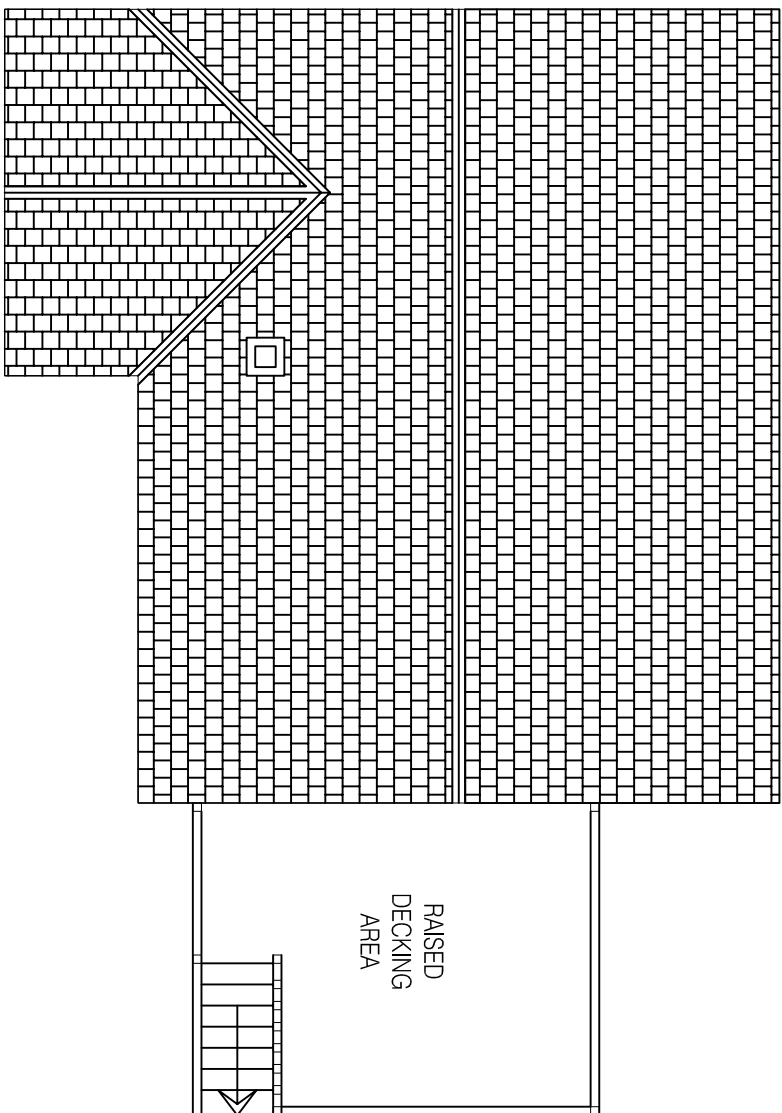


Existing Roof Plan

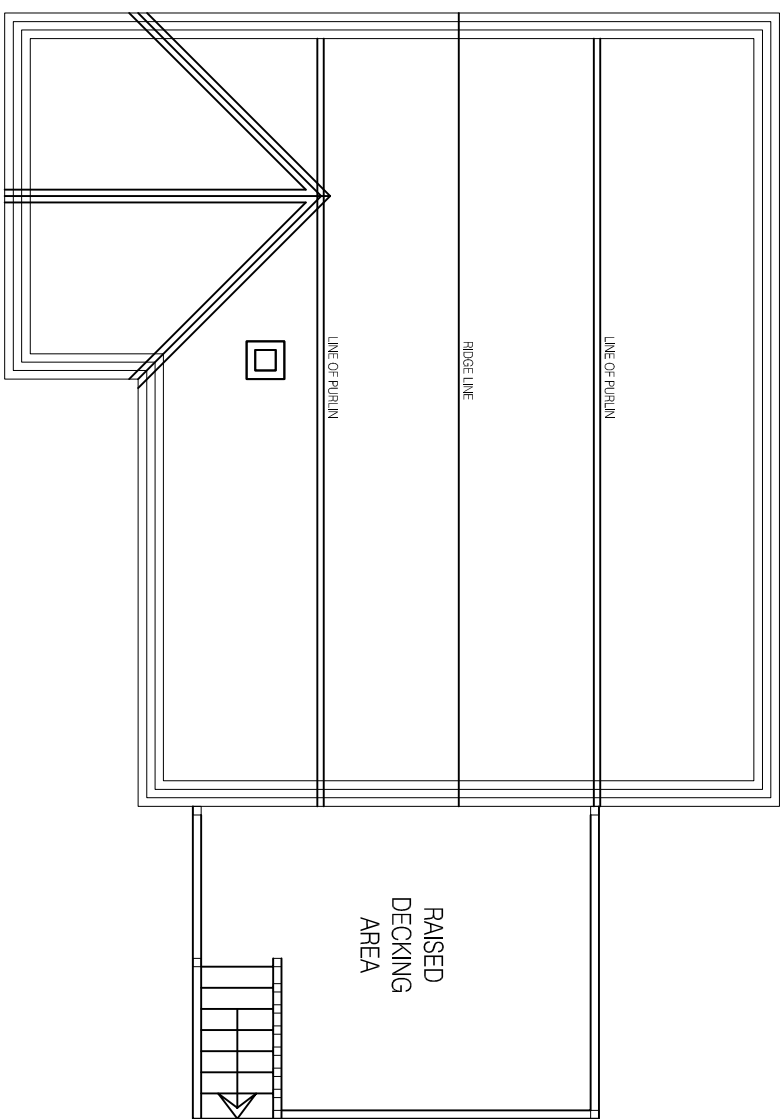

Existing Loft / First Floor Plan

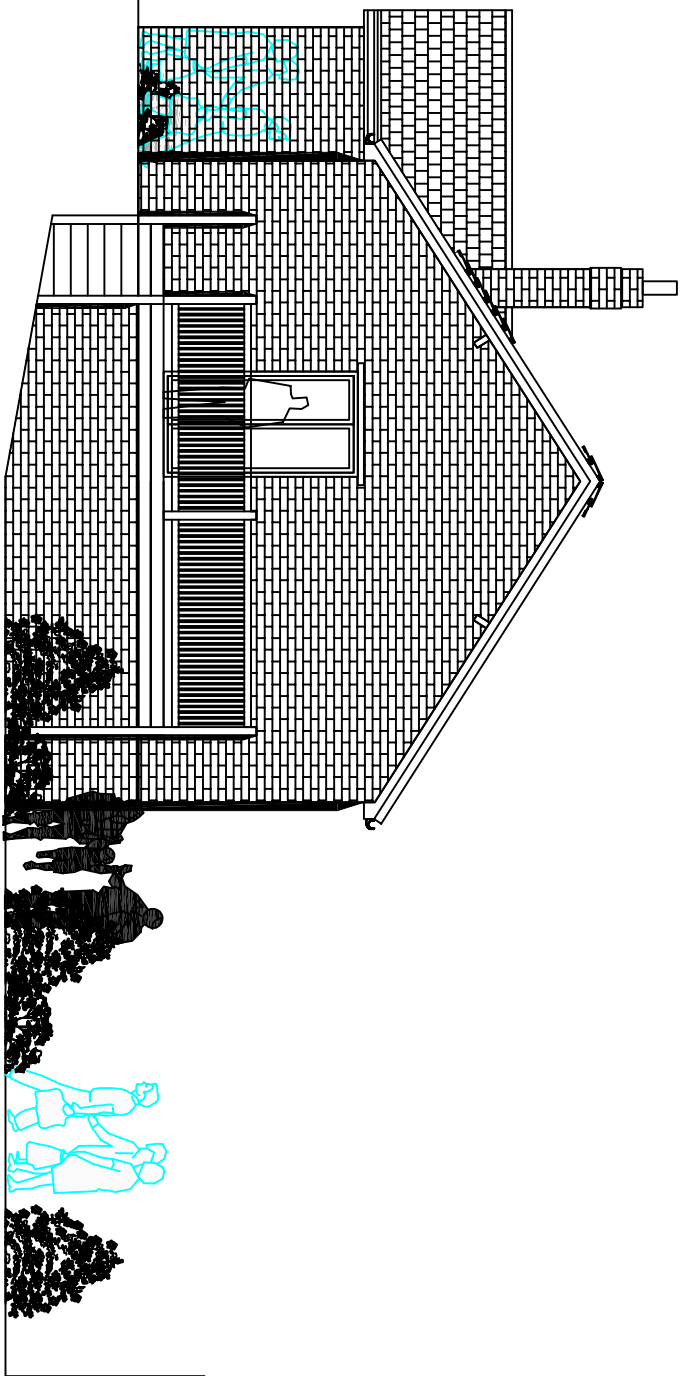

Existing Side Elevation

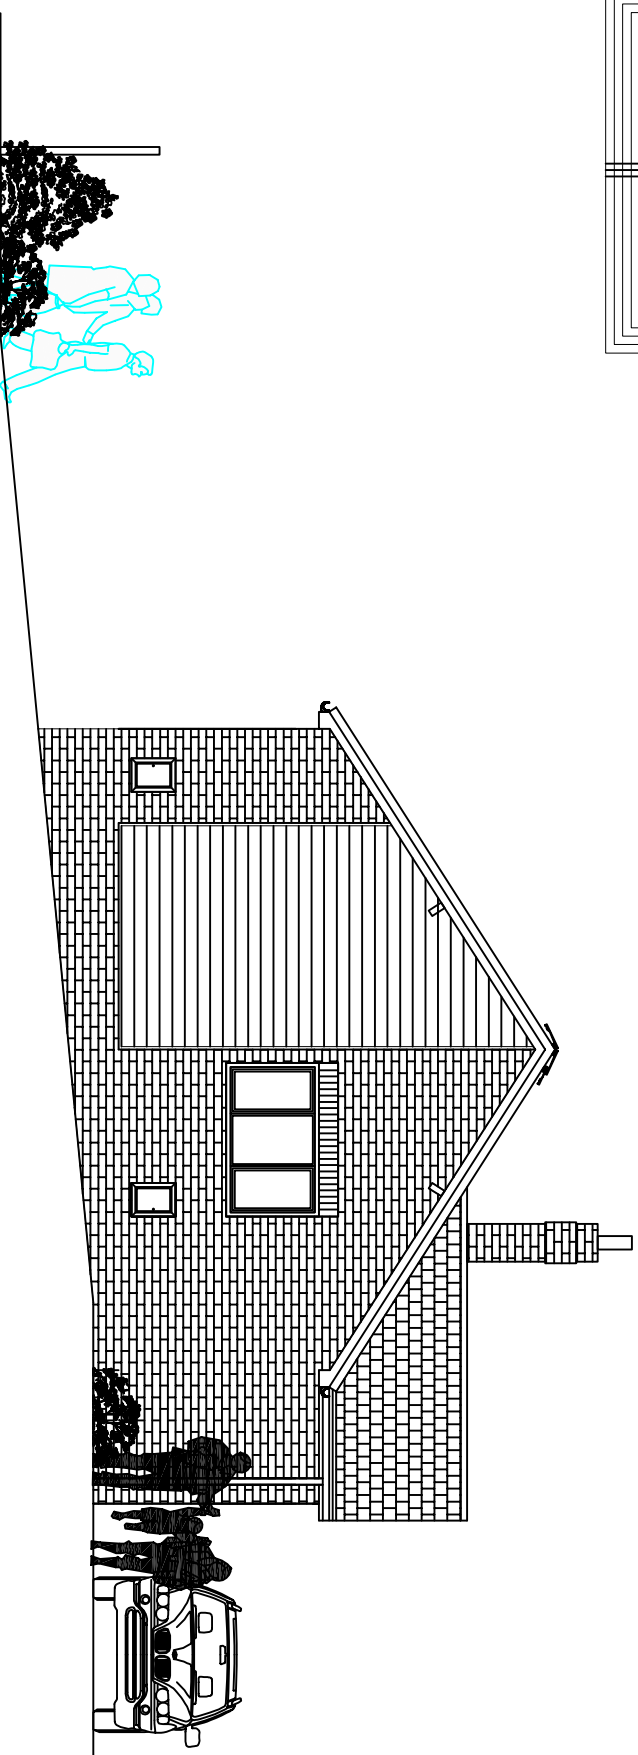

Existing Side Elevation

- Architectural design
- Planning & Building Regulations
- Landscape architecture
- 3D Visualisation & model making

CLIENT
MR. CHRIS. BATLEY

13 BELL BANK VIEW
BARNLSLEY, S70 5HS

DRAWING OF
PROPOSED EXTENSION TO DWELLING
SINGLE TO REAR PORCH ALTERATIONS
LOFT CONVERSION WITH DORMERS
ALONG WITH INTERNAL ALTERATIONS
EXISTING PLANS & ELEVS. & SITE

drawing to	rev	date
DWG-001	-	DEC-2020
scale	drawn	checked by
1:100 @ A1	SMT	CB
		DEC-2020