




STREET ELEVATION 1:100

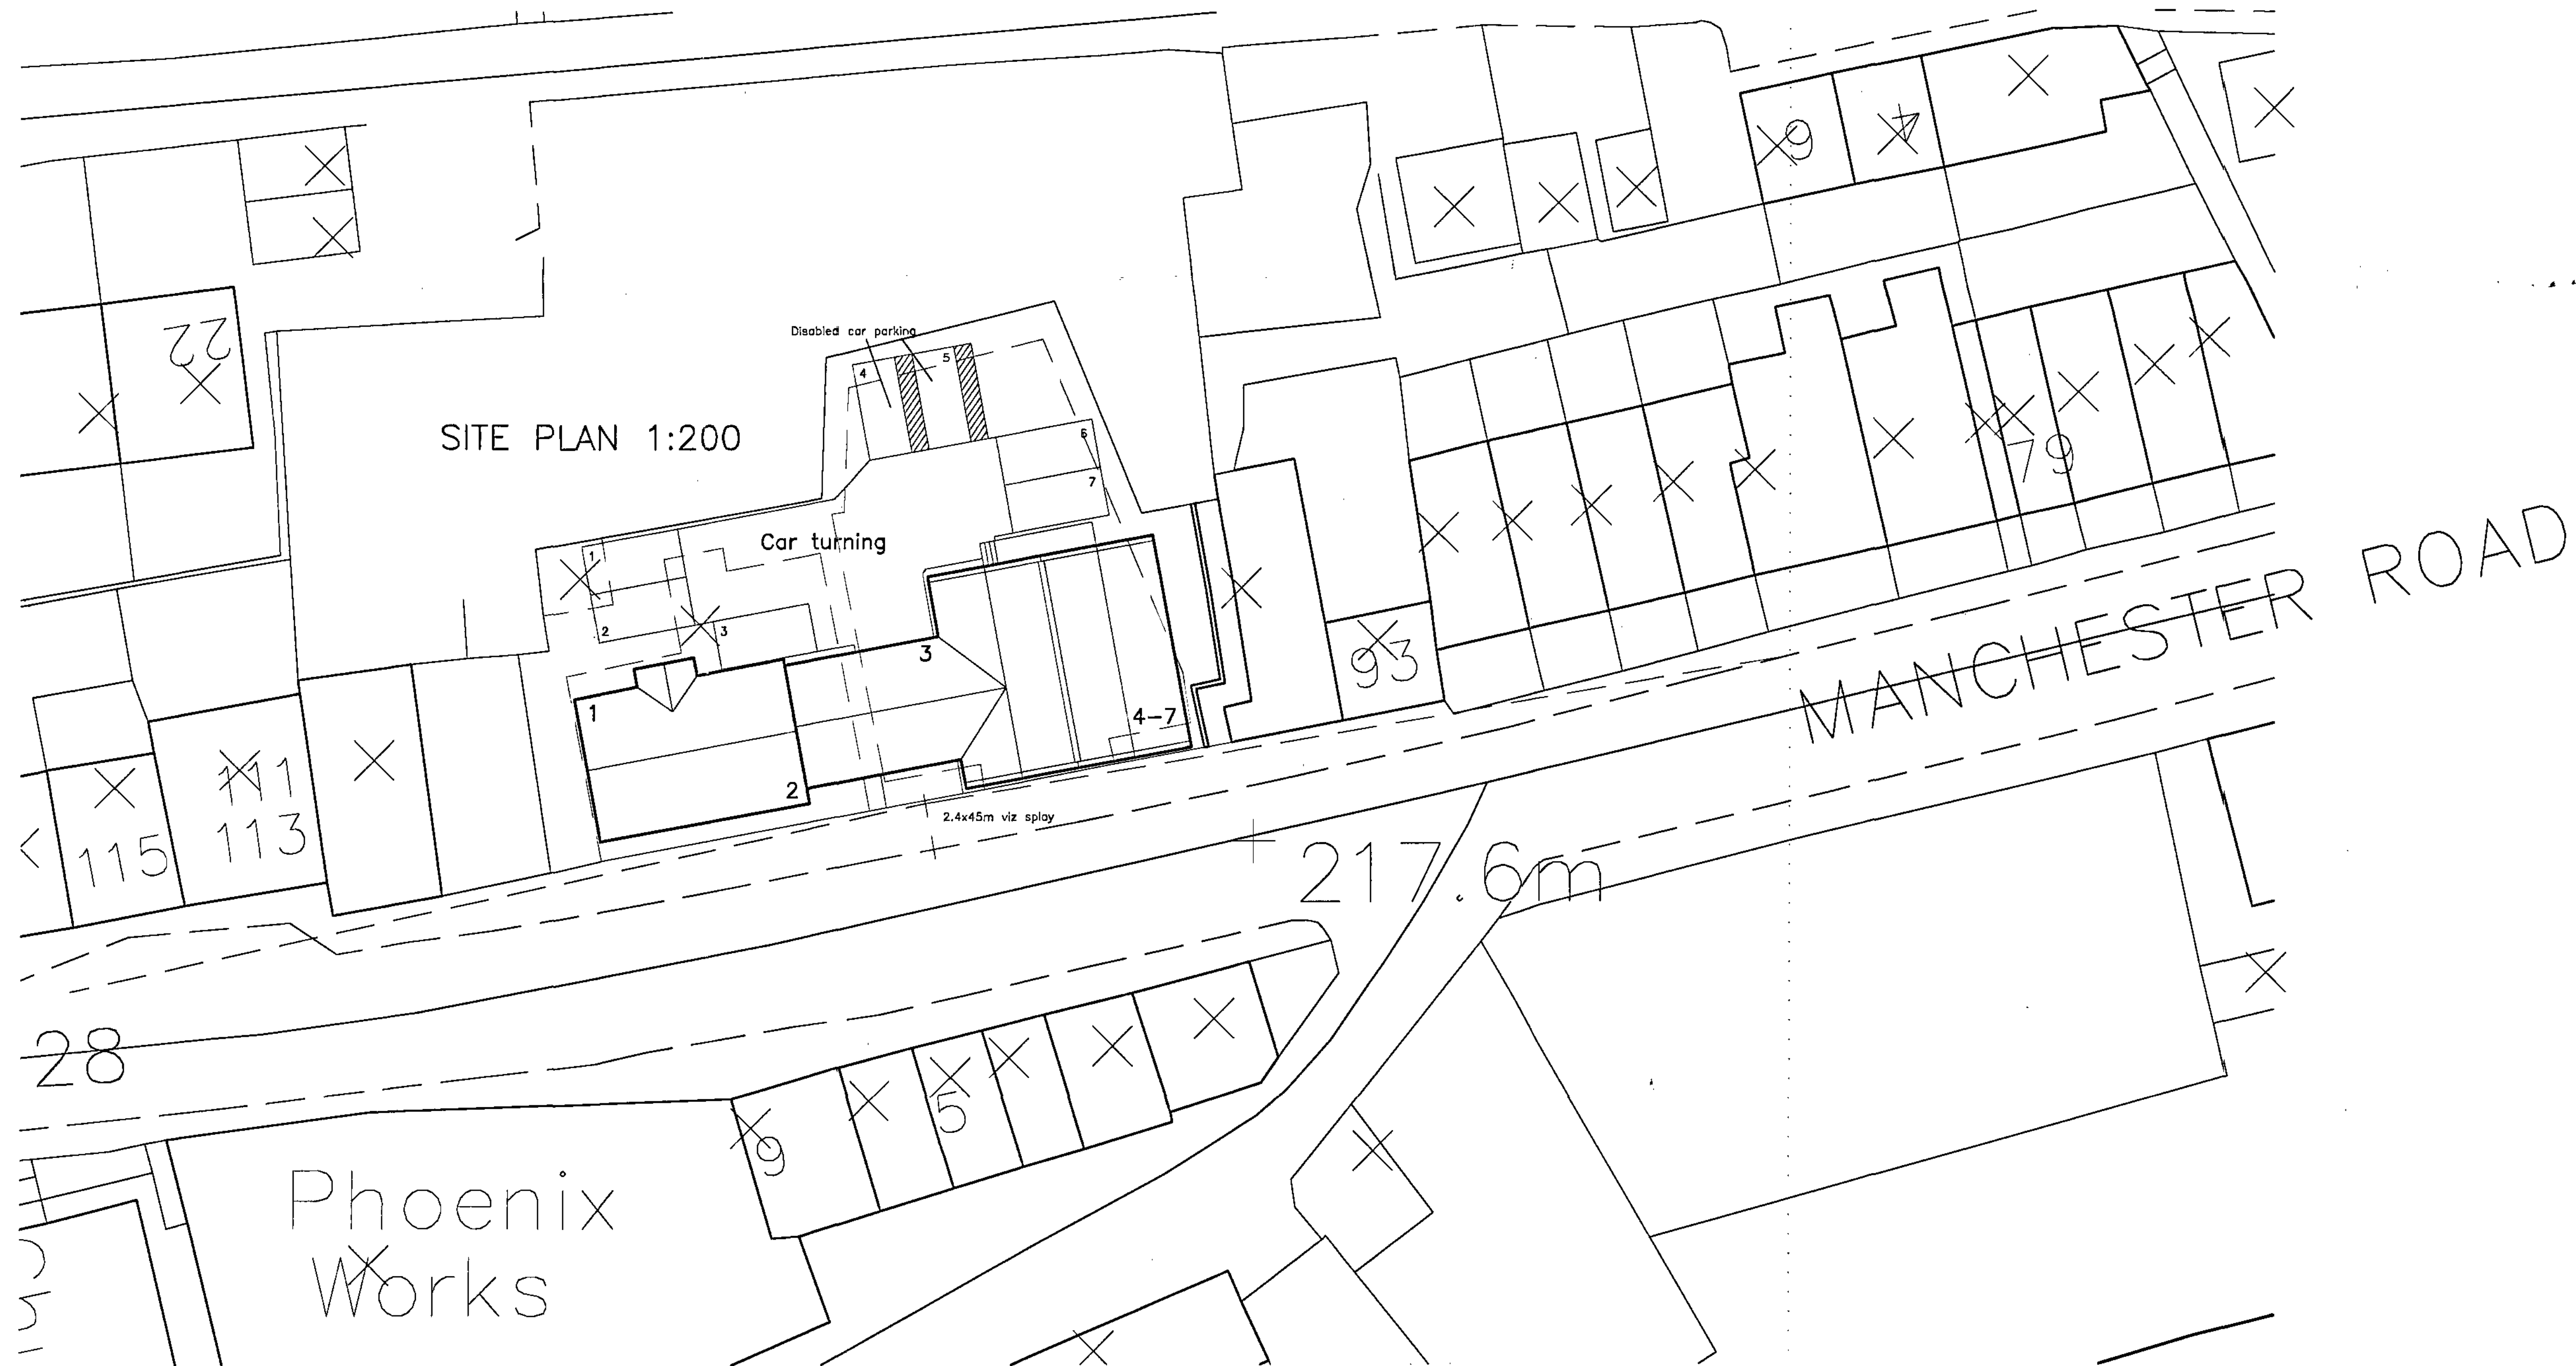

SITE PLAN 1:200

REV

PLANNING DRWG

PROPOSED RESIDENTIAL
DEVELOPMENT

AT
BLACK BULL HOTEL
MANCHESTER ROAD
THURLSTONE
S36 9QS
FOR

scale 1/100 date SEPT 2006

project no. drawing no. revision
TADS XXX 00

The Architectural.
Design Studio
Unit 1, Moss House, High Street
Mosborough, Sheffield, S20 5AE
Tel: 01142 764939
Fax: 01142 764934



CAR PARK ELEVATION




STREET ELEVATION




FIRST FLOOR PLAN

GROUND FLOOR PLAN

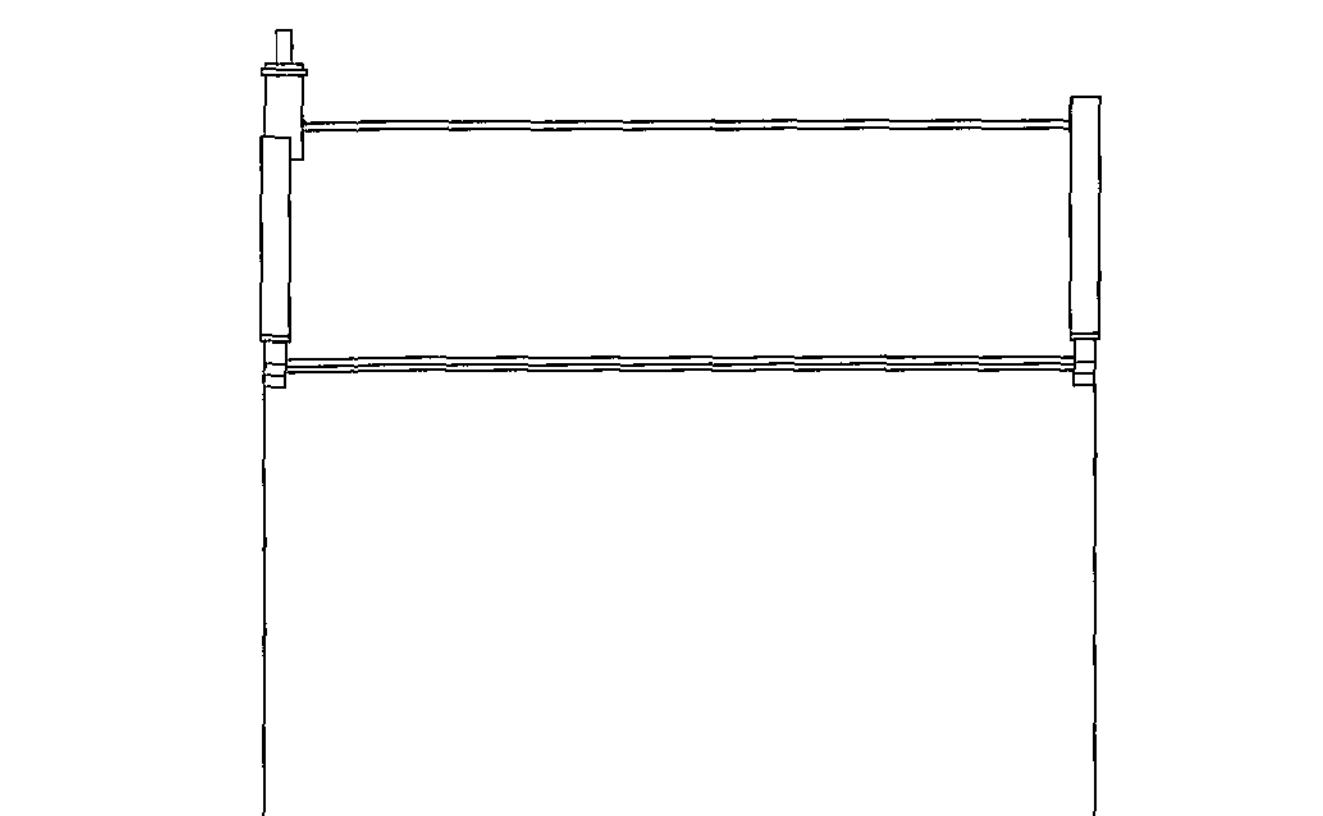

LOWER SIDE ELEVATION

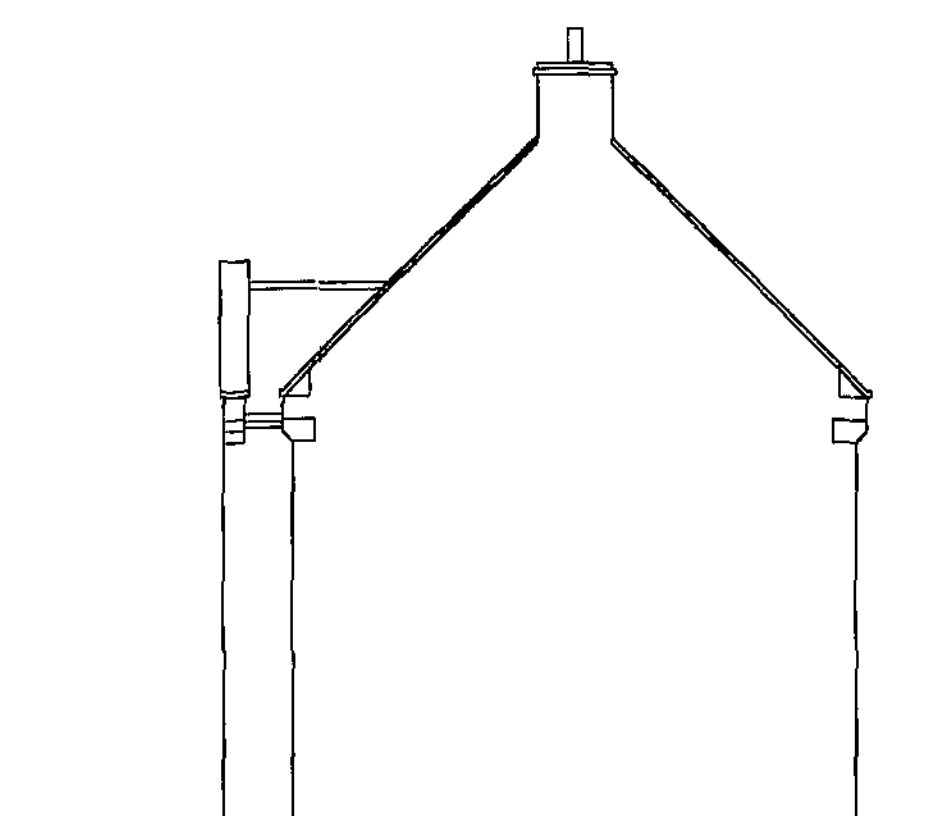

UPPER SIDE ELEVATION

REV		
PLANNING DRWG		
PROPOSED RESIDENTIAL DEVELOPMENT		
AT		
BLACK BULL HOTEL		
MANCHESTER ROAD		
THURLSTONE		
S36 9QS		
FOR		
scale	date	
1/100	SEPT 2006	
project no.	drawing no.	revision
TADS XXX	00	
The Architectural.		
Design Studio		
Unit 1, Moss House, High Street		
Mosborough, Sheffield, S20 5AE		
Tel: 01142 764939		
Fax: 01142 764934		