





Fig 1
South West (rear) and
North West (end) elevations



Fig 2
North East (front) and
North West (end) elevations

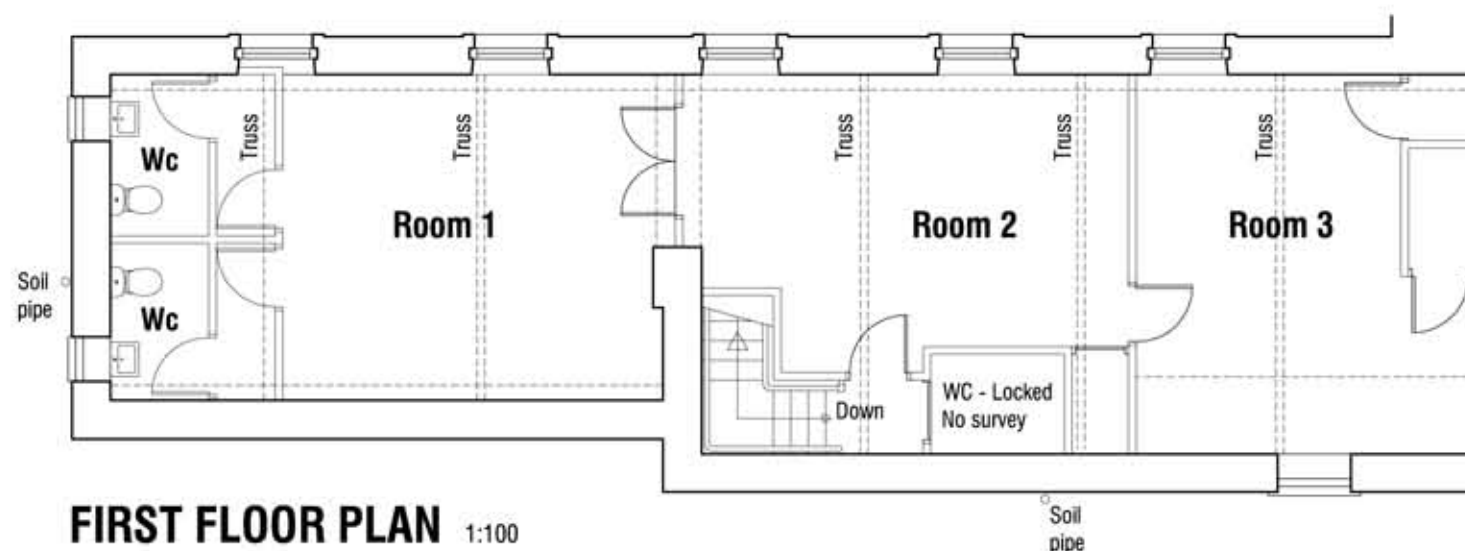

FIRST FLOOR PLAN 1:100

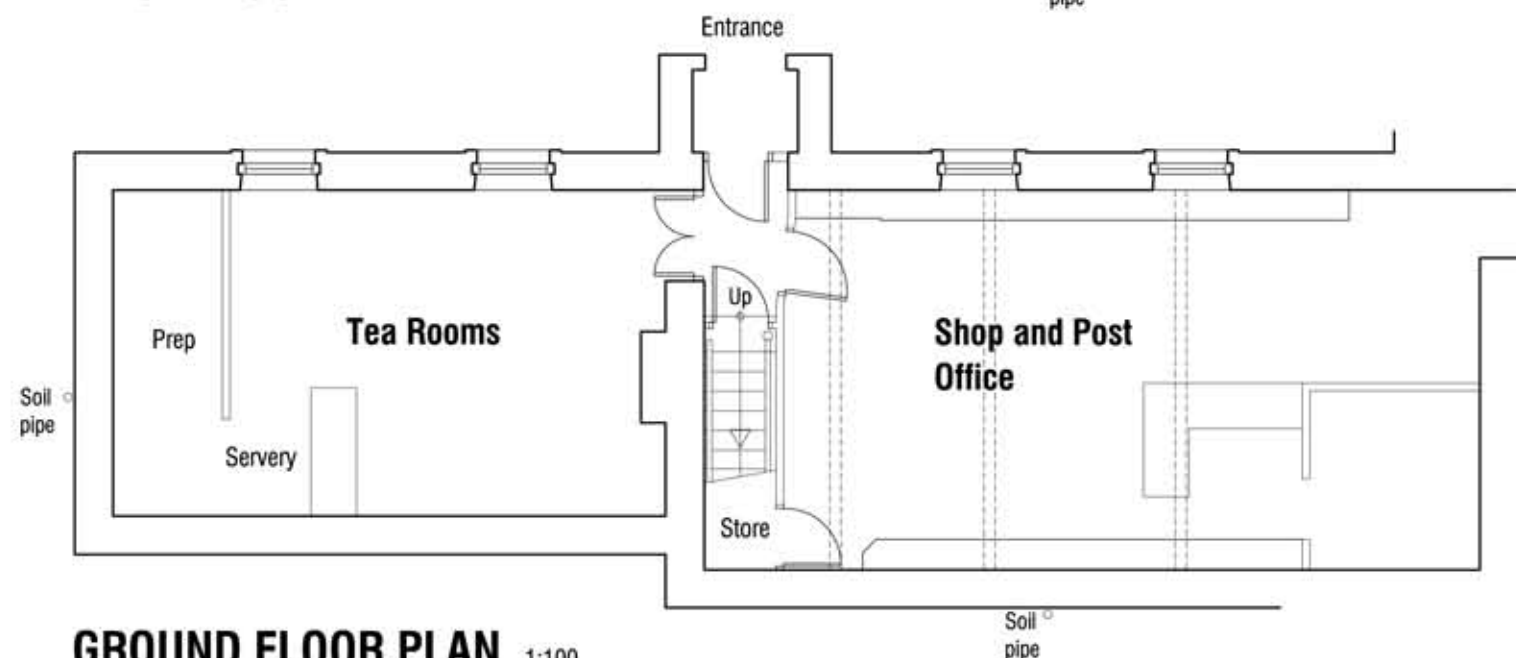

GROUND FLOOR PLAN 1:100



SITE LOCATION PLAN 1:1250

CHANGE OF USE B1 BUSINESS (offices)
TO A1 (hairdressers)
FIRST FLOOR POST OFFICE, SHOP
AND TEA ROOMS
WORTLEY VILLAGE
SHEFFIELD S35 7DB

AS EXISTING

Scale 1:100 @ A3	Ref 12.23
Date October 2012	Drwg No S1

mboothdesign
architectural design and building consultants

Fairfield House
Berneslai Close Barnsley
S70 2FL
T: 01226 286256
M: 07881898300
E: mboothdesign@btconnect.com