


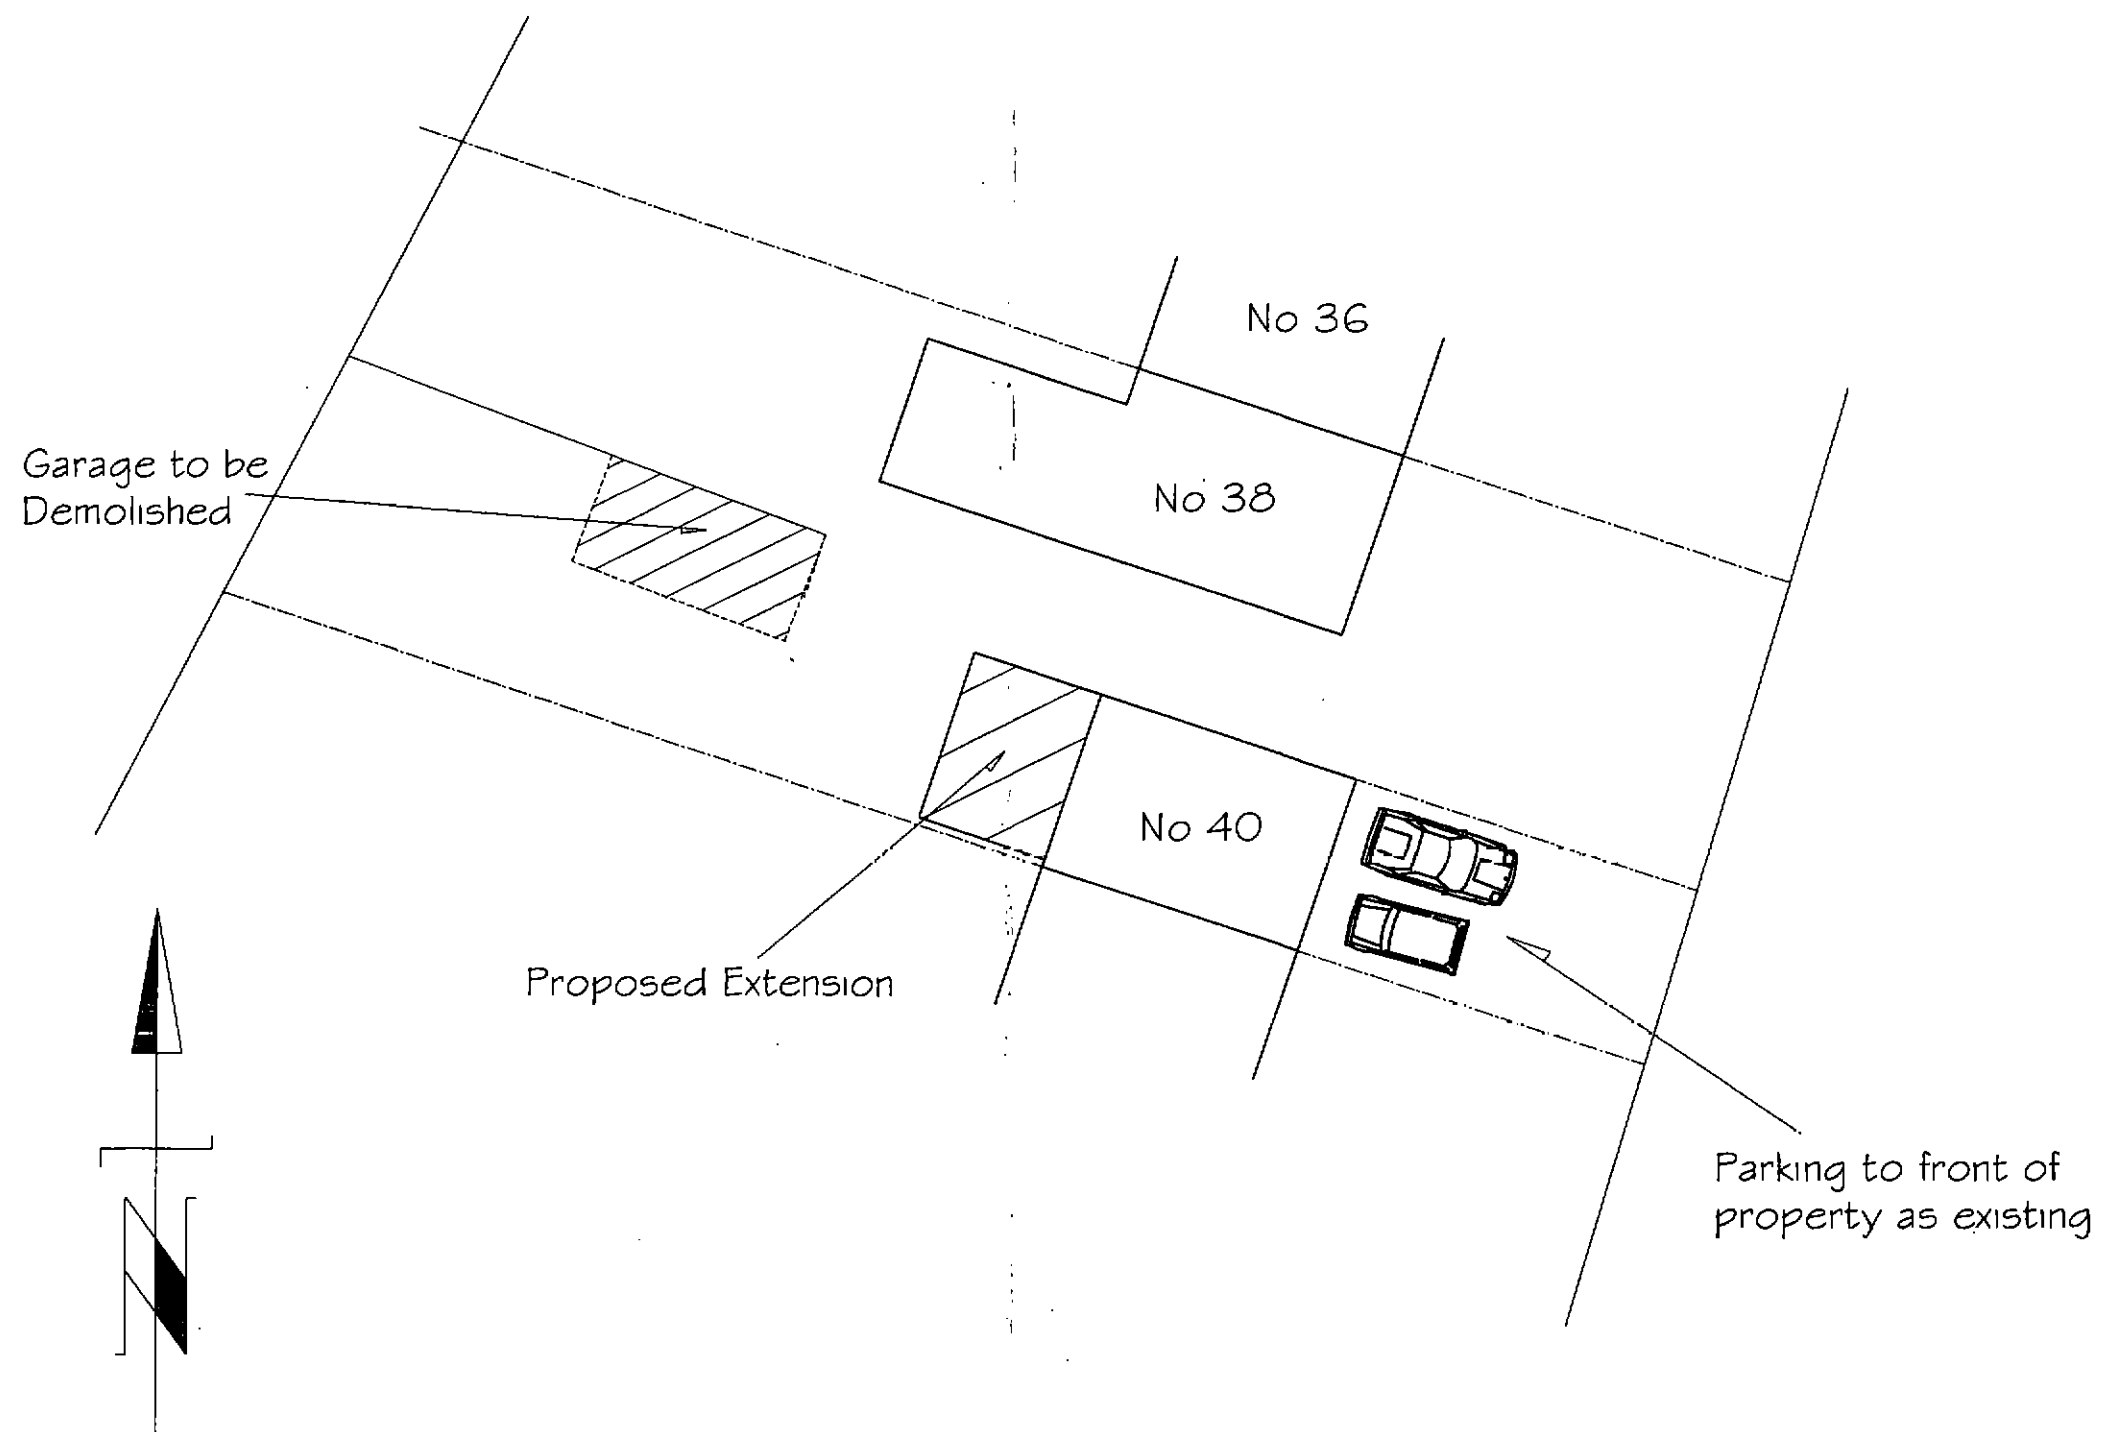

PROPOSED DEMOLITION OF EXISTING GARAGE AND
ERECTION OF REAR TWO STOREY EXTENSION at 40 THURNSCOE ROAD, BOLTON ON DEARNE,
ROTHERHAM, SOUTH YORKSHIRE. S63 8AG

DRG No: MR1908/103

Site Plan

Scale 200 - SEPTEMBER 2019



40 Thurnscoe Road
Bolton Upon Dearne
Rotherham
Barnsley
S63 8AG

OS MasterMap 1250/2500/10000 scale
Thursday, August 29, 2019, ID: BW1-00824059
www.blackwellmapping.co.uk


1:1250 scale print at A4, Centre: 445293 E, 403002 N

© Crown Copyright Ordnance Survey. Licence no. 100041041



BLACKWELL'S
www.blackwellmapping.co.uk

TEL: 0114 268 7658
maps.sheffield@blackwell.co.uk

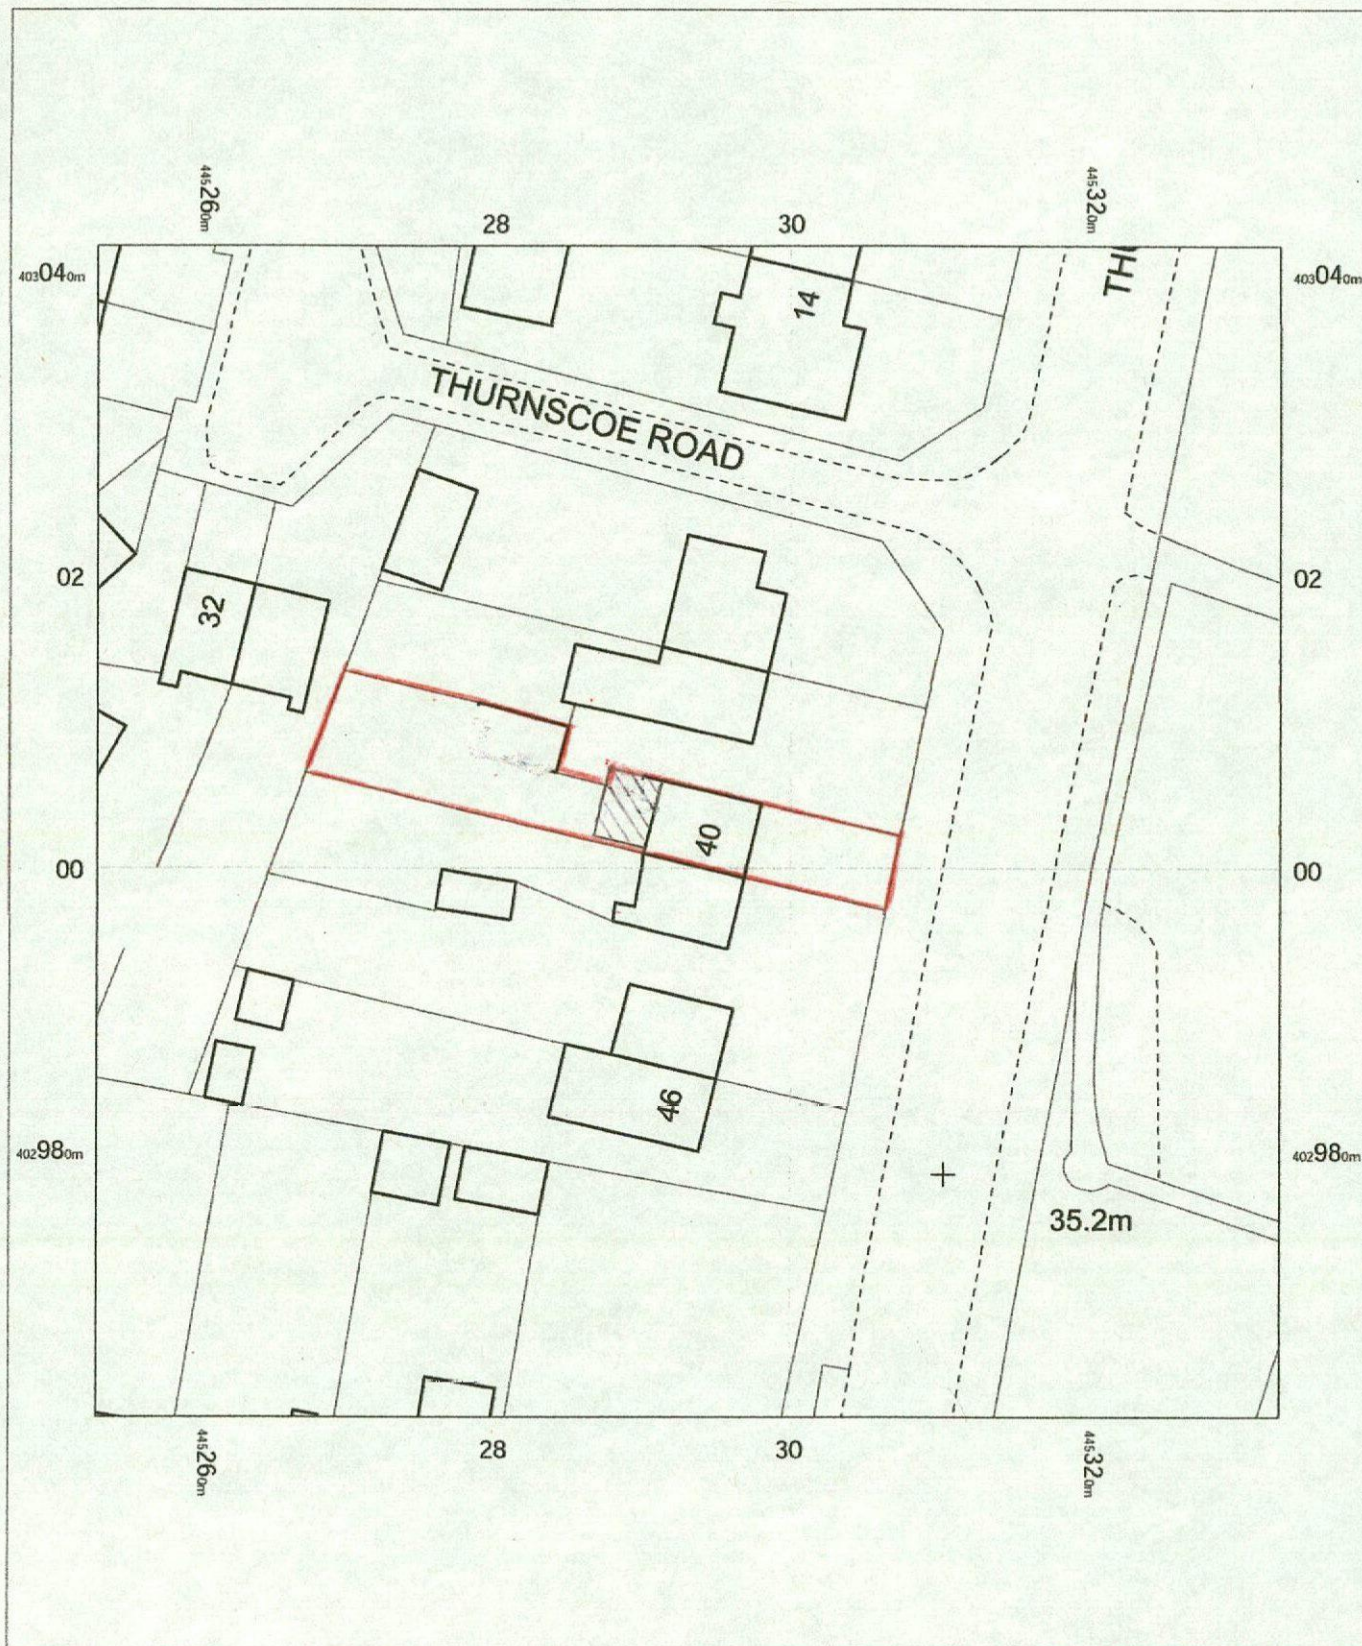

40 Thurnscoe Road
Bolton Upon Dearne
Rotherham
Barnsley
S63 8AG

OS MasterMap 1250/2500/10000 scale
Thursday, August 29, 2019, ID: BW1-00824060
www.blackwellmapping.co.uk

1:500 scale print at A4, Centre: 445293 E, 403002 N

© Crown Copyright Ordnance Survey. Licence no. 100041041



BLACKWELL'S
www.blackwellmapping.co.uk

TEL: 0114 268 7658
maps.sheffield@blackwell.co.uk