


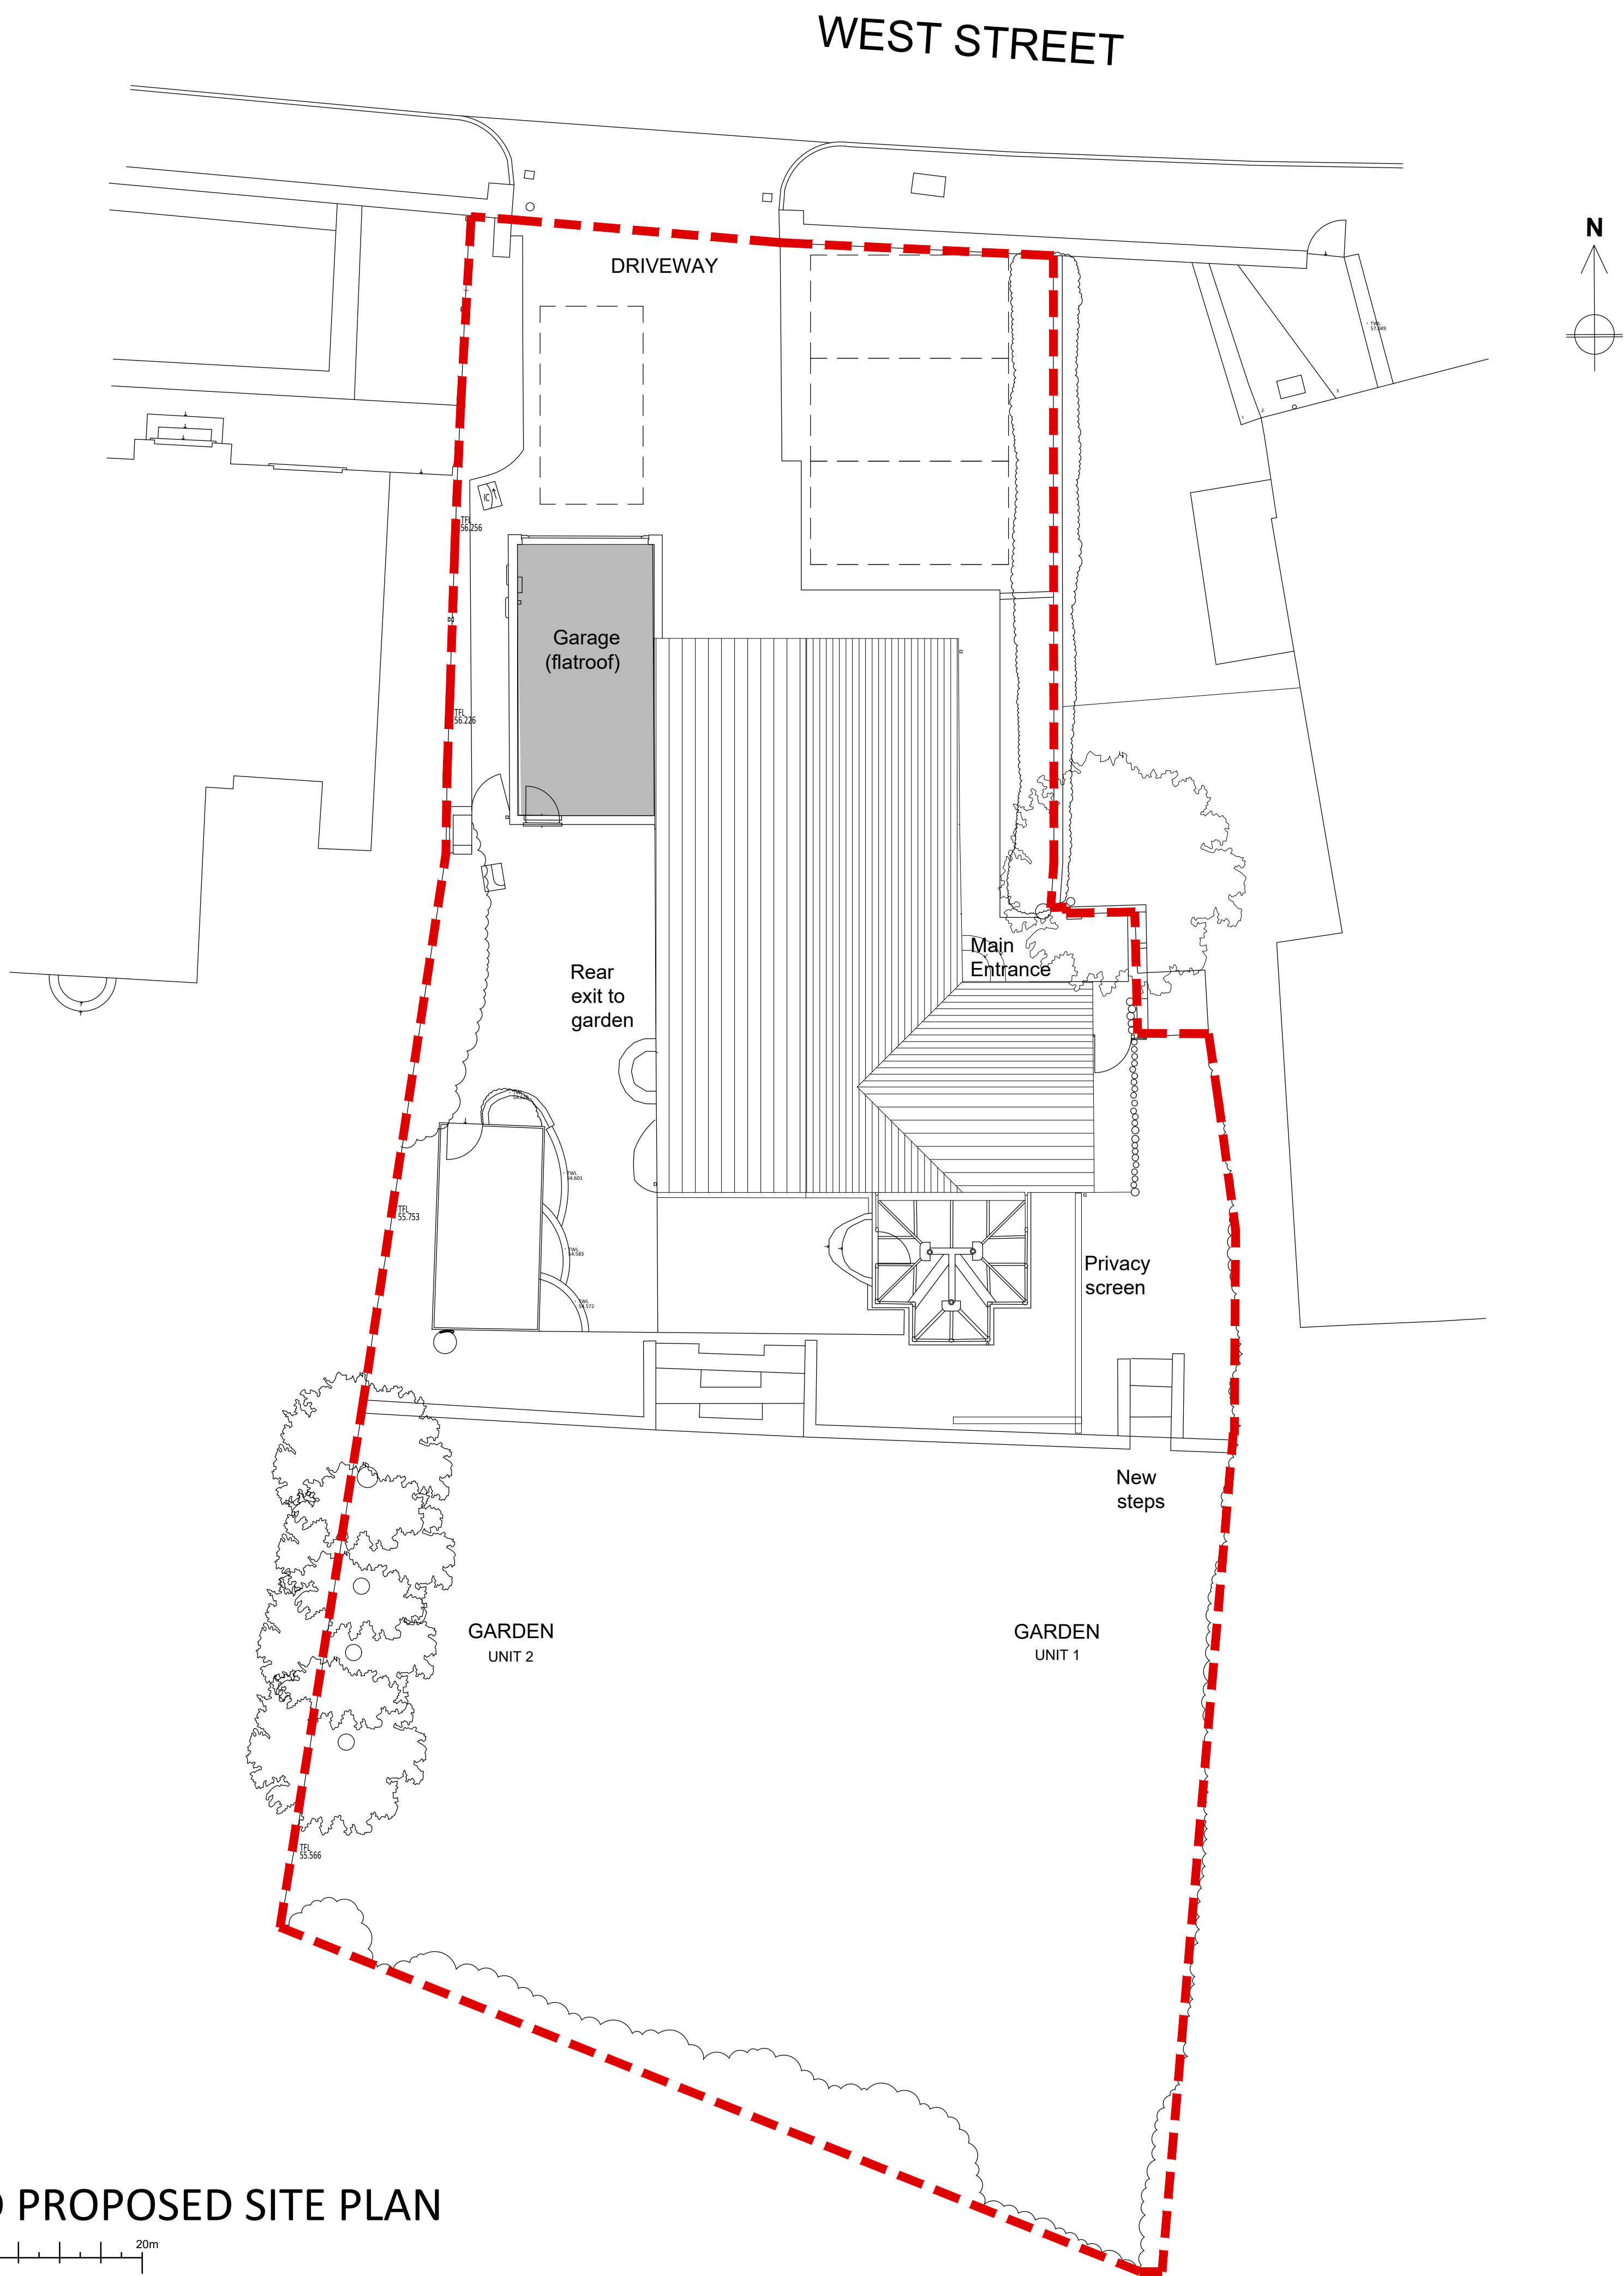

EXISTING AND PROPOSED SITE PLAN

Contact

Web: www.consultconstruct.co.uk
Email: info@consultconstruct.co.uk
Office: 01227 767770
Mobile: 07855 548979 & 07764497586



Regulated by the Royal Institution of Chartered Surveyors

The Copyright of this drawing remains with Consult Construct and is not to be reproduced without written approval. Dimensions are not to be scaled from this drawing. The Contractor is to check all dimensions on site and report any discrepancies to the Contract Administrator. This drawing is to be read in conjunction with all other standard documentation.

Revisions

REV



Consult Construct

PROPERTY CONSULTANTS AND CONTRACTORS

project :
11A WEST STREET
WORBOROUGH
BARNSELEY S70 5PF

client:
IBC HEALTHCARE

drawing title :
EXISTING AND PROPOSED SITE LAYOUT PLAN

project no : 23.3094	drawing no 02	rev : B	scale : 1:200 (A1)	date : 01.11.23
-------------------------	------------------	------------	-----------------------	--------------------