




FRONT ELEVATION
1:50



SIDE ELEVATION
1:50

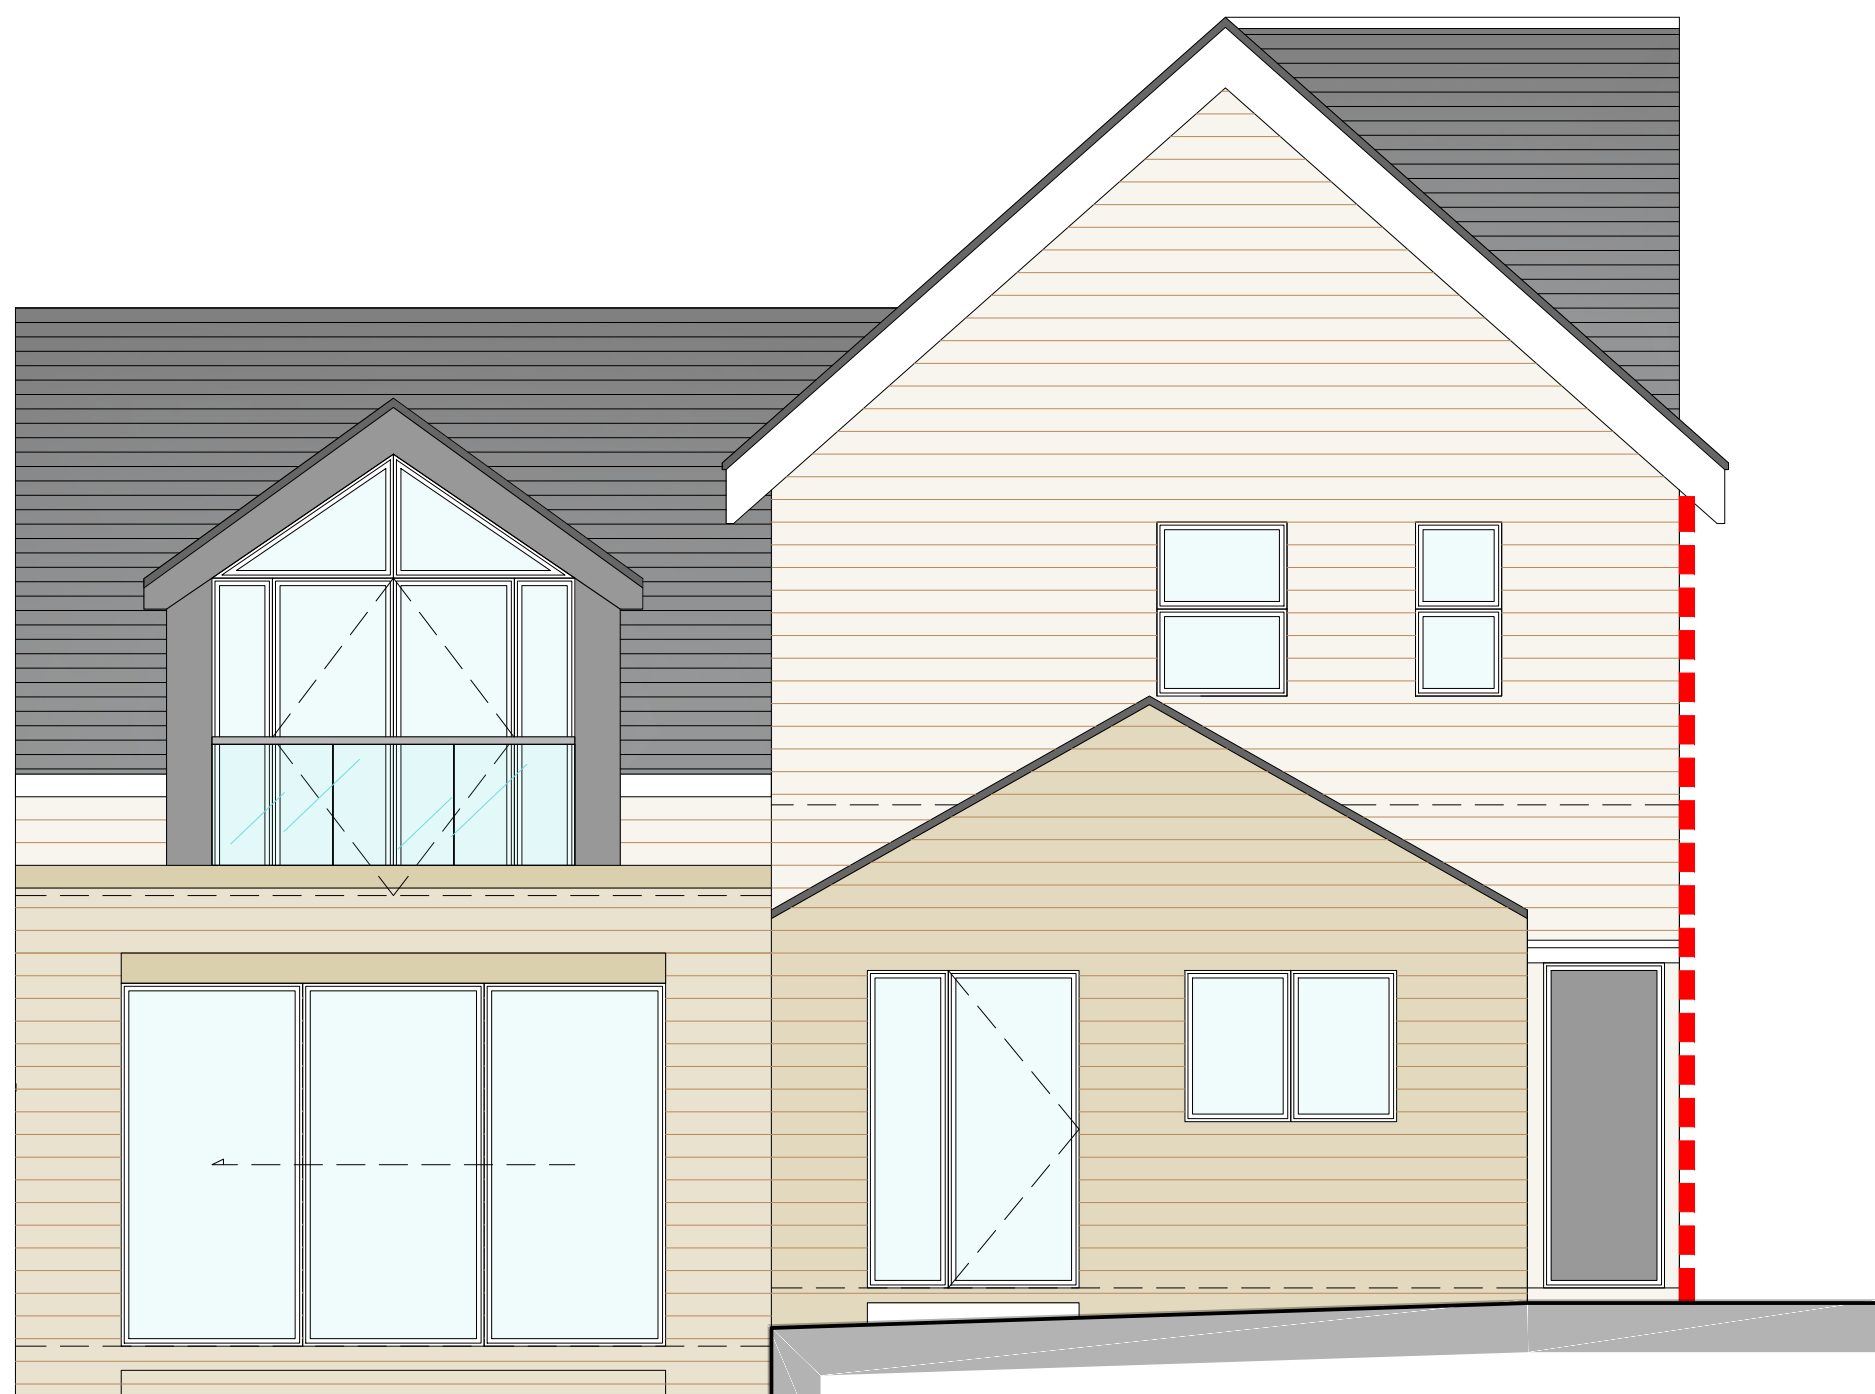

REAR ELEVATION
1:50

PROJECT TITLE			
BROOK HILL LANE			
DRAWING TITLE			
PROPOSED ELEVATIONS			
SCALE	DRAWN		
1:50	CONNOR FIELD		
PAPER SIZE	DRAWING NUMBER	DATE	REVISION
A1	PR2	21/02/21	
CLIENT			
CAMILLA FIELD			