


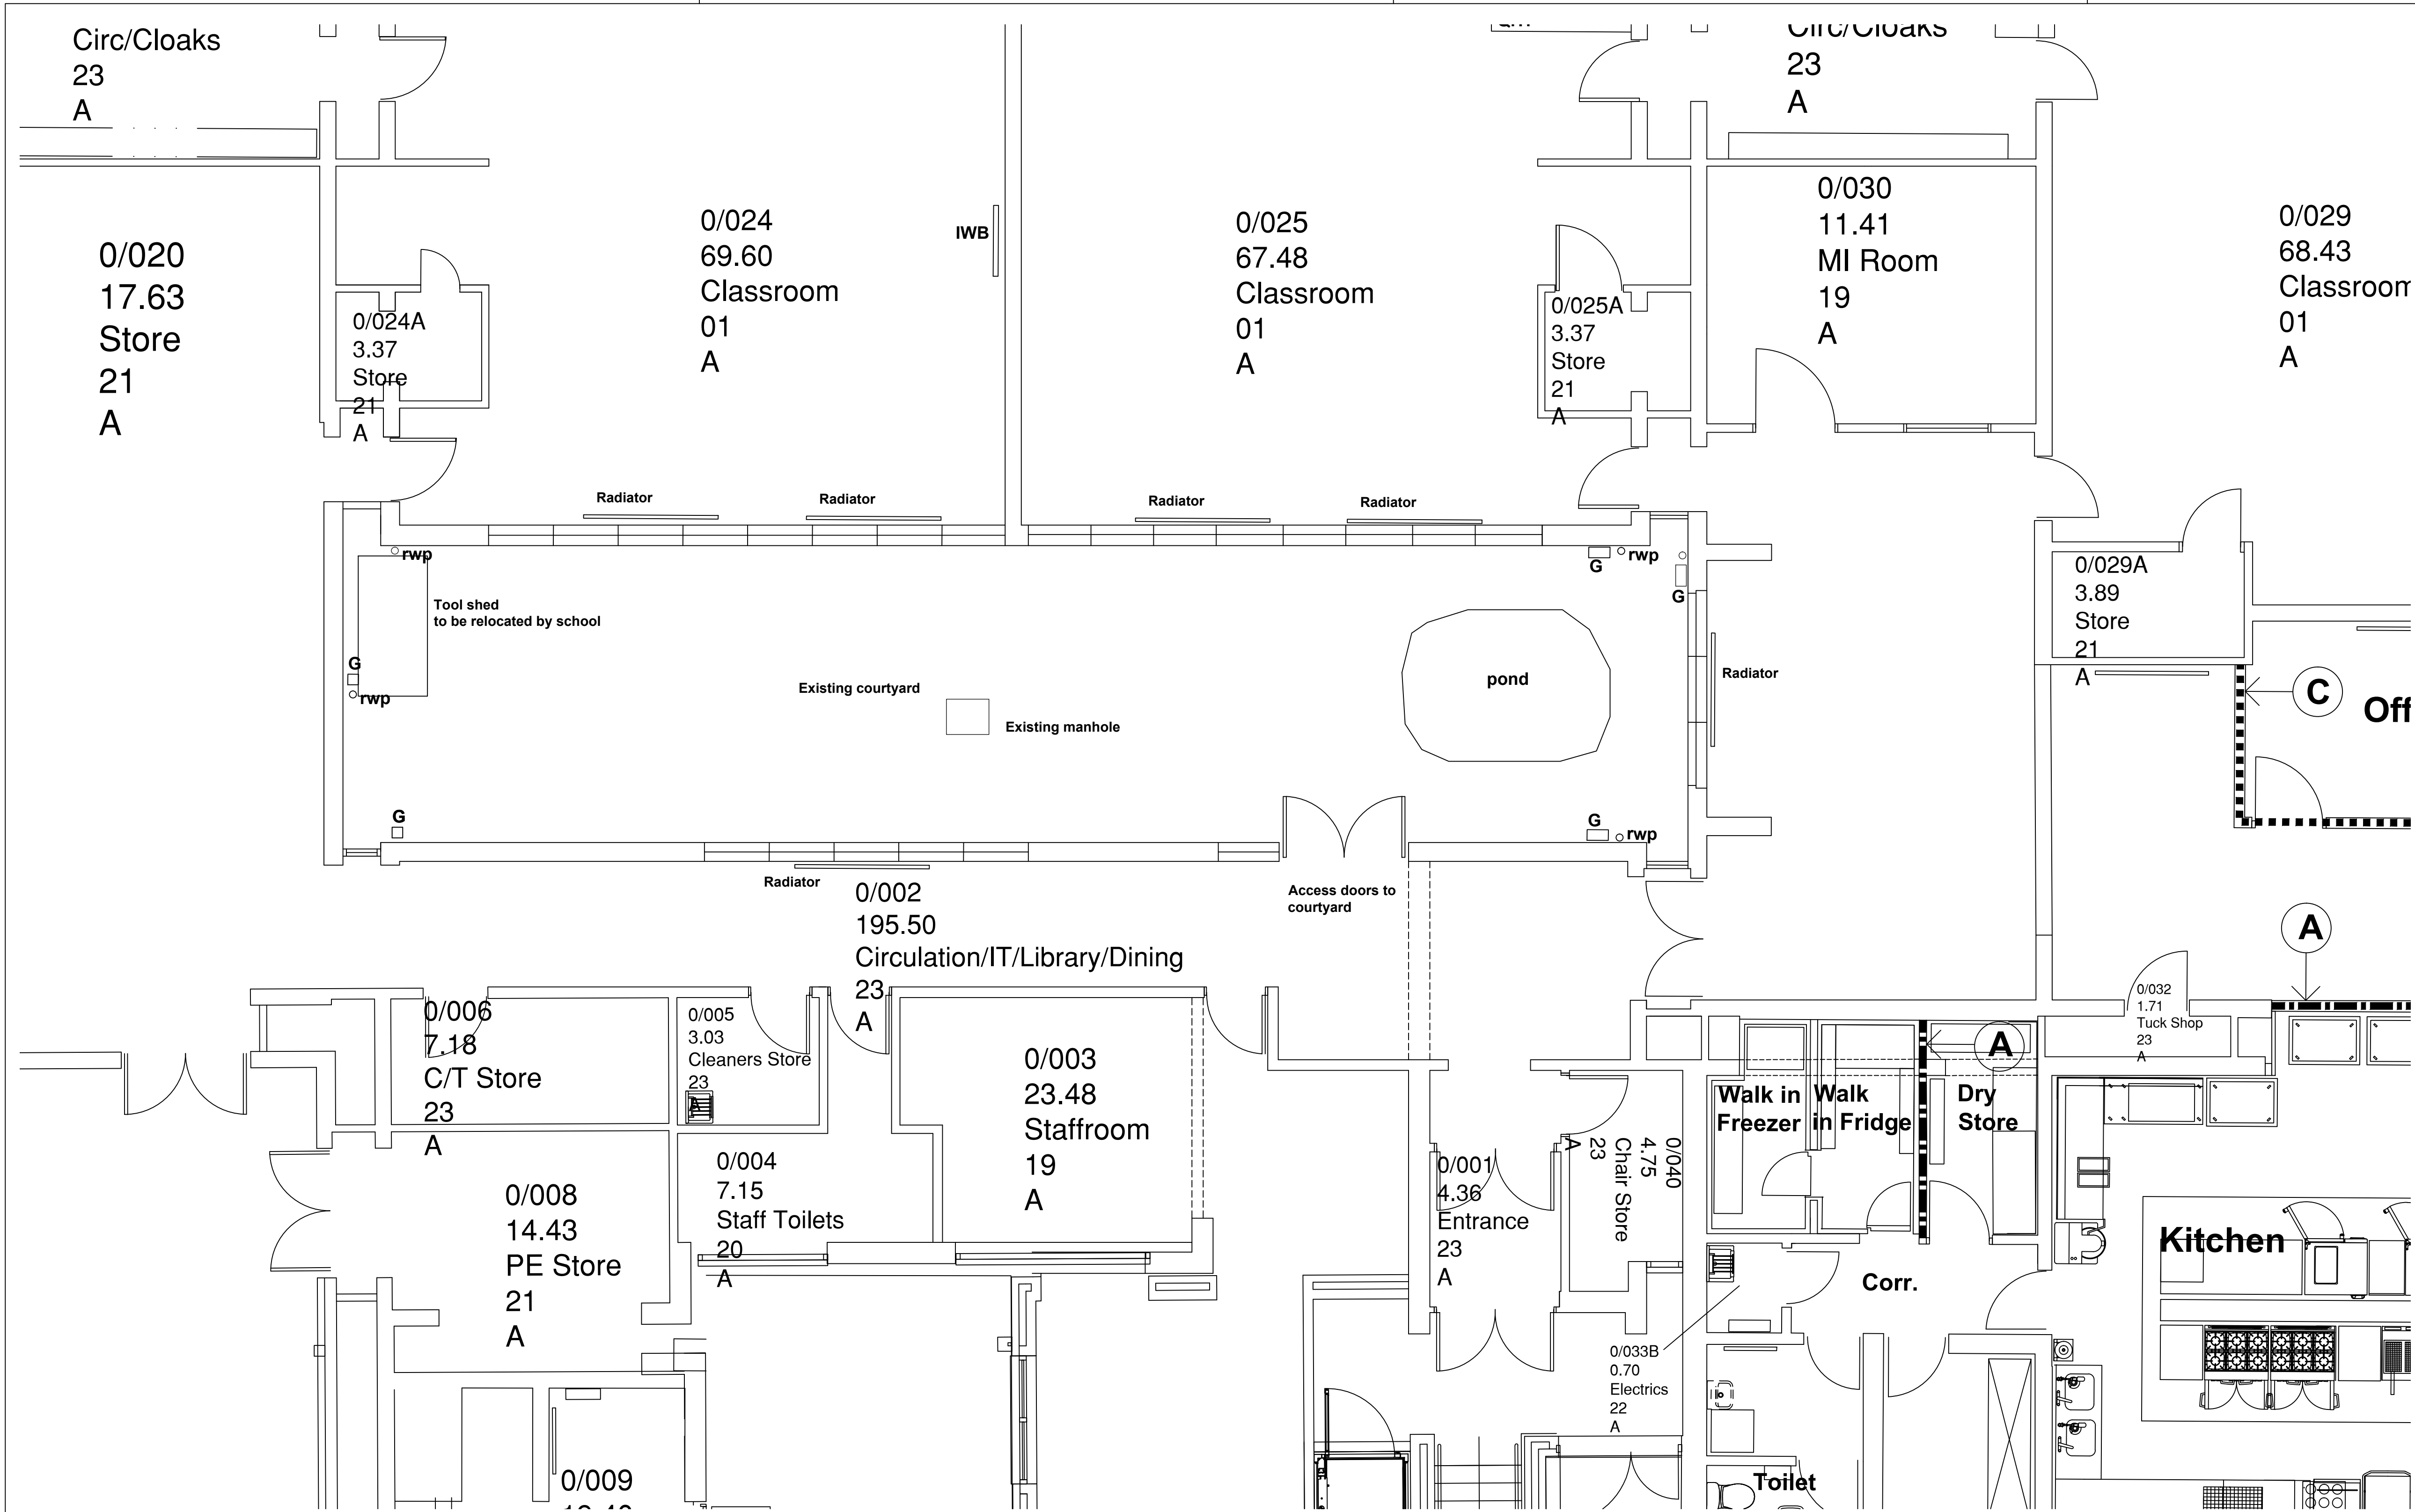


01 Existing Ground Floor Plan
1:50

RESPONSIBILITY IS NOT ACCEPTED FOR OTHERS SCALING DIRECTLY FROM THIS DRAWING. DO NOT SCALE FROM THIS DRAWING. USE WRITTEN DIMENSIONS ONLY.



KEY PLAN

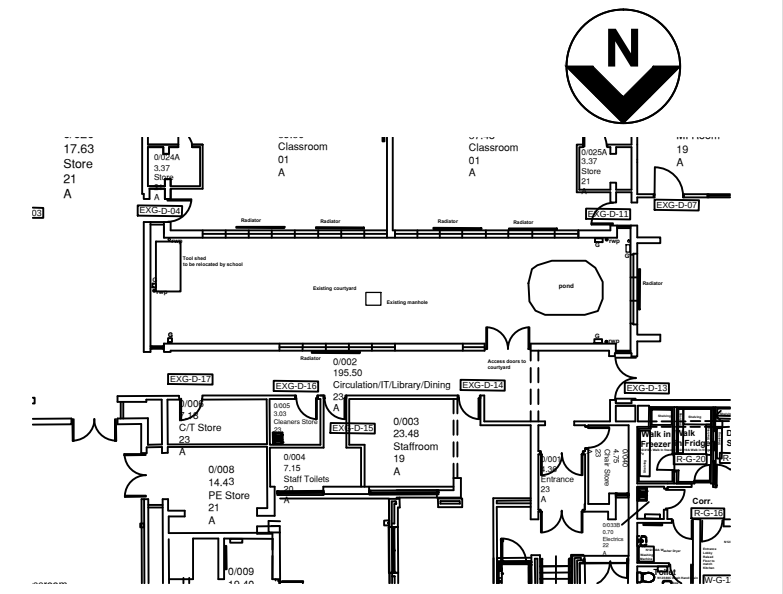

THIS DRAWING IS PRODUCED FOR USE IN THIS PROJECT ONLY AND MAY NOT BE USED FOR ANY OTHER PURPOSE. NPS PROPERTY CONSULTANTS LTD ACCEPT NO LIABILITY FOR THE USE OF THIS DRAWING OTHER THAN THE PURPOSE FOR WHICH IT WAS INTENDED IN CONNECTION WITH THIS PROJECT AS RECORDED IN THE 'PURPOSE FOR ISSUE' AND 'FILE STATUS CODE'.

THIS DRAWING MAY NOT BE REPRODUCED IN ANY FORM WITHOUT PRIOR WRITTEN AGREEMENT OF NPS PROPERTY CONSULTANTS LTD.

© CROWN COPYRIGHT AND DATABASE RIGHTS 2017 ORDNANCE SURVEY LICENCE NUMBER 100022264

Notes:

C Off

A

Issued for Tender					
P1	Phhep	30-5-17	SBL	30-5-17	LS
COMMENT					
REV	DRAWN	DATE	CHECKED	DATE	APPROVED
nps group					
NPS Barnsley Ltd Gateway Plaza, Sackville St, Barnsley, South Yorkshire, S70 2RD, Tel: 01226 774605, Email: barnsley@nps.co.uk, web: www.nps.co.uk					

CLIENT
CYP & F

PROJECT
Worsbrough Common Primary School

TITLE
Conversion of quad to classroom
Existing plan

SCALES 1:50	DISCIPLINE ARCHITECT	PROJECT NUMBER 17-1-1065
DRAWING NUMBER NPS- DR -A-(00) -020	REV CODE P1	
STATUS CODE D2	PURPOSE OF ISSUE TENDER	DRAWN BY PHepp