




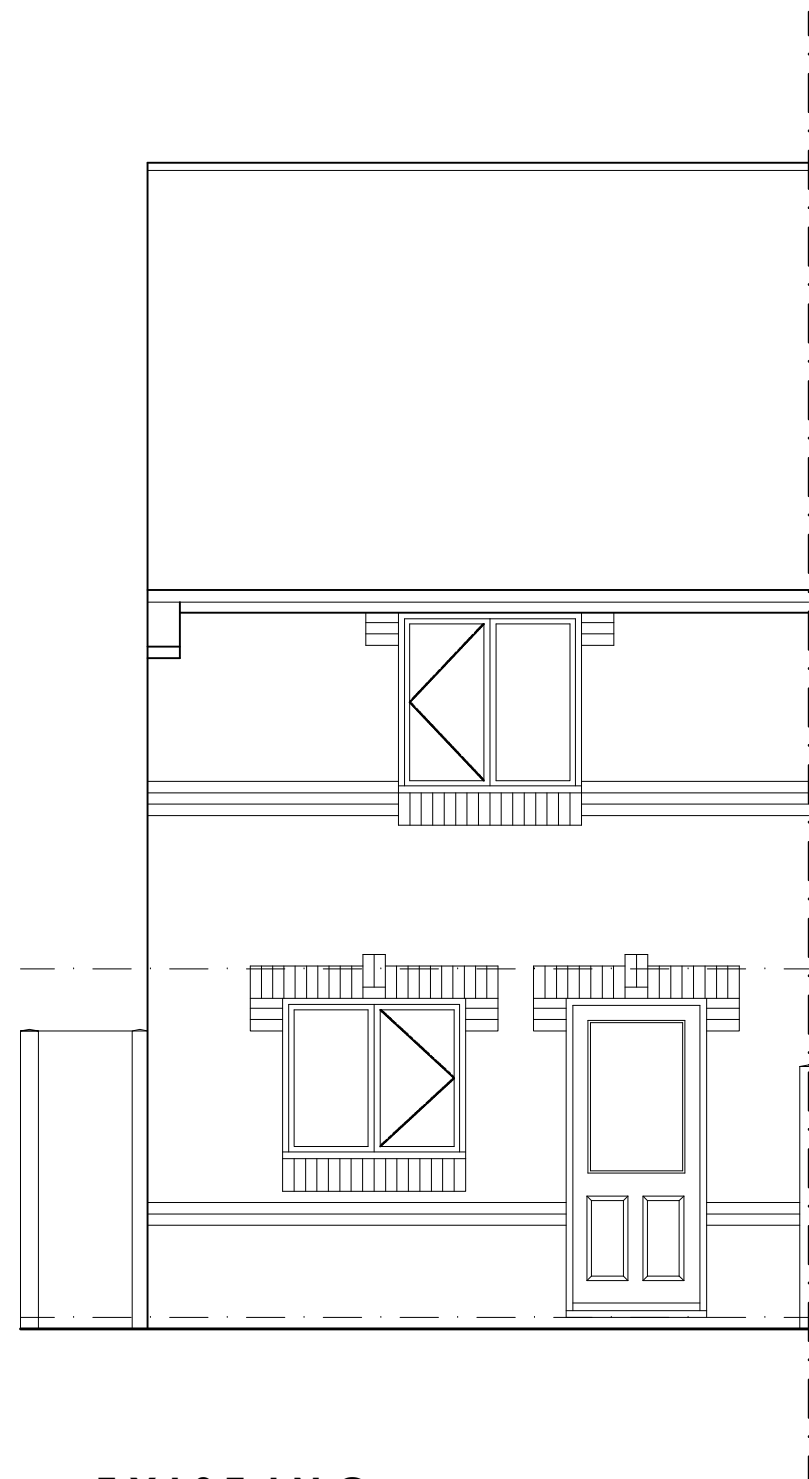


**EXISTING
REAR ELEVATION**
SCALE 1:50

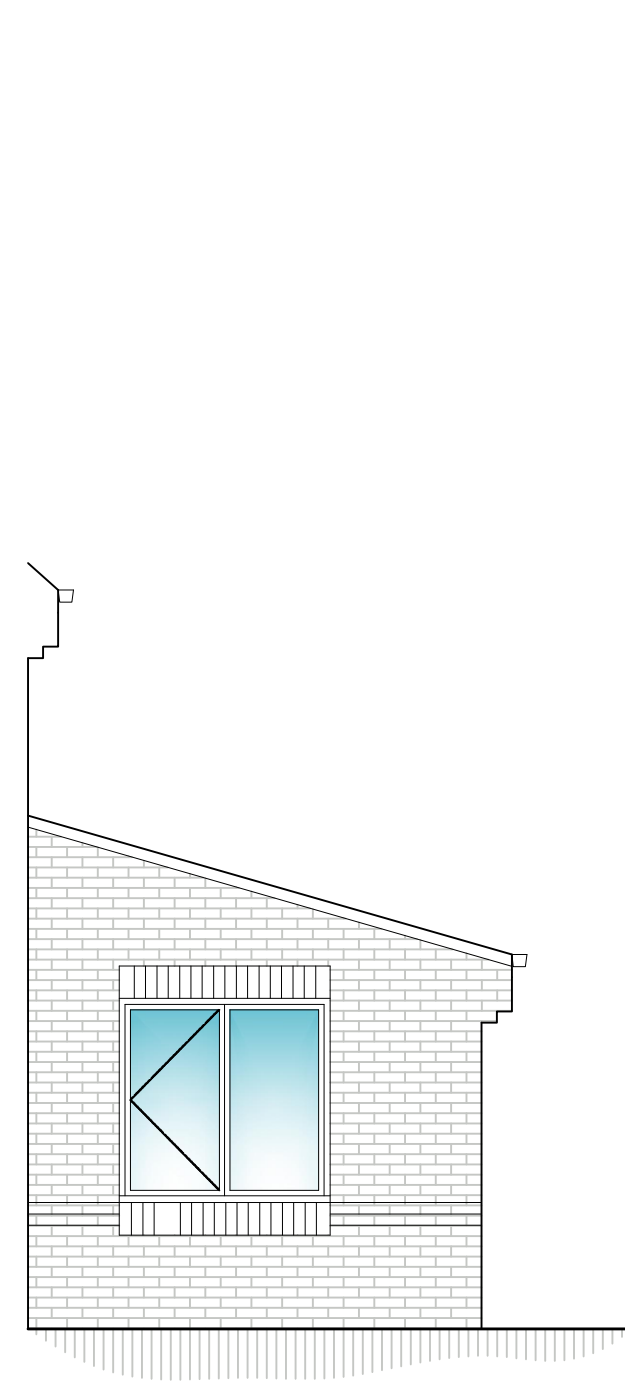



**PROPOSED
SIDE ELEVATION**
SCALE 1:50

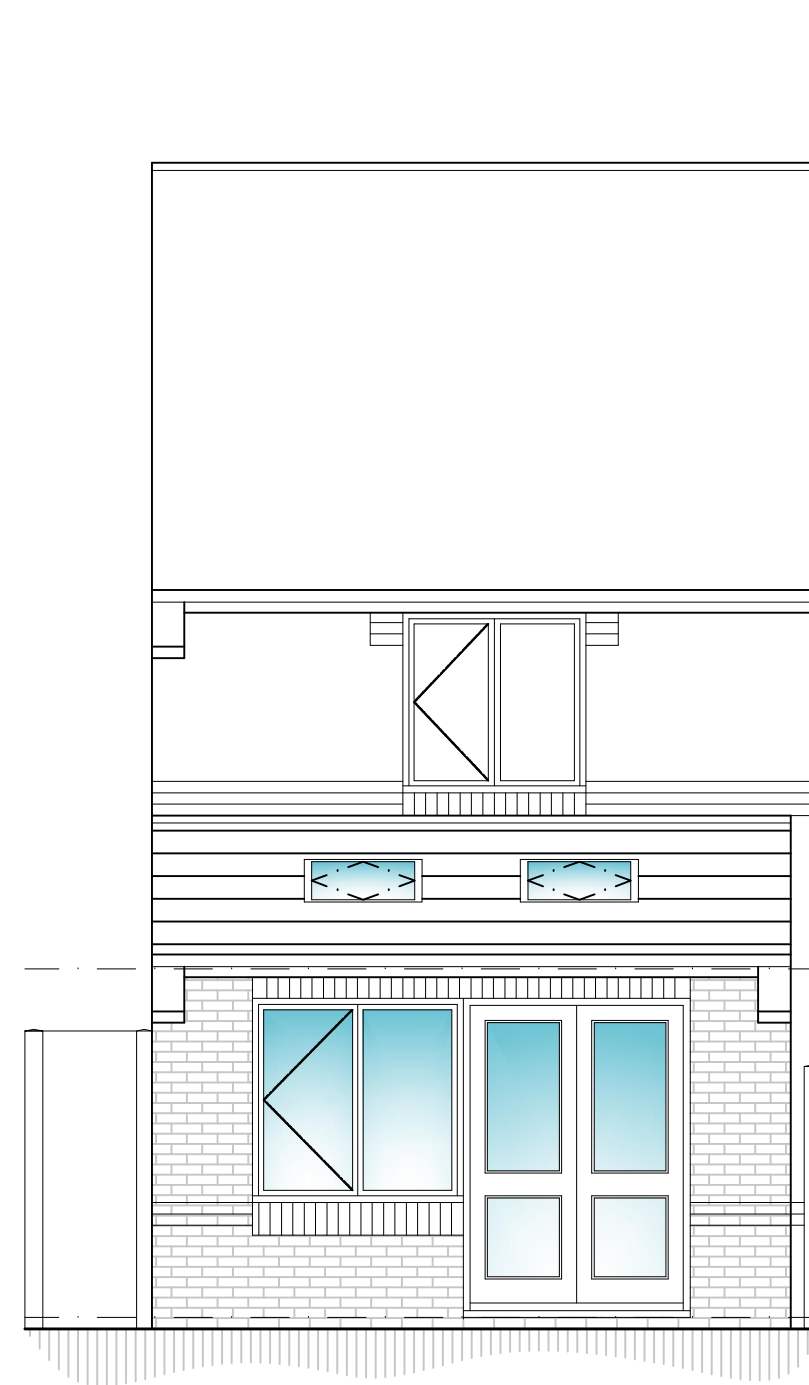


**PROPOSED
REAR ELEVATION**
SCALE 1:50

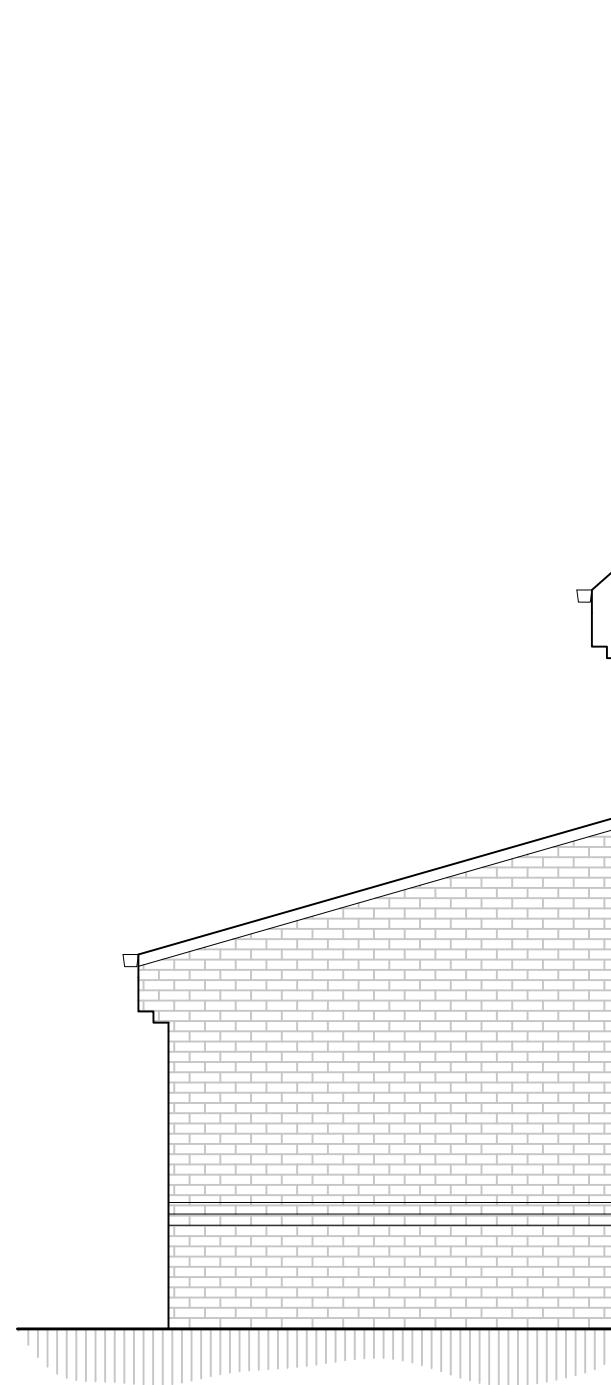


**PROPOSED
SIDE ELEVATION**
SCALE 1:50

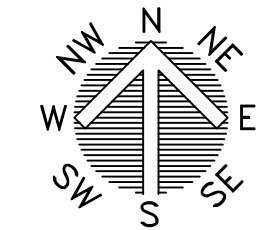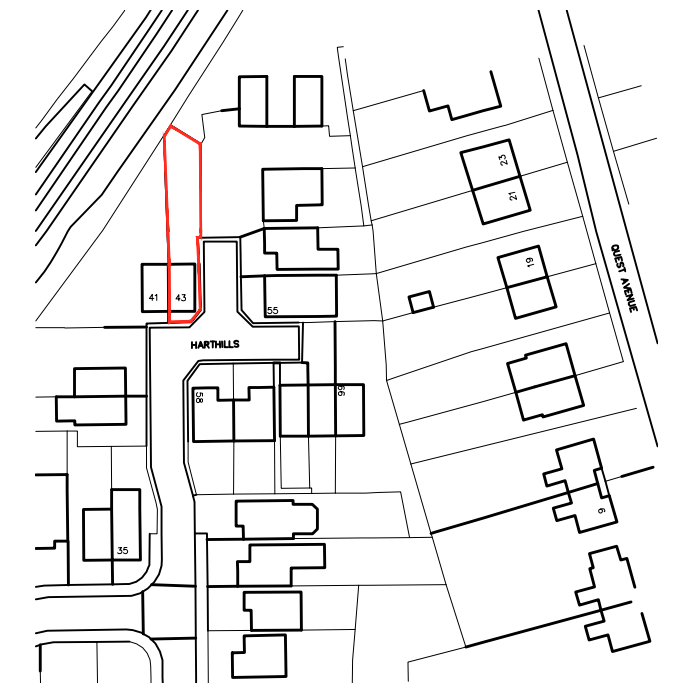


LOCATION PLAN
SCALE 1:1250

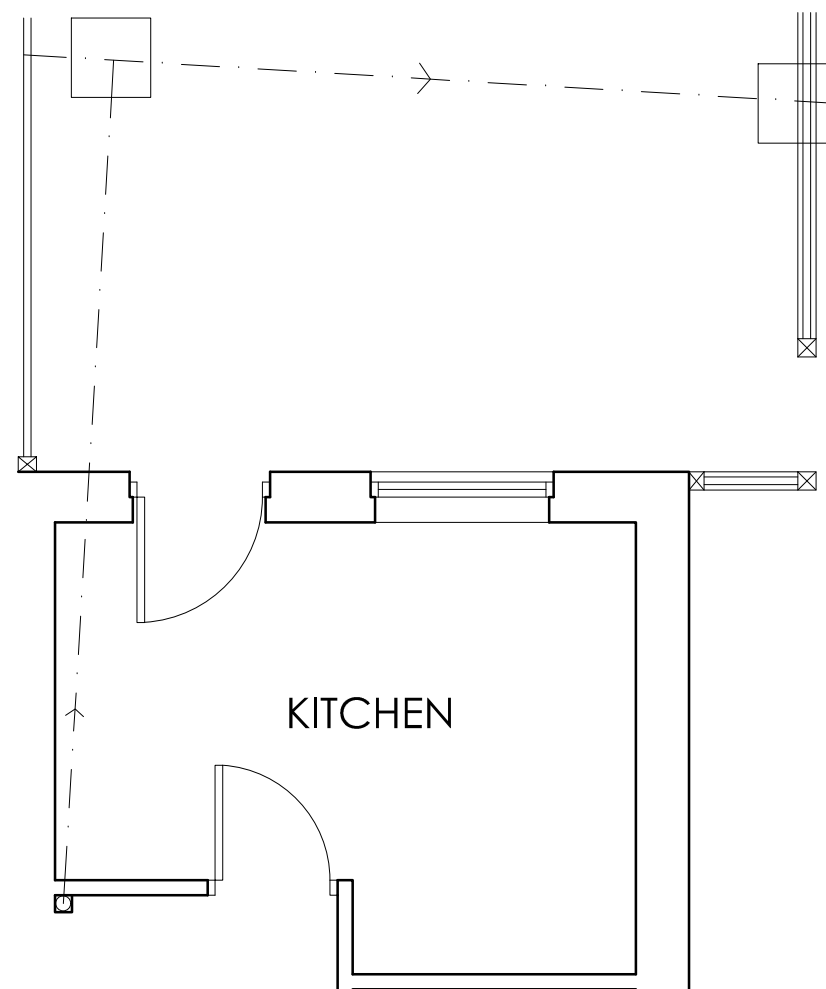

**EXISTING GROUND
FLOOR PLAN**
SCALE 1:50

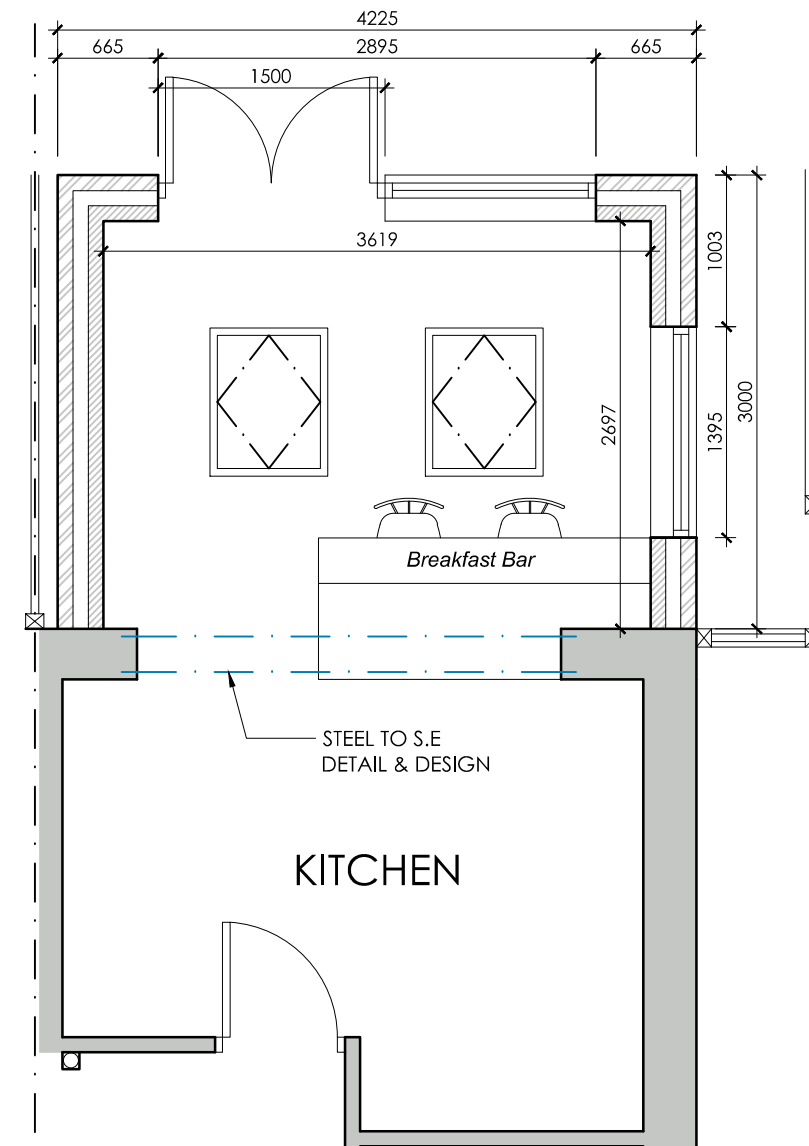

**PROPOSED GROUND
FLOOR PLAN**
SCALE 1:50

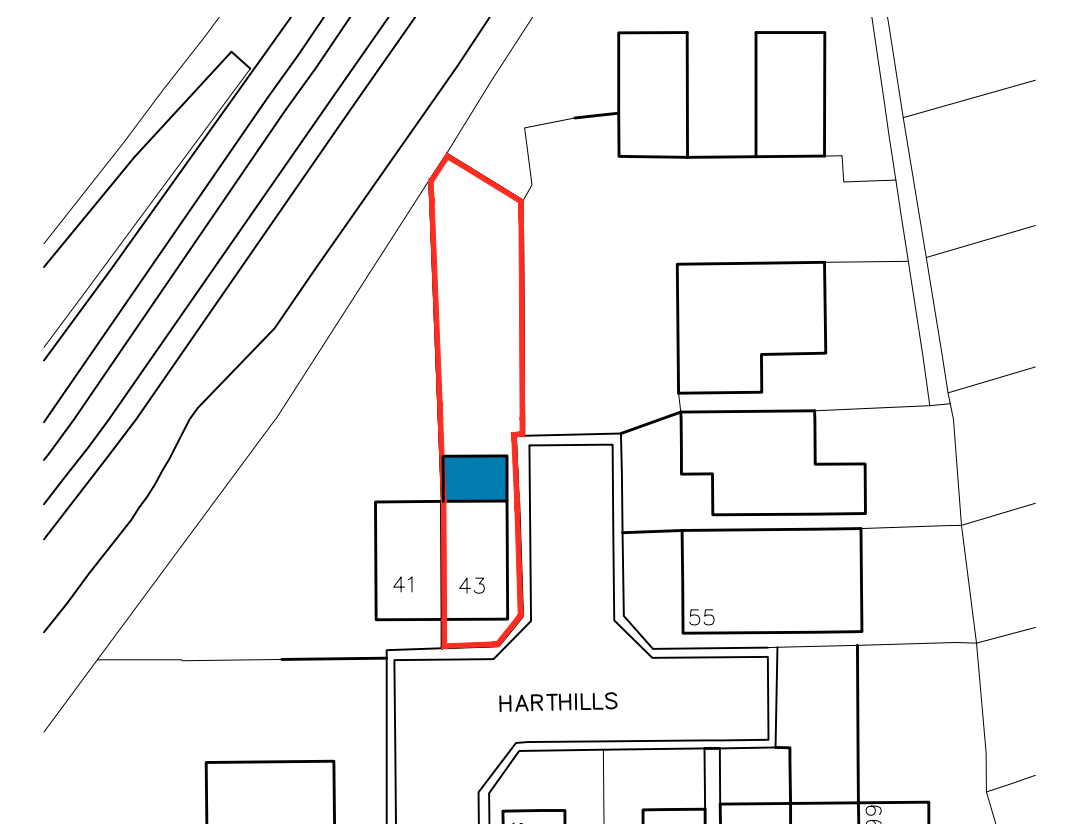

BLOCK PLAN
SCALE 1:500

			OFFICE ONE, 34 VICTORIA ROAD, BARNSELEY, S70 2BU			Phone: 01226 208482		
ARCHITECTURAL SERVICES			Email: info@whiteaguspартnership.co.uk			Web: www.whiteaguspартnership.co.uk		
Project.			Client.					
PROPOSED EXTENSION AT 43 HARTHILLS, HEMINGFIELD BARNSELEY, S73 0QX			MRS J. REEVES					
Drawing Title.			Date.			Scale.		
PLANS AND ELEVATIONS			JUNE 2021			1:50 & 1:100 @ A1		
Ref.			Dwg. No.			Rev.		
21-070			01			B		
Date	Suffix	Description	Date	Suffix	Description			
05/07/2021	A	REVISED TO CLIENTS REQUIREMENTS						
09/07/2021	B	REVISED TO CLIENTS REQUIREMENTS						