




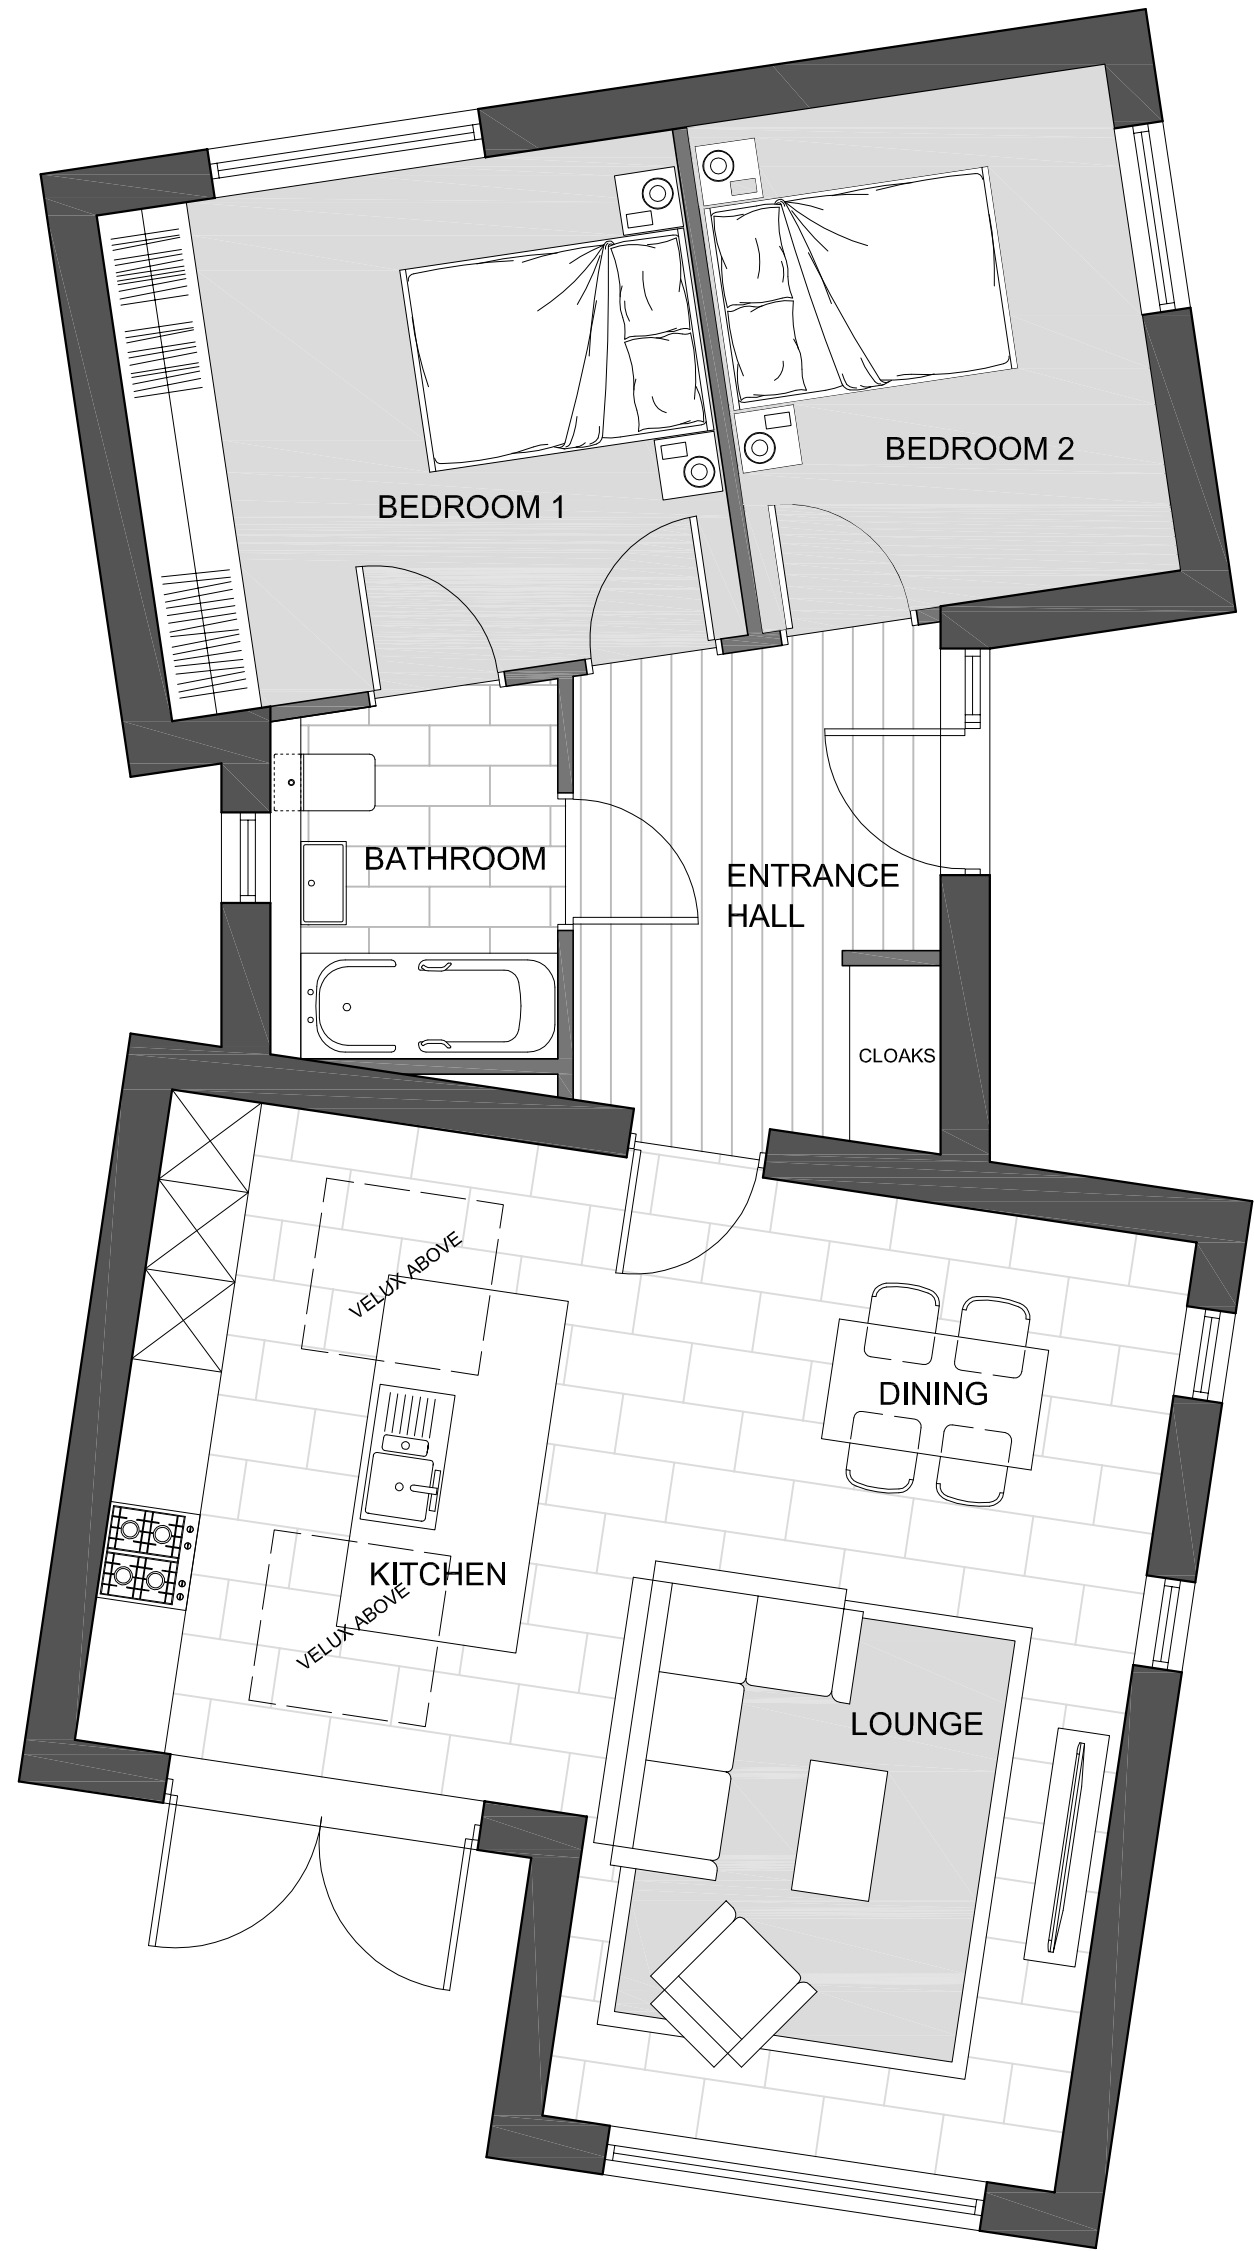


GROUND FLOOR PLAN
AREA 74.01sqm
SCALE 1:50

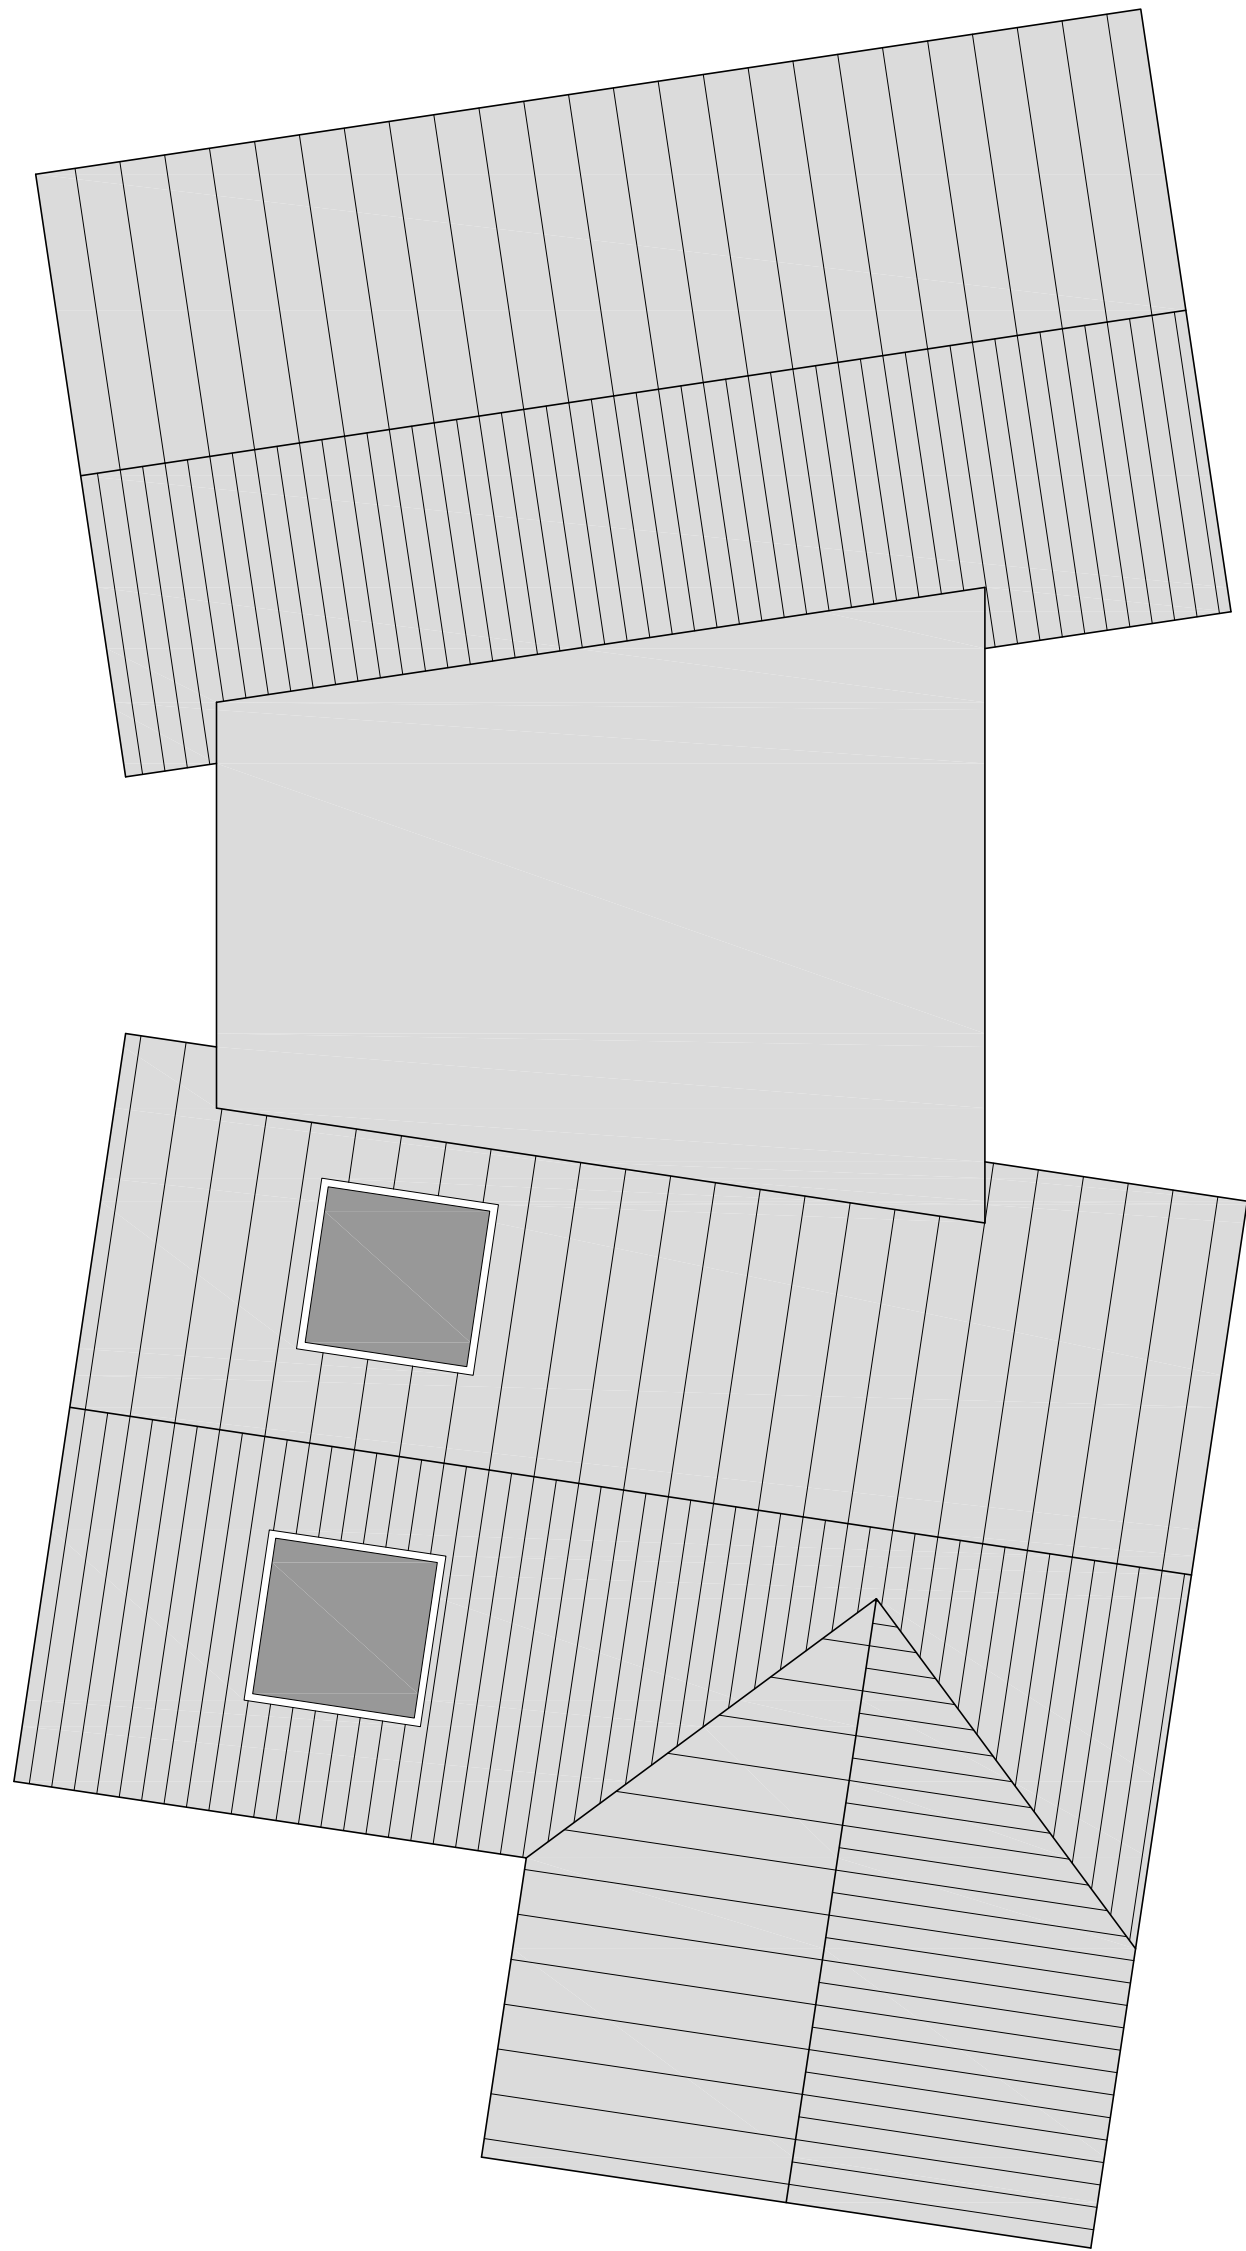


ROOF PLAN
SCALE 1:50

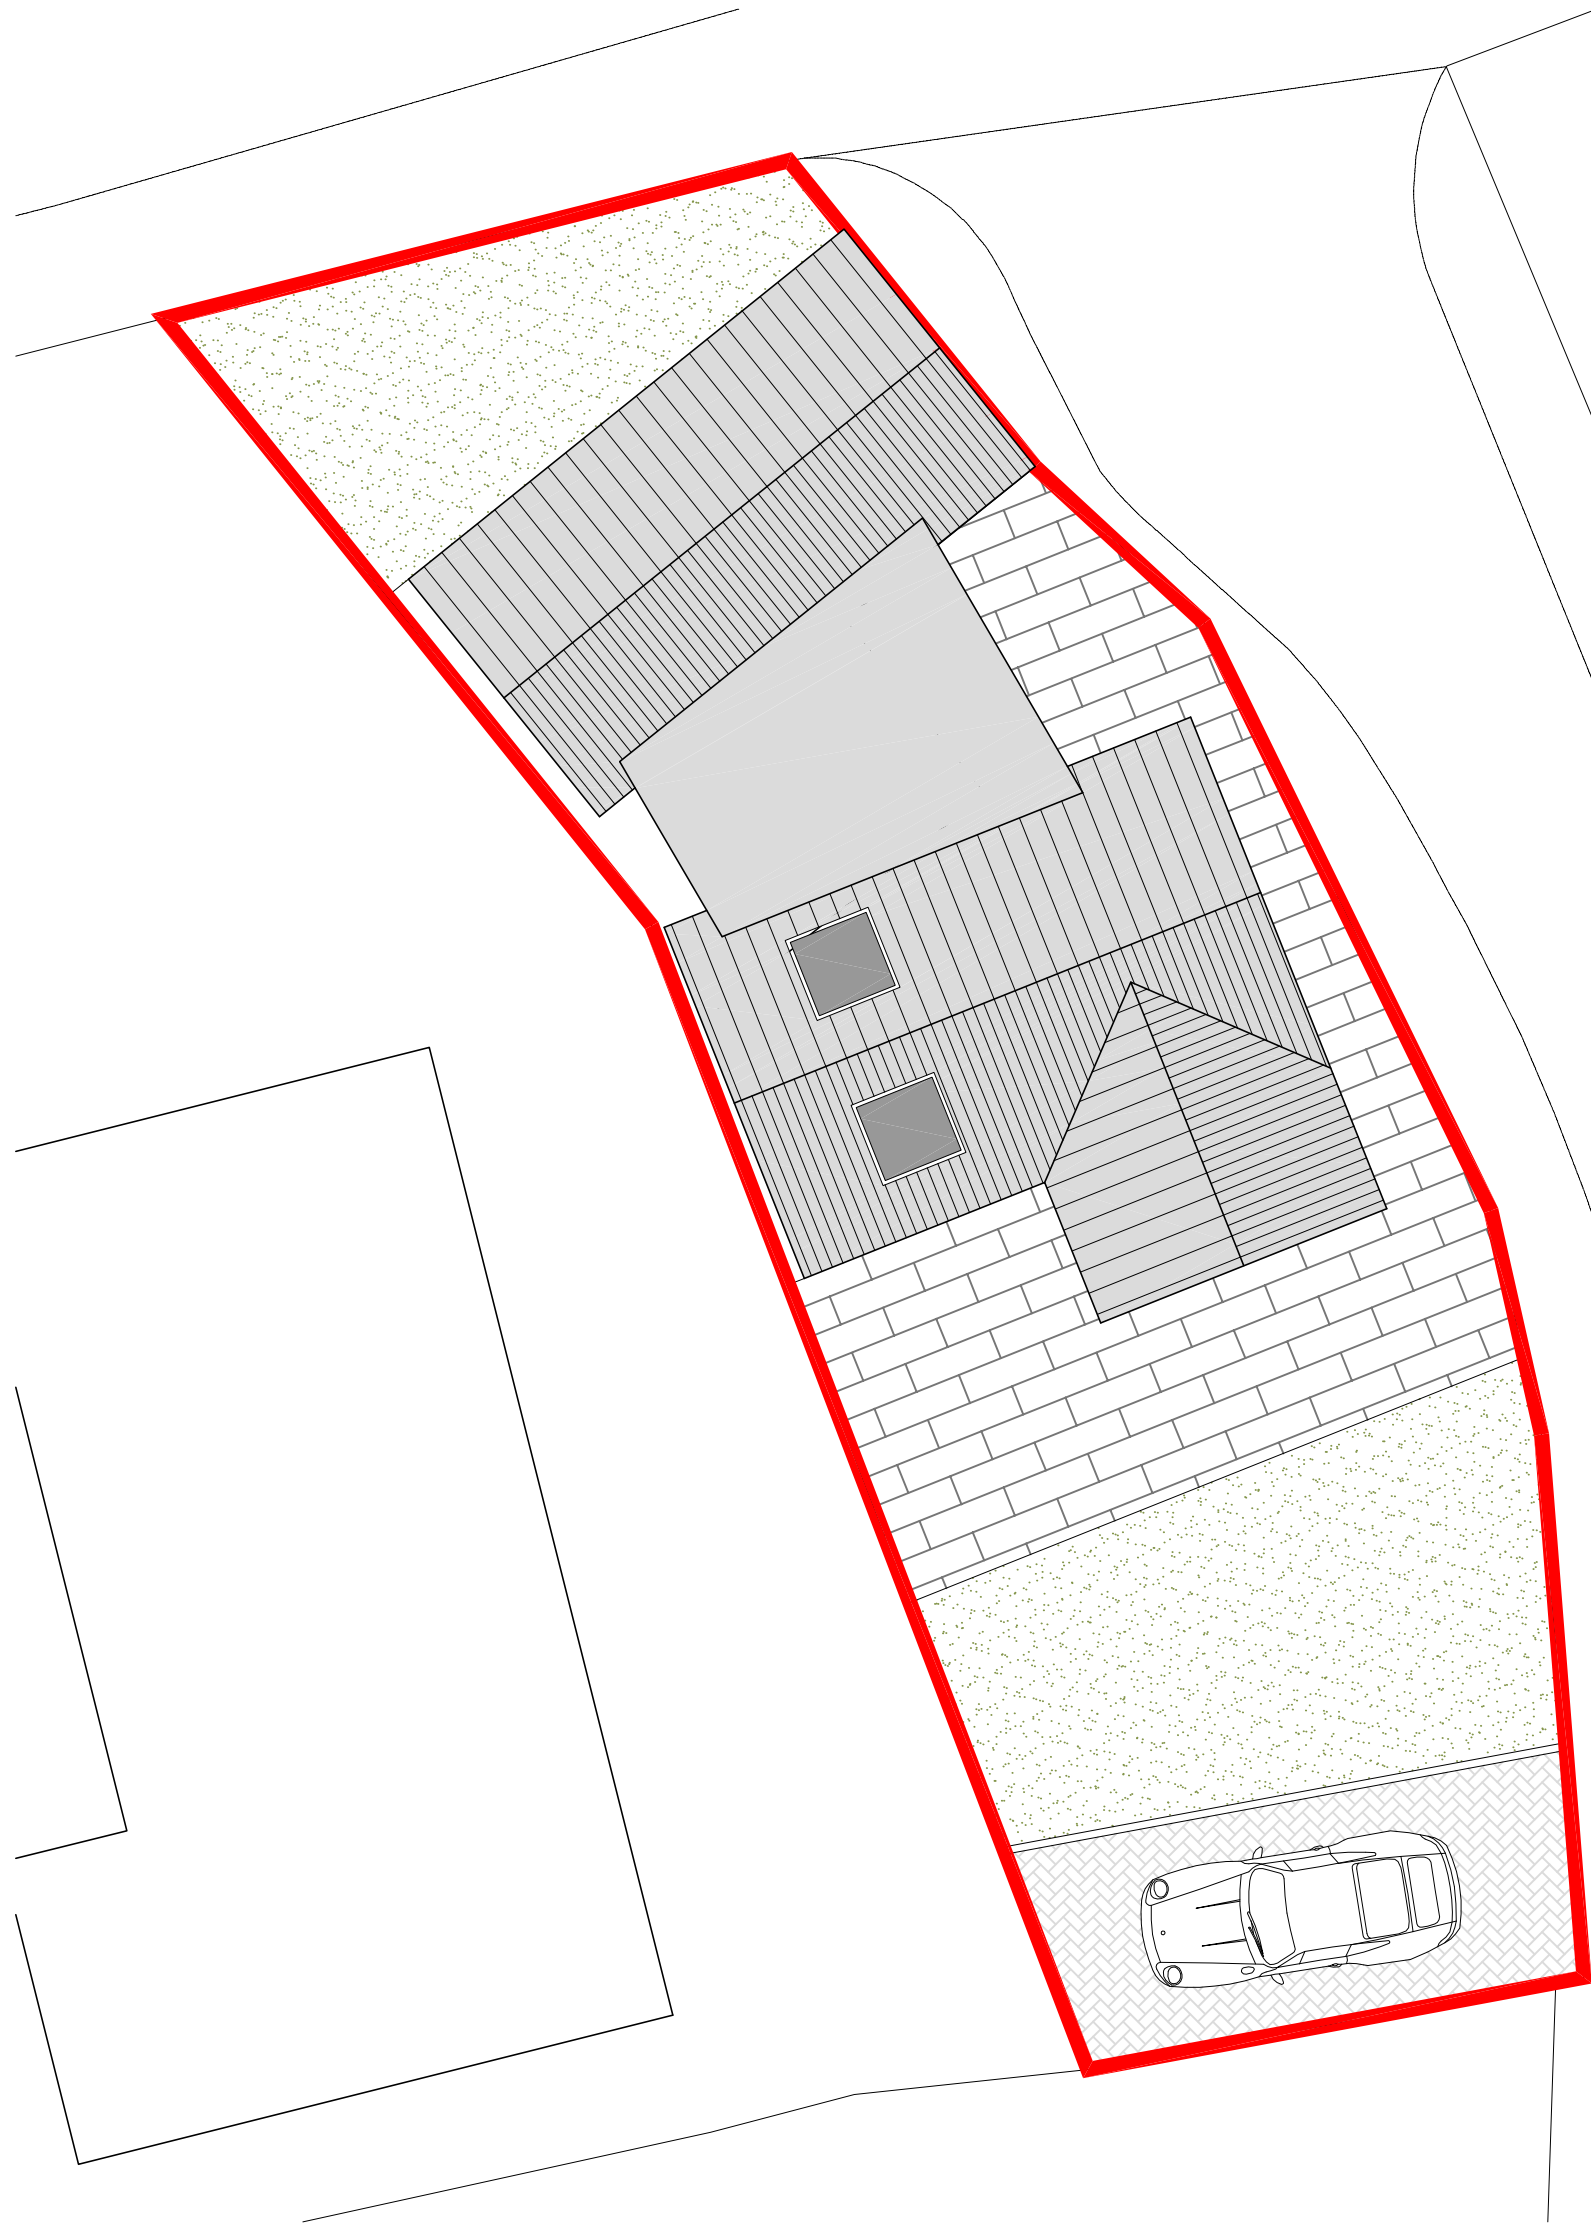


SITE PLAN
SCALE 1:100

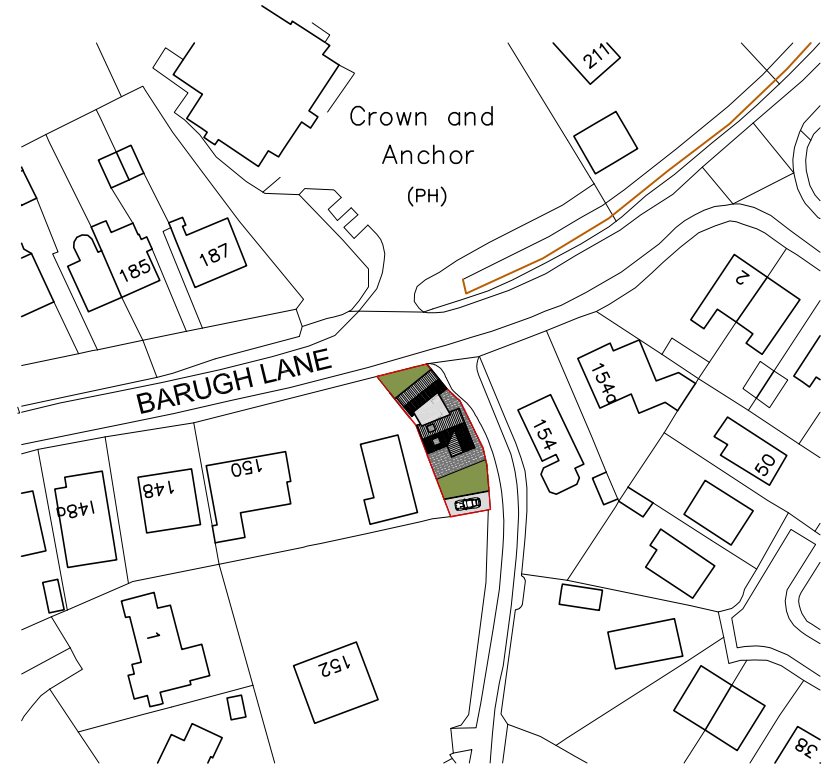


SITE LOCATION PLAN
SCALE 1:1250

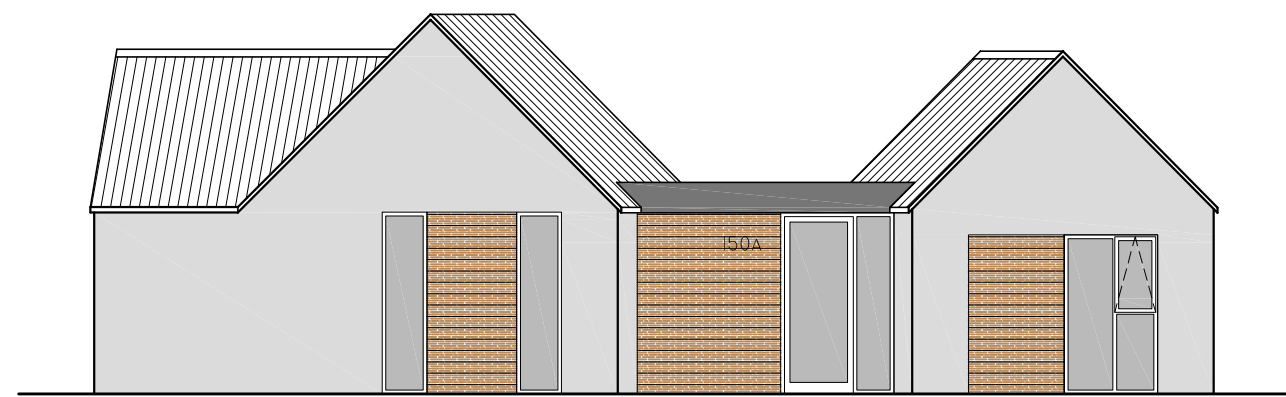


NORTHEAST ELEVATION
SCALE 1:50

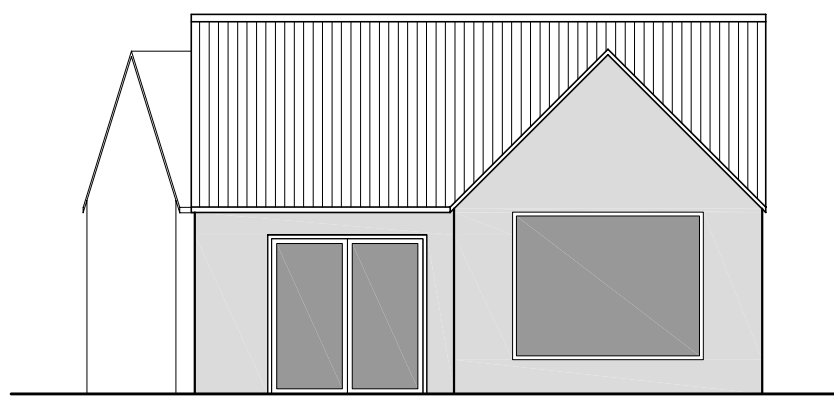

SOUTHEAST ELEVATION
SCALE 1:50

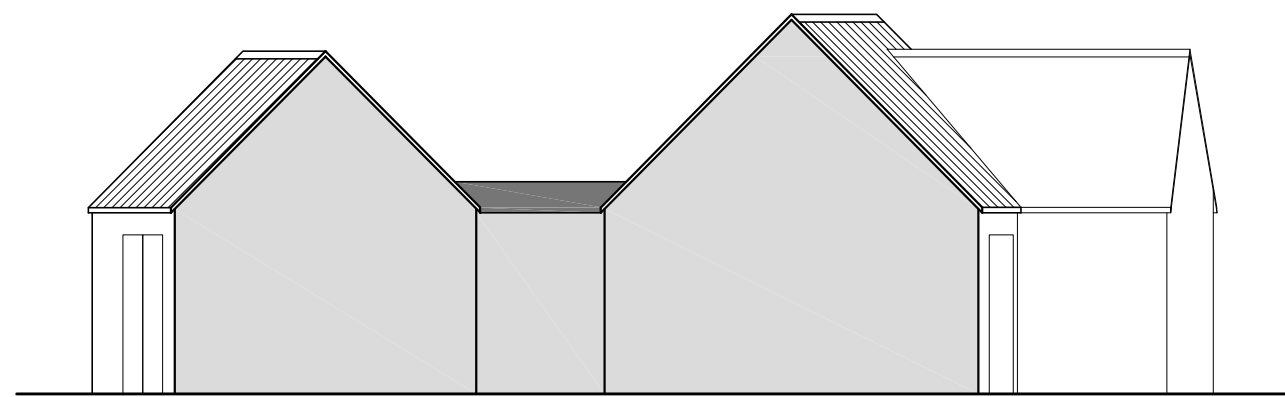

SOUTHWEST ELEVATION
SCALE 1:50

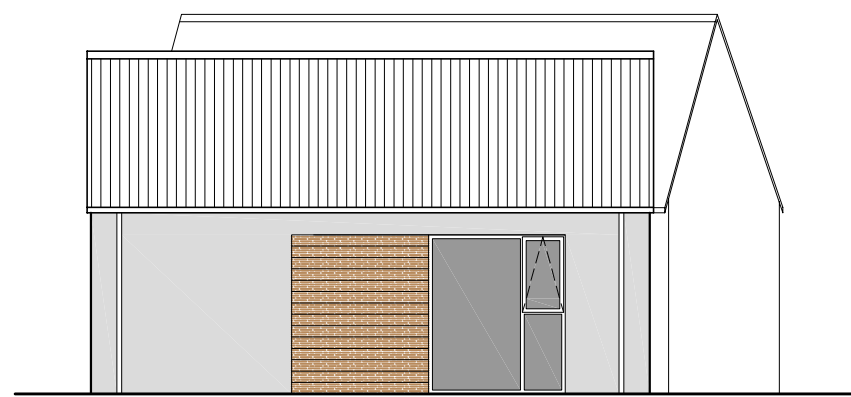

NORTHWEST ELEVATION
SCALE 1:50

CODA
Bespoke

Sheffield - Manchester
www.codastudios.co.uk
0114 2794931
hello@codastudios.co.uk

Whitshaw Builders Ltd.				Client	
Barugh Lane				Job	
New-build Bungalow				Title	
Proposals					
DRAWN	CHECKED	DATE	SCALE	A3 ISSUE:	A1 ISSUE:
AH	-	06-2018	-	-	-
REVISION	DRAWING STATUS		DRAWING NUMBER		
-	-		BL-001		

© COPYRIGHT EXISTS ON THE DESIGNS AND INFORMATION SHOWN ON THIS DRAWING
The Contractor must verify all dimensions on site before making shop drawings
or commencing work of any kind. No dimensions to be scaled from this drawing.
Architect to be notified of any discrepancies in dimensions immediately.