



Drawing No.		Rev No.
MJB001	-004	A

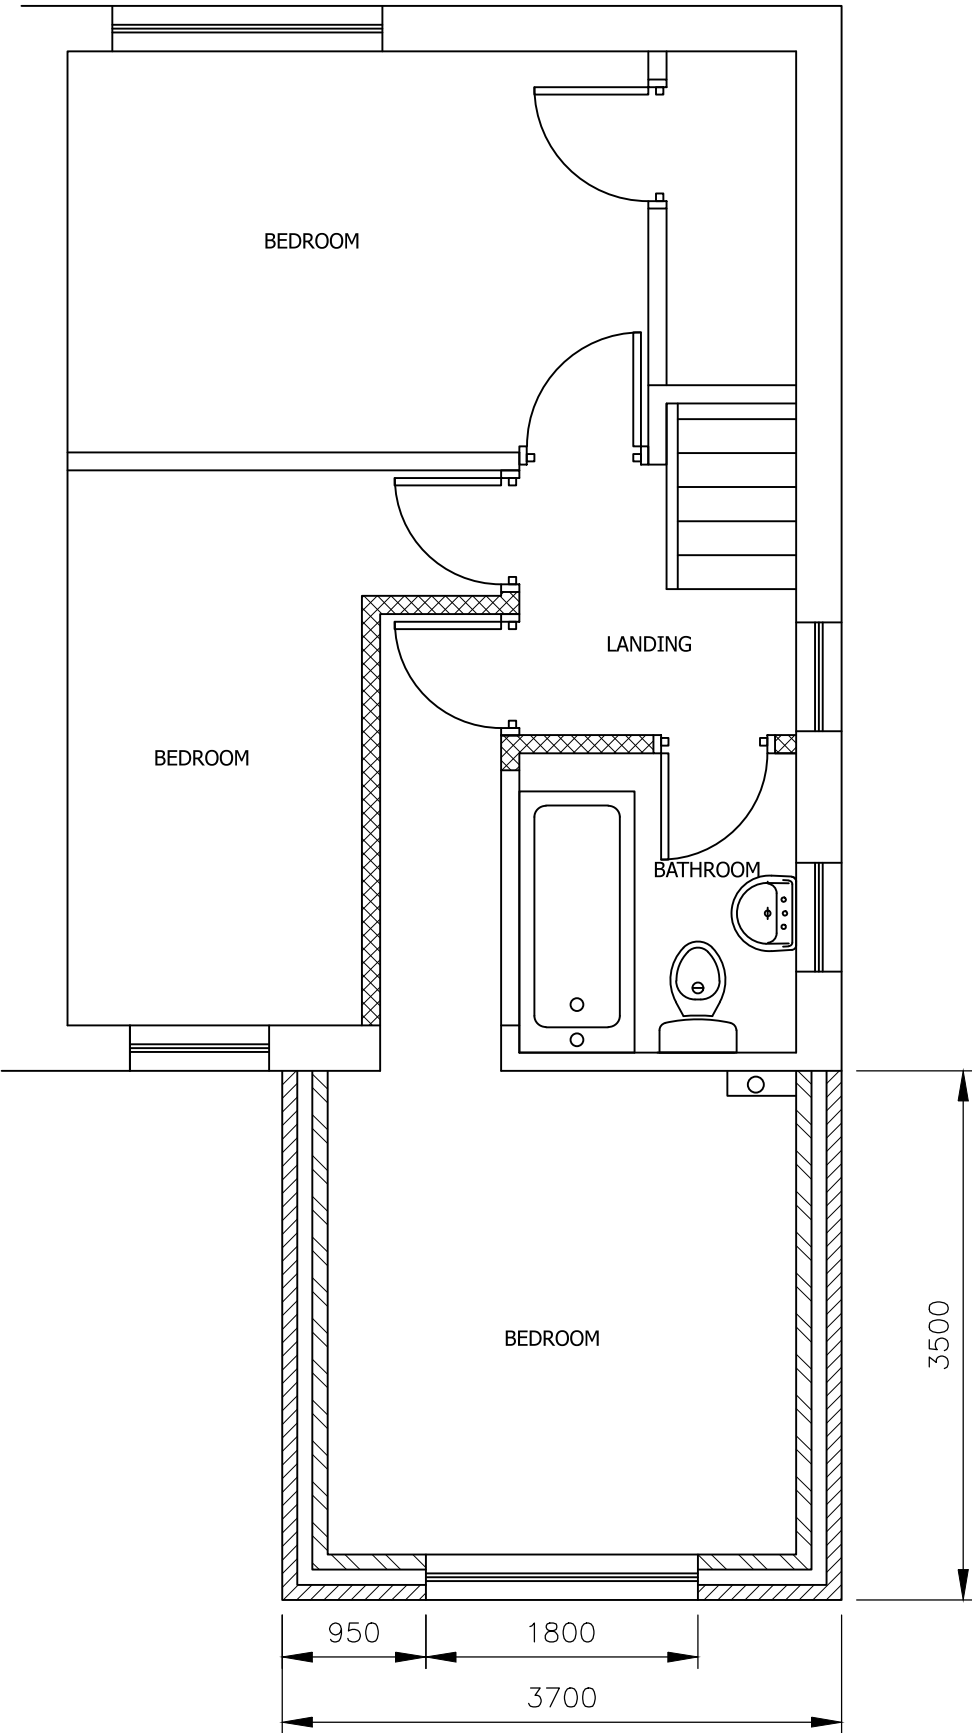

PROPOSED FIRST FLOOR PLAN
SCALE 1:50 AT A3

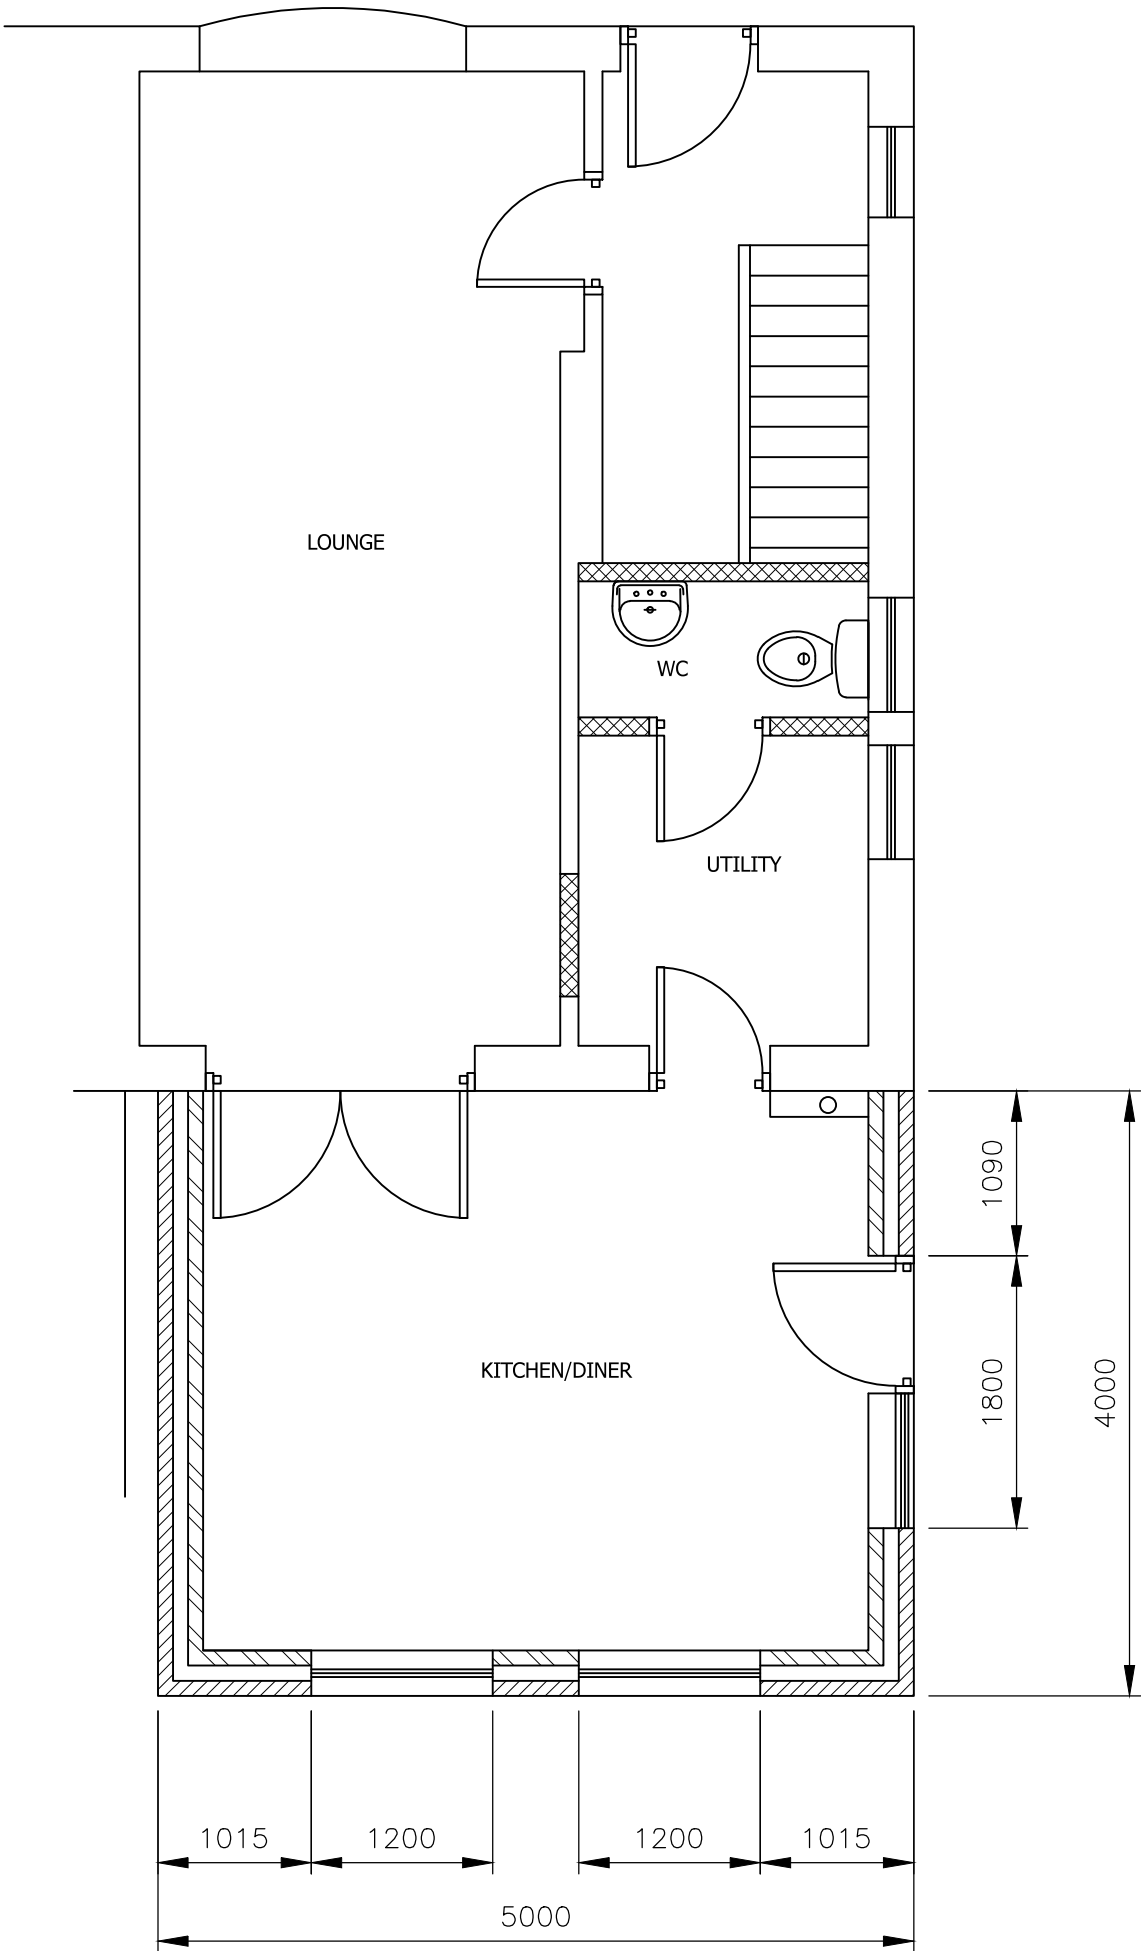

PROPOSED GROUND FLOOR PLAN
SCALE 1:50 AT A3

DO NOT SCALE: Contractor to check all dimensions and report any omissions or errors

NOTES

A	Bedroom reduced in size	JRB			02/09/14
Rev	Description	By	Chk	App	Date

JRB DESIGNS Ltd
1 Saville Road
Cudworth
Barnsley
S72 8LT
Tel: 01226 383542
Fax: 01226 380078
Mob: 07970 541192
Email: john@jrbdesigns.co.uk

This drawing is copyright. © jrbdesigns Ltd.

Client
MRS J BRENNAN

Drawing Title
PROPOSED PLANS

Address
14 VIACARAGE WALK
PENISTONE
SHEFFIELD
S36 6EJ

Project Title:
PROPOSED TWO STOREY
REAR EXTENSION

Purpose of Issue:
PLANNING

Drawing Status
FIRST ISSUE

Scale at A3 AS SHOWN	Drawn By JRB	Date 03/07/2014
Checked By	Date 03/07/2014	Approved By Date 03/07/2014

Project No. MJB001	Drawing No. 004	Revision A
-----------------------	--------------------	---------------

APPROVAL ☒ INFORMATION ☐ TENDER ☐ CONTRACT ☐ CONSTRUCTION ☐