




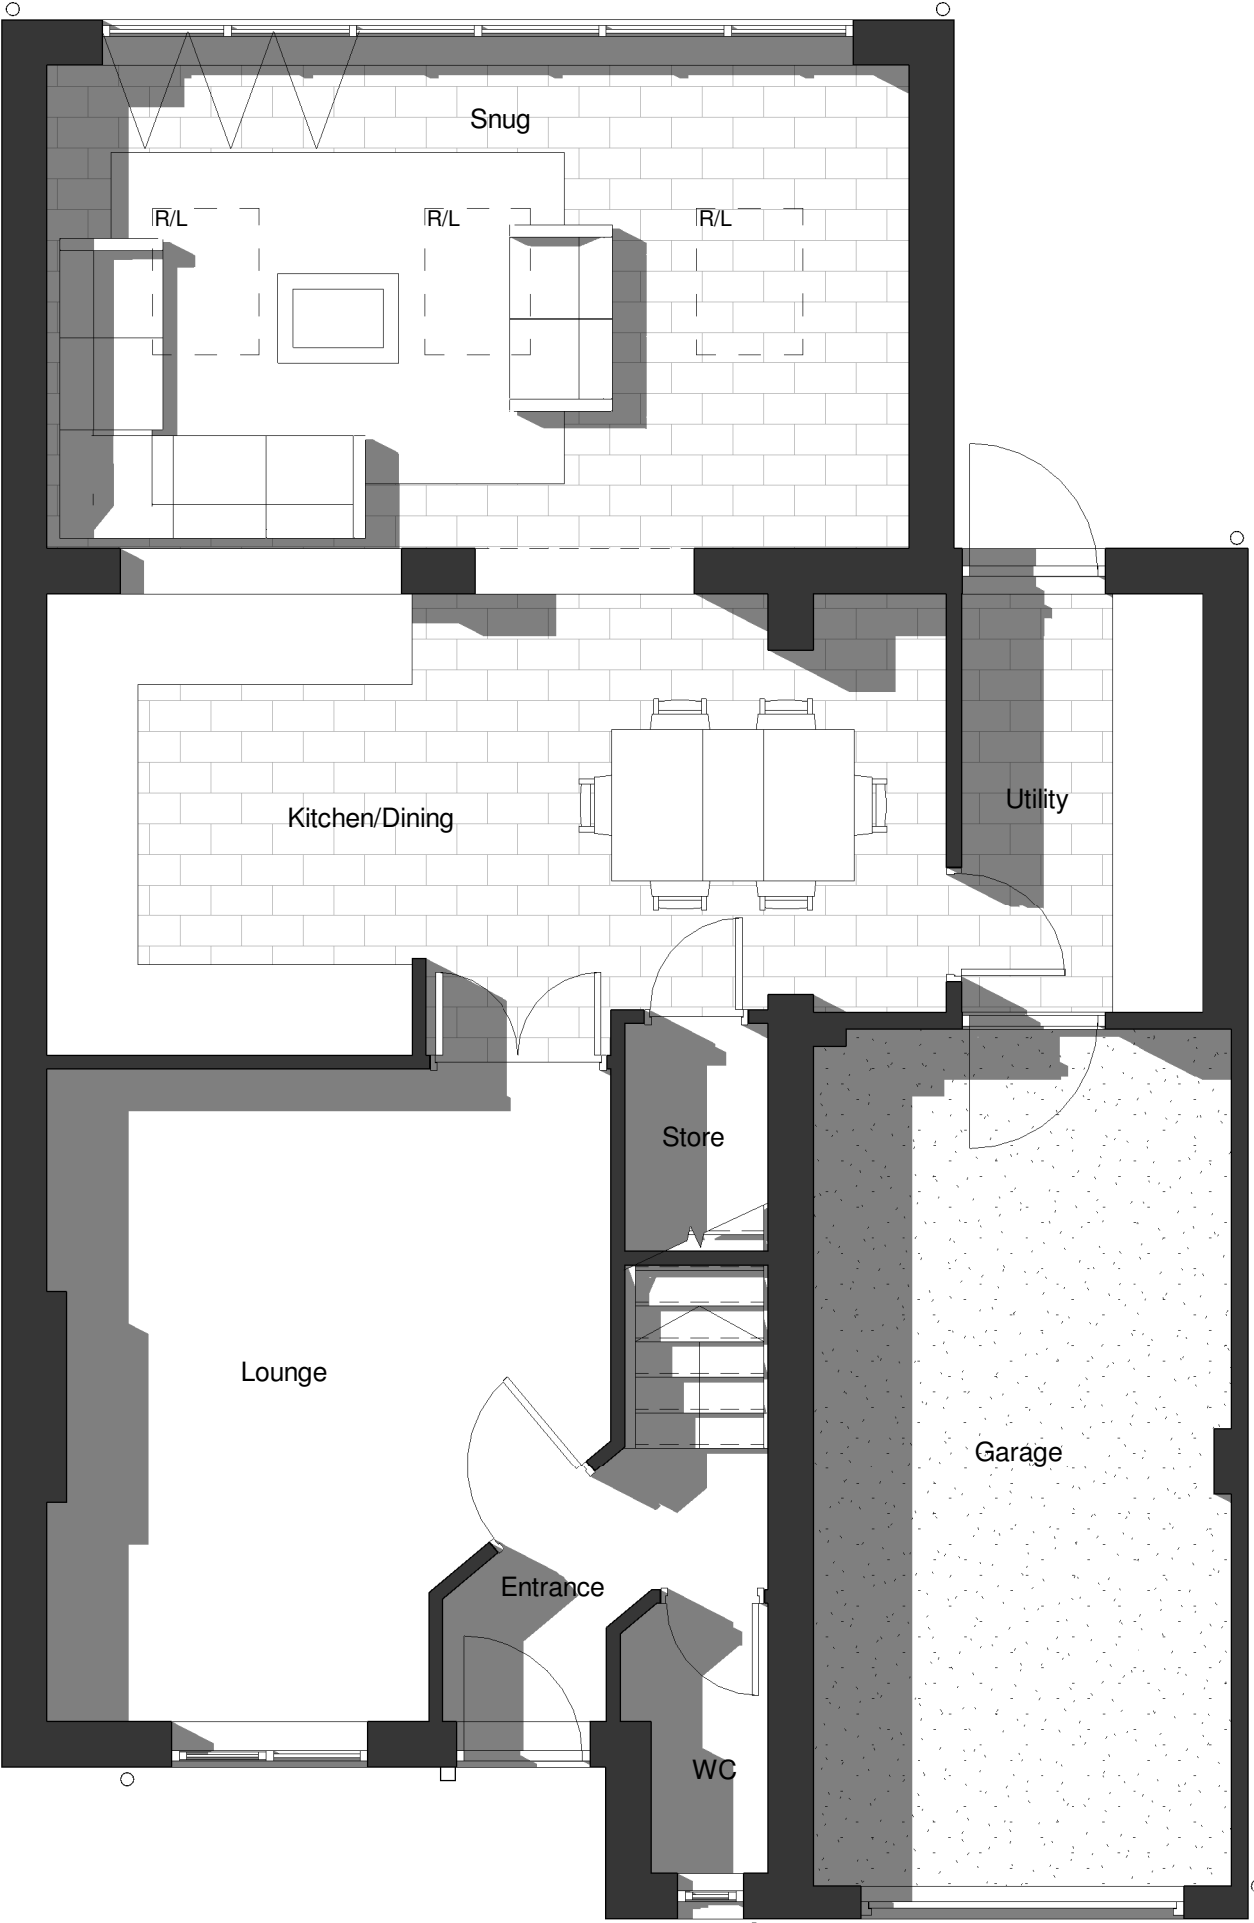


00 - Ground Floor Level  
Scale: 1 : 50

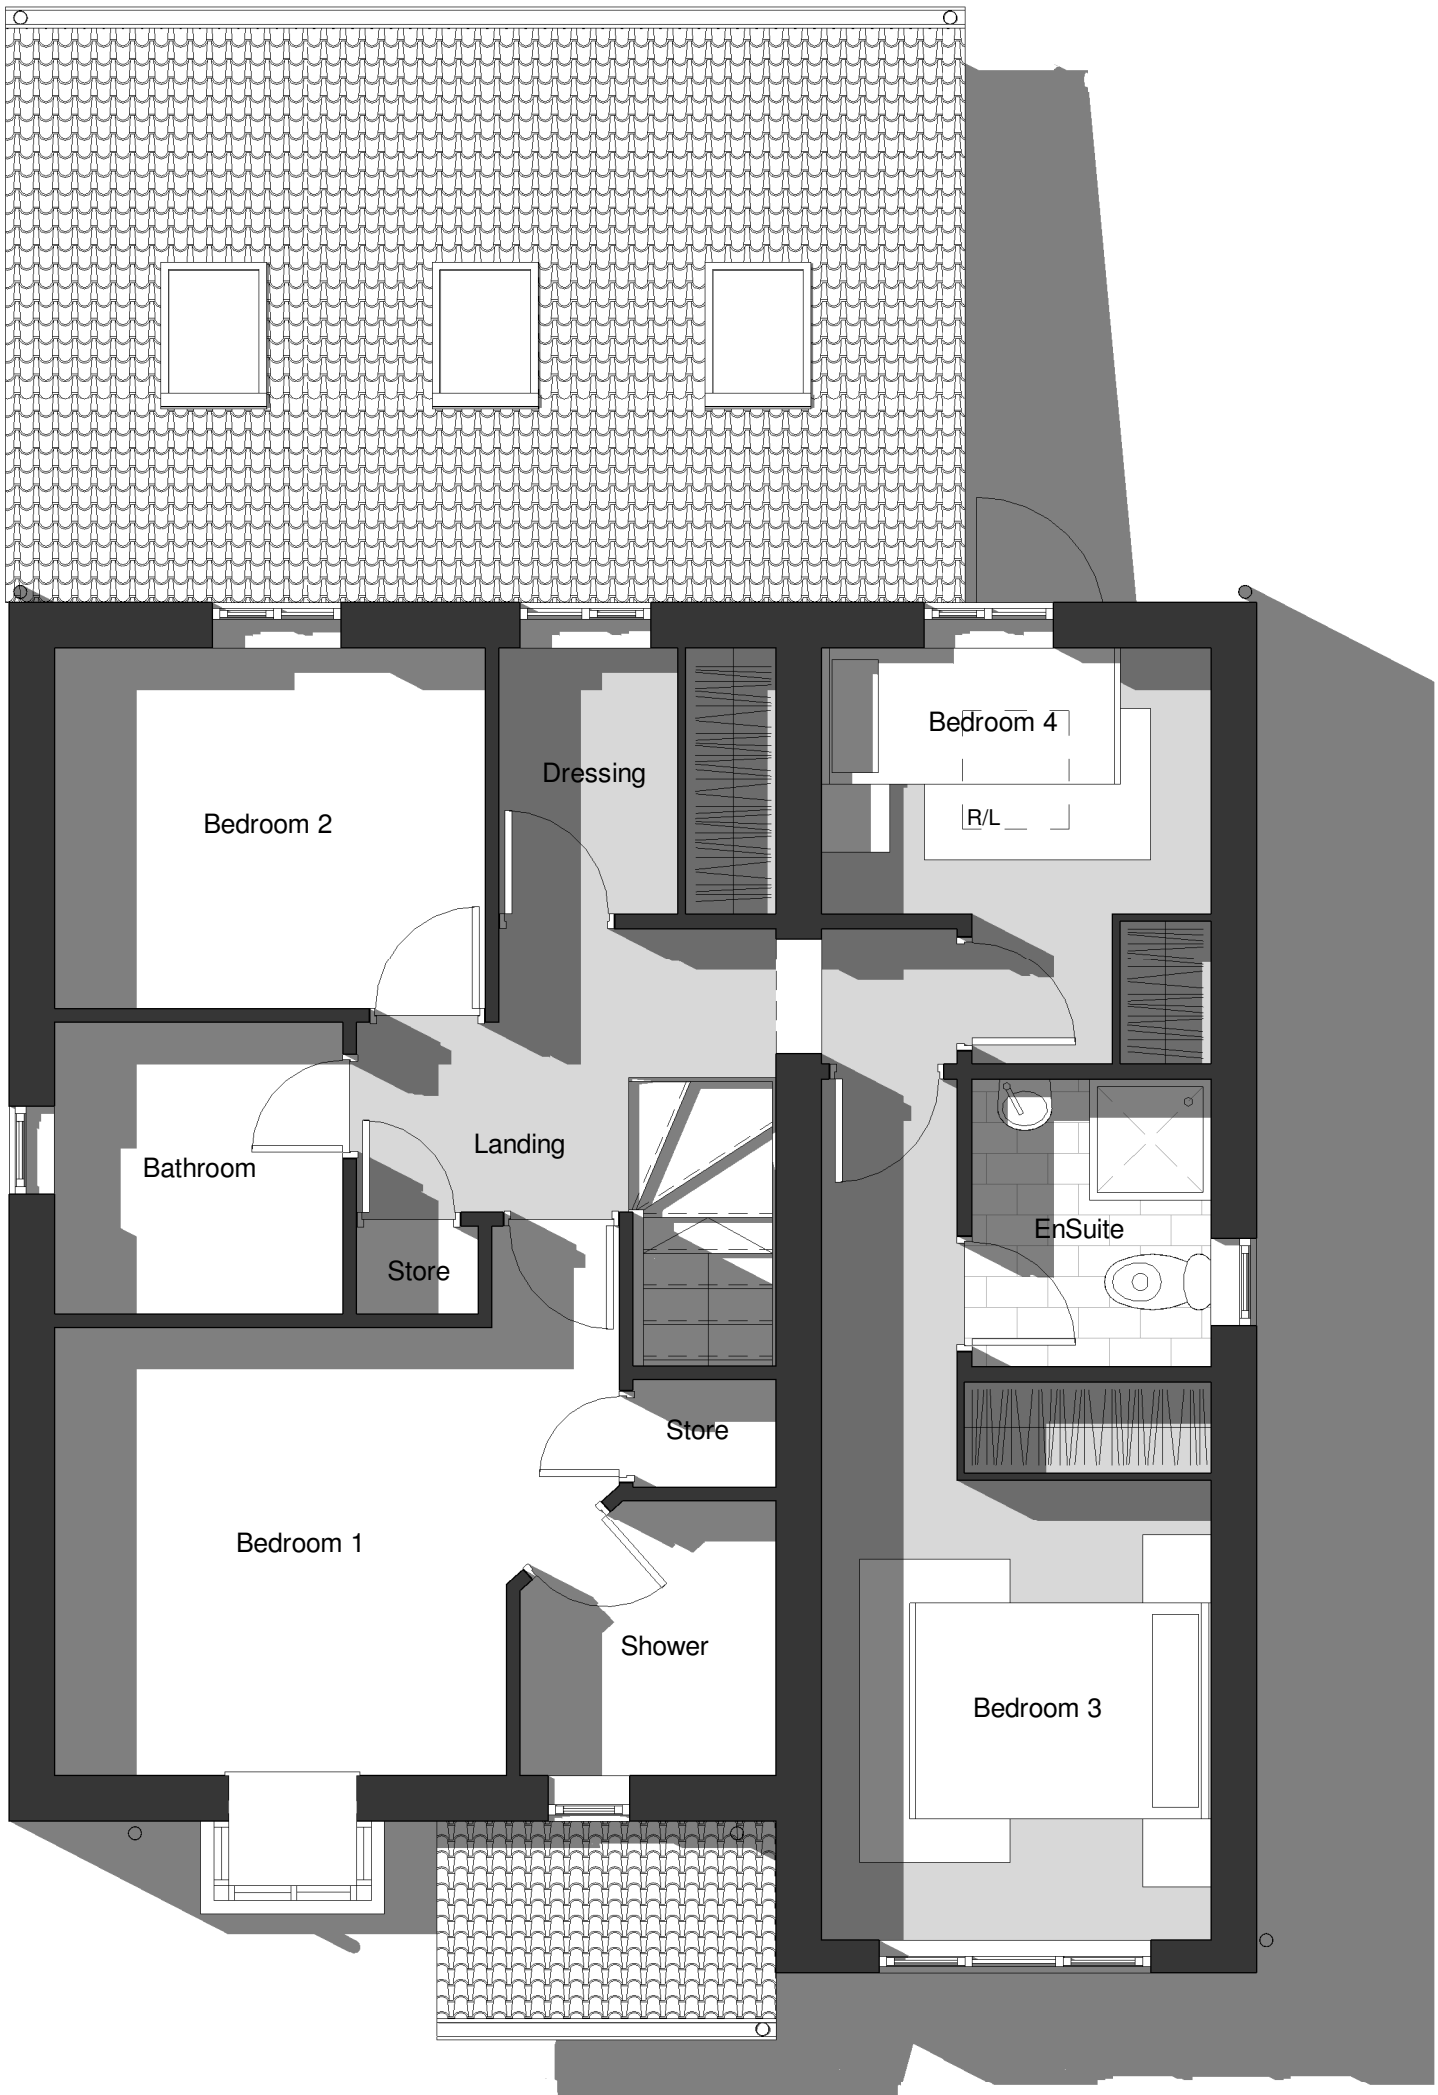

01 - First Floor Level  
Scale: 1 : 50

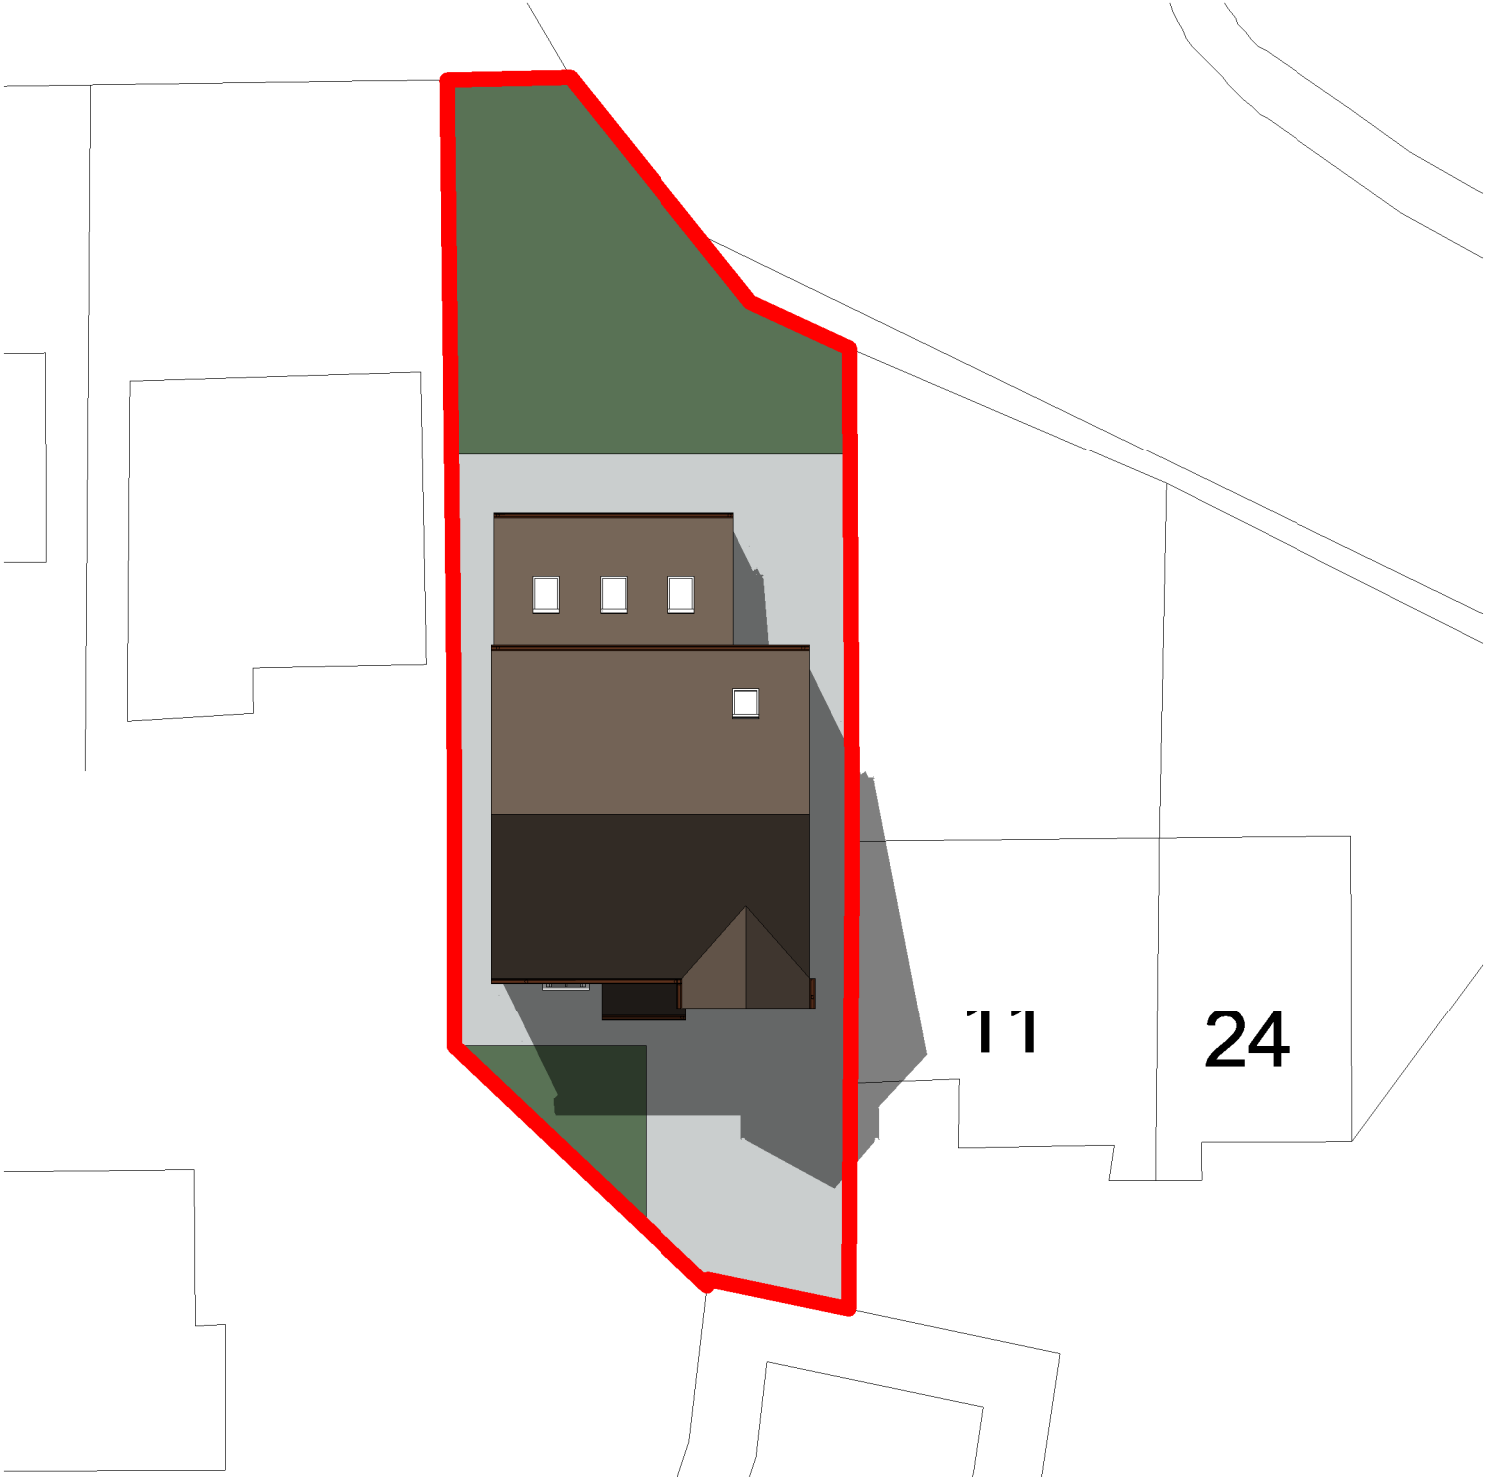


Site Plan  
Scale: 1 : 200

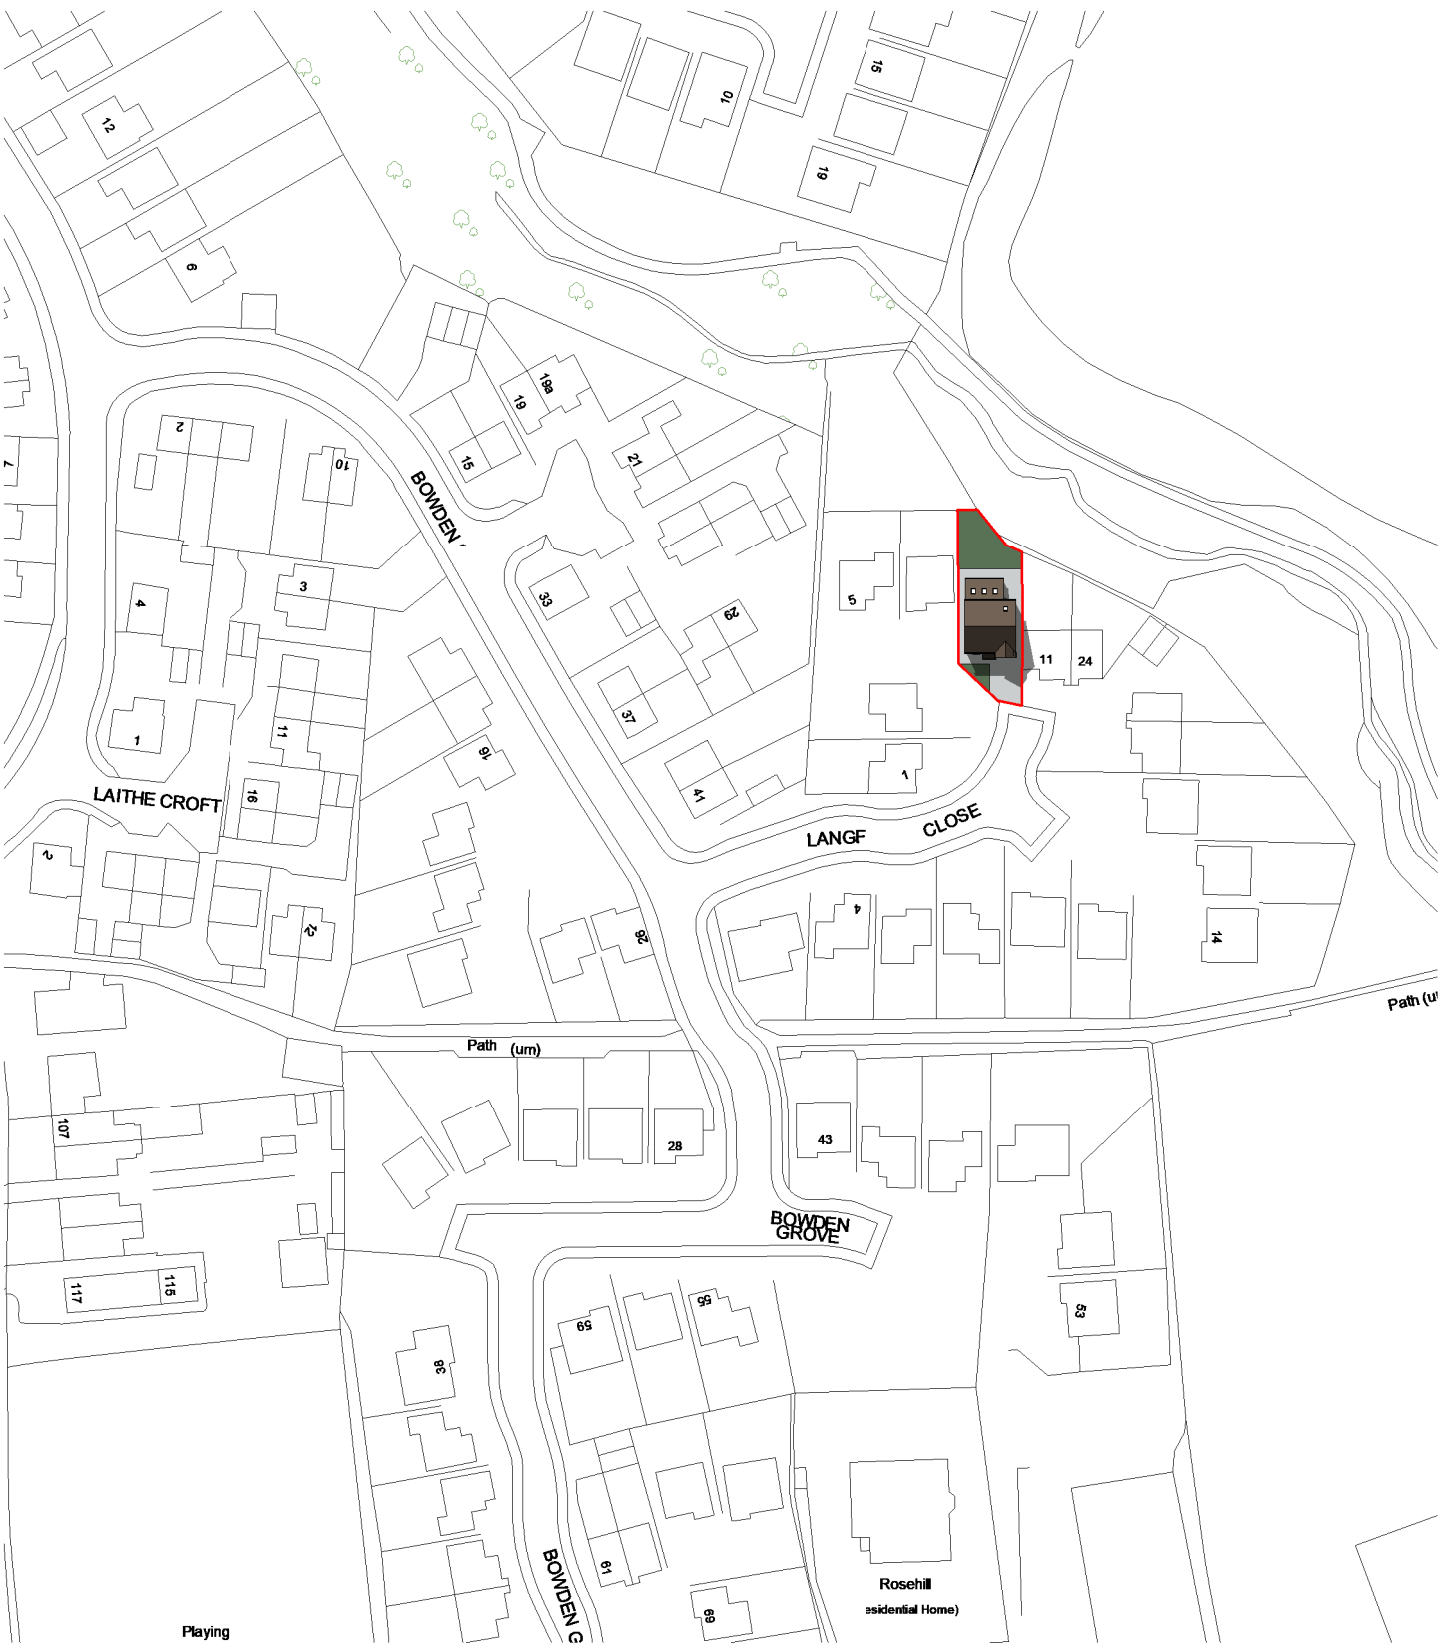

Location Plan  
Scale: 1 : 1250



South Elevation  
Scale: 1 : 100

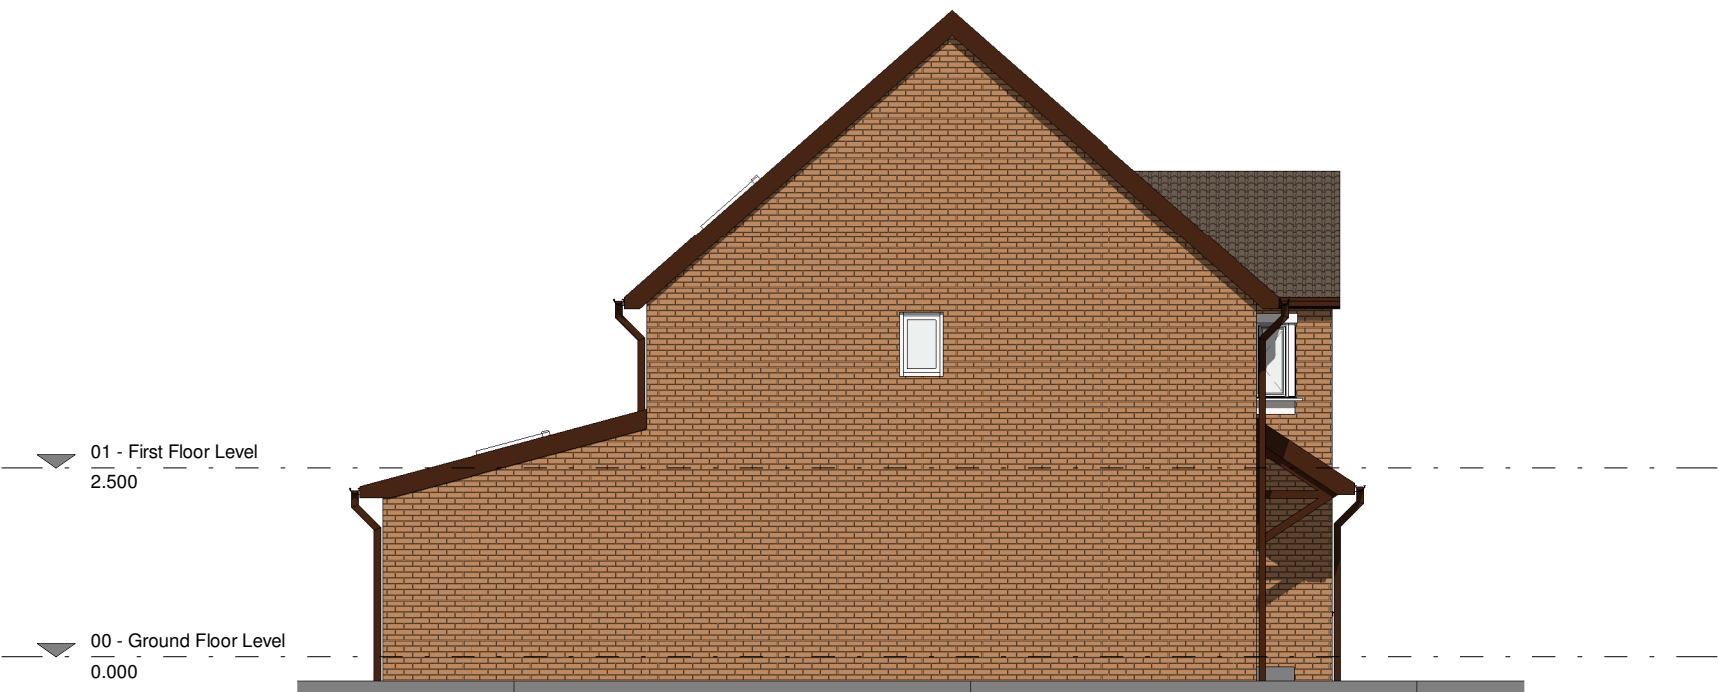

West Elevation  
Scale: 1 : 100




3D View 1  
Scale:



3D View 2  
Scale:



North Elevation  
Scale: 1 : 100

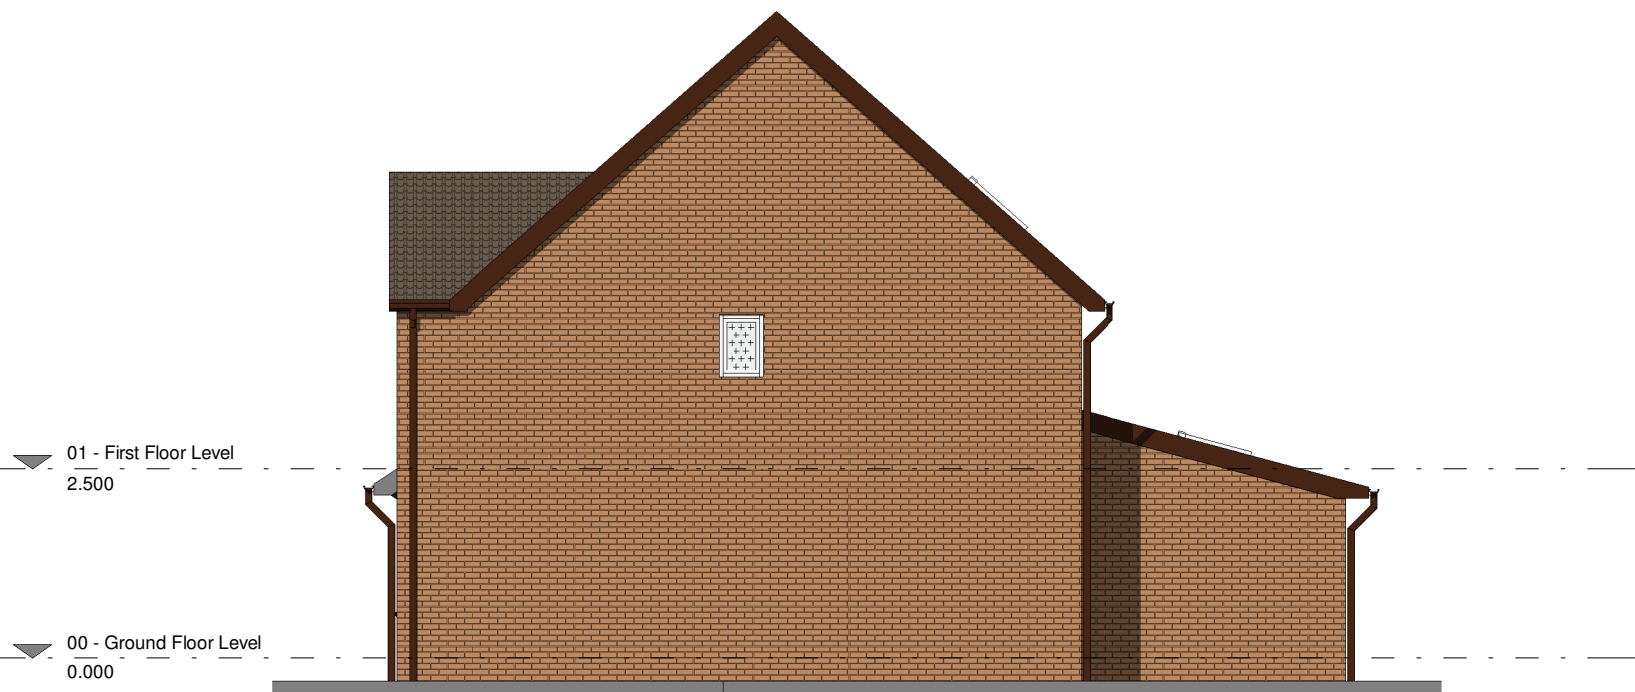

East Elevation  
Scale: 1 : 100

| Drawn   | Date              | Scale             | Revision |
|---|-------------------|-------------------|----------|
| DC   | 01/31/20          | As indicated @ A1 |          |
| Client   | Paul and Kristine |                   |          |
| Project   | Langford Close    |                   |          |
| Title   | Proposed          |                   |          |
| Dwg No.   | 1008 002          |                   |          |
| The Contractor must verify all dimensions on site before making shop drawings or commencing work of any kind. No dimensions to be scaled from this drawing. |                   |                   |          |