




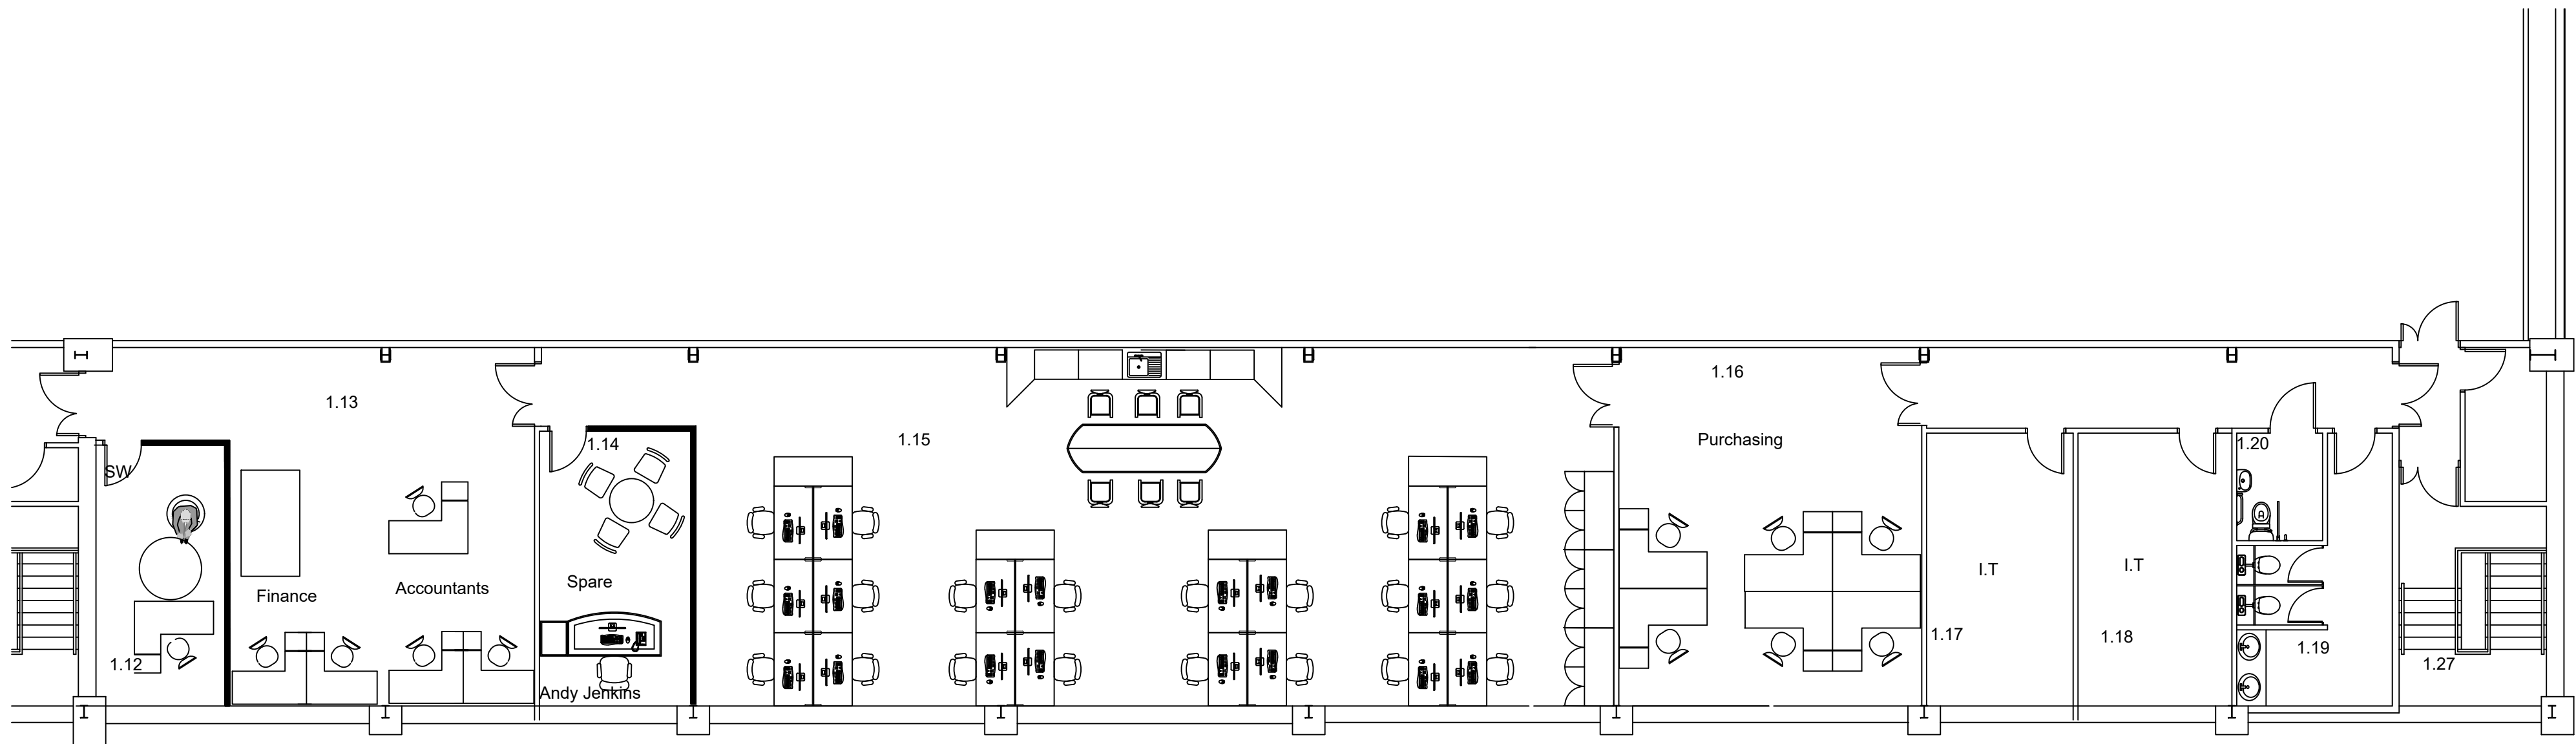


Existing First Floor Layout
1:100 @ A1

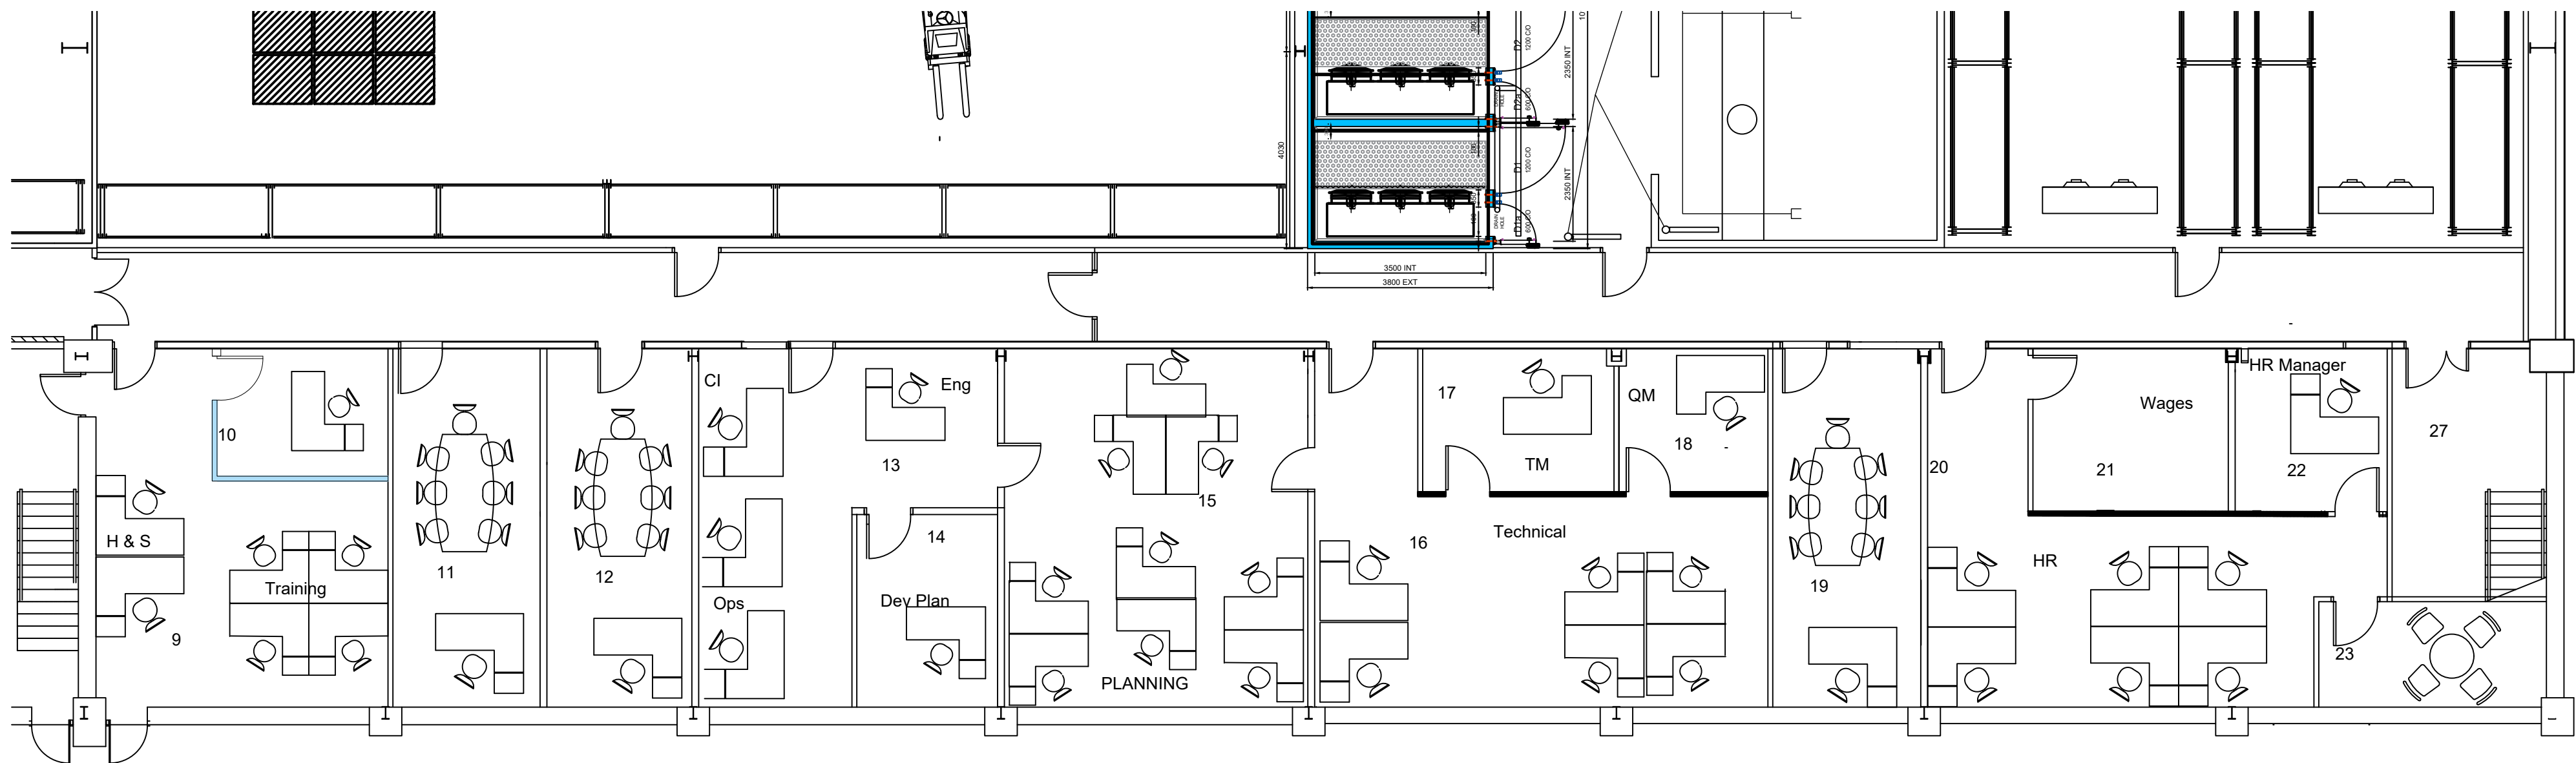


Existing Ground Floor Layout
1:100 @ A1

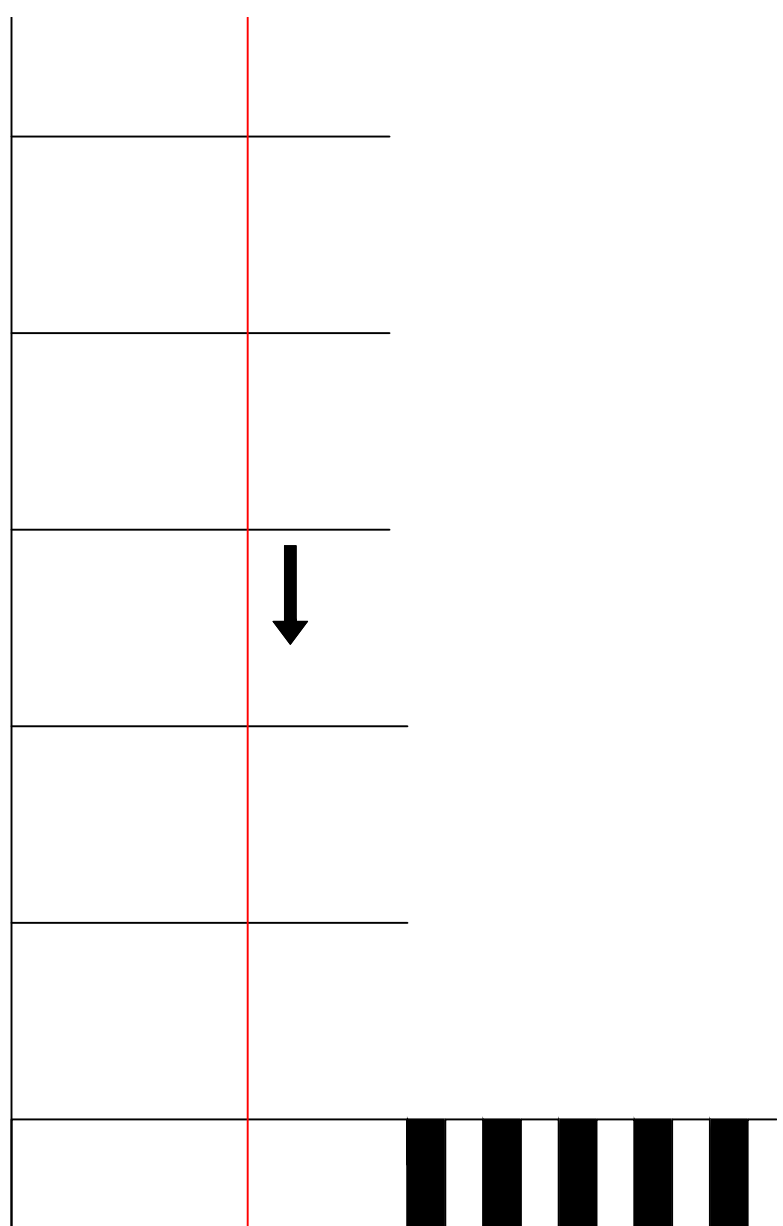

This drawing has been produced for COMMENT purposes only and should not be used for any other purpose.
This drawing may be subject to amendment whilst seeking approvals from the Local Authority Work undertaken prior to consent is done so at clients risk.
Any surveyed information incorporated within this drawing cannot be guaranteed as accurate unless confirmed by fixed dimension.
Do NOT Scale from this drawing, if in doubt Ask.
This drawing and copyright is the property of building link design ltd and should not be used by any other third party without express consent from the company.
Site boundaries taken from ordnance survey plan and are not to be used for legal purposes.

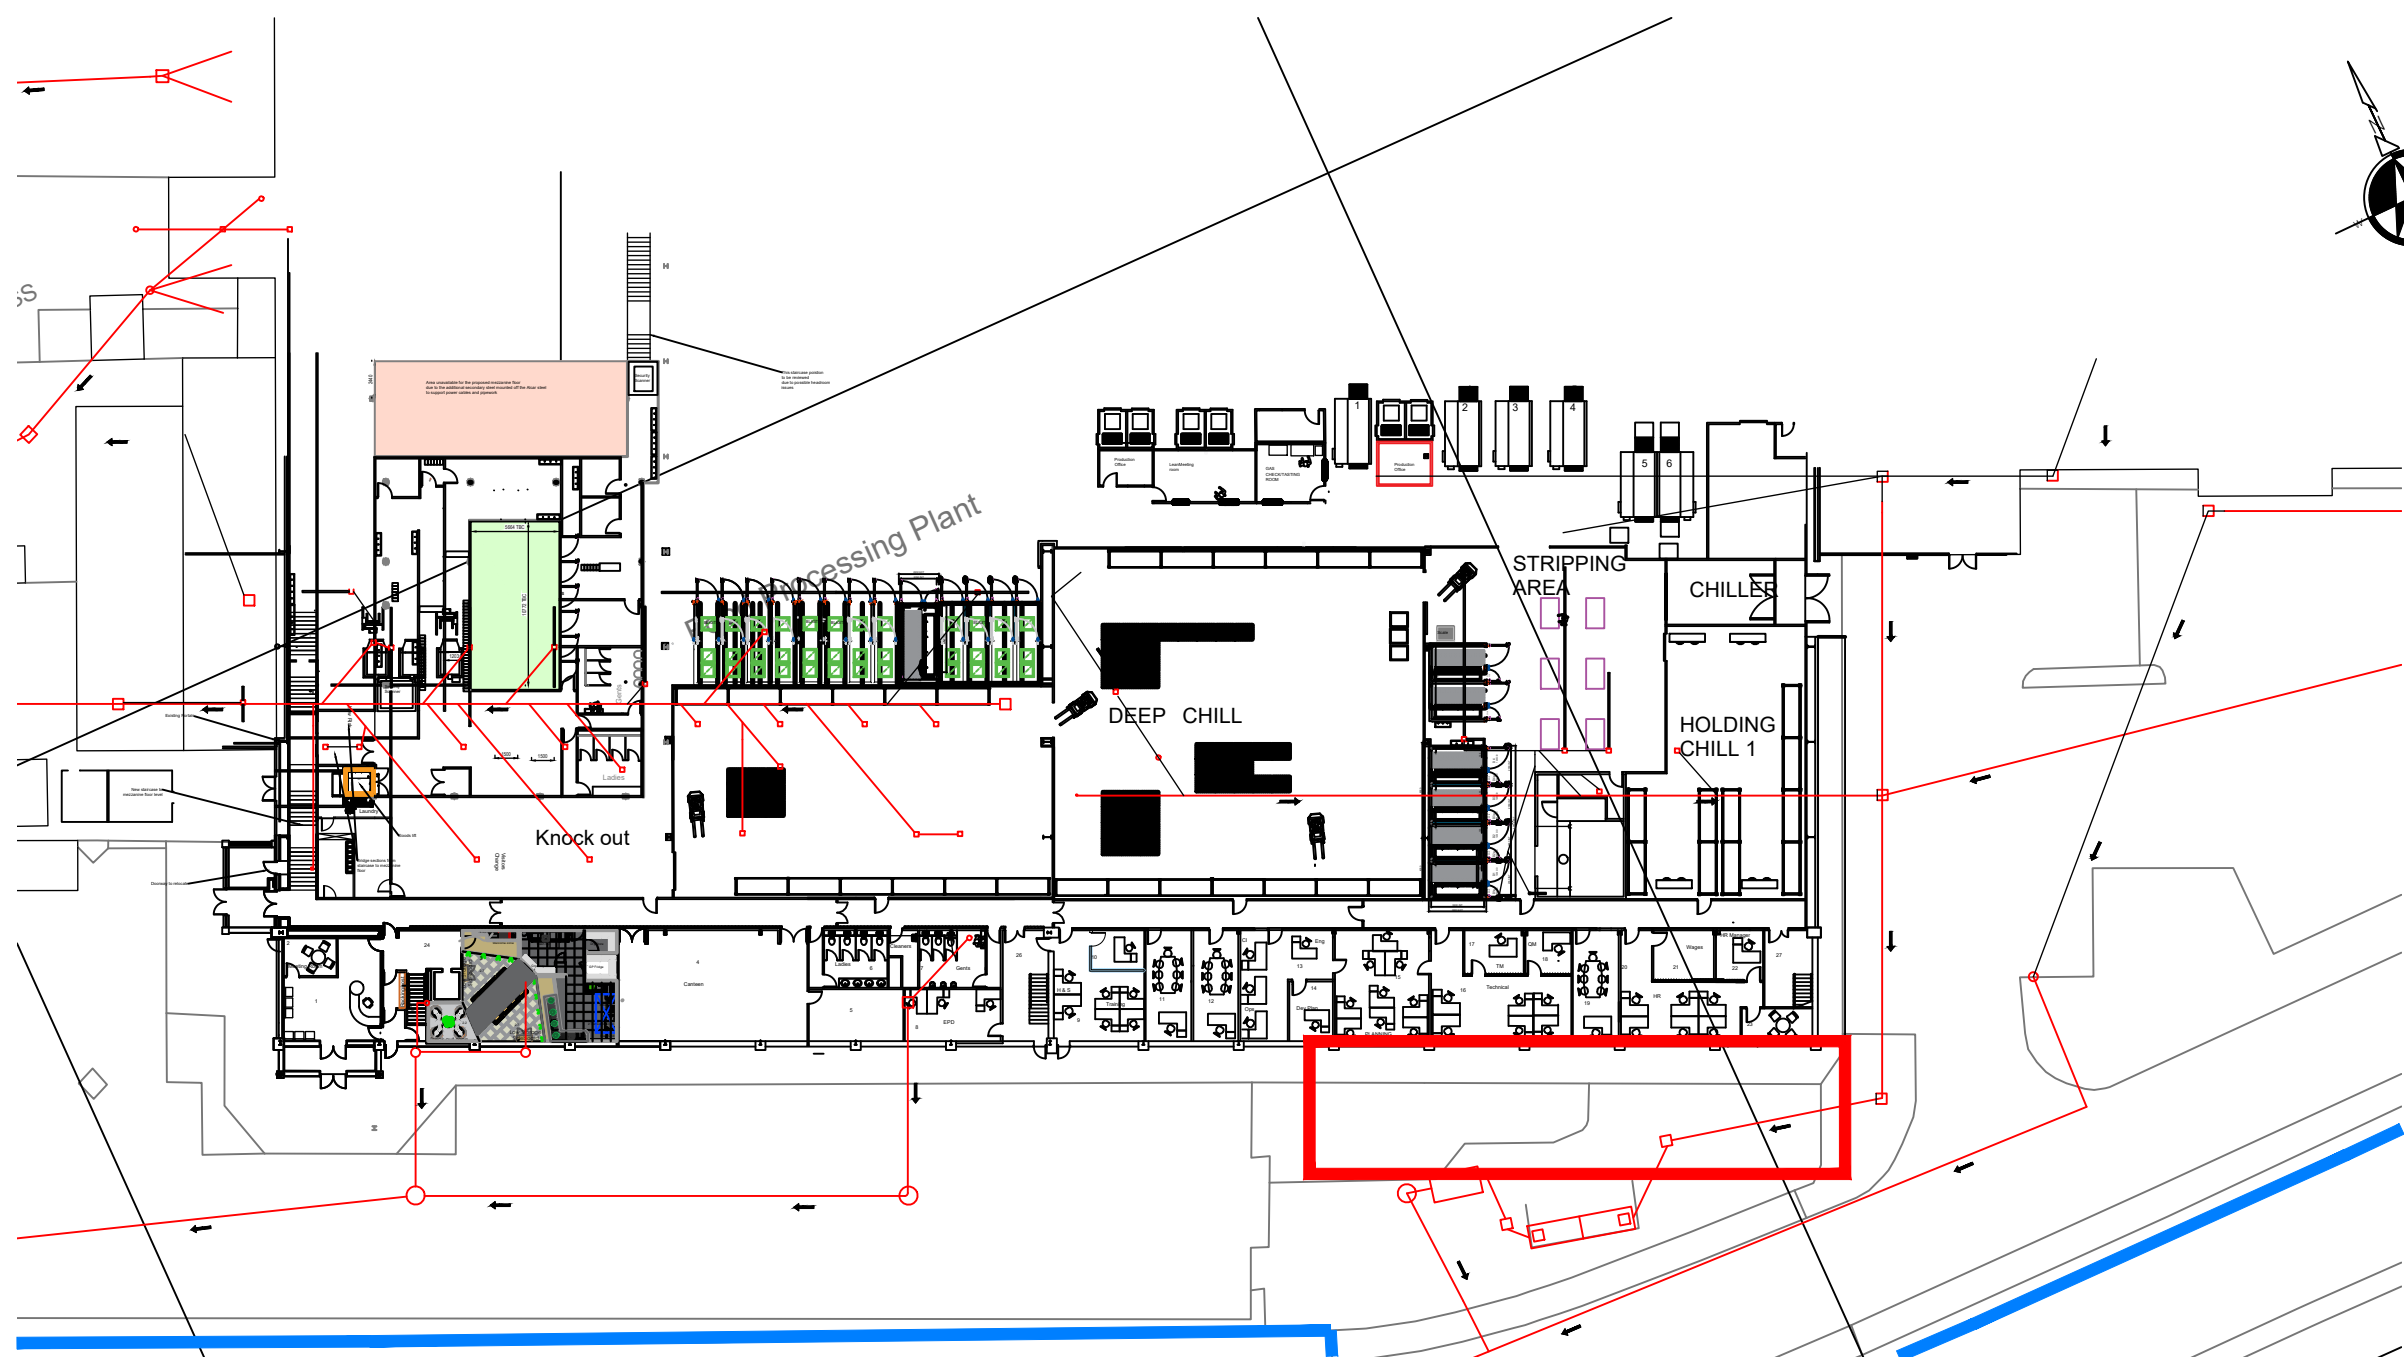

Existing Site Plan
1:500 @ A1

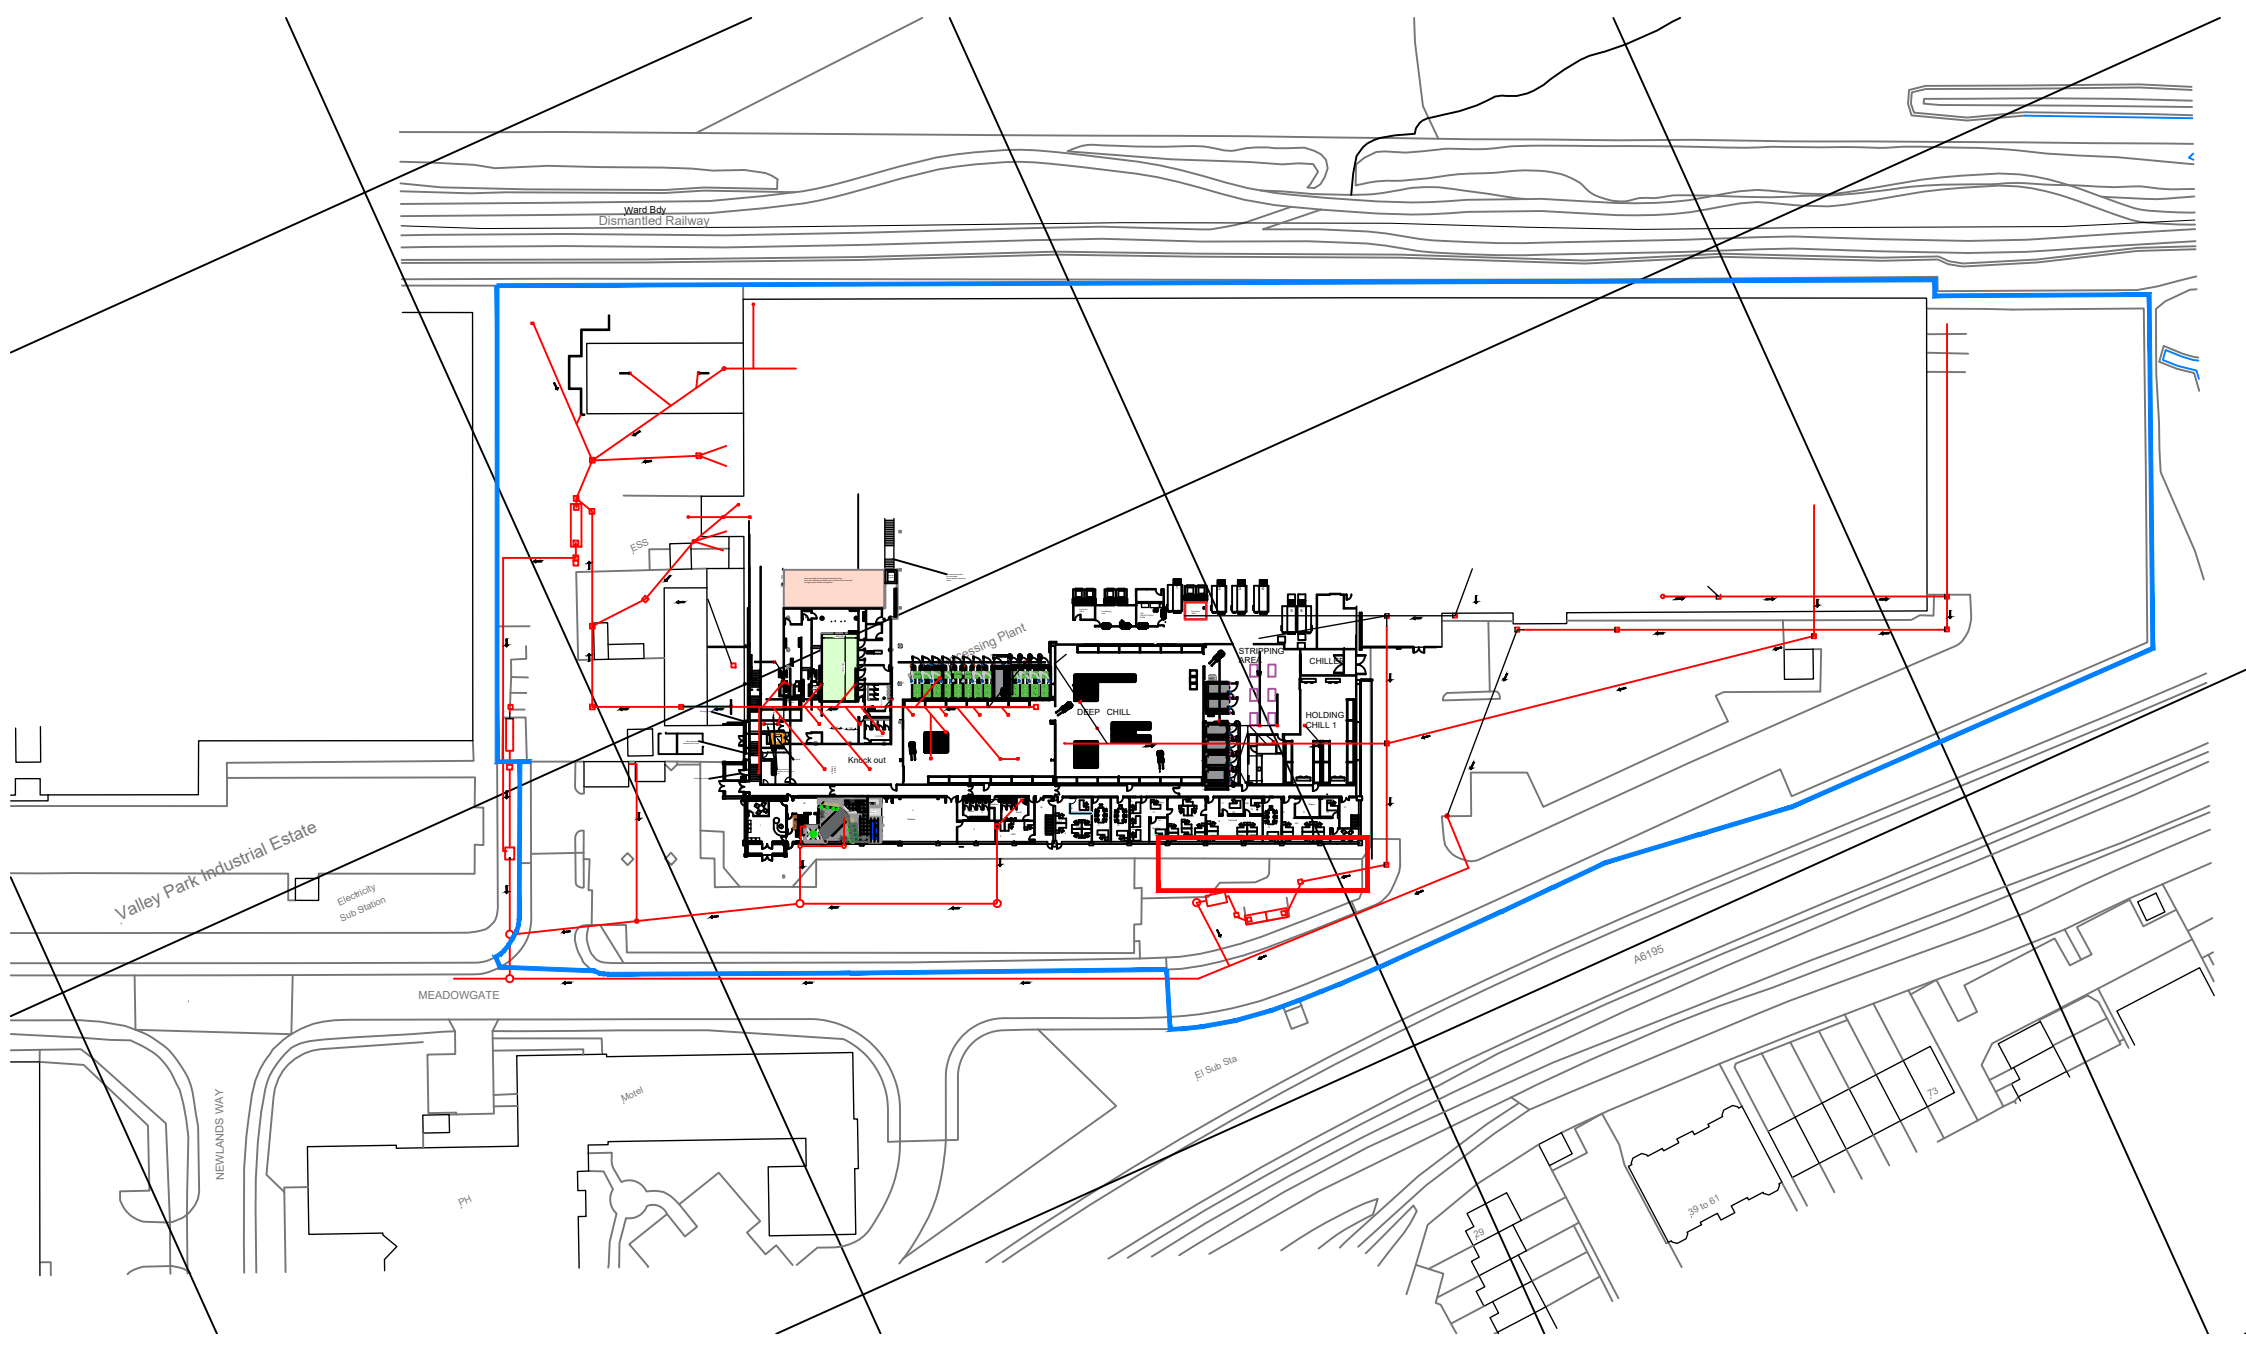

Existing Location Plan
1:1250 @ A1

PRELIMINARY STATUS

client
Cranswick Foods

project
Proposed two storey extension
Valley Park Industrial Estate
Barnsley
S73 0UN

drawing
Existing Drawing Layouts

date 14/06/19 drawn AKL checked
scale as noted @ A1 drawer no dwg no **3304-01**

buildinglinkdesign

15 Thorne Road, Doncaster, DN1 2HG
Tel: (01302) 321199 Fax: (01302) 730166
Email: info@buildinglinkdesign.co.uk
www.buildinglinkdesign.co.uk

Building Link Design Limited
Company reg. 4377549

bld
ARCHITECTS