



Drawing No.	Rev No.
MNV001 -005	

 


DO NOT SCALE: Contractor to check all dimensions and report any omissions or errors

NOTES


Rev	Description	By	Chk	App	Date
JRB DESIGNS Ltd 1 Saville Road Cudworth Barnsley S72 8LT Tel: 01226 383542 Fax: 01226 380078 Mob: 07970 541192 Email: john@jrbdesigns.co.uk This drawing is copyright. © jrbdesigns Ltd.					
Client		MR. N VISUVALINGAM			
Drawing Title		GARAGE			
Address		LAND OFF FRICKLEY BRIDGE LANE BIERLEY BARNSELEY S72 9LH			
Project Title:		PROPOSED TWO STOREY DETACHED HOUSE			
Purpose of Issue:		PLANNING			
Drawing Status		FIRST ISSUE			
Scale at A3 AS SHOWN	Drawn By JRB	Date 14/11/2022			
Checked By	Date 14/11/2022	Approved By	Date 14/11/2022		
Project No. MNV001	Drawing No. 005	Revision -			
APPROVAL ☒ INFORMATION ☐ TENDER ☐ CONTRACT ☐ CONSTRUCTION ☐					

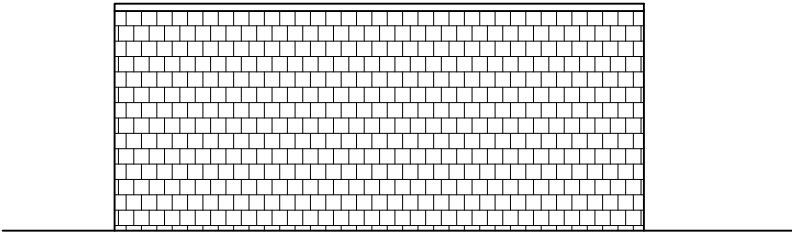


PROPOSED REAR ELEVATION
SCALE 1:100 AT A3

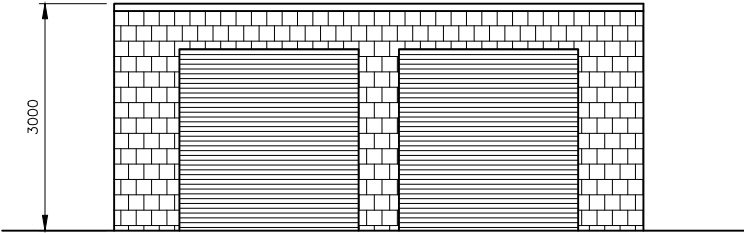


PROPOSED FRONT ELEVATION
SCALE 1:100 AT A3

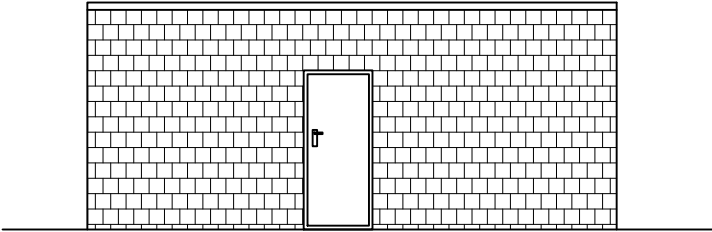

PROPOSED SIDE ELEVATION
SCALE 1:100 AT A3

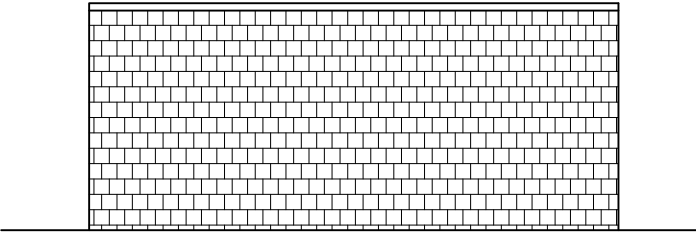

PROPOSED SIDE ELEVATION
SCALE 1:100 AT A3

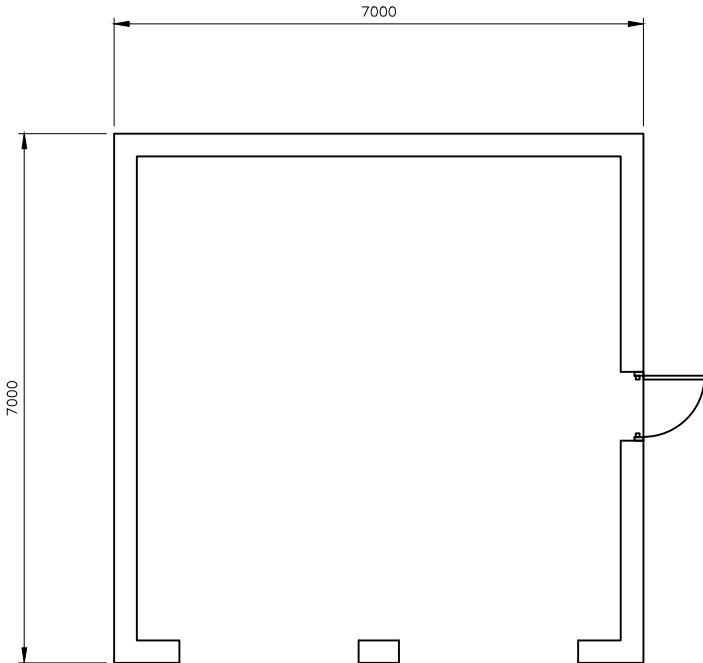

PROPOSED GARAGE PLAN
SCALE 1:100 AT A3