


NOTES:
Do not scale off this drawing.

Any errors or omissions to be reported to ROGER HARRISON ARCHITECTURE immediately.

This drawing and design is the copyright of ROGER HARRISON ARCHITECTURE and is not to be used for any purposes without their consent.

KEY:
 APPLICATION SITE

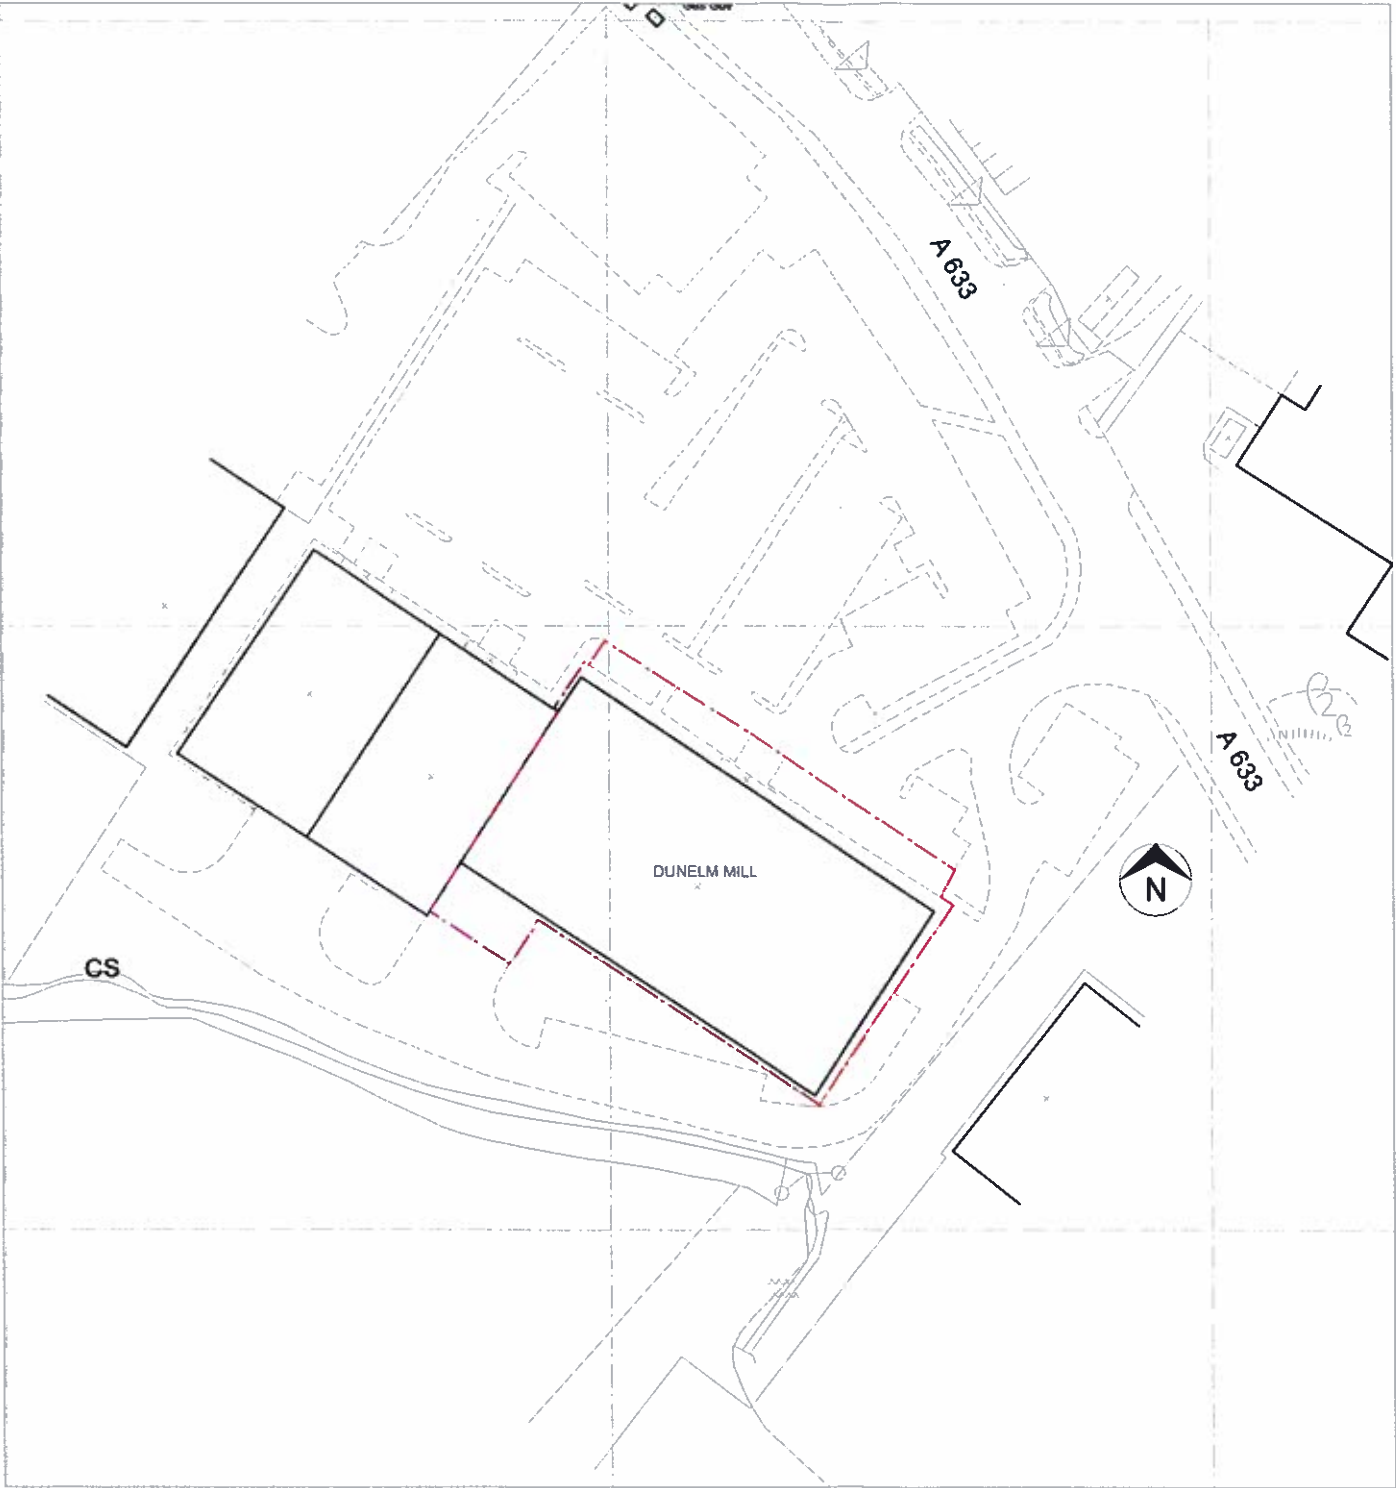

SCALE 1:1250



rev details date	
ROGER HARRISON ARCHITECTURE 30 Abbey Road, West Bridgford Nottingham, NG2 5NF T: 01 15 982 1544 E: studio@rharison.co.uk W: www.rharison.co.uk	
Project: Dunelm Mill, Barnsley	
Client: Dunelm (Soft Furnishings) Ltd	
Drawing: Ground Floor Plan AS EXISTING	
Date: 5/11/10	Scale: 1:1250 @A3
Drawing Number: RHA1045-0100	

TROLLEY
PARKNEW ANODISED ALUMINIUM
TROLLEY SHELTER WITH CLEAR
PERSPEX ROOF & SIDE PANELS

VOID

RETACTABLE CANVAS COVERED
LOADING BAY SHELTER

SCALE 1:200

0m

10

20

30m



KEY:

APPLICATION SITE

rev details date

**ROGER HARRISON
ARCHITECTURE**30 Abbey Road, West Bridgford
Nottingham, NG2 5NF
T: 0115 902 1564
E: archie@rharrison.co.uk
W: www.rharrison.co.ukProject:
Dunelm Mill, BarnsleyClient:
Dunelm (Soft Furnishings) LtdDrawing:
Mezzanine Floor Plan
AS PROPOSEDDate:
5/11/10Scale:
1:200

Drawing Number:

RHA1045-0113

Do not scale off this drawing.

Any errors or omissions to be reported to ROGER HARRISON ARCHITECTURE immediately.

This drawing and design is the copyright of ROGER HARRISON ARCHITECTURE and is not to be used for any purpose without their consent.

NEW ANODISED ALUMINIUM
TROLLEY SHELTER WITH CLEAR
PERSPEX ROOF & SIDE PANELS

TROLLEY
PARK

Lift

RETRACTABLE CANVAS COVERED
LOADING BAY SHELTER

SCALE 1:200

0m

10

20

30m



KEY:

APPLICATION SITE

rev	details	date
ROGER HARRISON ARCHITECTURE		
30 Abbey Road, West Bridgford Nottingham, NG2 5NF T: 0115 982 1564 E: studio@rharrioon.co.uk W: www.rharrioon.co.uk		
Project: Dunelm Mill, Barnsley		
Client: Dunelm (Soft Furnishings) Ltd		
Drawing: Ground Floor Plan AS PROPOSED		
Date: 5/11/10		Scale: 1:200
Drawing Number: RHA1045-0112		

A 633

NOTES:

Do not scale off this drawing.

Any errors or omissions to be reported to ROGER HARRISON ARCHITECTURE immediately.

This drawing and design is the copyright of ROGER HARRISON ARCHITECTURE and is not to be used for any purpose without their consent.

KEY:

 APPLICATION SITENEW ANODISED ALUMINIUM TROLLEY
SHELTER WITH CLEAR PERSPEX ROOF &
SIDE PANELSRETRACTABLE CANVAS COVERED LOADING
BAY SHELTER


SCALE 1:500



rev	details	date
ROGER HARRISON ARCHITECTURE		
30 Abbey Road, West, Bridgford Nottingham, NG2 5NF T. 0115 982 1544 E. studio@harrison.co.uk W. www.rharrison.co.uk		
Project: Dunelm Mill, Barnsley		
Client: Dunelm (Soft Furnishings) Ltd		
Drawing: Block Plan AS PROPOSED		
Date: 5/11/10	Scale: 1:500 @A3	
Drawing Number: RHA1045-0111		

NOTES:

Do not scale off this drawing.
Any errors or omissions to be reported to ROGER HARRISON ARCHITECTURE immediately.
This drawing and design is the copyright of ROGER HARRISON ARCHITECTURE and is not to be used for any purpose without their consent.

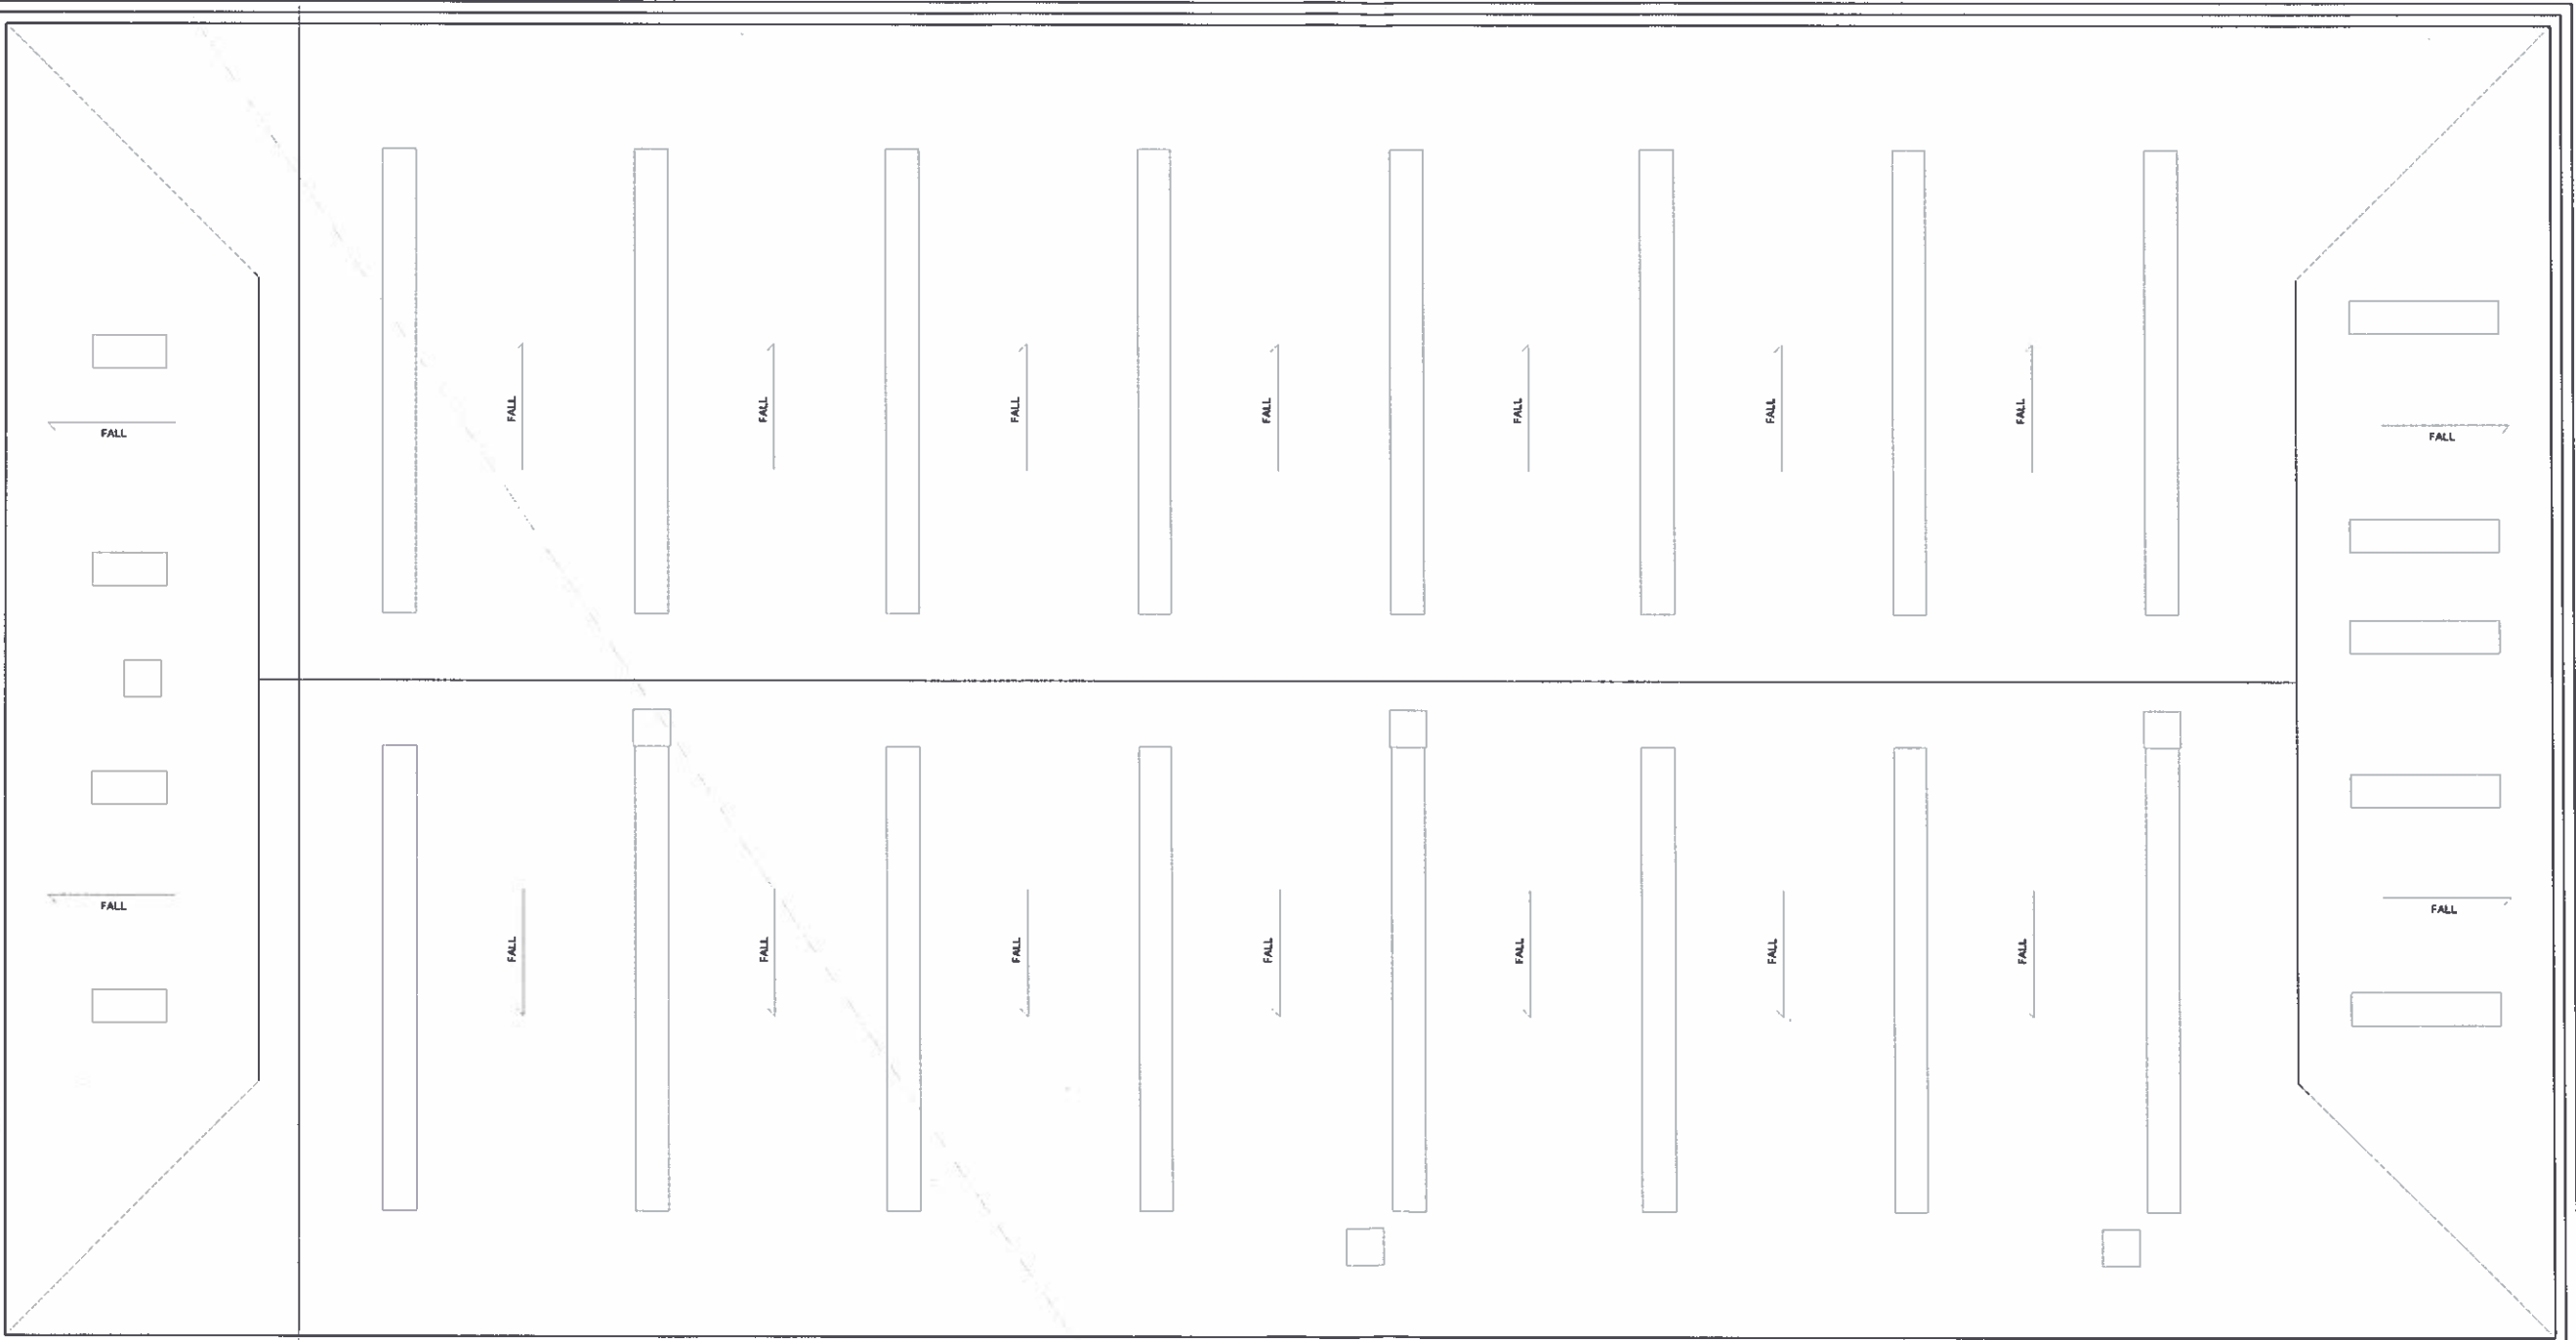


SCALE 1:200



KEY:
APPLICATION SITE

rev	details	date
ROGER HARRISON ARCHITECTURE 30 Abbey Road, West Bridgford Nottingham, NG2 5NF T: 01 15 982 1544 E: studio@rharrison.co.uk W: www.rharrison.co.uk		
Project: Dunelm Mill, Barnsley		
Client: Dunelm (Soft Furnishings) Ltd		
Drawing: Roof Plan AS EXISTING		
Date: 5/11/10	Scale: 1:200	
Drawing Number: RHA1045-0104		

NOTES:
Do not scale off this drawing.
Any errors or omissions to be reported to ROGER HARRISON ARCHITECTURE immediately.
This drawing and design is the copyright of ROGER HARRISON ARCHITECTURE and is not to be used for any purpose without their consent.

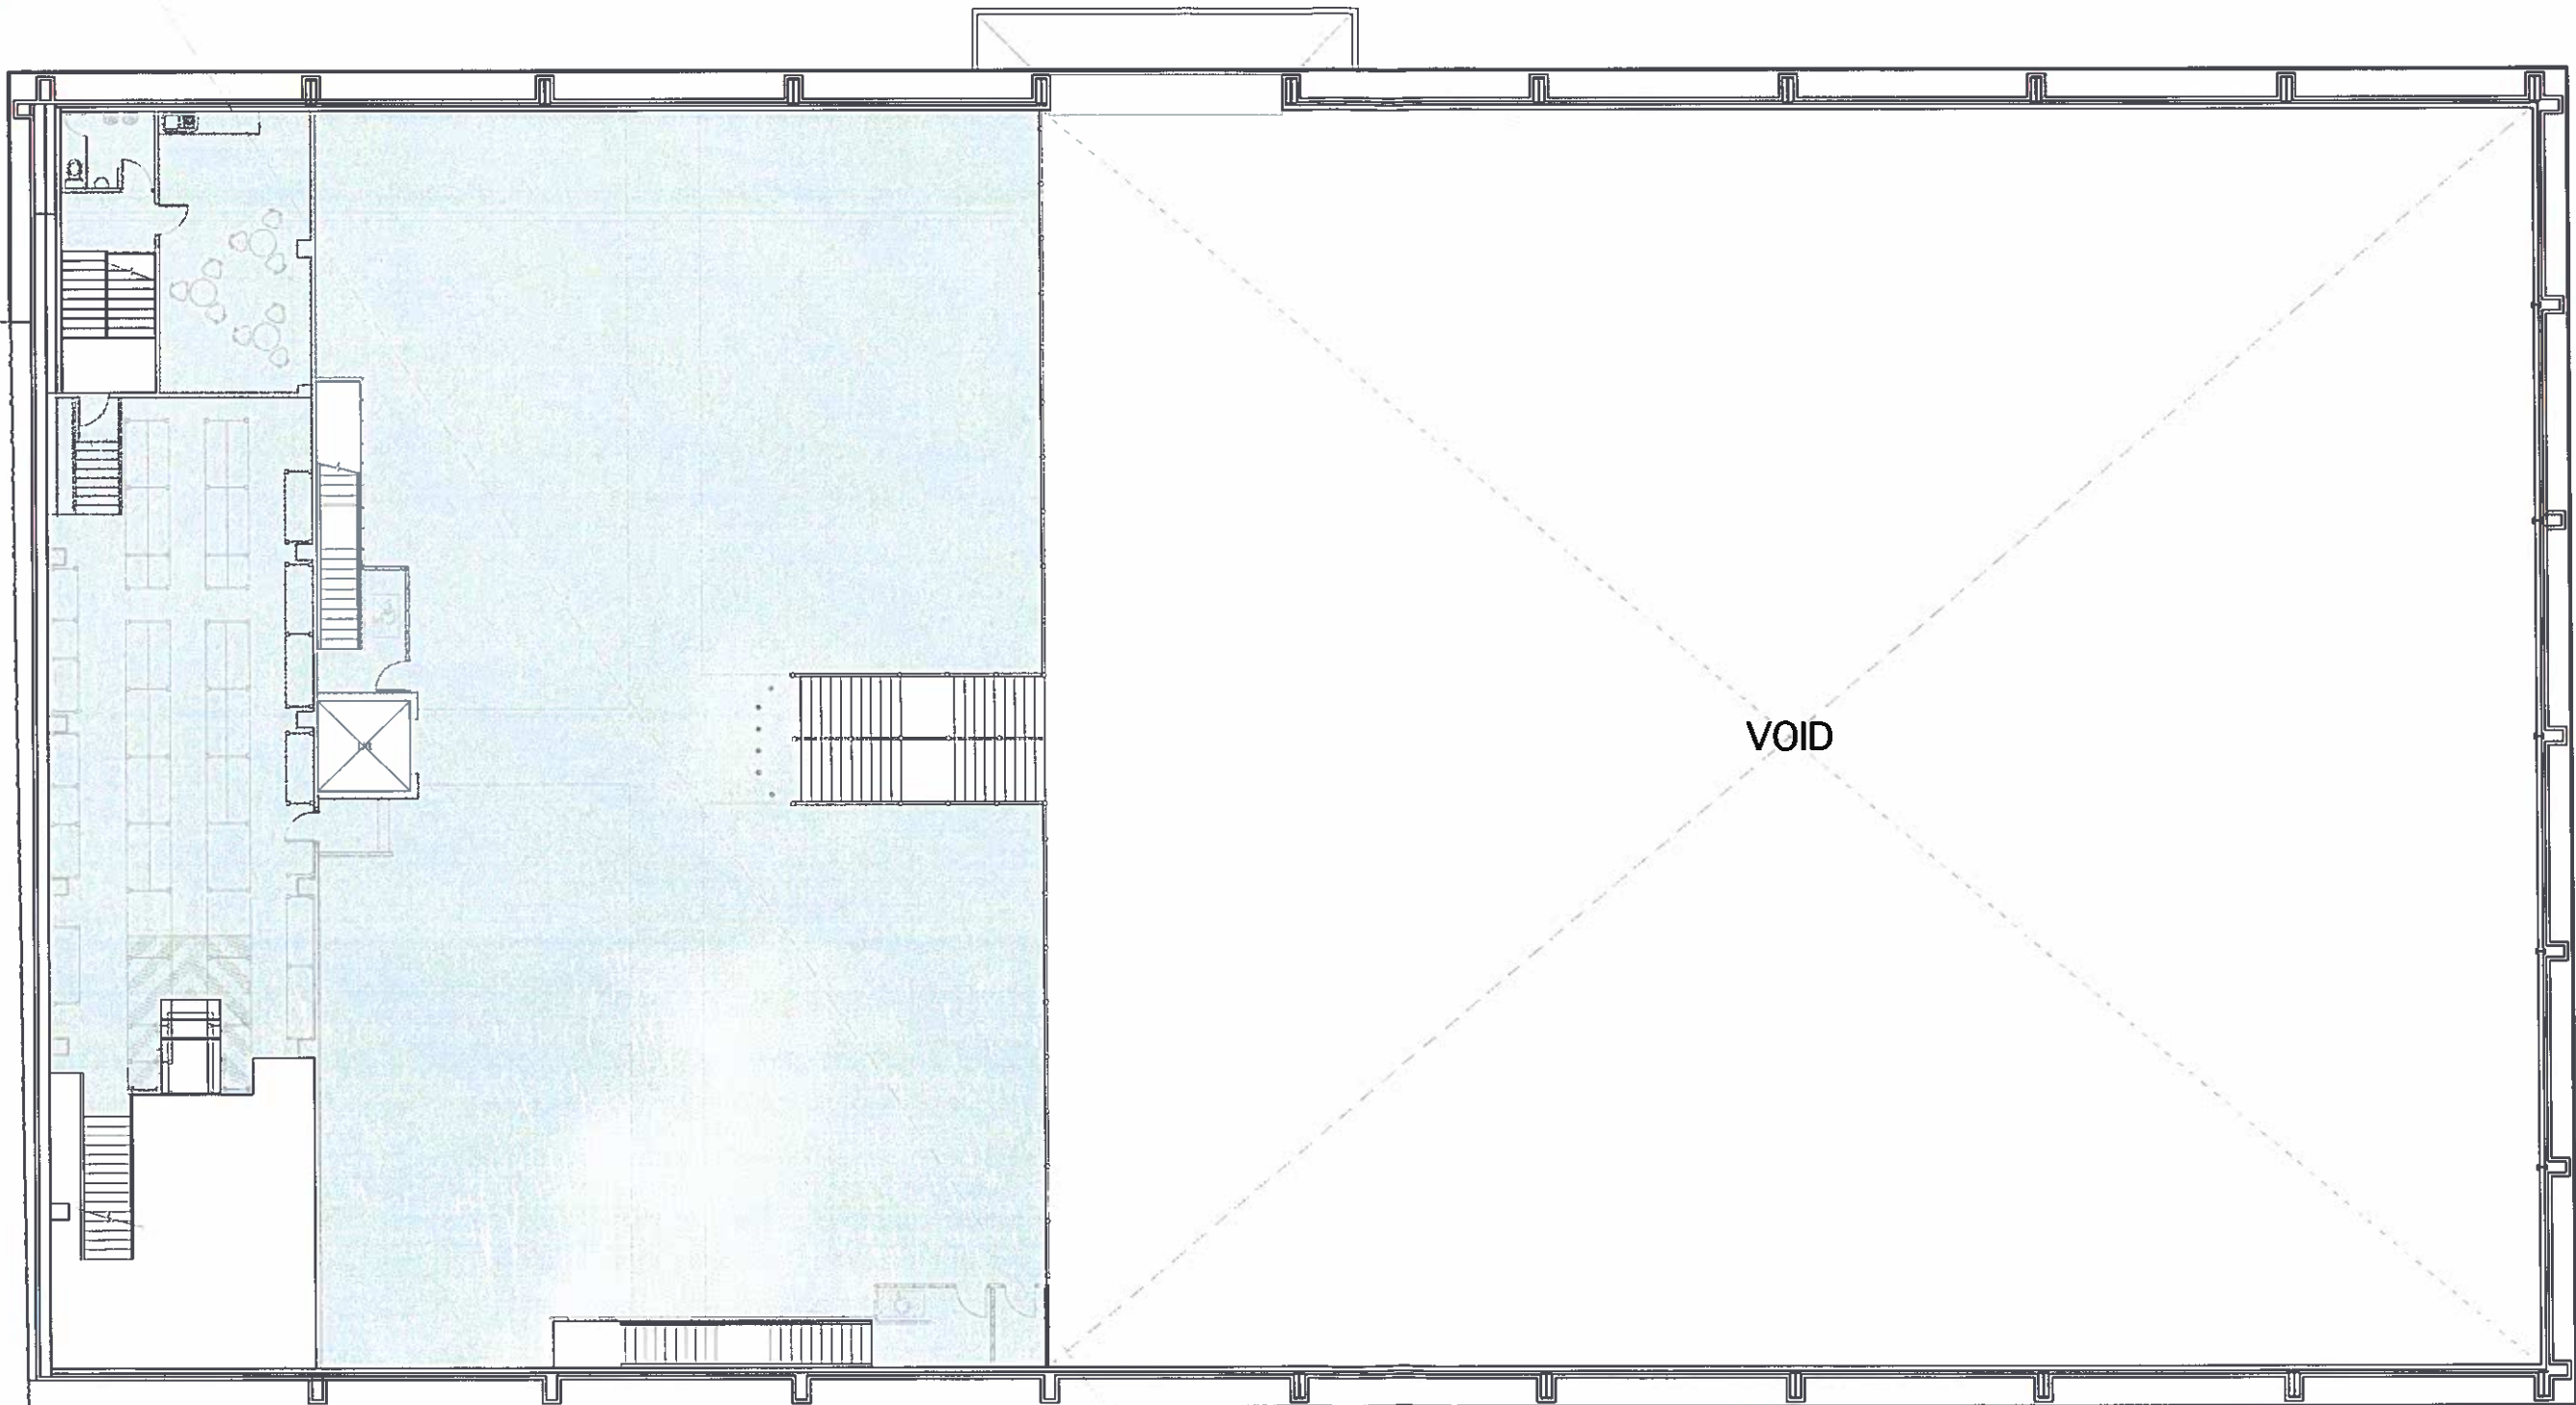

VOID


SCALE 1:200



KEY:
APPLICATION SITE

ROGER HARRISON ARCHITECTURE 30 Abbey Road, West Bridgford Nottingham, NG2 5NF T: 0115 982 1564 E: studio@rharrison.co.uk W: www.rharrison.co.uk	
Project: Dunelm Mill, Barnsley	
Client: Dunelm (Soft Furnishings) Ltd	
Drawing: Mezzanine Plan AS EXISTING	
Date: 5/11/10	Scale: 1:200
Drawing Number: RHA1045-0103	

NOTES:
Do not scale off this drawing.
Any errors or omissions to be reported to ROGER HARRISON ARCHITECTURE immediately.
This drawing and design is the copyright of ROGER HARRISON ARCHITECTURE and is not to be used for any purpose without their consent.

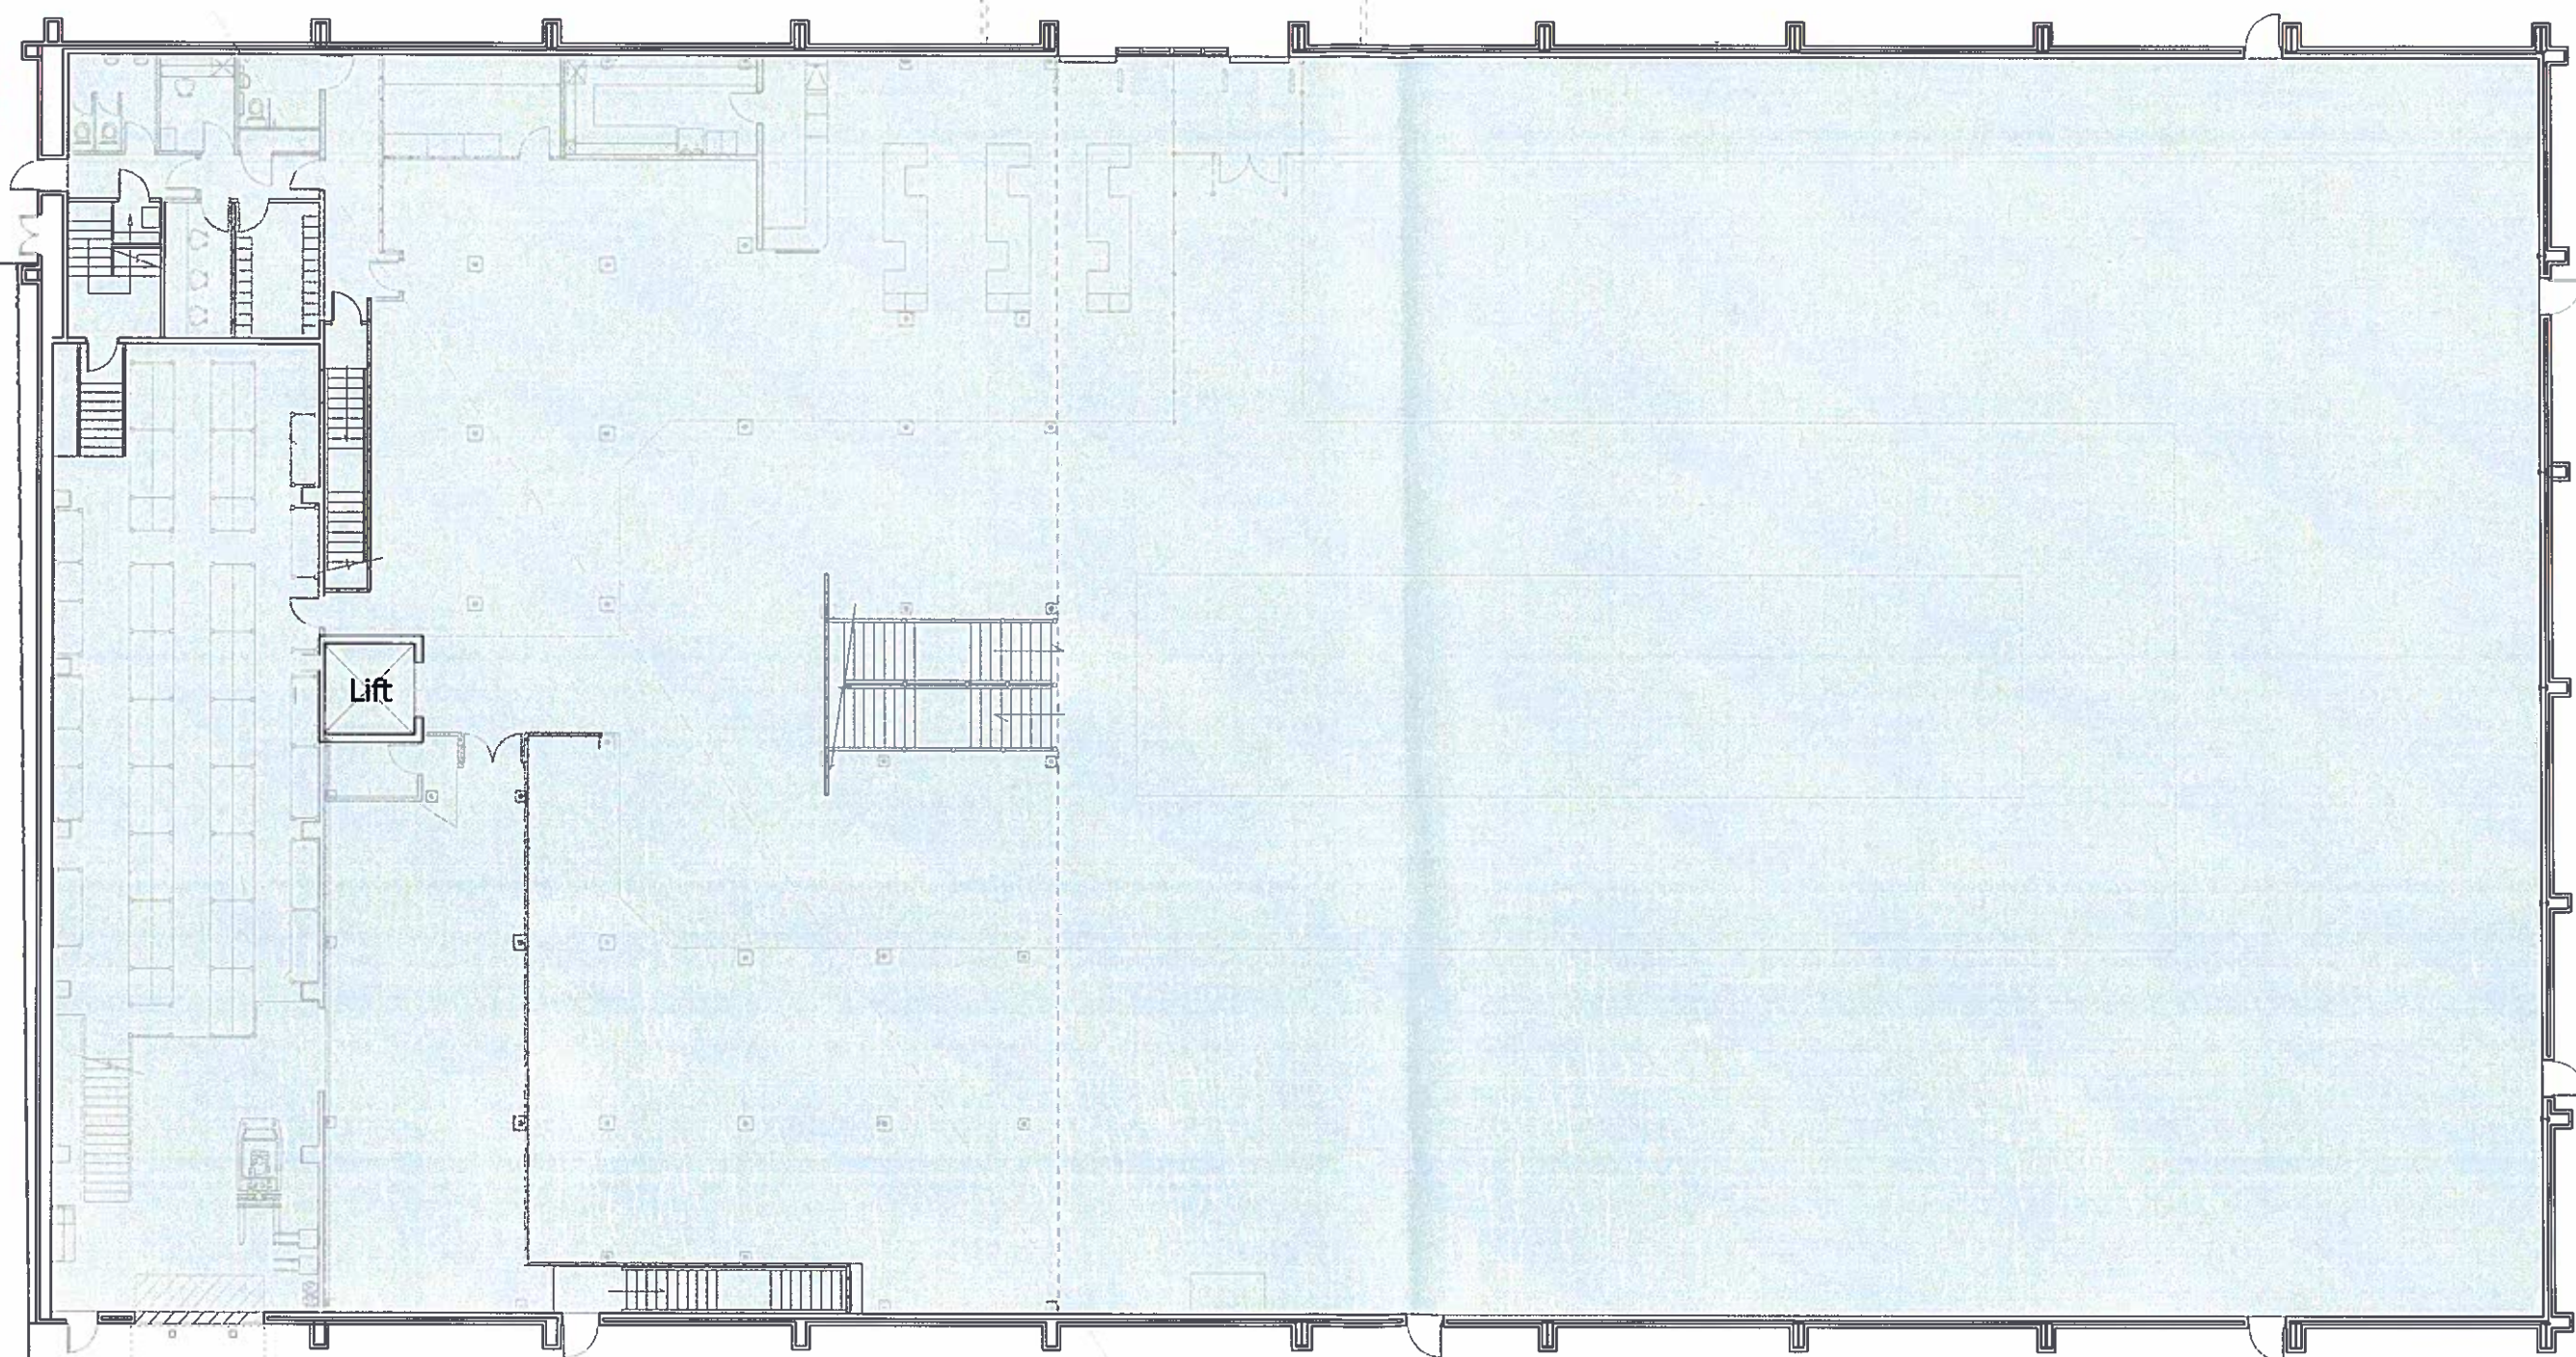


SCALE 1:200



KEY:
APPLICATION SITE

ROGER HARRISON ARCHITECTURE 30 Abbey Road, West Bridgford Nottingham, NG2 5NF T: 0115 982 1564 E: studio@harrison.co.uk W: www.harrison.co.uk	
Project:	Dunelm Mill, Barnsley
Client:	Dunelm (Soft Furnishings) Ltd
Drawing:	Ground Floor Plan AS EXISTING
Date:	5/11/10
Scale:	1:200
Drawing Number:	RHA1045-0102

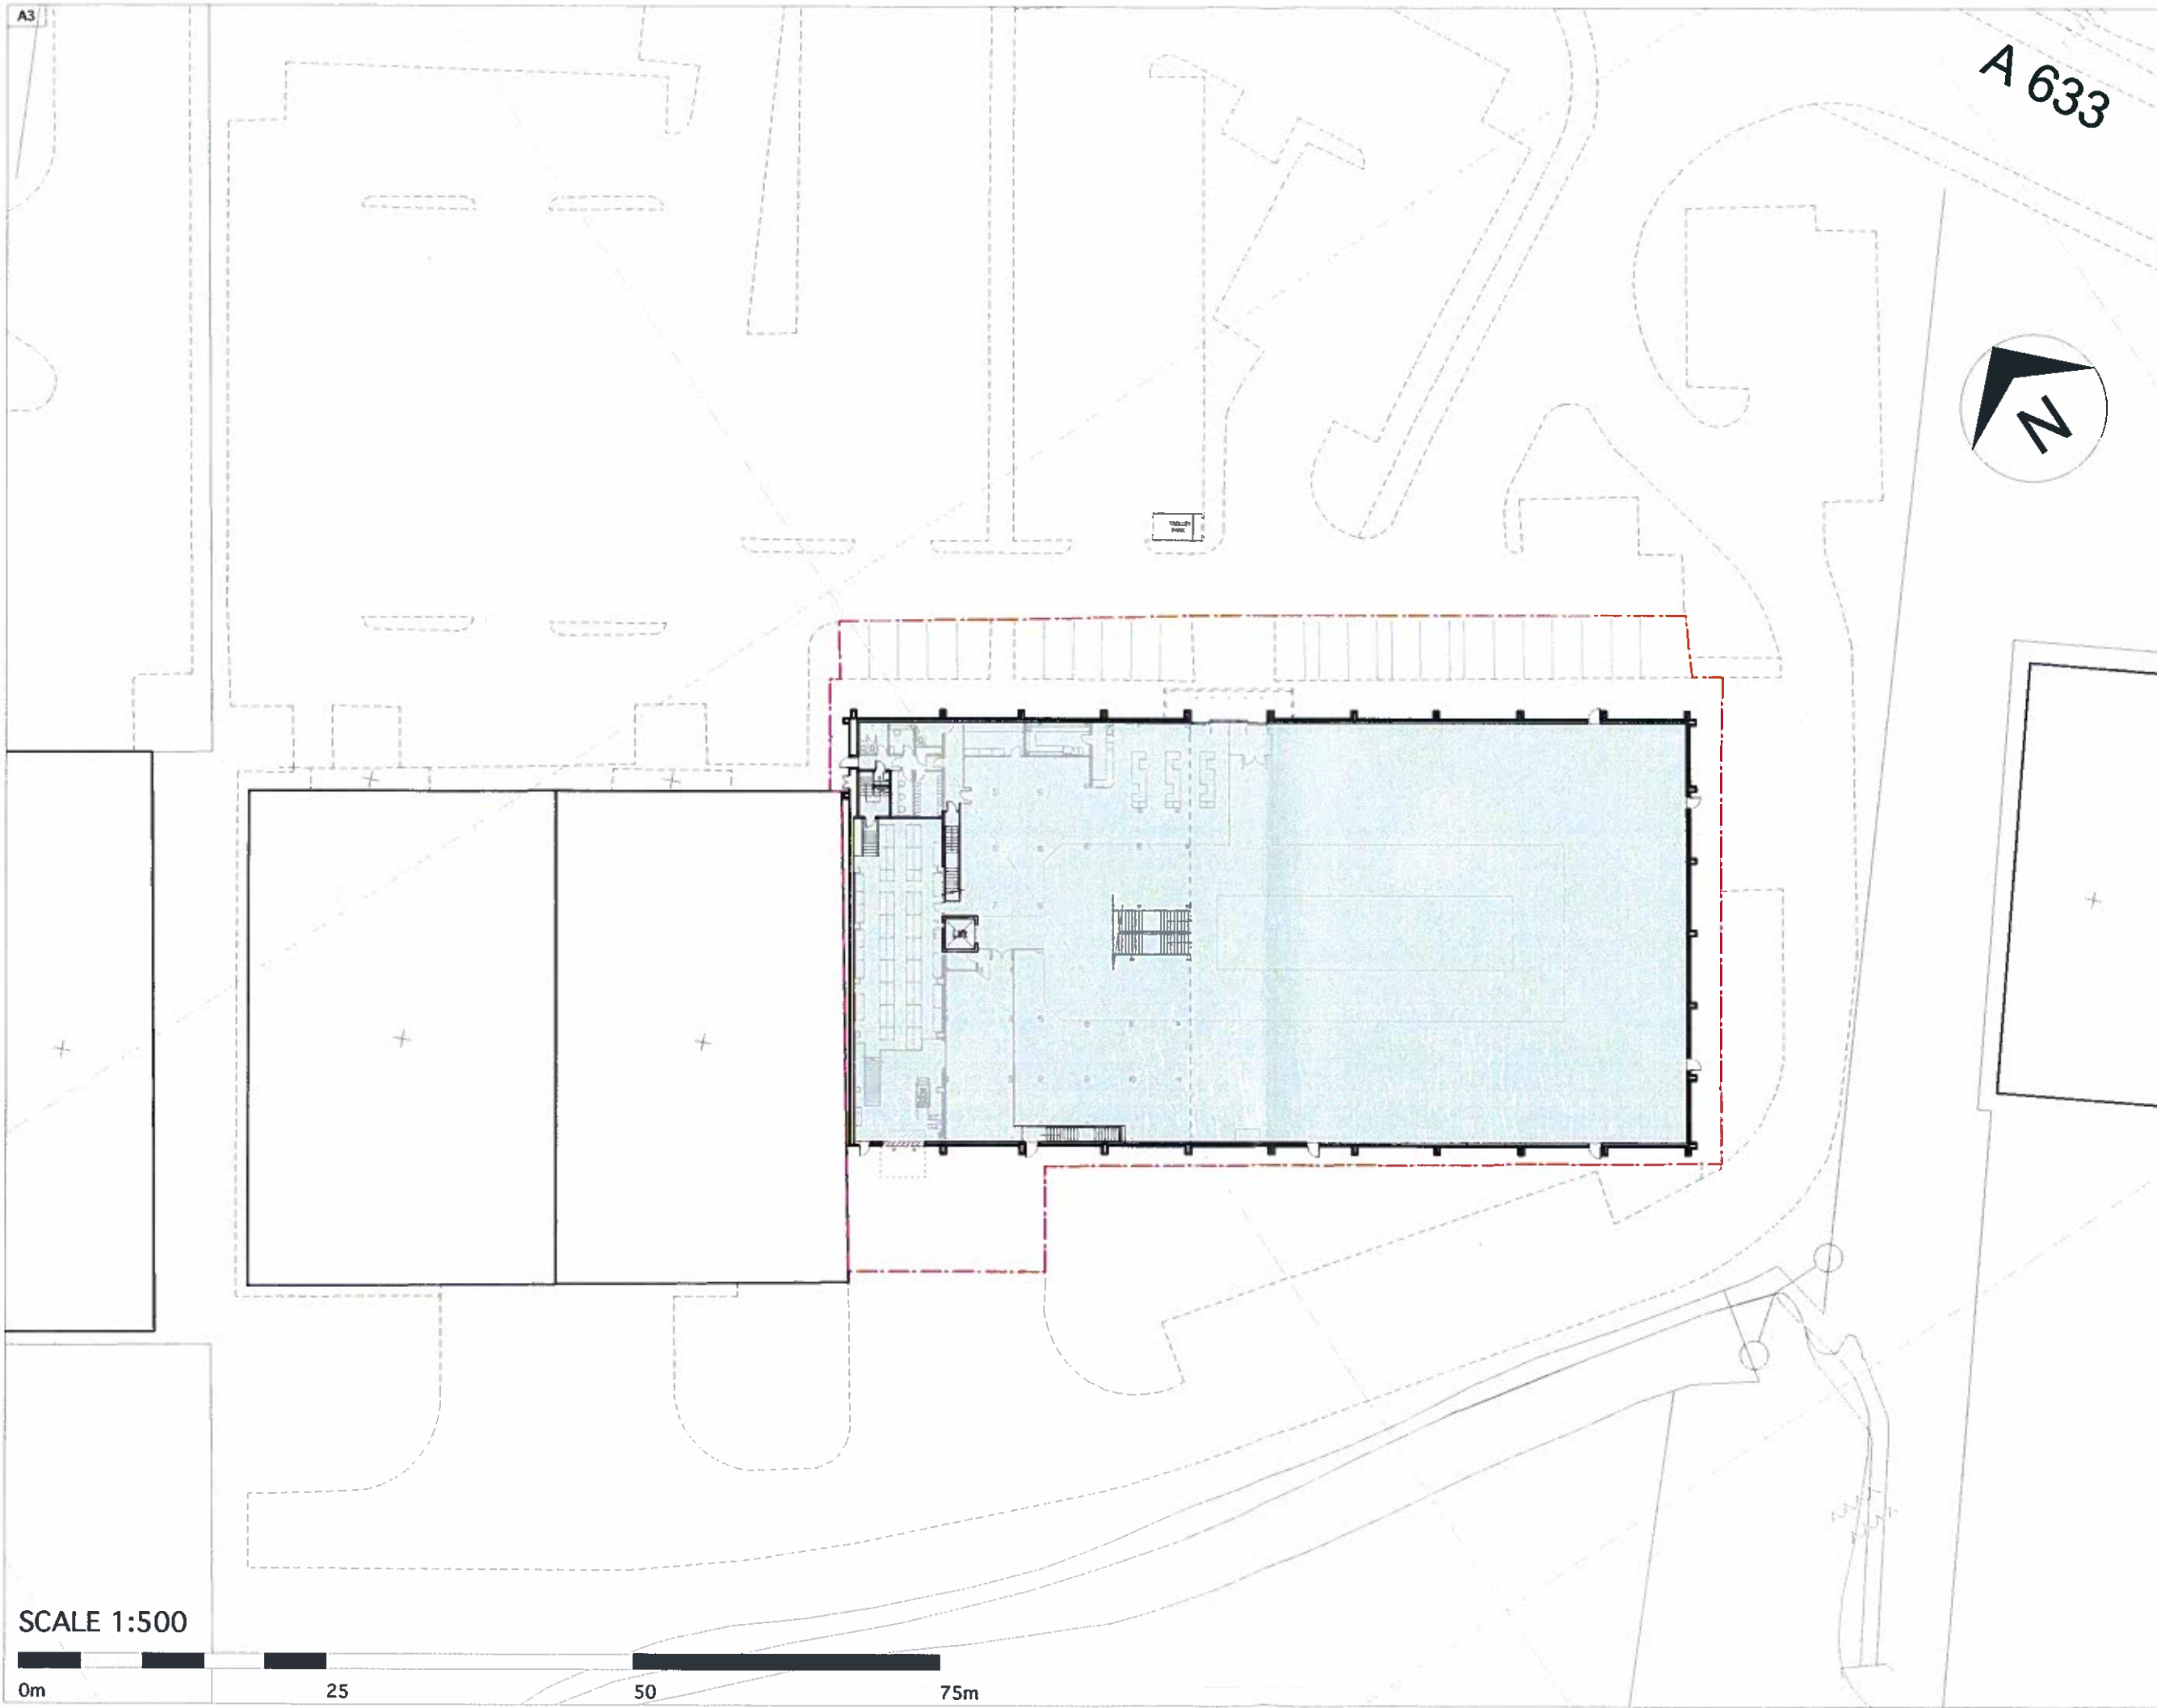

A3


A 633

NOTES:
Do not scale off this drawing.
Any errors or omissions to be reported to ROGER HARRISON ARCHITECTURE immediately.
This drawing and design is the copyright of ROGER HARRISON ARCHITECTURE and is not to be used for any purpose without their consent.

KEY:
APPLICATION SITE



SCALE 1:500

 

rev	details	date
ROGER HARRISON ARCHITECTURE		
30 Abbey Road, West Bridgford Nottingham, NG2 5NF T: 01 15 982 1544 E: studio@harrison.co.uk W: www.harrison.co.uk		
Project: Dunelm Mill, Barnsley		
Client: Dunelm (Soft Furnishings) Ltd		
Drawing: Site Plan AS EXISTING		
Date: 5/11/10	Scale: 1:500 @A3	
Drawing Number: RHA1045-0101		

NOTES:

Do not scale off this drawing.
Any errors or omissions to be reported to ROGER HARRISON ARCHITECTURE immediately.
This drawing and design is the copyright of ROGER HARRISON ARCHITECTURE and is not to be used for any purpose without their consent.

NEW ANODISED ALUMINIUM
TROLLEY SHELTER WITH CLEAR
PERSPEX ROOF & SIDE PANELS

TROLLEY
PARK

RETRACTABLE CANVAS COVERED
LOADING BAY SHELTER

SCALE 1:200



KEY:
APPLICATION SITE

rev | details | date

**ROGER HARRISON
ARCHITECTURE**
30 Abbey Road, West Bridgford
Nottingham, NG2 5NF
T: 0115 982 1564
E: studio@harrison.co.uk
W: www.rharrison.co.uk

Project:
Dunelm Mill, Barnsley

Client:
Dunelm (Soft Furnishings) Ltd

Drawing:
Roof Plan
AS PROPOSED

Date:
5/11/10

Scale:
1:200

Drawing Number:
RHA1045-0114