





EXISTING FRONT ELEVATION



PROPOSED FRONT ELEVATION

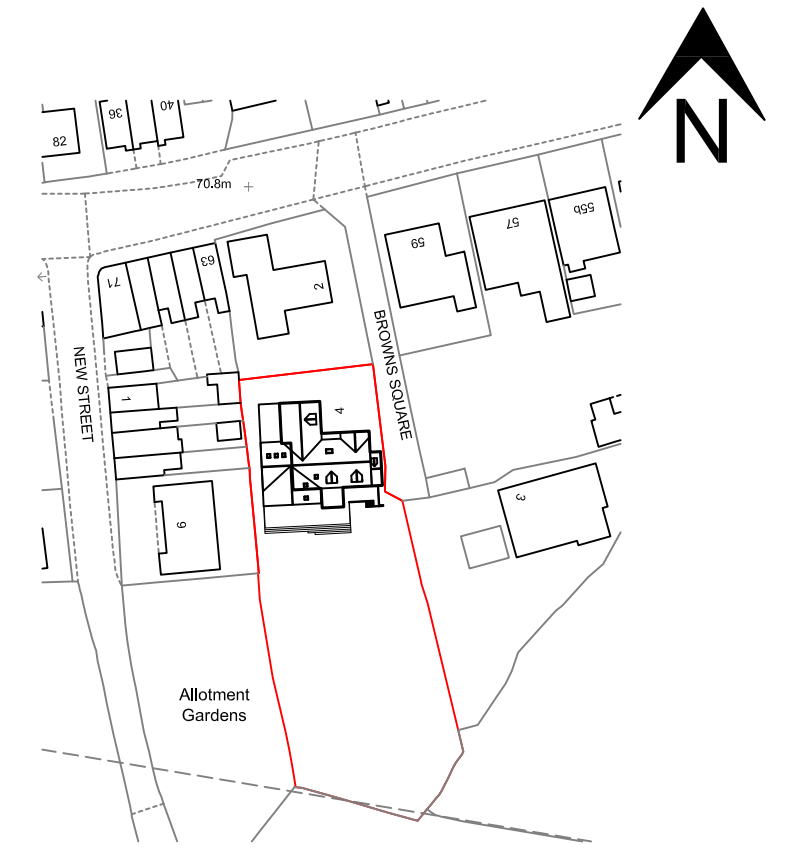


Location Plan 1:1250

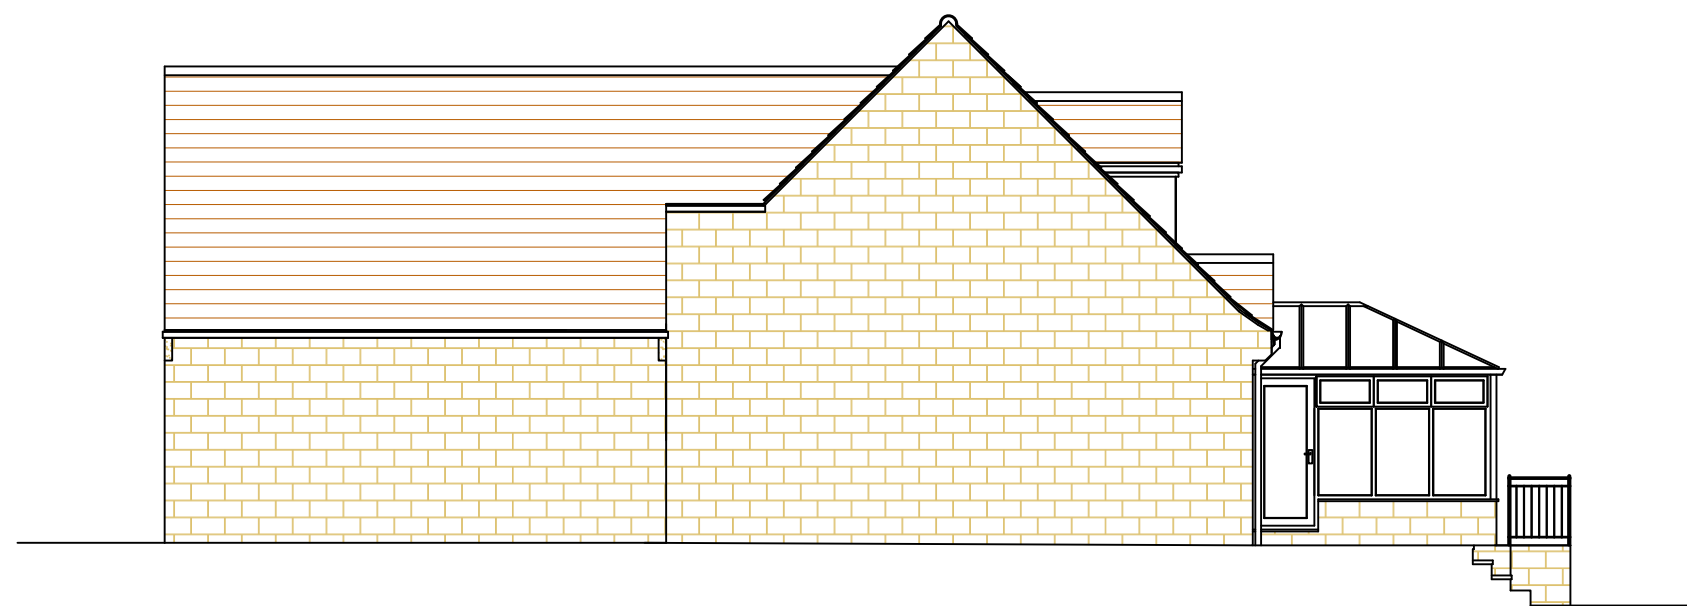

EXISTING SIDE ELEVATION



PROPOSED SIDE ELEVATION

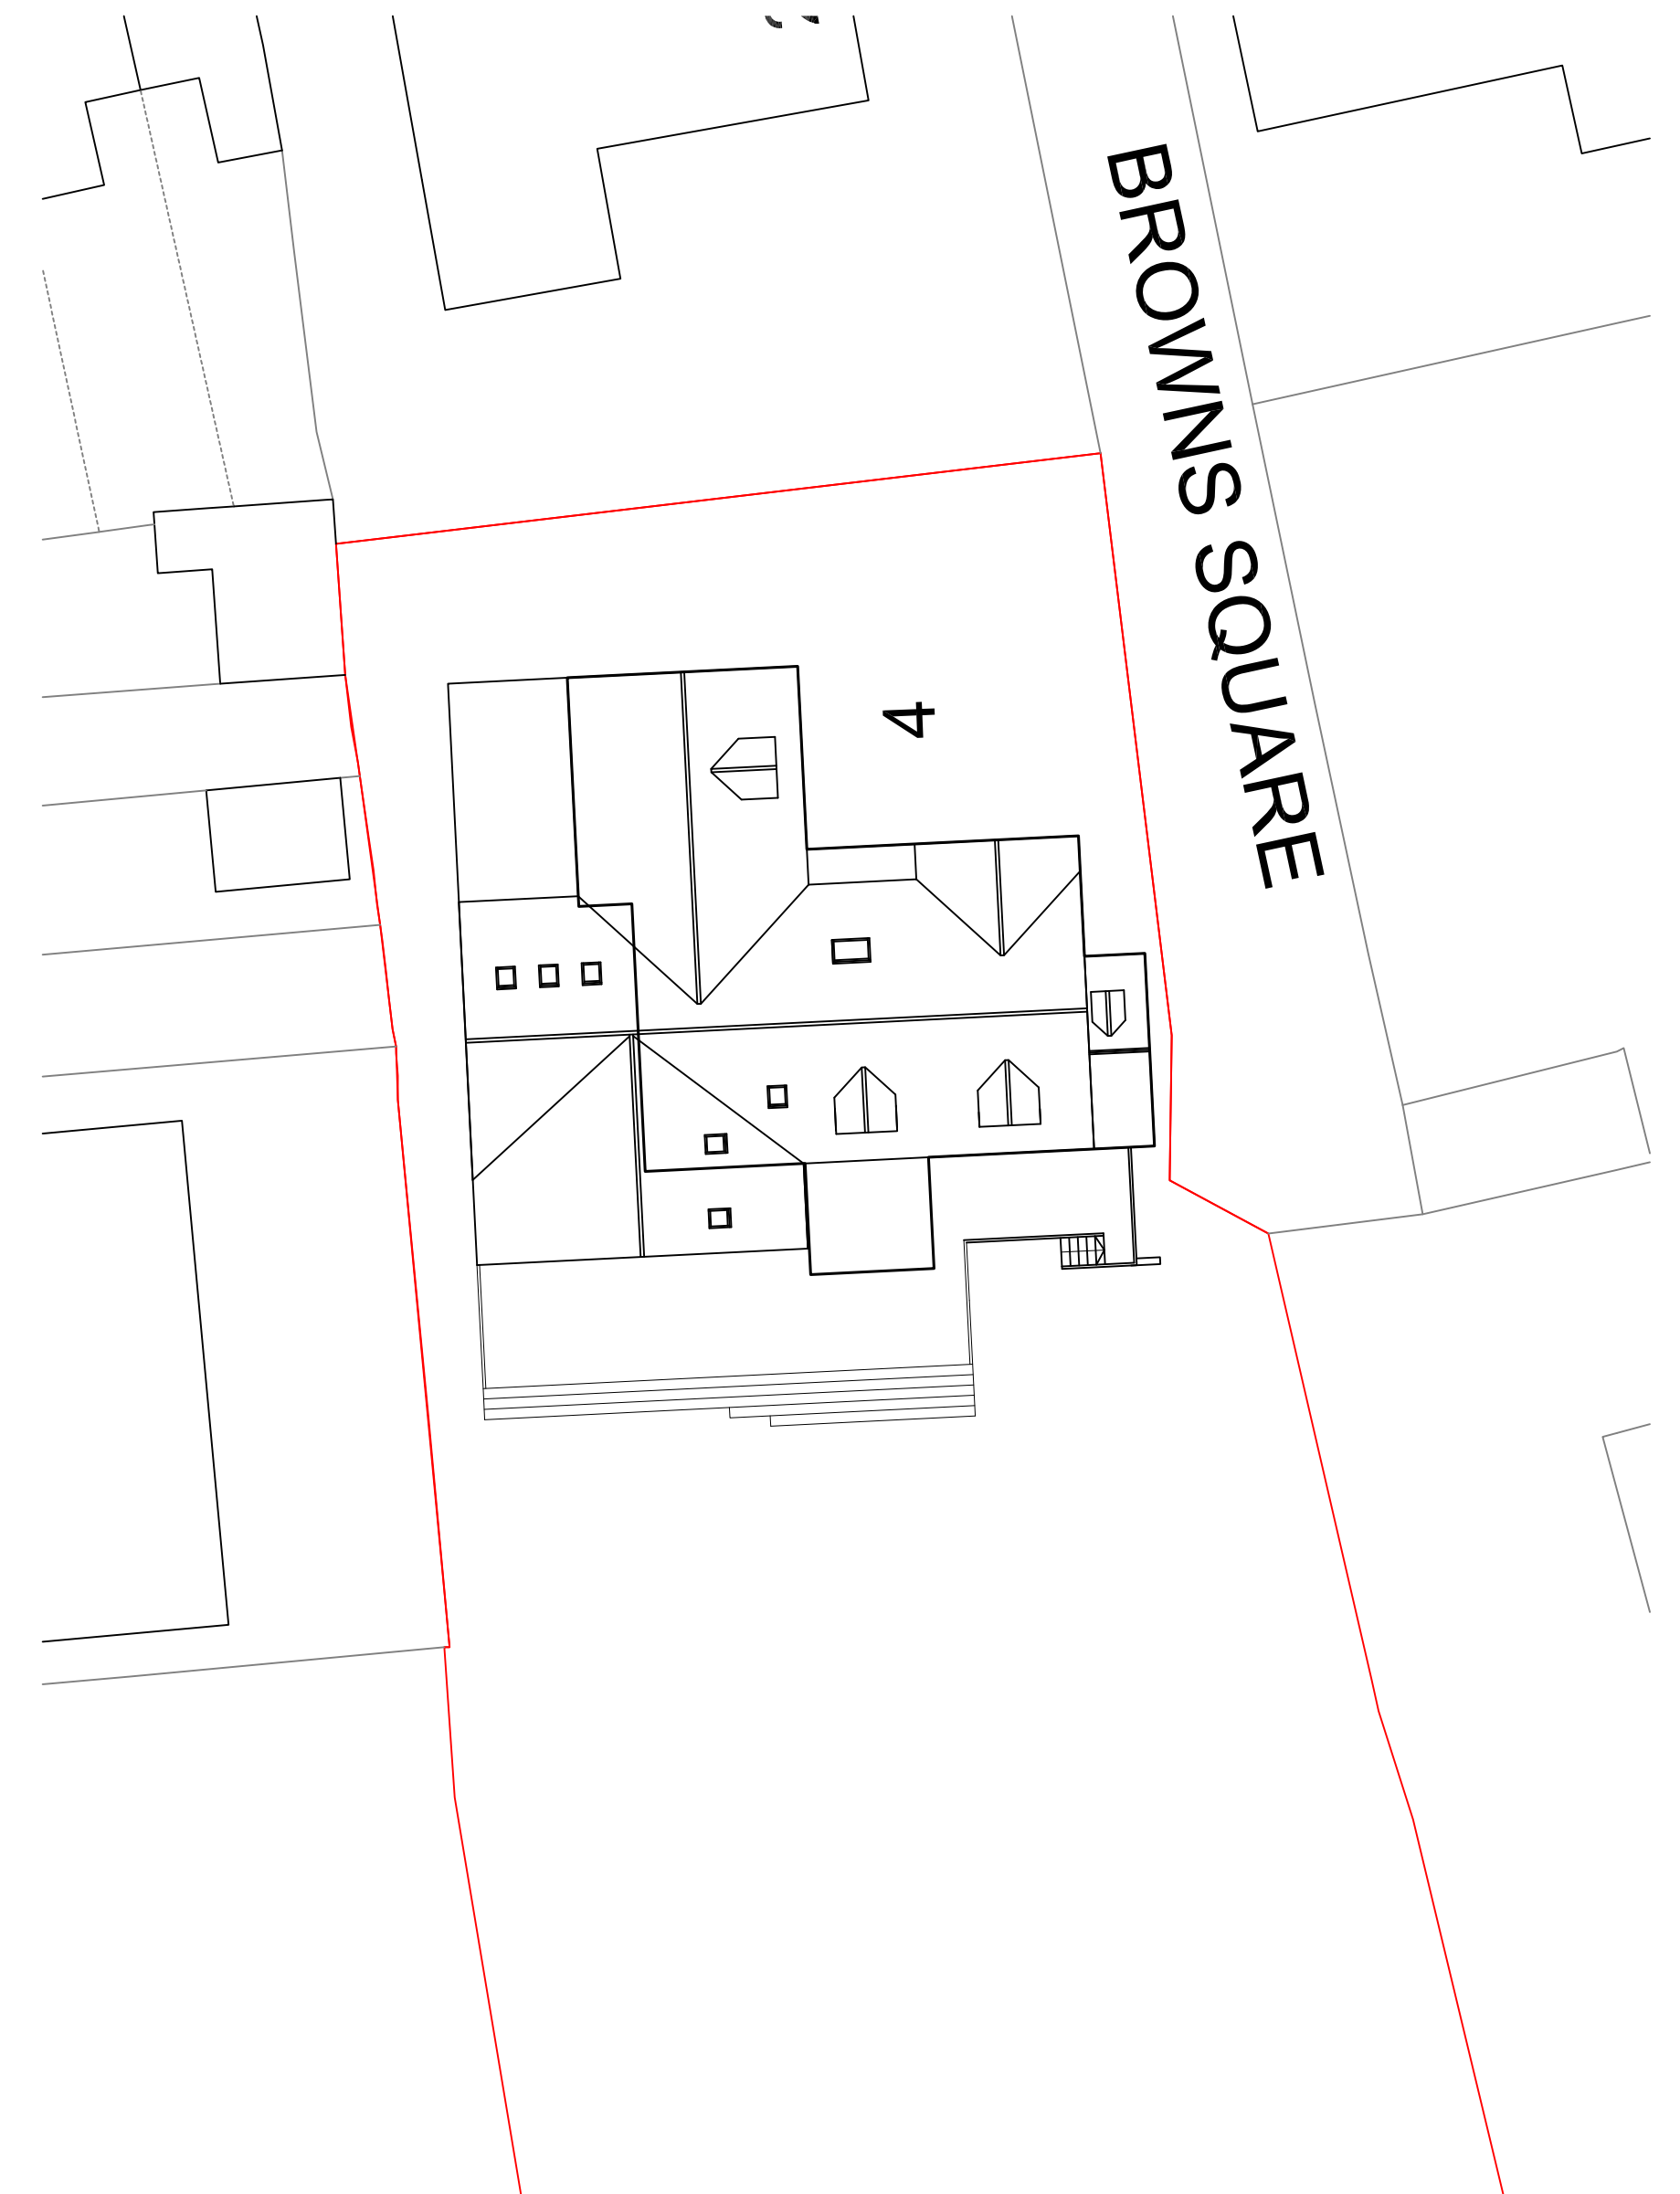

Proposed Site Plan 1:200



EXISTING REAR ELEVATION



PROPOSED REAR ELEVATION



EXISTING SIDE ELEVATION



PROPOSED SIDE ELEVATION

NOTE

All dimensions are to be checked on site and not scaled from this drawing.

No liability will be accepted for any errors arising from scaling from this drawing or any other taking off.

COPYRIGHT ©

This drawing in whole or part thereof should not be copied or reproduced without prior written consent of CS Surveying & Architectural Design Limited.

Revisions

Client Details

4 Browns Square
Hemingfield

Drawing Title

Proposed Side and Rear Extension - Elevations

Dwg. No. CS/03781/2

Date December 2020

Drawn CSS&A

Chd. by

Scales 1:100
(if A1)



CS Surveying & Architectural Design Ltd.

Registered office: 1 Clock Court, Campbell Way, Dinnington, Sheffield, S25 3QD

Registered in England No: 5029993

Tel: 01909 518385 Fax: 01909 518585 Email: info@cssurveying.com



A member of the Royal Institute of British Architects

