

TO:	Kelvin Limbrick	DATE:	12 October 2018
FROM:	Krishna Dey	CC:	Lauriane Allard/Tahira Tewaz
PROJECT NAME:	Peak District (East) VIP Project: River Don Hydraulic Modelling – Bridge Impact Assessment		
PROJECT NO:	41523999		
SUBJECT:	Bridge Impact Assessment: ISIS-Tuflow Impact Assessment Modelling		
FILE LOCATION:	\\ukwar4s01\data_cad\National Grid - Peak District Modelling\ISIS-Tuflow\Technical Note Bridge modelling\		

1 INTRODUCTION

Stantec has been instructed by National Grid to undertake an impact assessment on flood level and velocity due to the construction of two new bridges (Permanent Bridge 1 and Temporary Bridge 2) on the River Don, as part of the Peak District (East) Visual Impact Provision (VIP) Project. The purpose of this assessment is to help inform the environmental and flood risk assessments of the Peak District (East) VIP scheme. The location of the proposed bridges is shown in Appendix A.

This Technical Note presents the results of the modelling work undertaken to identify the potential impact of the construction of these bridges on flood level and velocity.

2 MODELLING METHODOLOGY

2.1 Modelling Approach

The 1D-2D linked ISIS-Tuflow hydraulic model of the River Don and its tributaries built by Stantec in 2017 was used to assess the impacts of the proposed bridges on the River Don. The proposed Permanent Bridge 1 replaces an existing access bridge located at ISIS River node DON01_2460. The details of Permanent Bridge 1 are shown in Appendix B. Temporary Bridge 2 is located at ISIS River node DON01_1358; the details of this bridge are shown in Appendix C.

2.2 Bridge representation in the 1D Model

The Permanent Bridge 1 replaces the existing access bridge located at ISIS River node 'DON01_2460'. The start of the Permanent Bridge 1 opening was placed at a distance of 3.75m (half the width of the opening) from the left of the cross-section w.r.t to the lowest bed level (at cross section chainage 11.021m) of the u/s cross-section, DON01_2460 (i.e. at chainage 7.271m (11.021m - 3.75m)) and the end of the Permanent Bridge 1 opening was placed at a distance of 3.75m towards the right of the cross-section (i.e. at chainage 14.771m (11.021m + 3.75m)).

The Temporary Bridge 2 was placed at ISIS node DON01_1358. Two points were added manually at the left and right bank of the cross-section (DON01_1358) to reflect ground elevations 269.5m AOD (left abutment) and 271.6m AOD (right abutment) respectively to form the bridge opening for Temporary Bridge 2. This bridge was placed perpendicular to the flow direction.

The width and height of the bridge opening, soffit level, deck level and the corresponding flow area are shown in Table 1 for the proposed Permanent Bridge 1 and Temporary Bridge 2 along with existing bridge dimension to be replaced by Permanent Bridge 1. The proposed Permanent Bridge 1 will increase the flow area by ca. 59% compared to the existing bridge.

Table 1: Bridge dimensions - Permanent Bridge 1 and Temporary Bridge 2

ISIS Node	Width of Opening (m)	Height of Opening (m)	Soffit Level (m AOD)	Deck Level (m AOD)	Flow Area (m ²)	Remarks
DON01_2460 (Permanent Bridge 1) - Existing	7.780	1.995	285.716	286.20	15.52	This is the existing Bridge. Deck level represents the average level calculated.
DON01_2460 (Permanent Bridge 1) - Proposed	7.500	3.290	287.010	287.01	24.67	The existing bridge above will be replaced by this proposed bridge.
DON01_1358 (Temporary Bridge 2)	18.449	3.645	272.100	273.80	67.25	Proposed Bridge, bridge was placed perpendicular to the flow direction.

2.3 Design Runs

The proposed bridge scenarios as described in Section 2.2 above were run for the 1 in 100 year and the 1 in 100 year + climate change events. The results from these runs were compared with the existing results (i.e. base simulations for the same events carried out in 2017) in order to prepare the difference maps for flood level and velocity for the entire model domain.

2.3.1 Mass Balance Check

The mass balance check is a good indicator of the performance of the ISIS-TUFLOW model. The cumulative mass balance errors (ME) at the end of the simulations are shown in Table 2. The TUFLOW Manual states that for most models the mass balance is usually within +/- 1% but 2 or 3% can be acceptable depending on the objectives of the modelling (please refer to Table 14-1, TUFLOW Manual, Build 2016-03-AE). The cumulative mass balance error for the base and option simulations lies under 1%, which is considered excellent.

Table 2: Cumulative Mass Balance Error for 'base' and 'option' simulations

Model File Name (.TCF)	Type	Scenarios	Cumulative Mass Error (%)
DON_CB_SG_100yr_new_v6.tcf	Base	100 Year	-0.41
DON_CB_SG_100yr_new_v8.tcf	Option	100 Year	-0.44
DON_CB_SG_100yr+20%cc_new_v2.tcf	Base	100 Year + 20%CC	-0.39
DON_CB_SG_100yr+20%_new_v8.tcf	Option	100 Year + 20%CC	-0.40

2.3.2 Model Run Files

Table 3 shows the software version used for this ISIS-TUFLOW modelling. The model run times for the 'base' and 'option' simulations were generally 1.1 hours to complete each run. A detailed model run log is produced as spreadsheet.

Table 3: Software version with reference to TUFLOW Control File

Model File Name (.TCF)	Type	Simulation Duration (hour)	ISIS/Flood Modeller Version	TUFLOW Version
DON_CB_SG_100yr_new_v6.tcf	Base	11	ISIS VER = 6.7.2.117	2016-03-AC-iSP-w64
DON_CB_SG_100yr_new_v8.tcf	Option	11	ISIS VER= 6.7.0.110	2016-03-AC-iSP-w64
DON_CB_SG_100yr+20%cc_new_v2.tcf	Base	11	ISIS VER= 6.7.2.117	2016-03-AC-iSP-w64
DON_CB_SG_100yr+20%_new_v8.tcf	Option	11	ISIS VER= 6.7.0.110	2016-03-AC-iSP-w64

2.4 Assessment of results for 'Base' and 'Option' Simulations



Difference maps for flood level and velocity have been produced by subtracting the 'base' from the 'option (proposed)' simulations as shown in Appendix D and E respectively for the 1 in 100 year and the 1 in 100 year + 20% for climate change events. The difference maps for both level and velocity show only localised changes and in places many of these changes are reductions in flood level due to the greater flow area of the proposed bridges (see Table 1). These 'difference' flood maps demonstrate that the construction of proposed bridges over the River Don would not have any significant impact on flood levels and velocities under the 1 in 100 year and the 1 in 100 year (plus climate change scenario). The proposed new bridges over the River Don would not, therefore, have a detrimental impact on flood risk elsewhere.

3 CONCLUSIONS

This Technical Note summarises the results of a detailed impact assessment on flood level and velocity due to the construction of two proposed new bridges over the River Don. Stantec's existing ISIS-TUFLOW linked model of the River Don and its tributaries has been used to inform this assessment. The assessment demonstrates that the proposed new bridges would not be expected to result in an increase in flood risk either on site or elsewhere.

Appendix A

Location of Proposed 2 Bridges (Permanent Bridge 1 and Temporary Bridge 2)

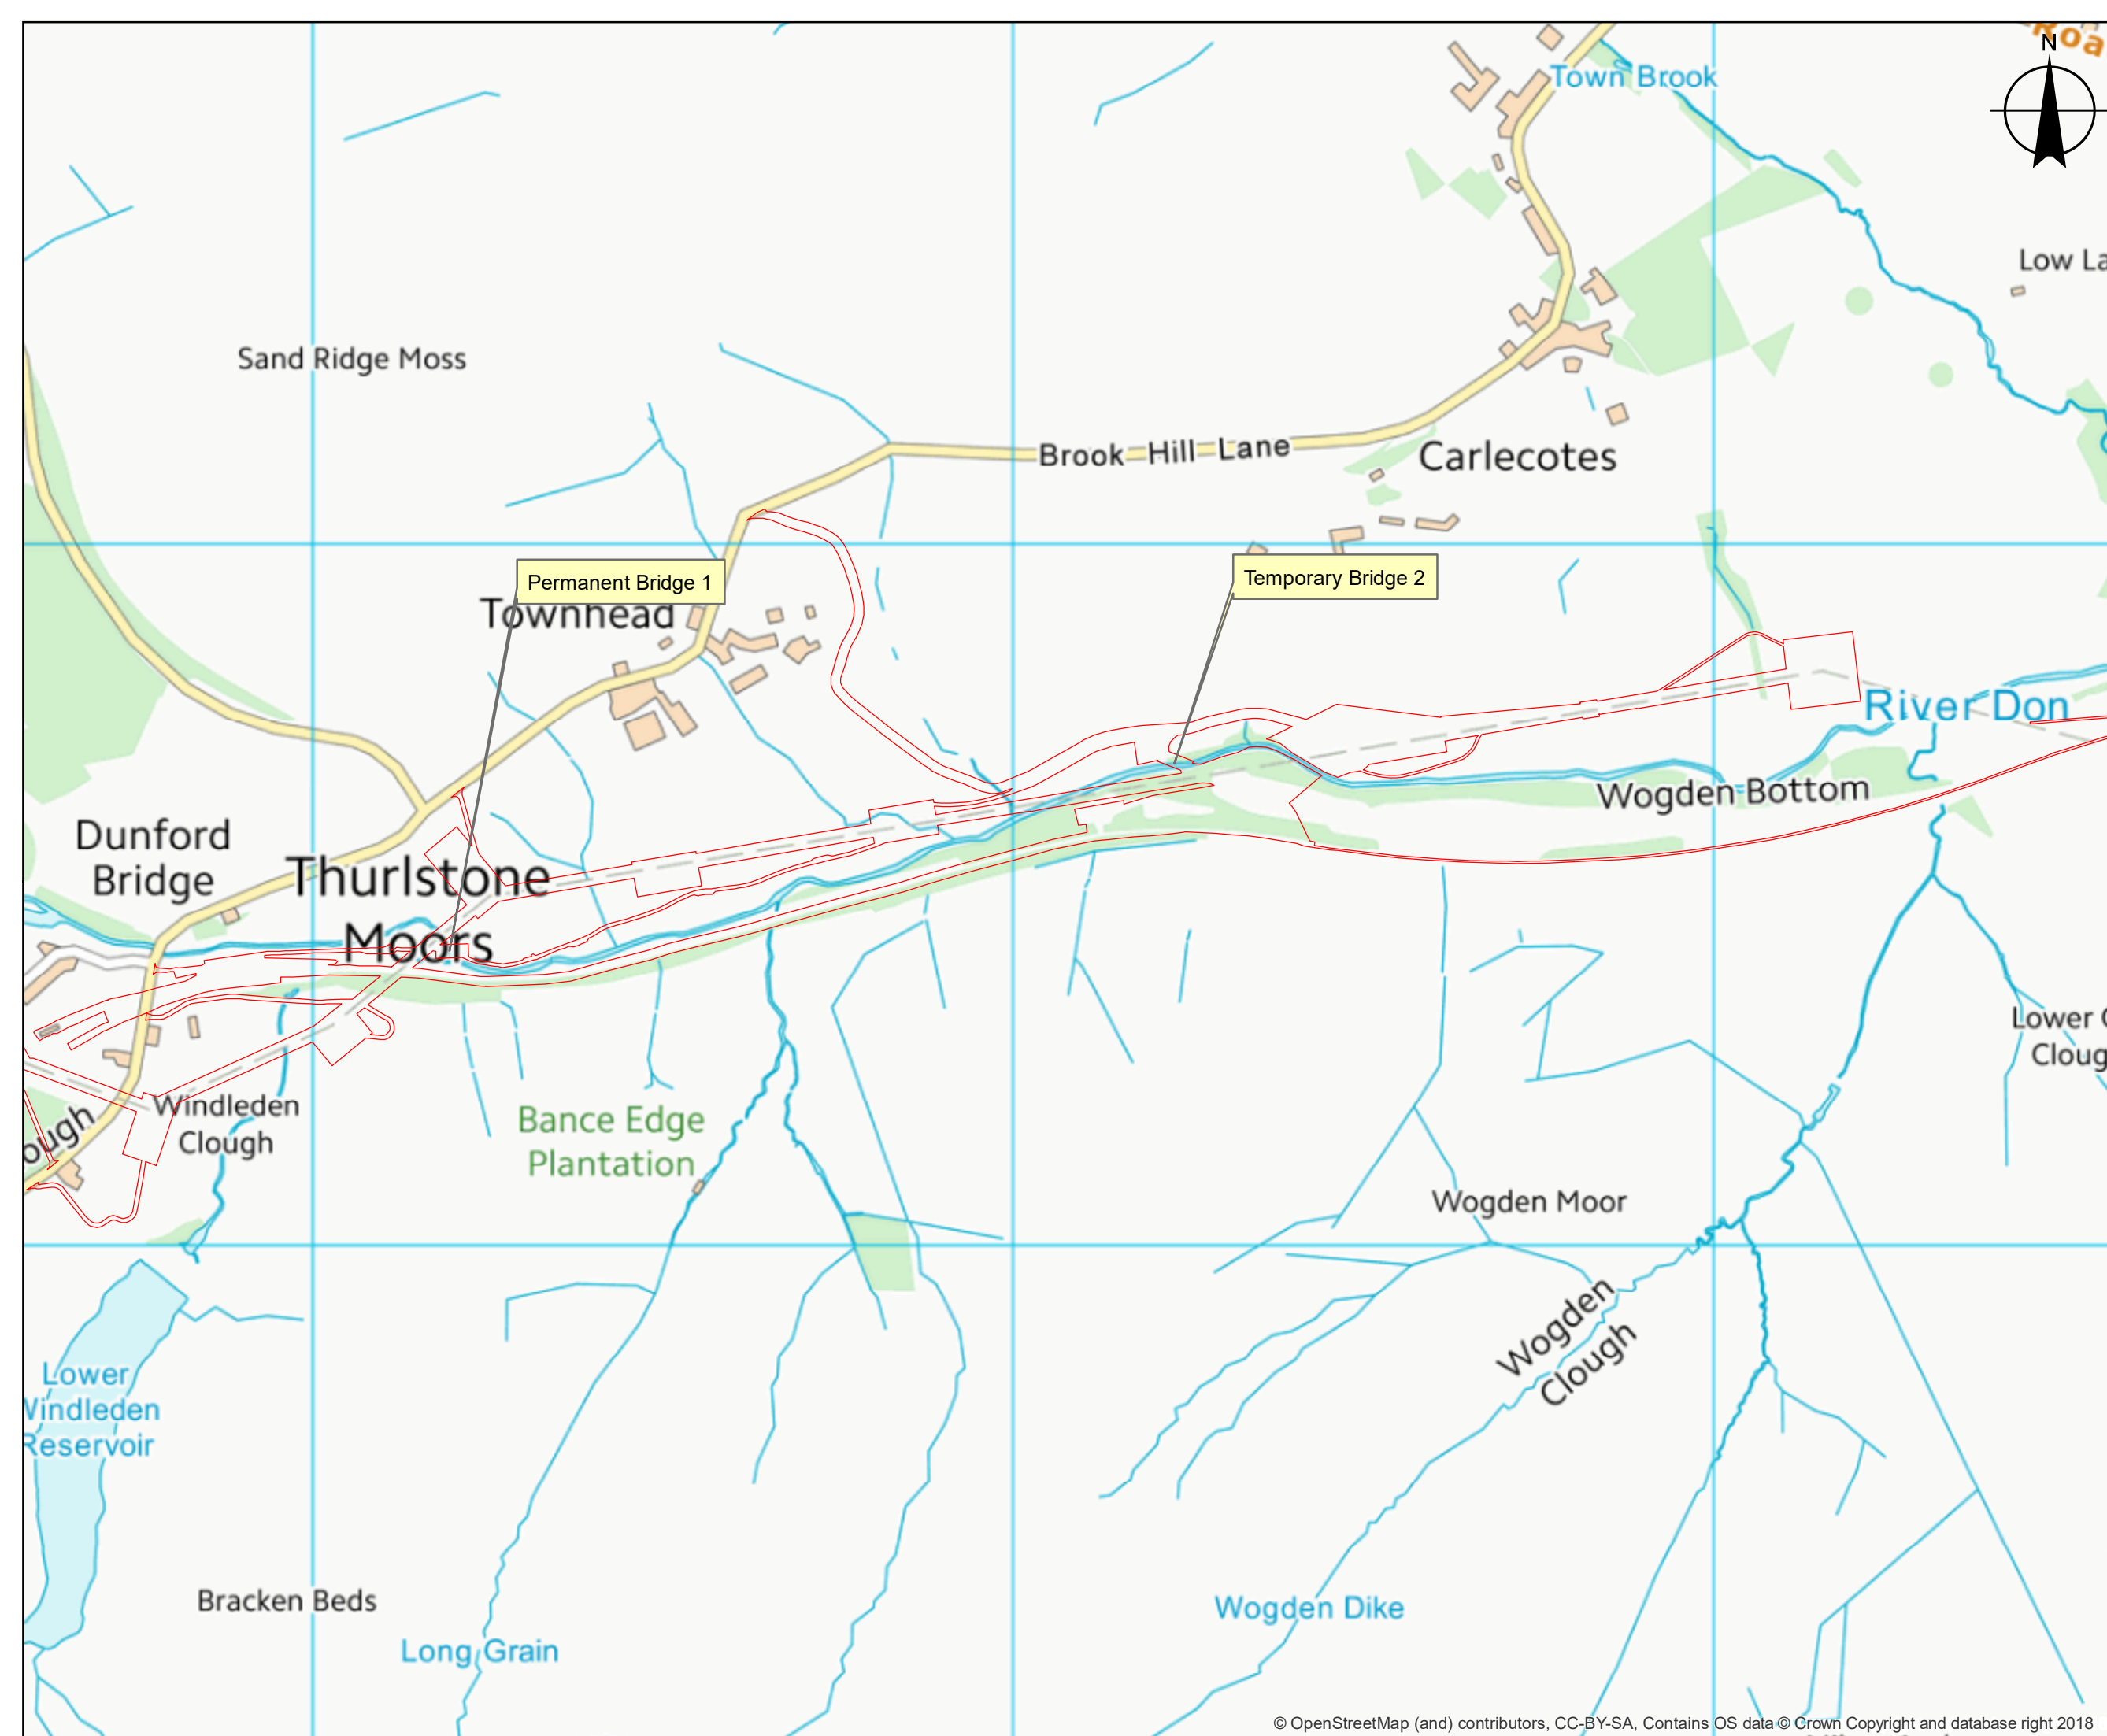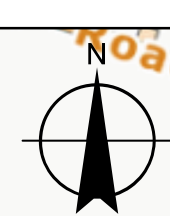


DO NOT SCALE - IF IN DOUBT ASK



NOTES

1. ALL DIMENSIONS IN MILLIMETRES AND ALL LEVELS IN METRES
UNLESS SHOWN OTHERWISE

 

REFERENCES

DRAWING NUMBER

DRAWING TITLE

Legend

 Site Boundary

CURRENT VERSION INFORMATION

A	---		KD	SWP	KJL	10SEP2018	
Ist	Description		Daggr	Chkd	Appd	Date	


nationalgrid

Location Code: ...	OS Reference: SE 17749 03309	Security Reference: ...	Drawn By: KD
Project Group: ...	Sub Process: ...		
Location / Town: Sheffield, S36 4TD UK			
Site Name: Carlecotes, Sheffield			
Project Name: River Don Flooding Study			
Contract Name:			
Drawing Title: Appendix A Location of bridges for impact assessment modelling			
Drawing No.: 01	Scale: 1:8,500	Sheet Size: A3	Rev.: A


Appendix B

Details of the Proposed Permanent Bridge 1


PERMANENT BRIDGE 1 LOCATION PLAN

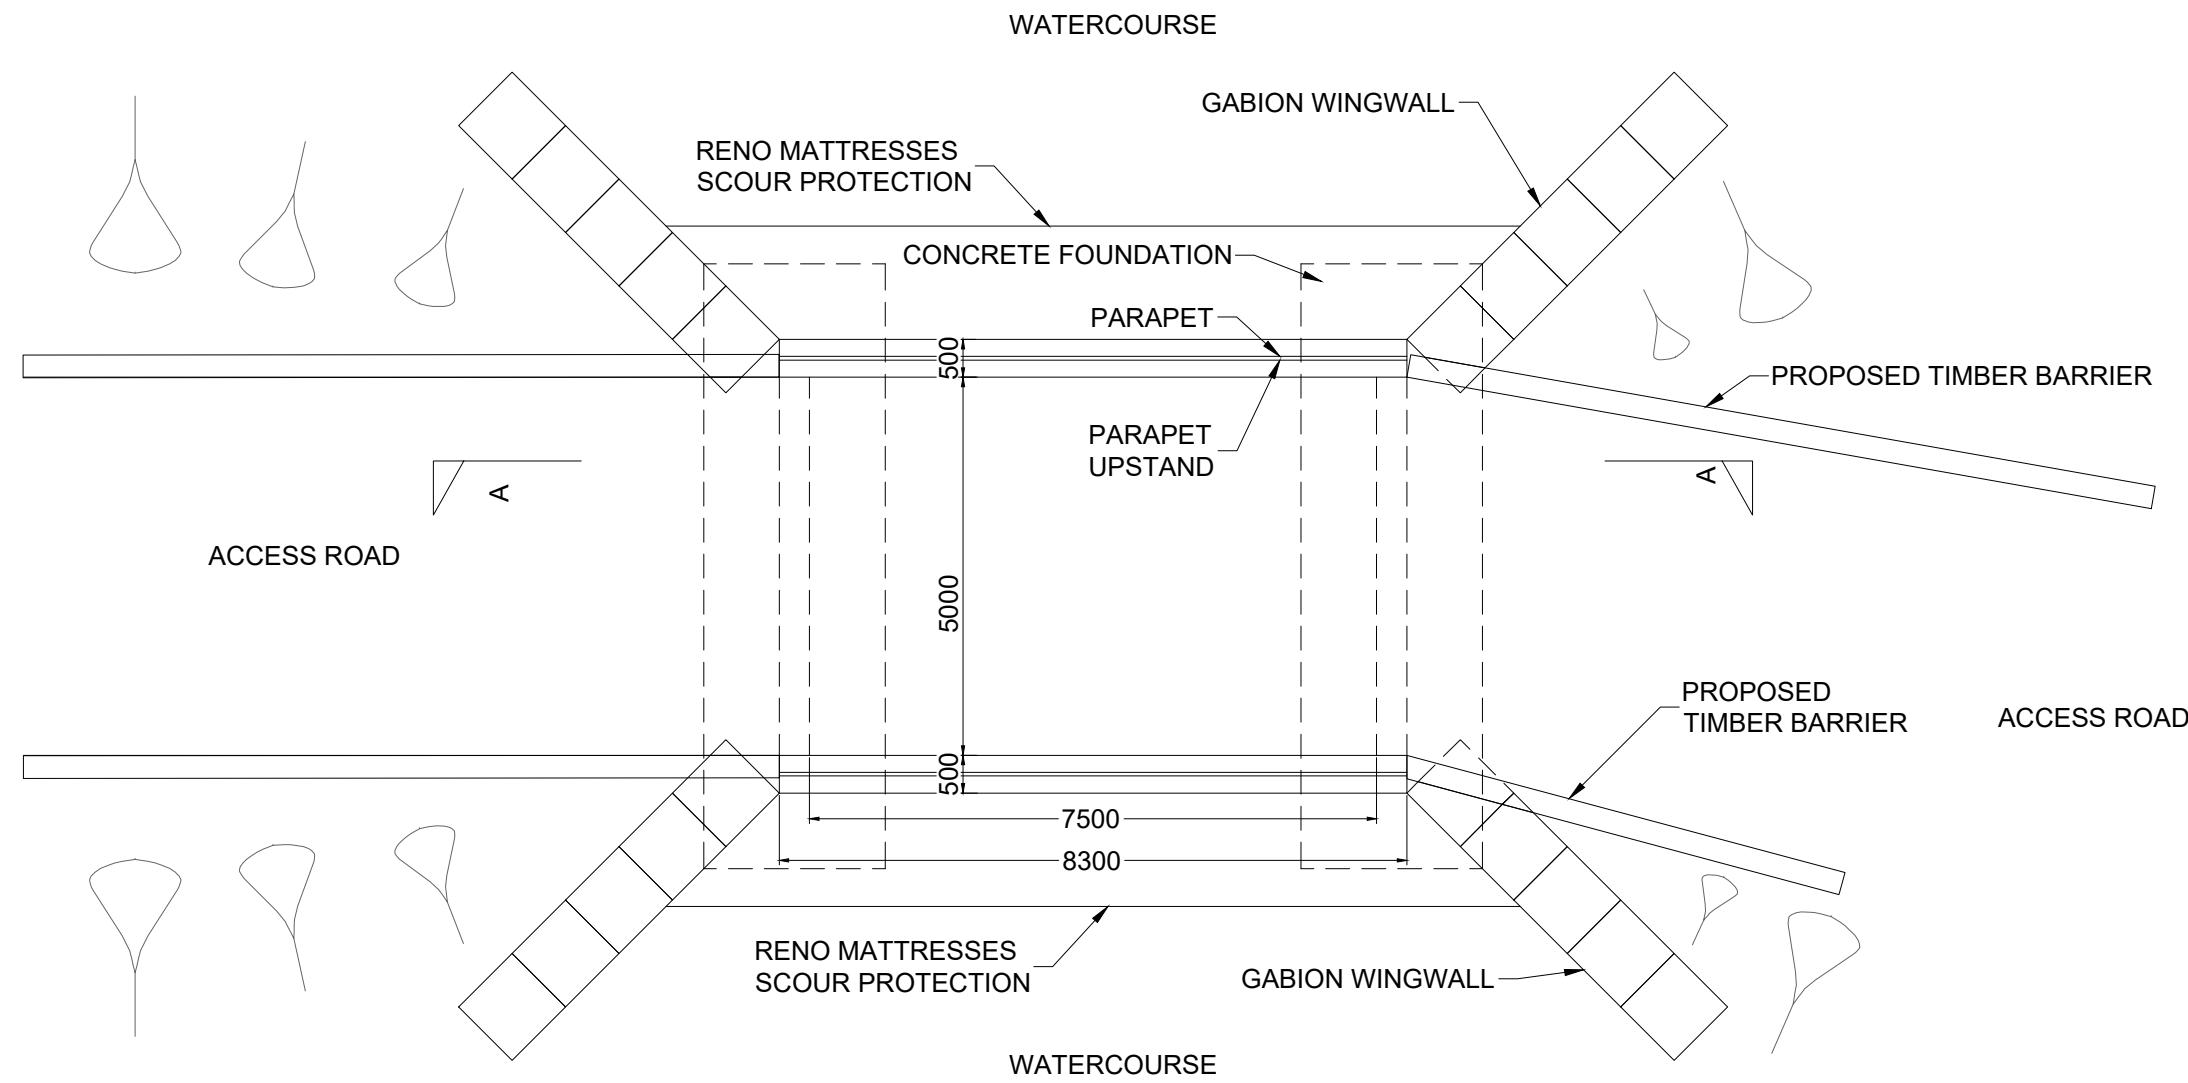

PLAN
SCALE 1:100

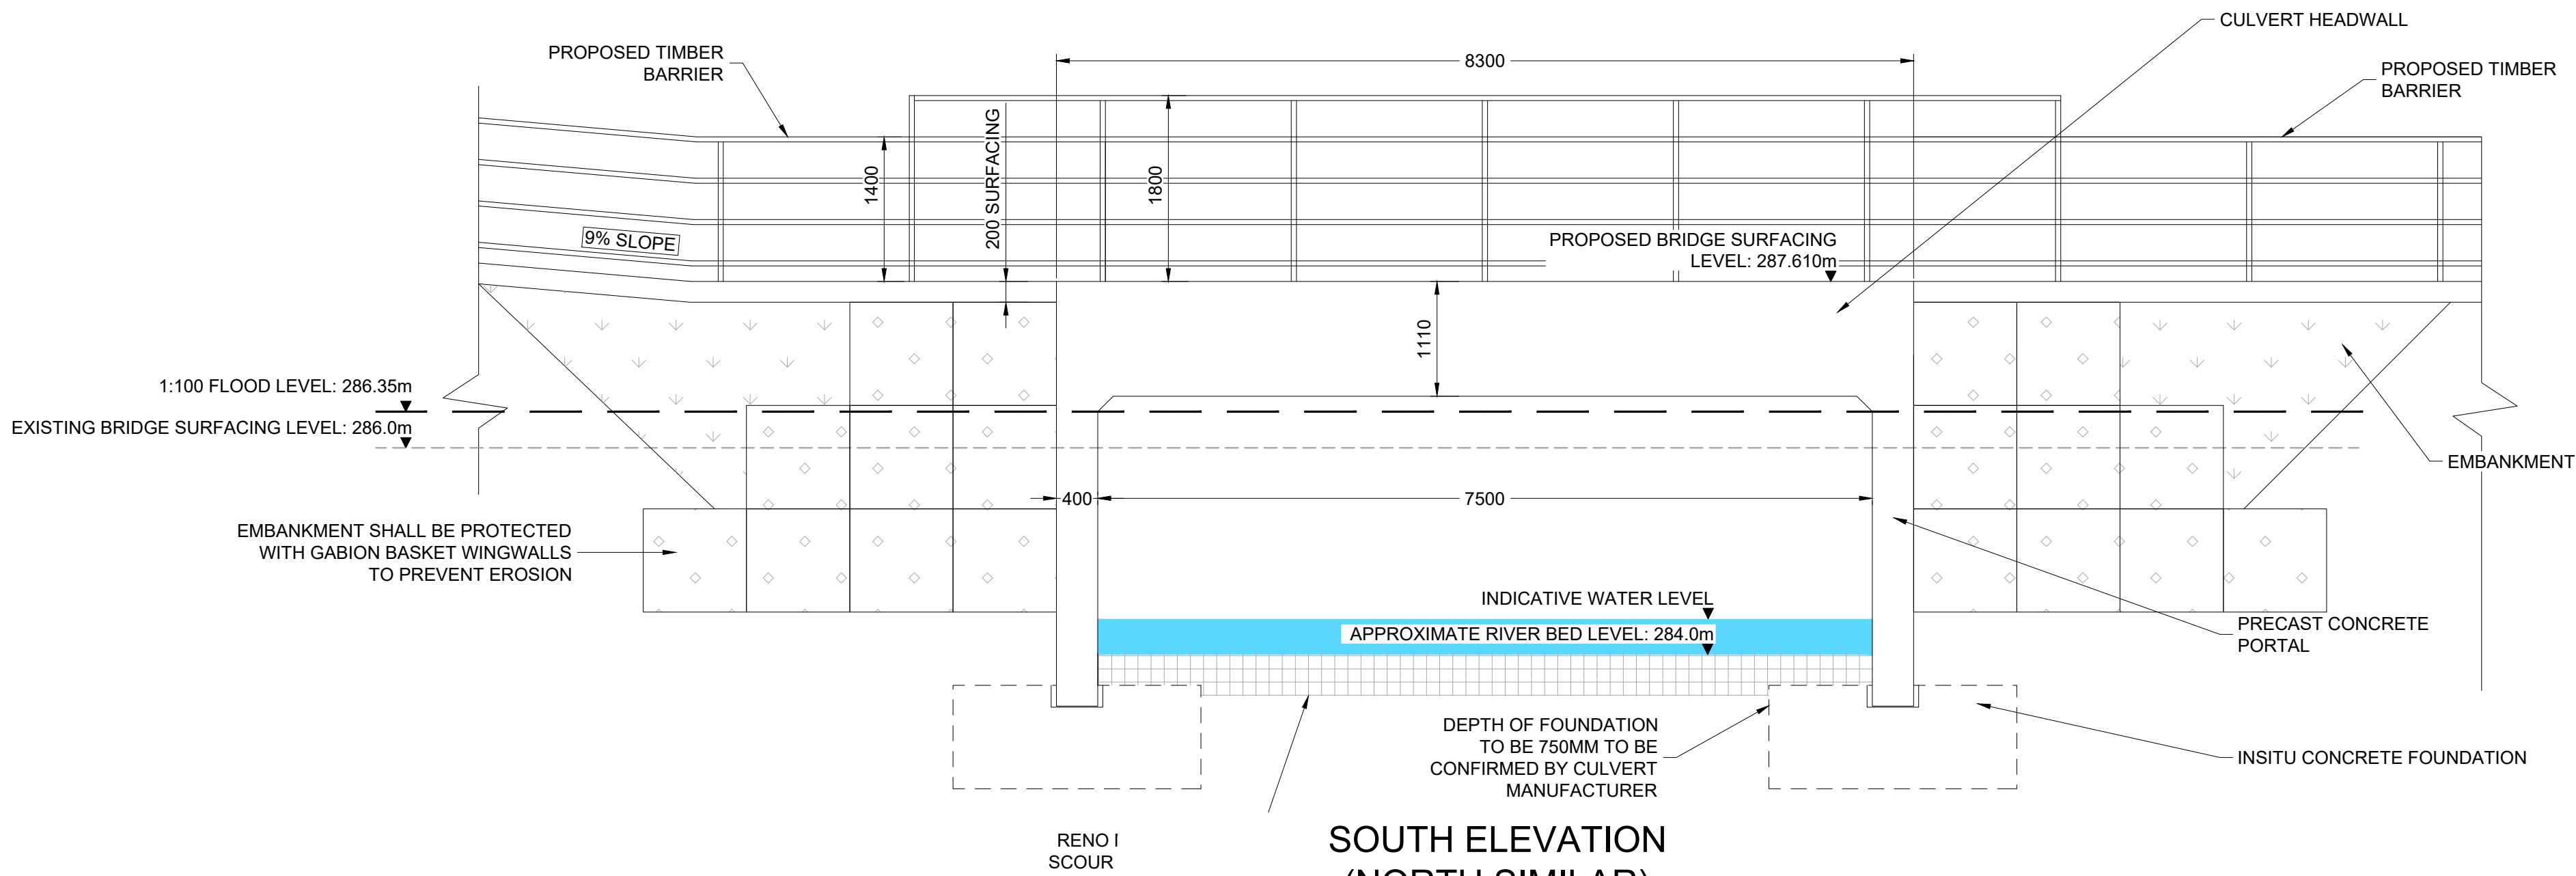

SOUTH ELEVATION
(NORTH SIMILAR)
SCALE 1:50

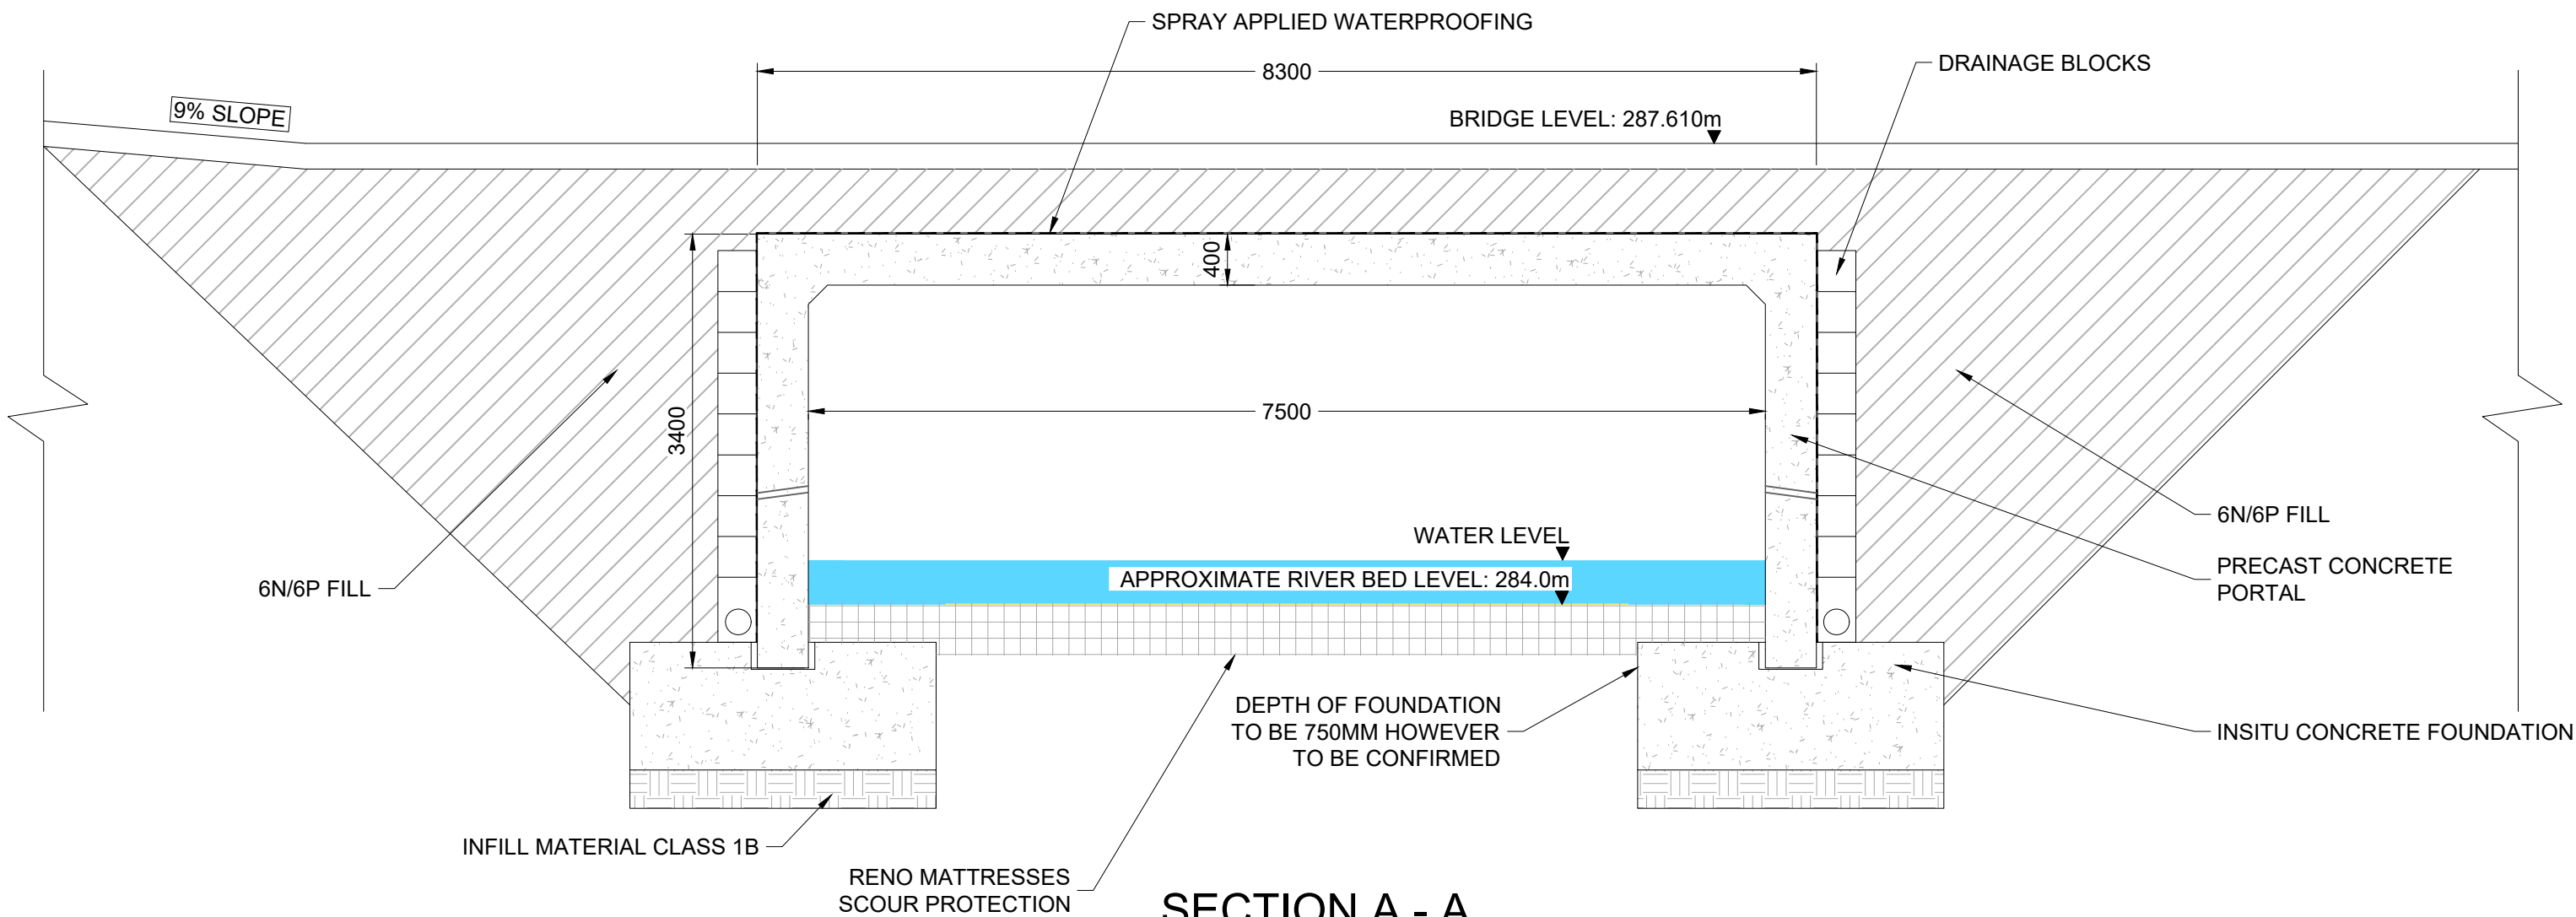


SECTION A - A
SCALE 1:50

NOTES

1. THIS DRAWING IS FOR DISCUSSION ONLY.
2. TEMPORARY WORKS, SUCH AS SHEET PILING, MAYBE REQUIRED FOR INSTALLATION OF GRANULAR FILL. TO BE DETERMINED DURING DETAILED DESIGN.
3. ALL DIMENSIONS ARE IN MILLIMETERS UNLESS NOTED OTHERWISE.
4. ALL LEVELS ARE IN METRES AND ARE ABOVE ORDNANCE DATUM UNLESS NOTED OTHERWISE.
5. NO SERVICE INFORMATION IS CURRENTLY SHOWN.

LOCATION PLAN

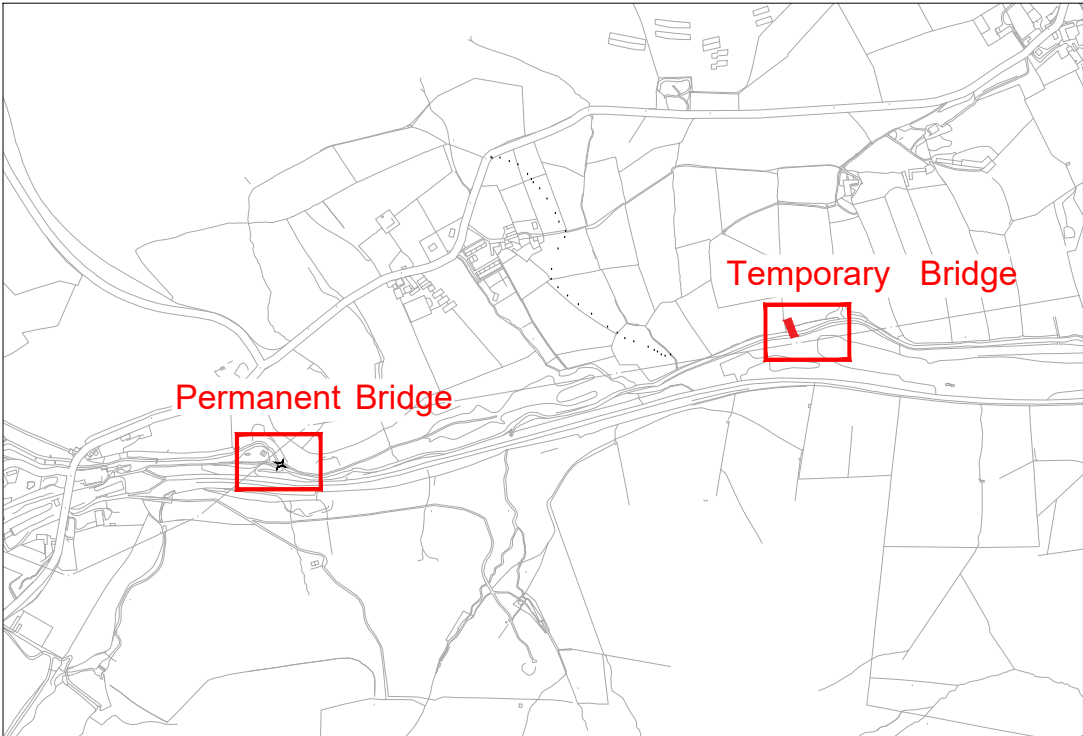

DRAFT
WORK IN PROGRESS

CONFIDENTIAL

P5	BRIDGE WIDTH REDUCED	ST	BH	RR	14/05/18
P4	BRIDGE REPLACED WITH PRECAST CONCRETE PORTAL	DR	RR	RR	07/12/17
P3	NOTE ABOUT TEMPORARY WORKS ADDED	PH	RR	RR	29/09/17
P2	BRIDGE ABUTMENTS AMENDED	PH	RR	RR	27/09/17
P1	FIRST ISSUE	PH	RR	RR	21/09/17
	Description	Cre'd	Chk'd	App'd	Date

nationalgrid



Master Scheme No: 33492	Sub-Scheme No: —	Site: 400KV OHL
Scheme Name: VISUAL IMPACT PROVISION – WORK PACKAGE 1 PEAK DISTRICT NATIONAL PARK		
Document Title: PERMANENT BRIDGE GENERAL ARRANGEMENT		
Created by: P.HADJINIKODIMOU	Date: 21/09/17	Checked by: R.RAVEENDRAN
Development Eng: D.SPURR	Document Type: 2D DRAWING	Scale: VARIES
Date: 21/09/17	Approved by: R.RAVEENDRAN	Date: 21/09/17
Format: A1	Sheet(s): 1 OF 1	Rev: P5
National Grid Document Number: PDD–33492–LAY–057		
FEED Document Number:		

Appendix C

Details of the Proposed Temporary Bridge 2

Appendix D.1

Difference Map - Flood Level, 1 in 100 Year

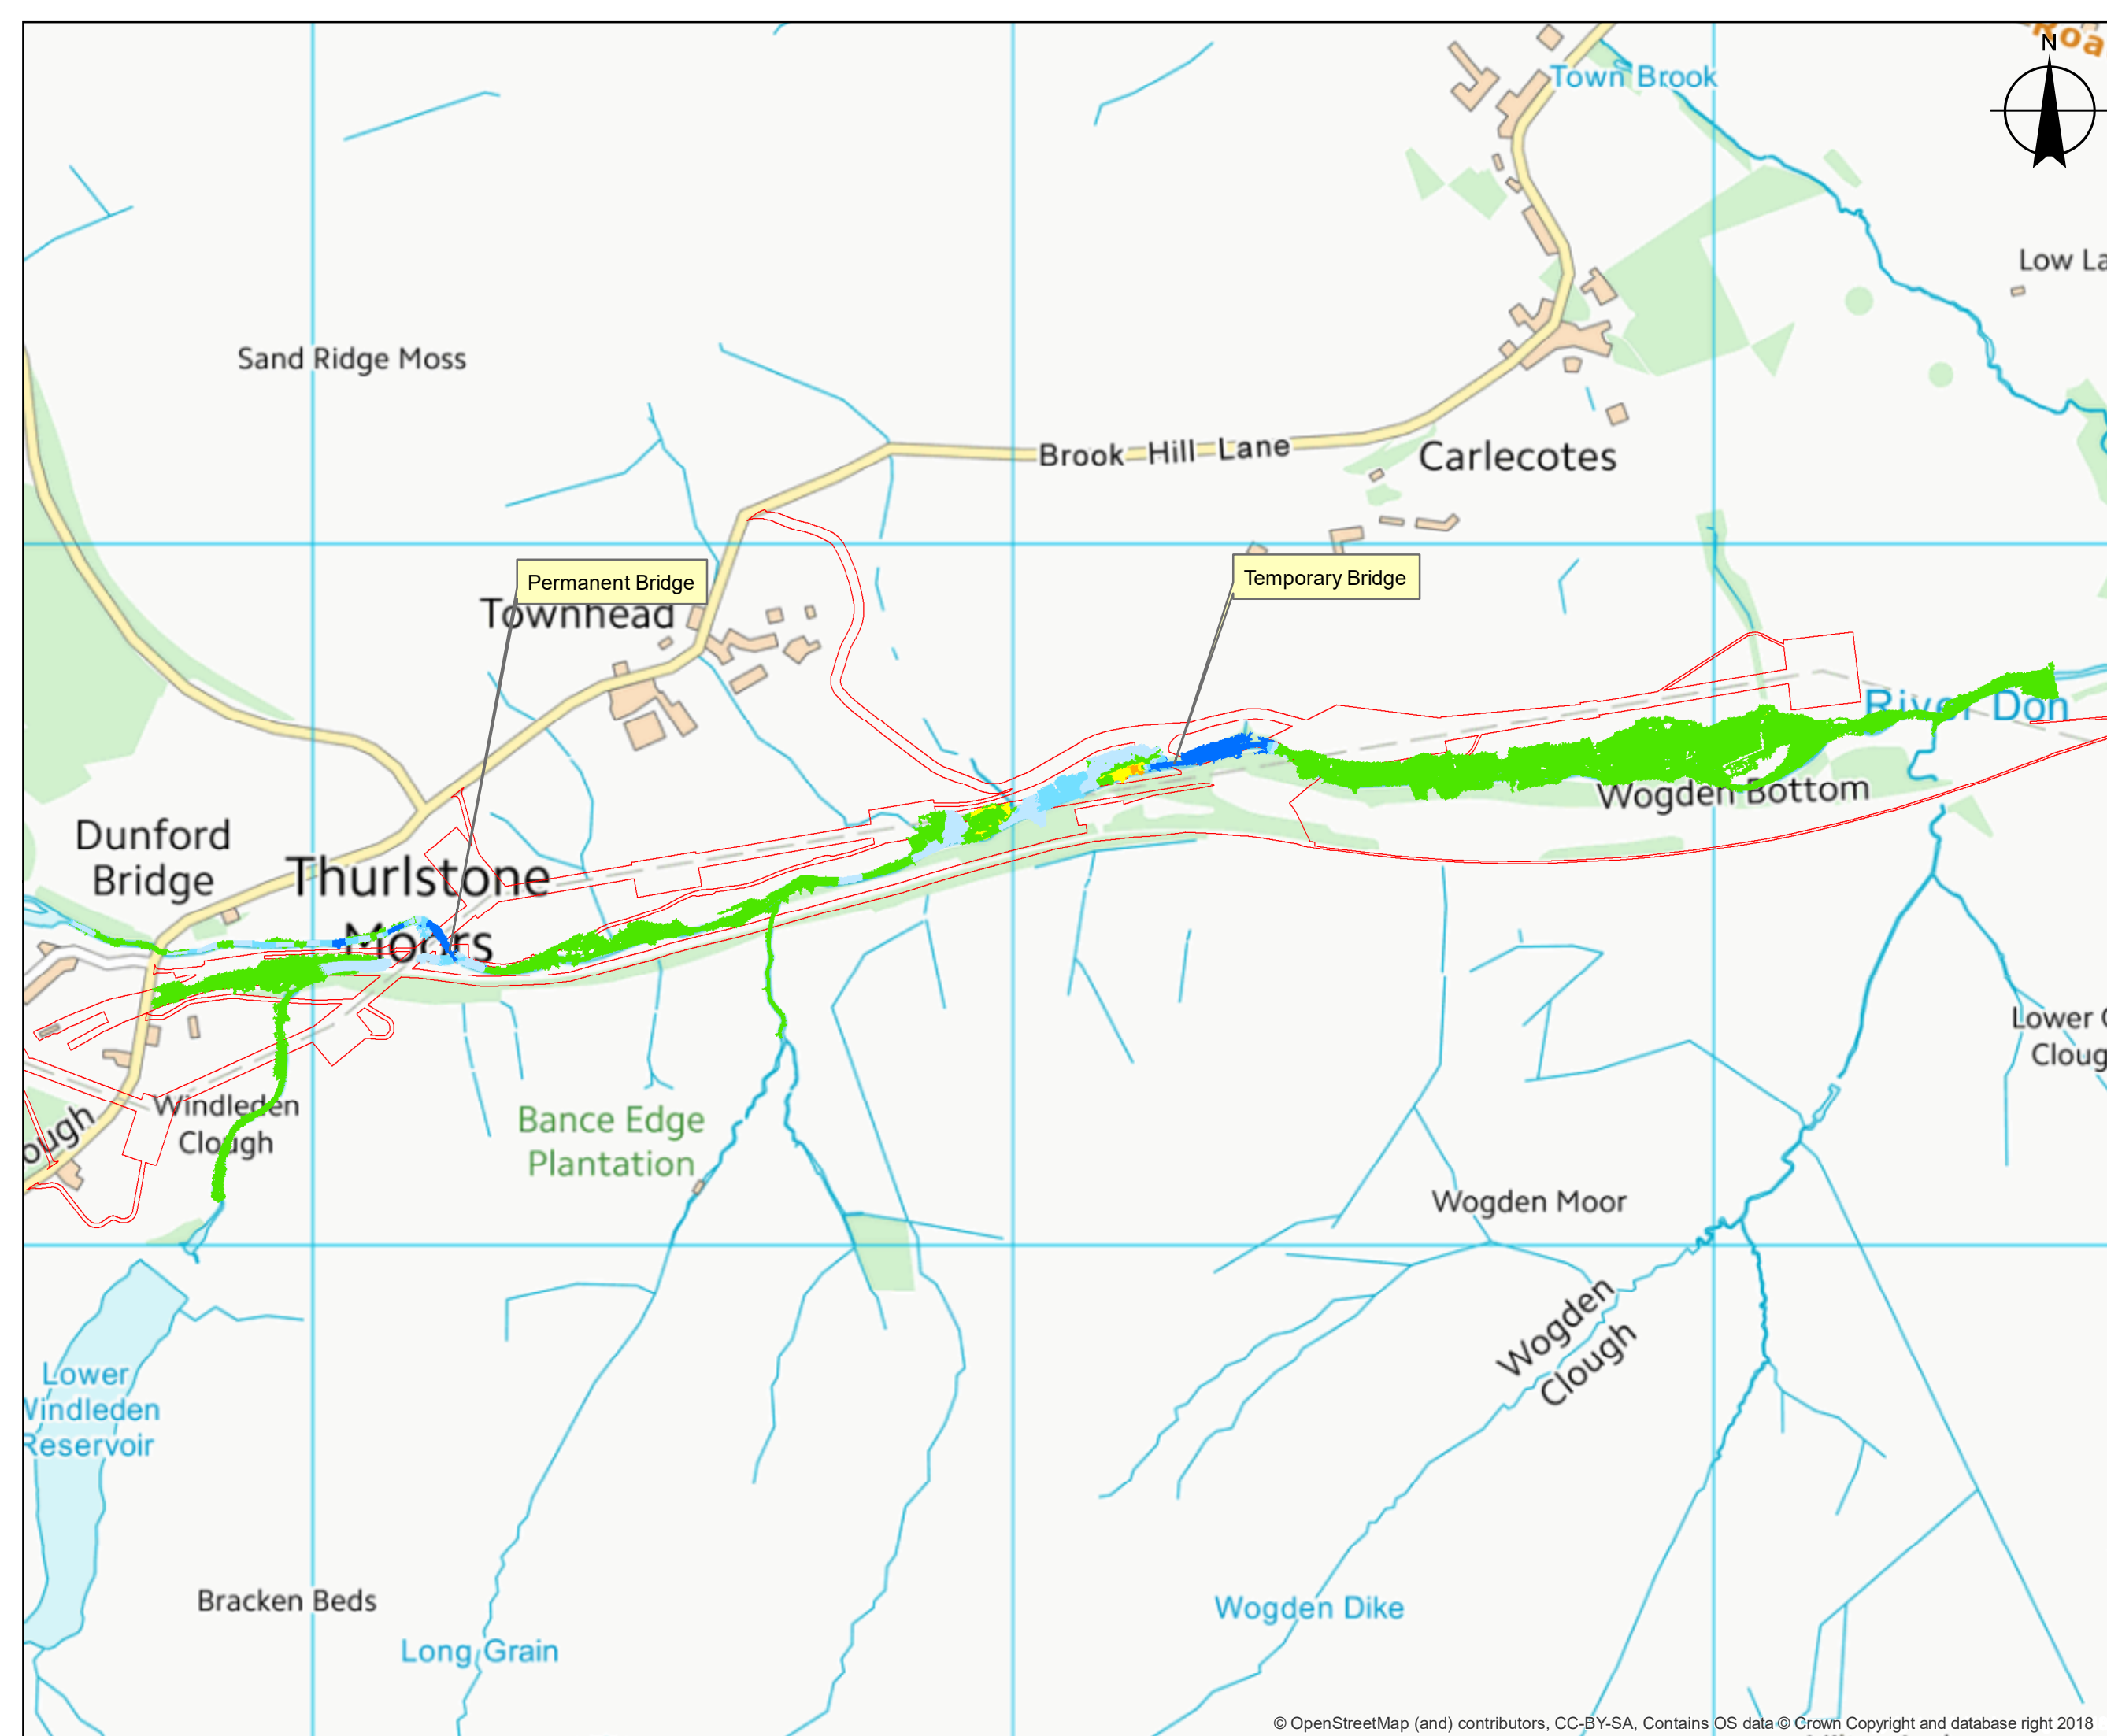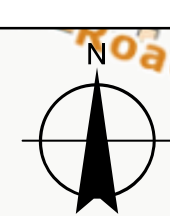

DO NOT SCALE - IF IN DOUBT ASK



NOTES

1. ALL DIMENSIONS IN MILLIMETRES AND ALL LEVELS IN METRES
UNLESS SHOWN OTHERWISE



REFERENCES

DRAWING NUMBER

DRAWING TITLE

Legend

**Difference in Flood Level
(m)**



CURRENT VERSION INFORMATION

A	DON CB SG 100yr new v8 h Maxase	KD	SWP	KJL	10SEP2018	
Ist	Description	Daggr	Chld	Appd	Date	

nationalgrid

Location Code: ...	OS Reference: SE 17749 03309	Security Reference: ...	Drawn By: KD
Project Group: ...		Sub Process: ...	

Location / Town: Sheffield, S36 4TD UK

Site Name: Carlecotes, Sheffield

Project Name: **River Don Flooding Study**

Contract Name



Drawing Title:

Appendix D.1
Flood Level Difference Map - 1 in 100 Year

Drawing No.: 01	Scale: 1:8.500	Sheet Size: A3	Rev: A
--------------------	-------------------	-------------------	-----------

Appendix D.2

Difference Map - Flood Level, 1 in 100 Year + 20% CC

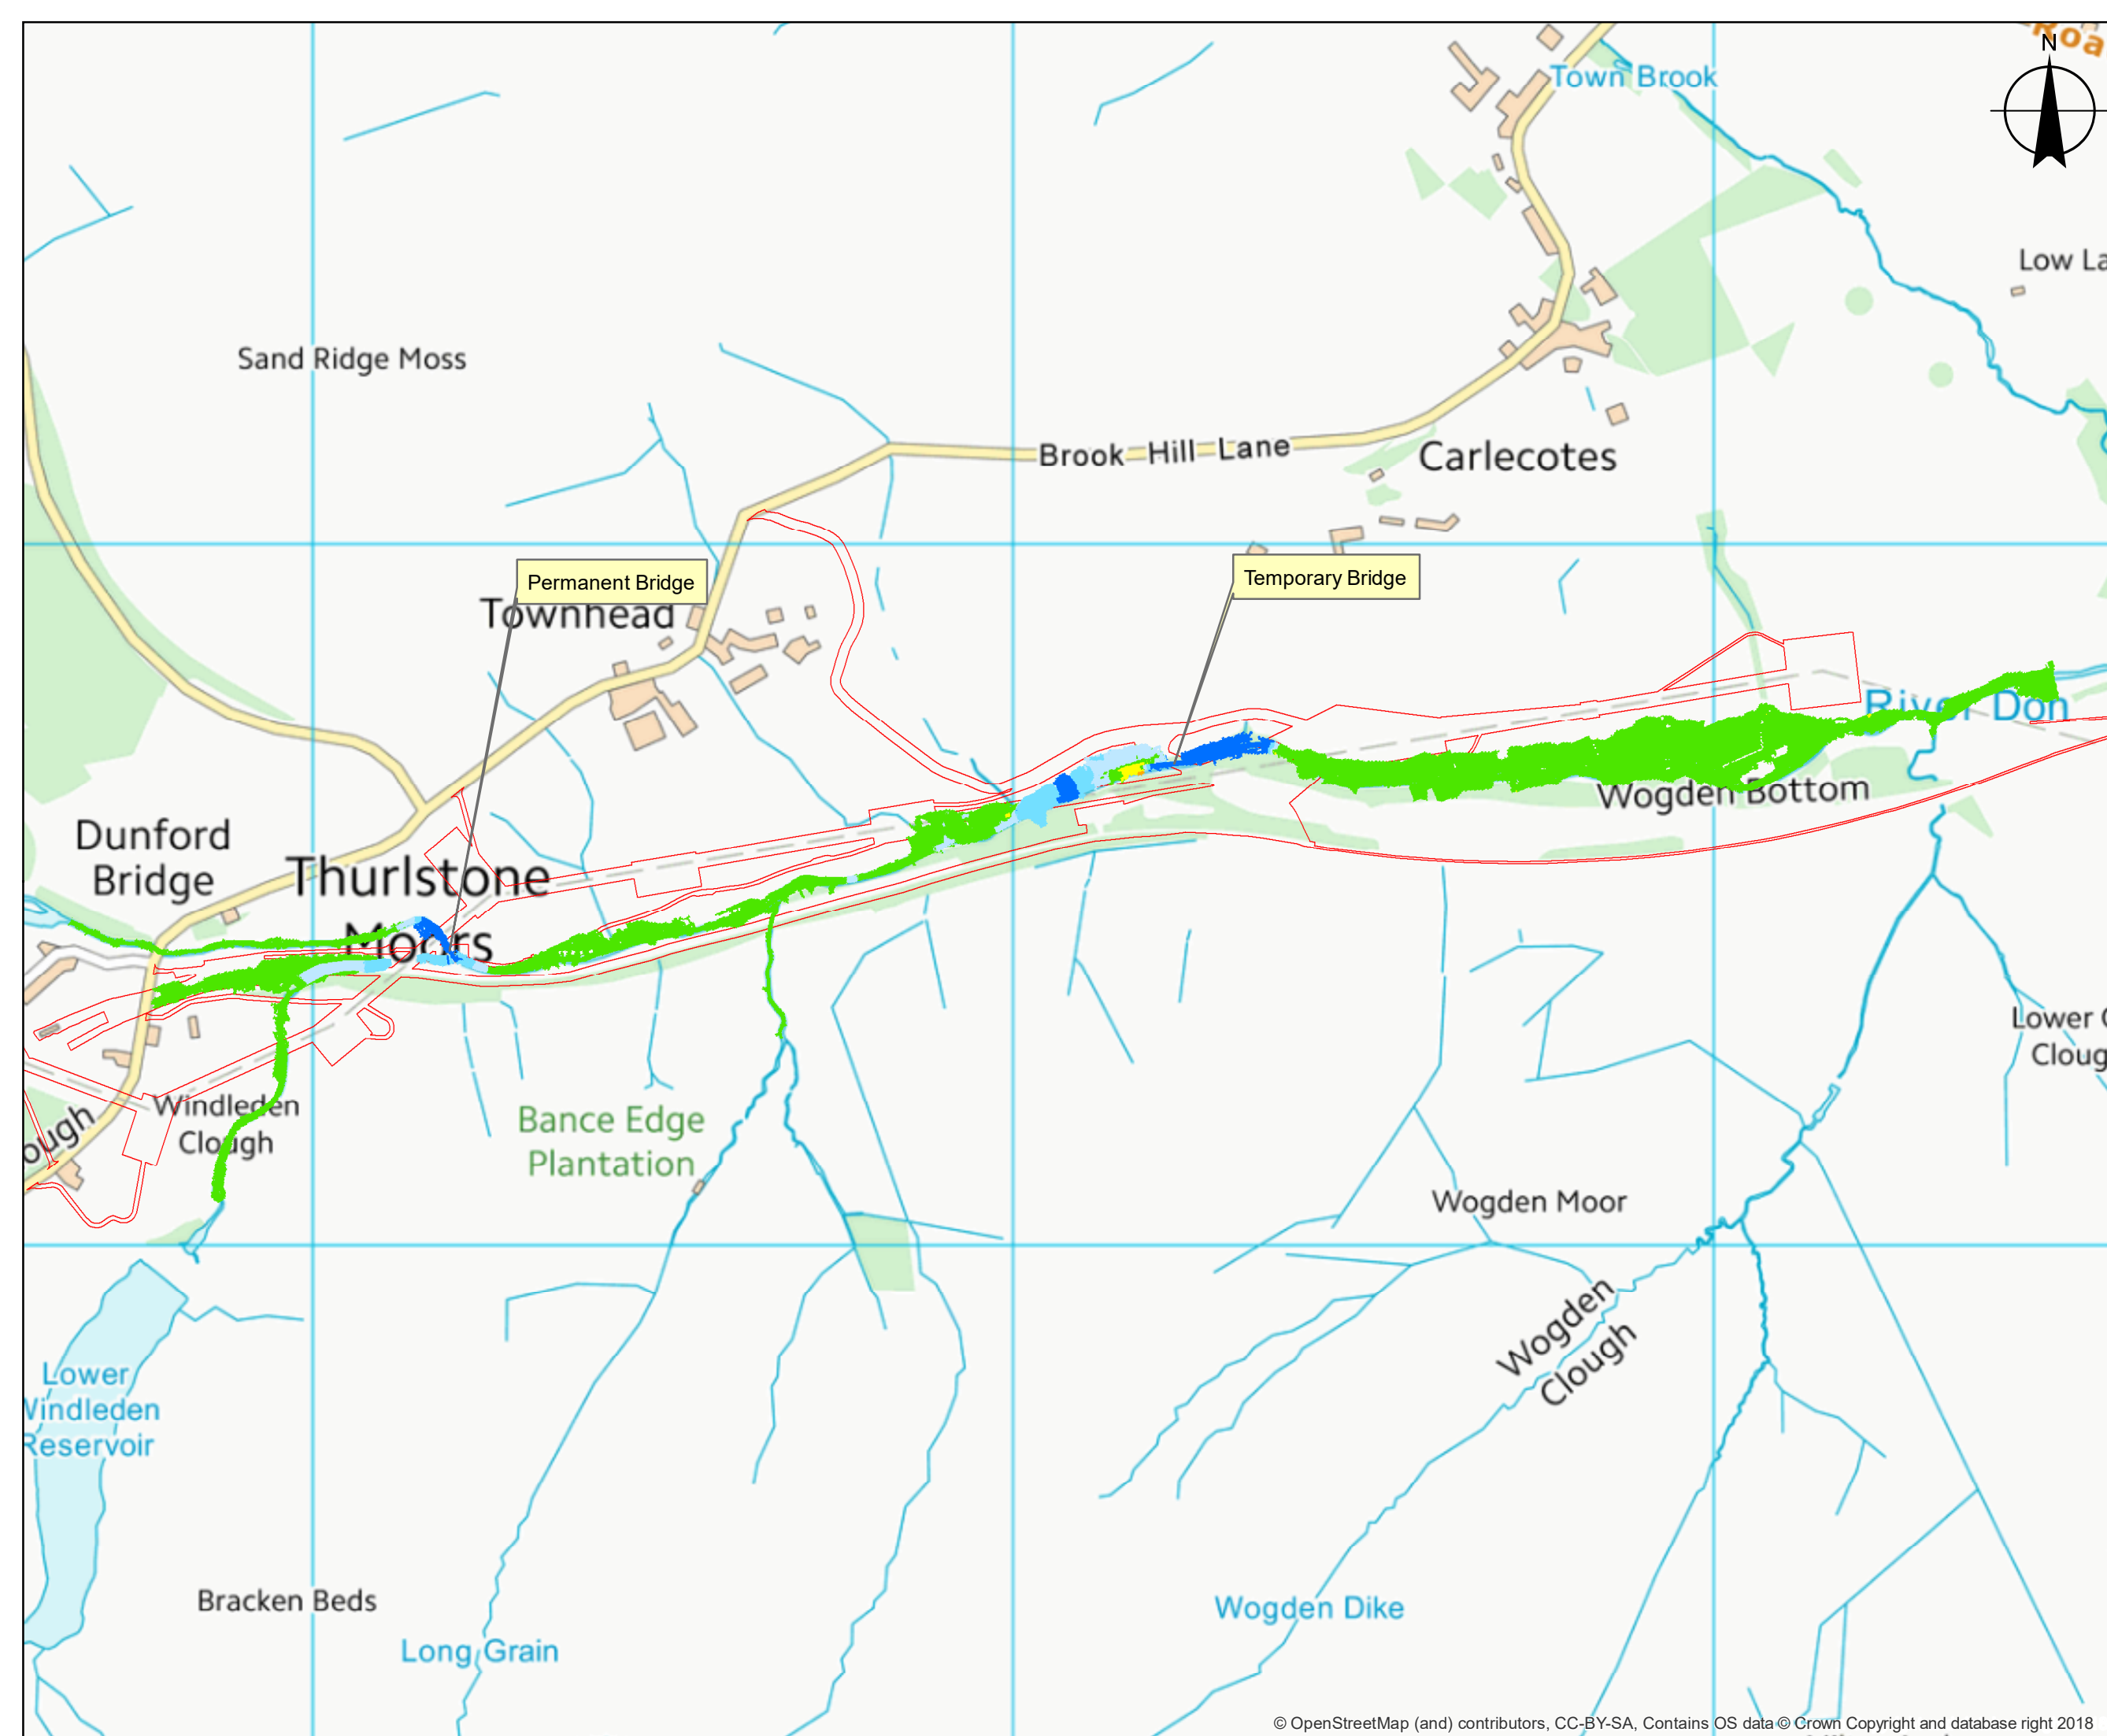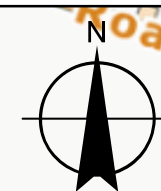


DO NOT SCALE - IF IN DOUBT ASK



NOTES

1. ALL DIMENSIONS IN MILLIMETRES AND ALL LEVELS IN METRES
UNLESS SHOWN OTHERWISE

 

REFERENCES

DRAWING NUMBER

DRAWING TITLE

Legend

**Difference in Flood Level
(m)**



CURRENT VERSION INFORMATION

A	DON CB SG 100yr+20% new v8 h Max	KD	SWP	KJL	10SEP201
Isc	Description	Dscrpt	Chld	Assd	Date

nationalgrid

Location Code: ...	OS Reference: SE 17749 03309	Security Reference: ...	Drawn By: KD
Project Group: ...		Sub Process: ...	

Location / Town: Sheffield, S36 4TD UK

Site Name: Carlecotes, Sheffield

Project Name: **River Don Flooding Study**

Contract Name



Drawing Title:

Appendix D.2
Flood Level Difference Map - 1 in 100 Year+20%CC

Drawing No.: 01	Scale: 1:8.500	Sheet Size: A3	Rev.: A
--------------------	-------------------	-------------------	------------

Appendix E.1

Difference Map - Flood Velocity, 1 in 100 Year

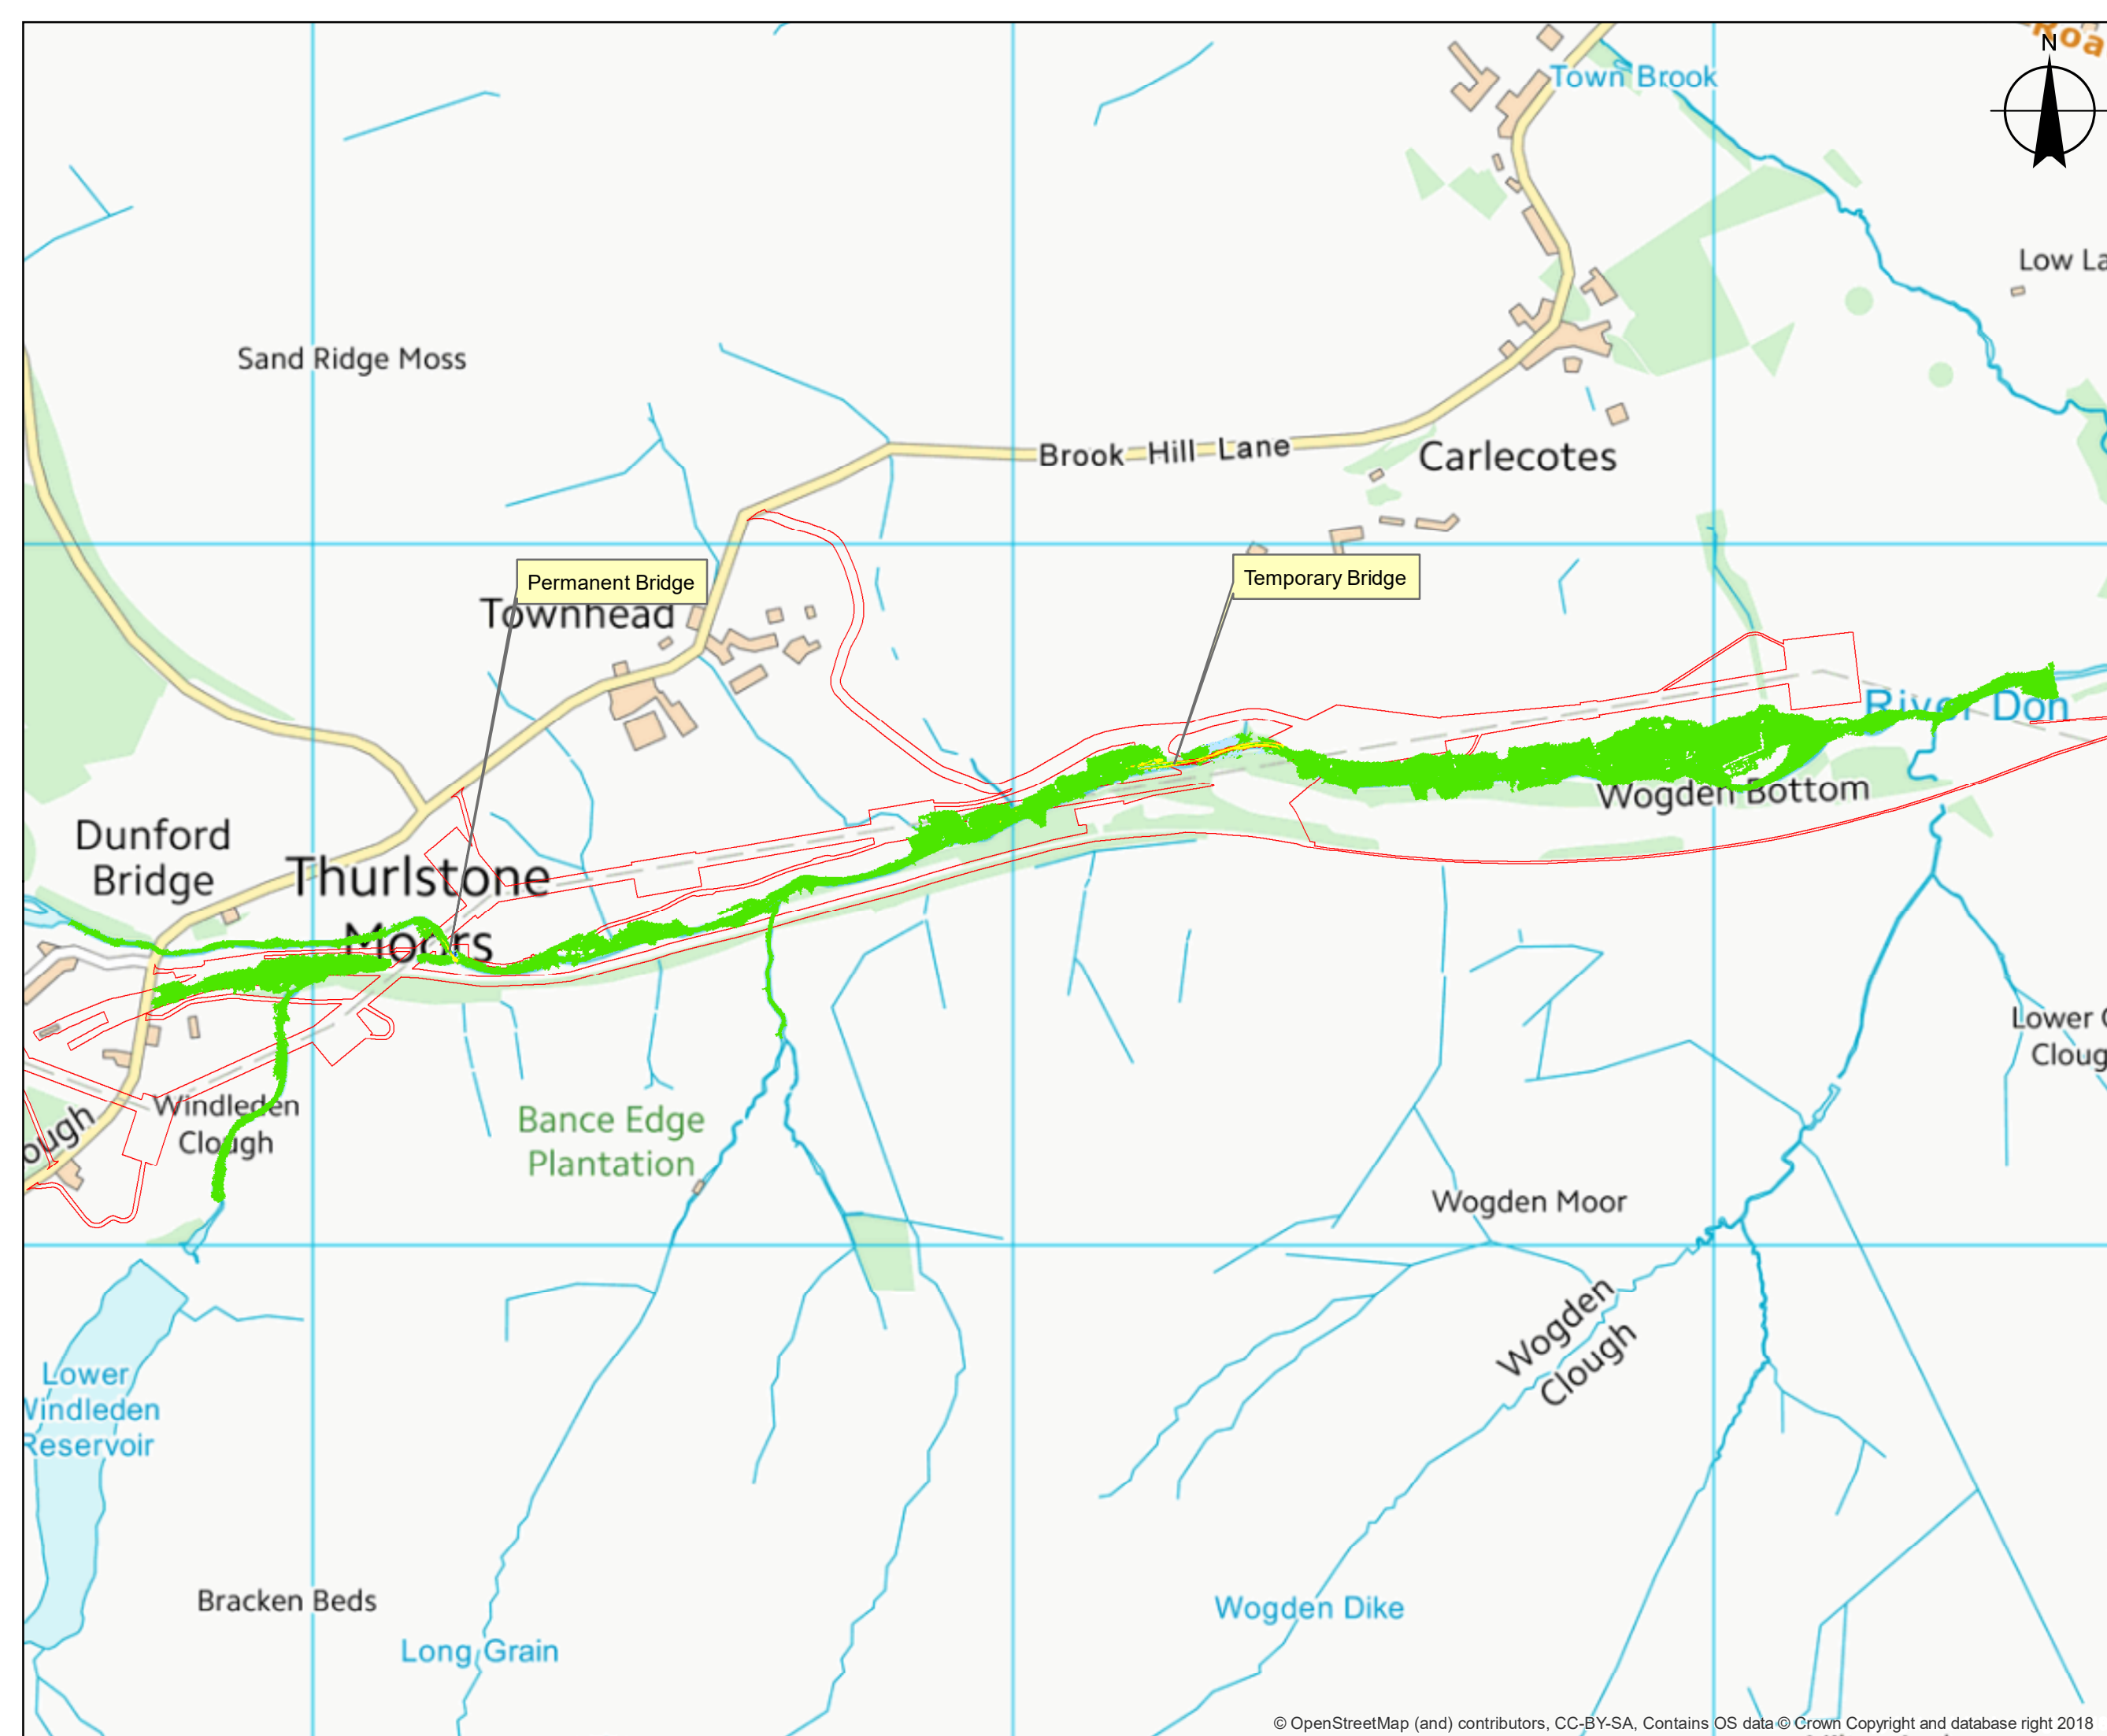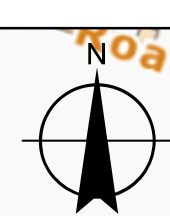

DO NOT SCALE - IF IN DOUBT ASK



NOTES

1. ALL DIMENSIONS IN MILLIMETRES AND ALL LEVELS IN METRES
UNLESS SHOWN OTHERWISE



REFERENCES

DRAWING NUMBER

DRAWING TITLE

Legend

Difference in Flood Velocity

(m/s)



CURRENT VERSION INFORMATION



A	DON_CB_SG_100yr_new_v8_V_Maxcnc	KD	SWP	KJL	10SEP2018	
Ist	Description	Dsgnr	Chkd	Appd	Date	

nationalgrid

Location Code: ...	OS Reference: SE 17749 03309	Security Reference: ...	Drawn By: KD
Project Group: ...	Sail Process: ...		
Location / Town: Sheffield, S36 4TD UK			
Site Name: Carlecotes, Sheffield			
Project Name: River Don Flooding Study			
Contract Name:			
Drawing Title: Appendix E.1 Flood Velocity Difference Map - 1 in 100 Year			
Drawing No.: 01	Scale: 1:8,500	Sheet Size: A3	Rev.: A

Appendix E.2

Difference Map - Flood Velocity, 1 in 100 Year + 20% CC

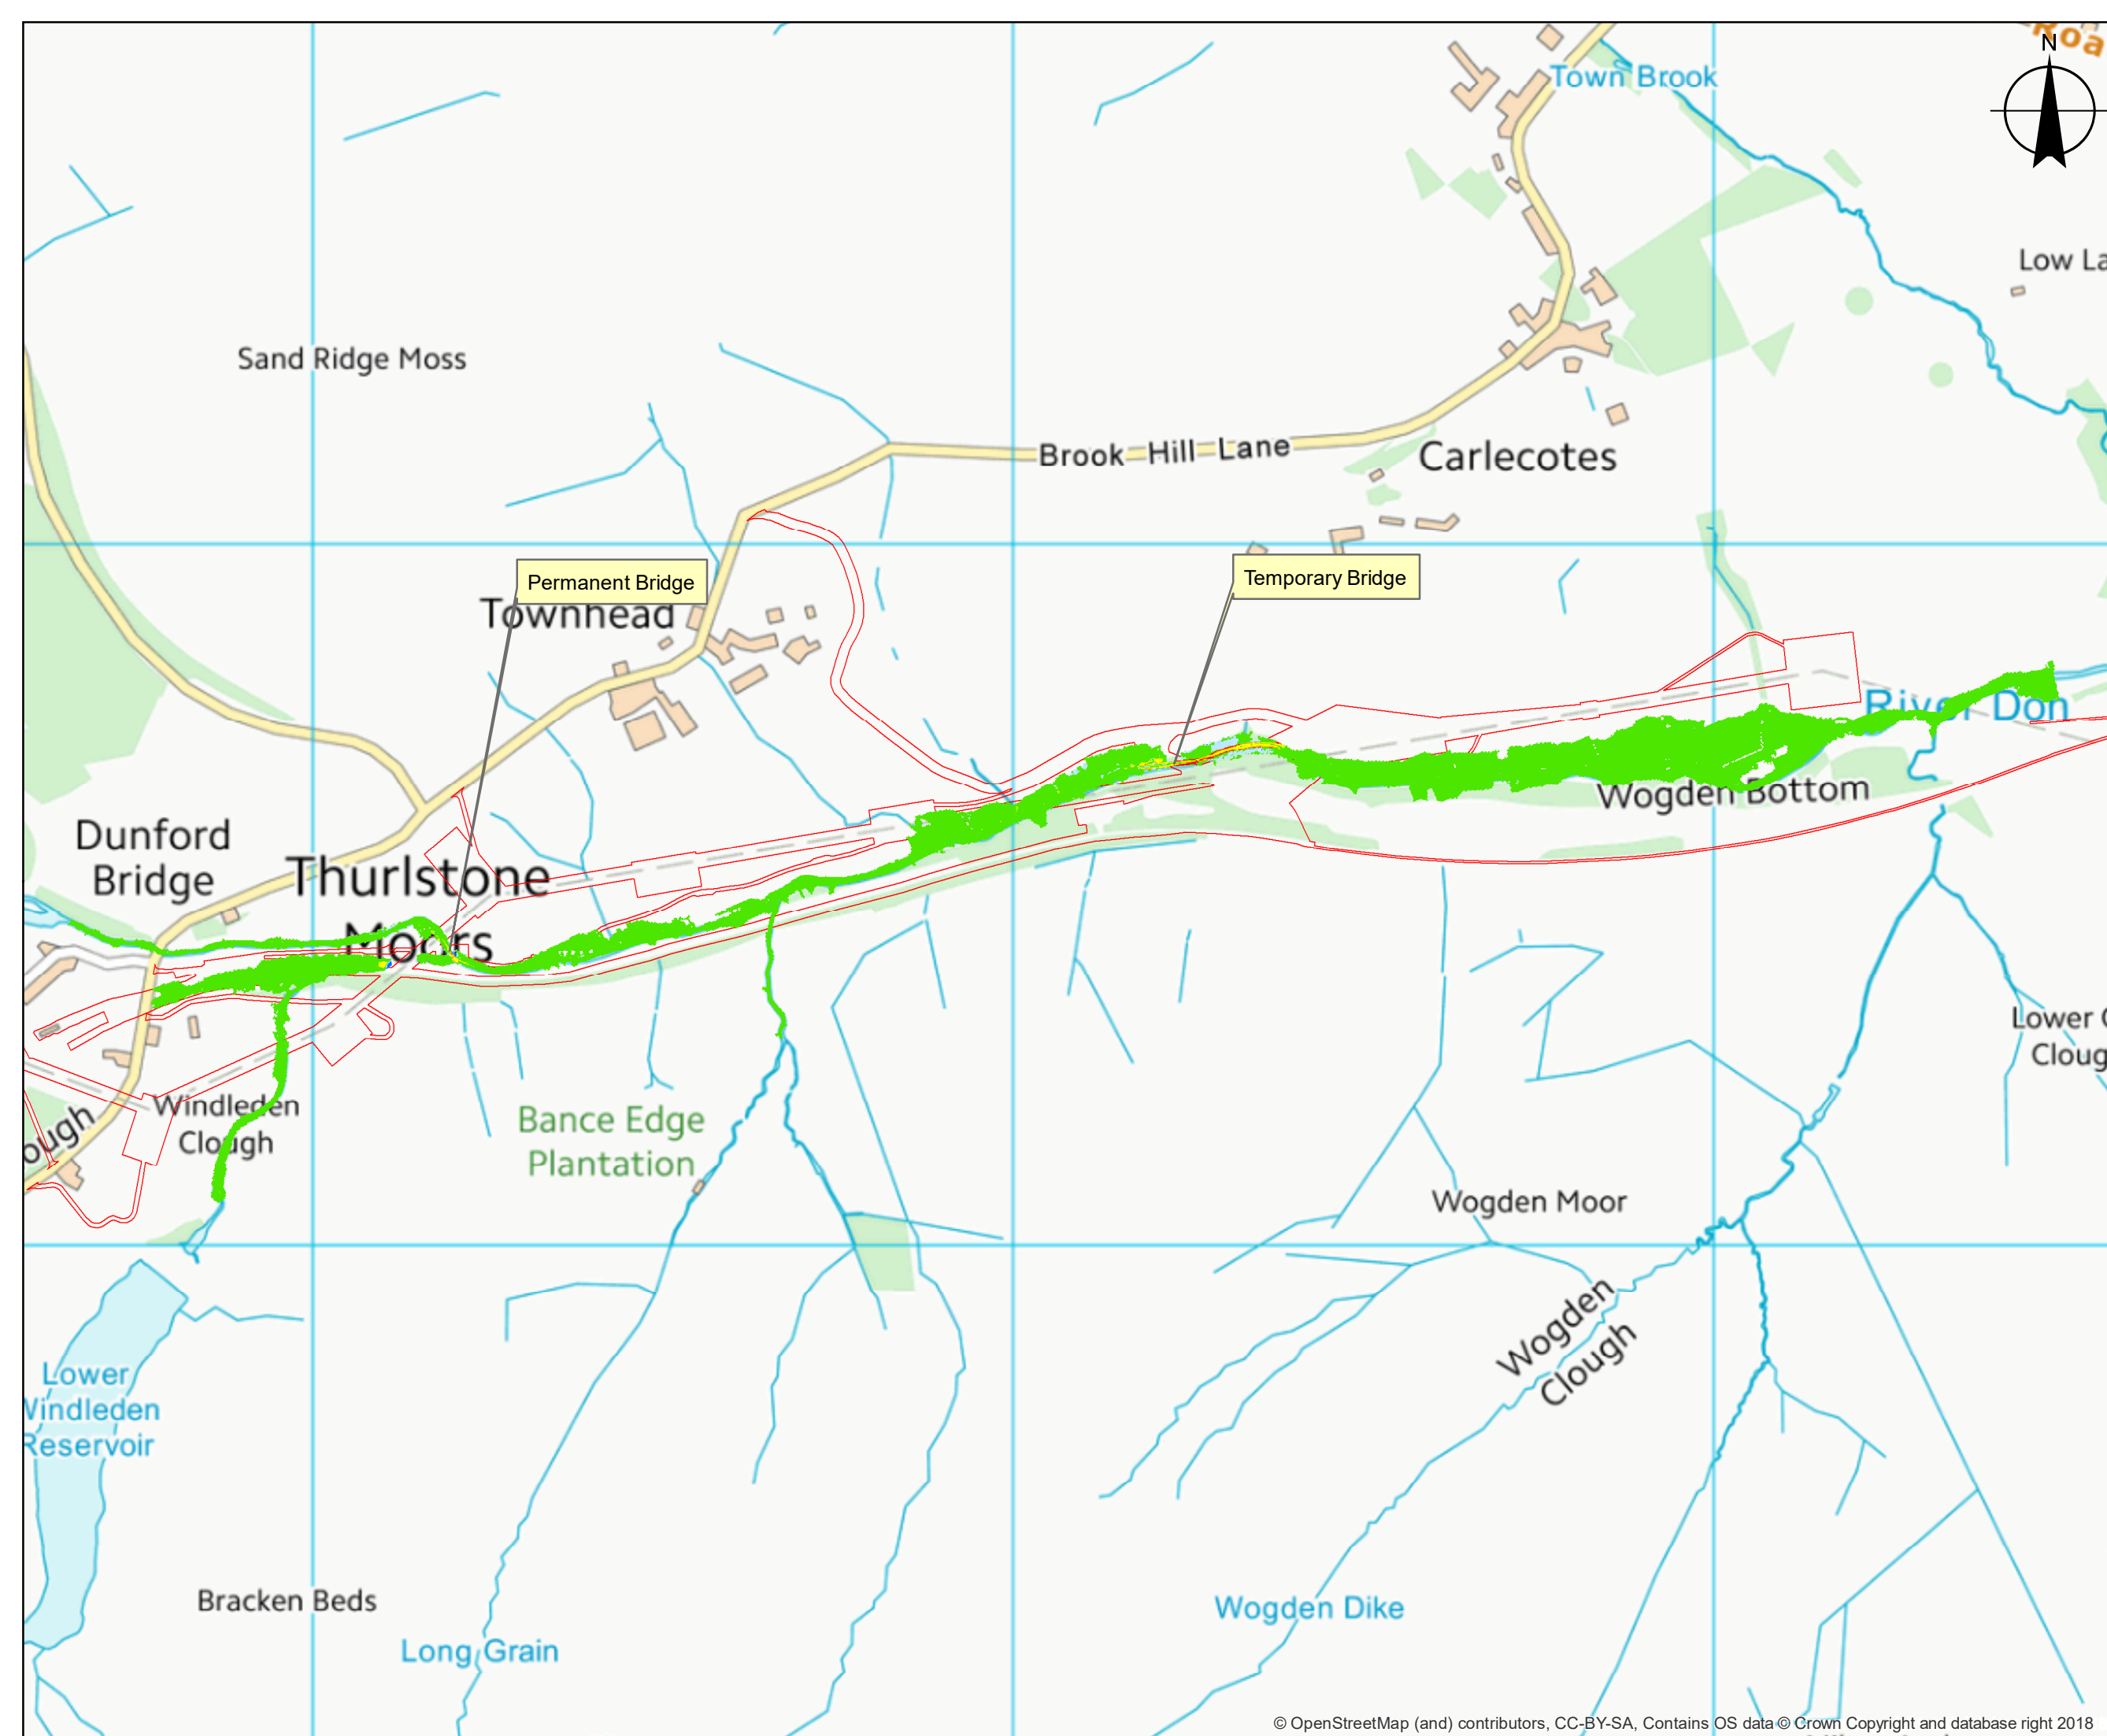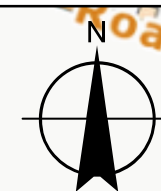


DO NOT SCALE - IF IN DOUBT ASK



NOTES

1. ALL DIMENSIONS IN MILLIMETRES AND ALL LEVELS IN METRES
UNLESS SHOWN OTHERWISE

 

REFERENCES


DRAWING NUMBER

DRAWING TITLE

Legend

Difference in Flood Velocity

(m/s)

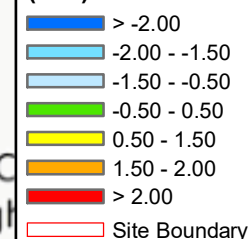

CURRENT VERSION INFORMATION

A	DON_CB_SG_100yr+20%_new_v8_V_Max.asc	KD	SWP	KJL	10SEP2018
Ist	Description	Daggr	Chld	Appd	Date

A DON CB SG 100vr+20% new v8 V Max.asc

Iss	Description	Dsgnr	Chkd	Appd	Date
-----	-------------	-------	------	------	------

[illegible]

100%

nationalgrid

nationalorio

National Ignite

Location Code:	OS Reference:	Security Reference:	Drawn By:
	SE 17749 03309		KD

...	SL 17/49 05309	...	RD
Business Category		Sub-Category	

Project Group:	Sub Process:
----------------	--------------

Location / Town: Sheffield S36 4TD UK

Location / Town: Sheffield, S50 4TD UK
Site Name: Carlecotes, Sheffield

Project Name:	
---------------	--

River Don Flooding Study

Contract Name:

Drawing Title:

Appendix E 2

Flood Velocity Difference Map - 1 in 100 Year+20%CC

Flood Velocity Difference Map - 1 in 100 Year (20%CE)			
Legend	Area (km ²)	Area (mi ²)	Area (%)
0.00 to 0.09	1,000	388	1.0
0.10 to 0.19	1,000	388	1.0
0.20 to 0.29	1,000	388	1.0
7.50 to 7.59	1,000	388	1.0
7.60 to 7.69	1,000	388	

Drawing No.:	Scale:	Sheet Size:	Rev:
01	1:8 500	A3	A

01	1.8,500	A3	A
----	---------	----	---

© OpenStreetMap (and) contributors, CC-BY-SA, Contains OS data © Crown Copyright and database right 2018

Based upon Ordnance Survey Digital Data with the permission of the controller of H.M.S.O. Crown Copyright Reserved Licence No. 100019345

LOCATION : L:\National Grid - Peak District Modelling\ISIS-Tuflow\Technical Note Bridge modelling\Appendices\Appendix E.2 - Velocity difference map 100yr+20% (proposed minus base).mxd