




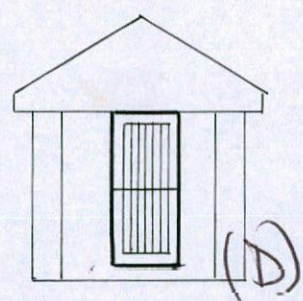


PROPOSED FRONT ELEVATION

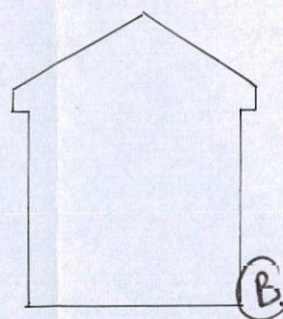

PROPOSED REAR ELEVATION

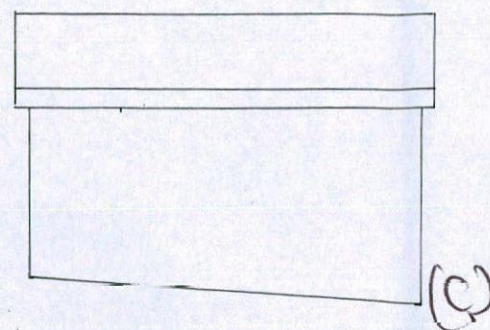


PROPOSED SIDE ELEVATION (C)

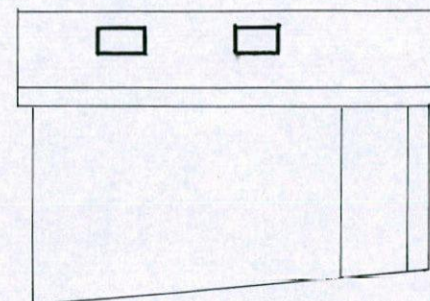


PROPOSED SIDE ELEVATION (A)

ELEVATIONS SCALE 1:100

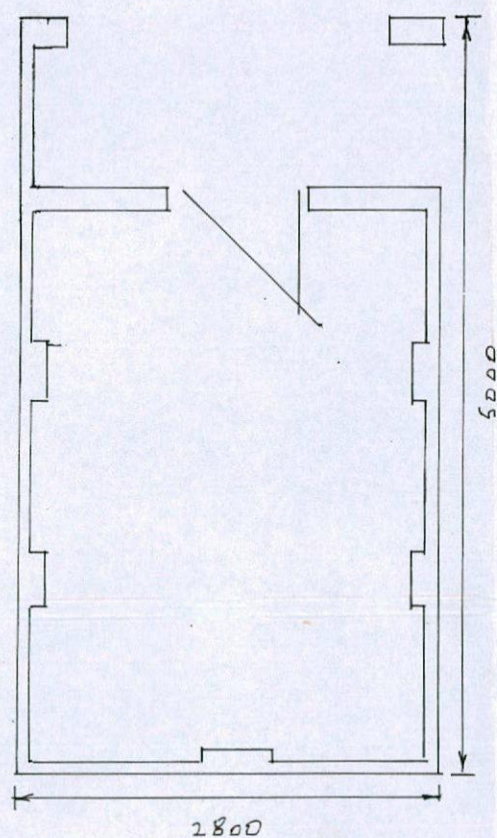

PROPOSED PLAN SCALE 1:50

PARKHEAD CLOSE

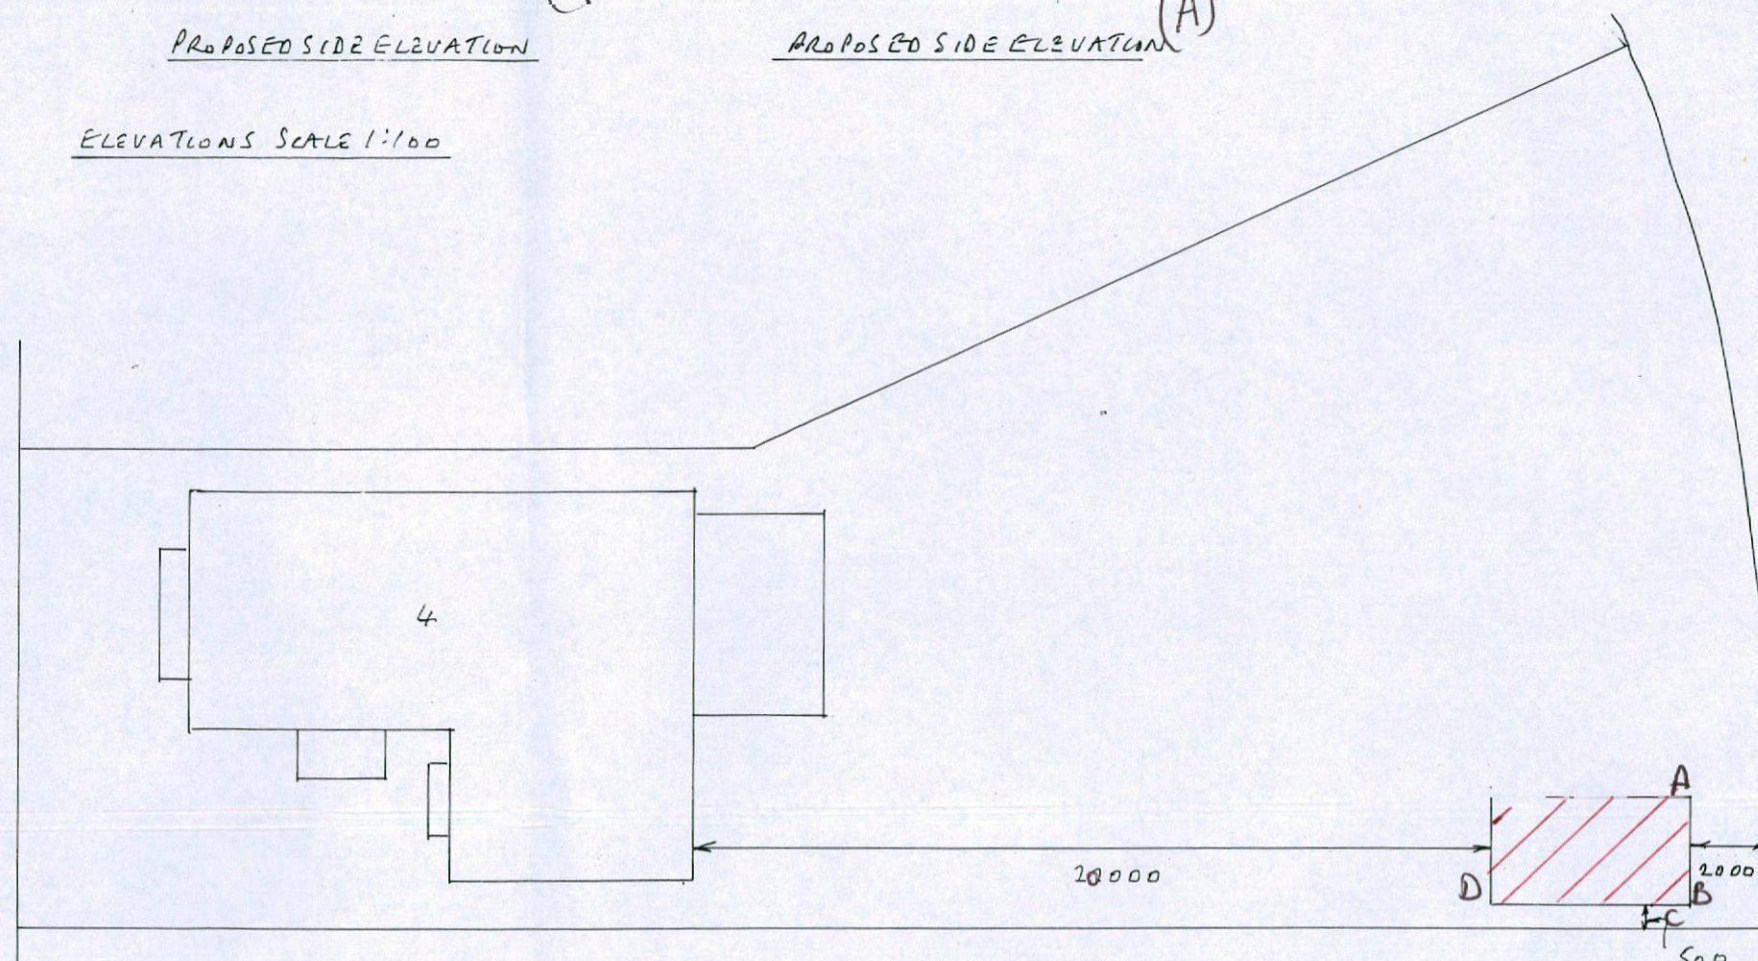

SITE PLAN SCALE 1:200

PROPOSED OUTBUILDING TO REAR GARDEN AT:-

4 PARKHEAD CLOSE

ROYSTON

BARNSELEY