




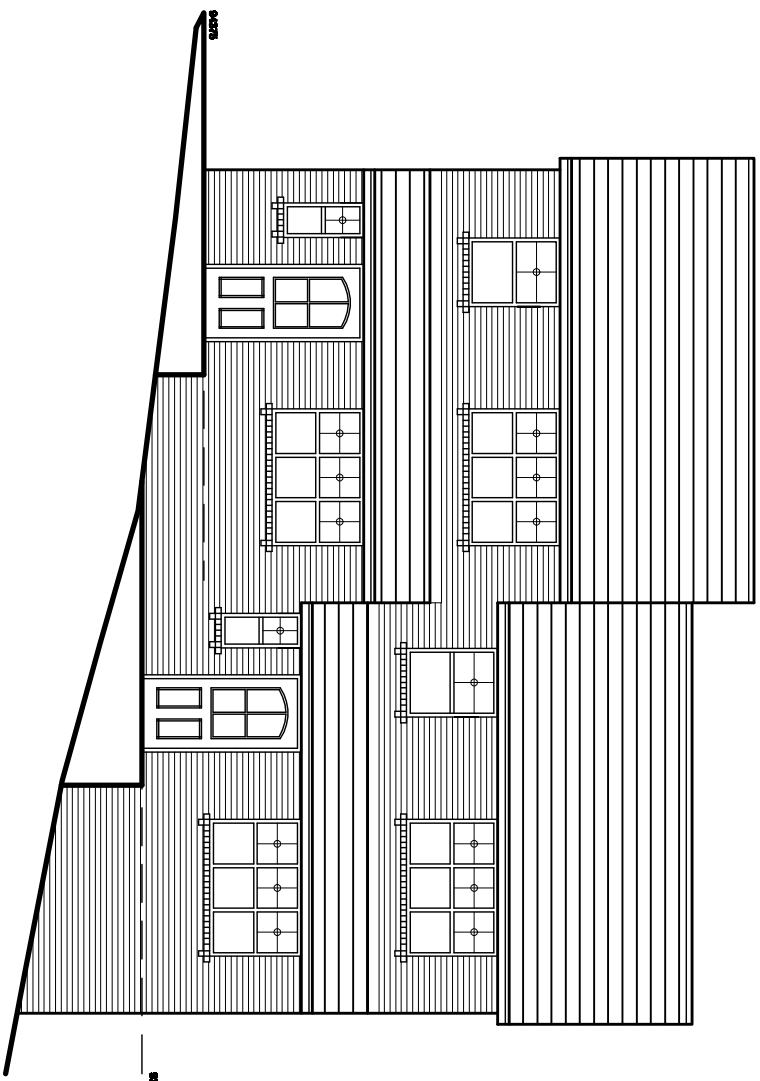


PROPOSED FRONT ELEVATION

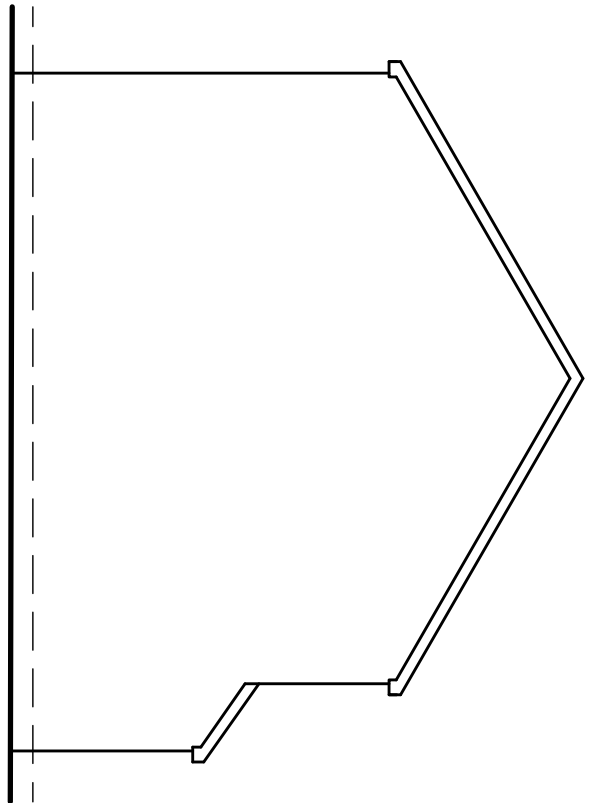


PROPOSED SIDE ELEVATION

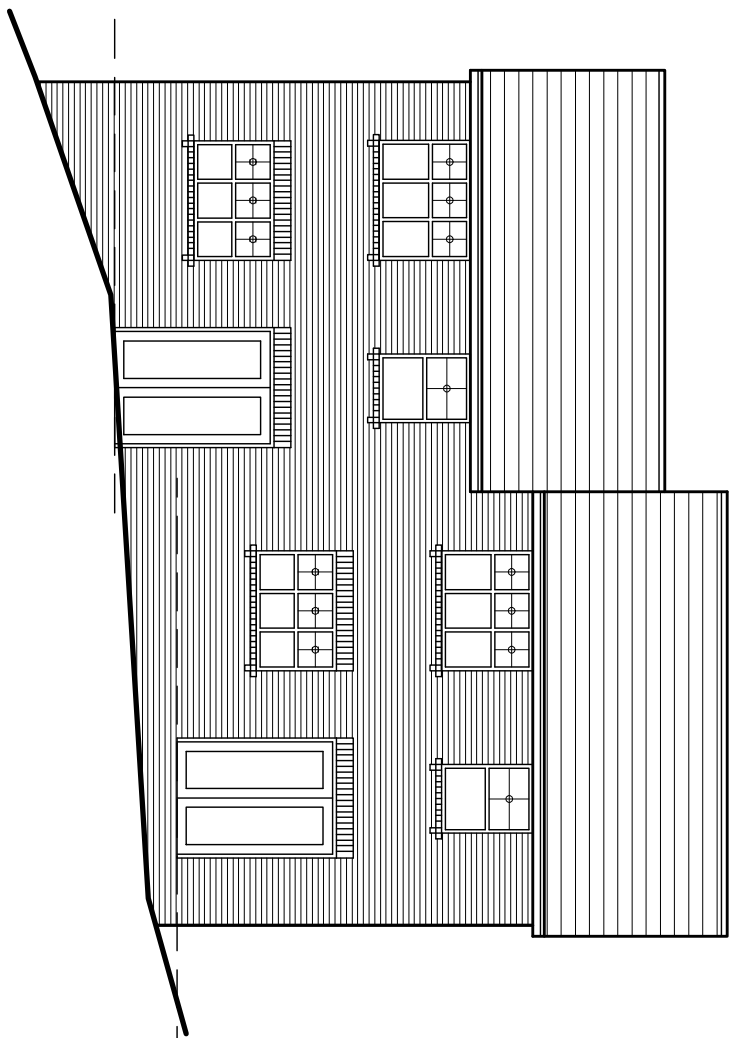


PROPOSED REAR ELEVATION

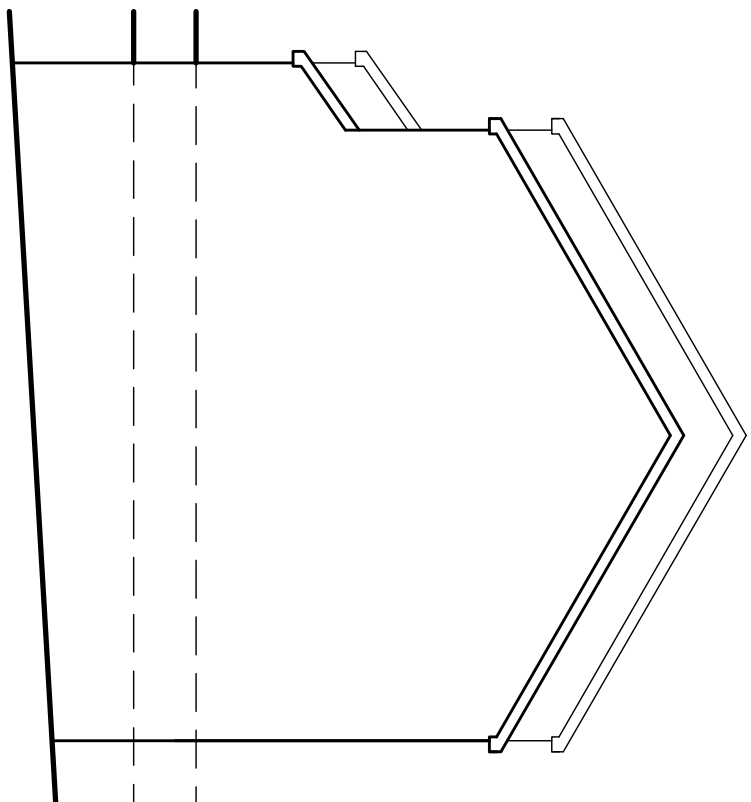

PROPOSED SIDE ELEVATION

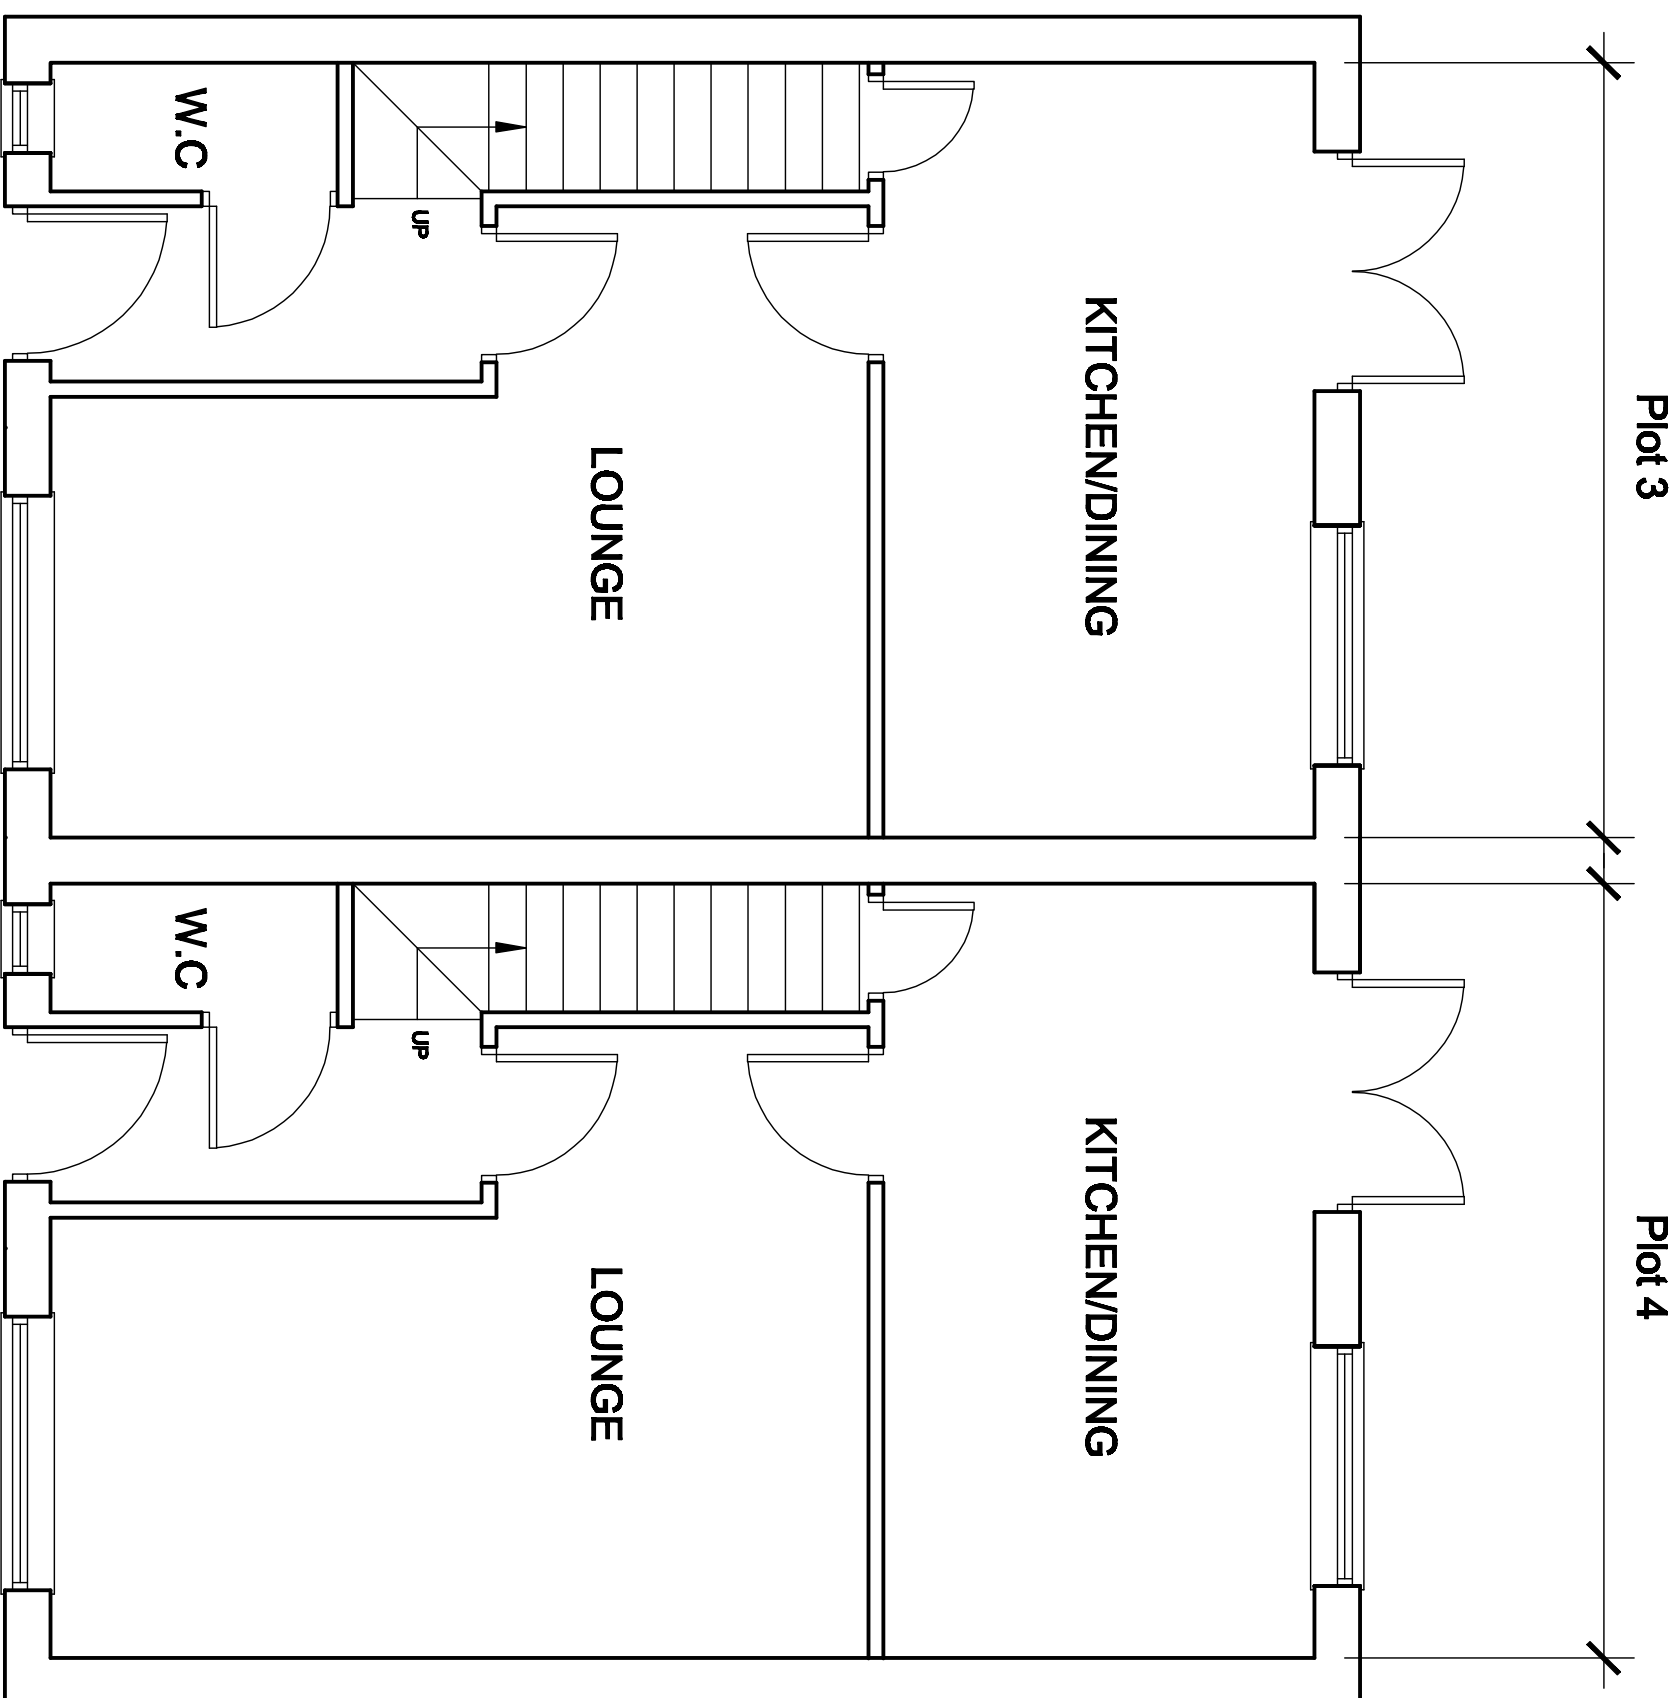

GROUND FLOOR PLAN

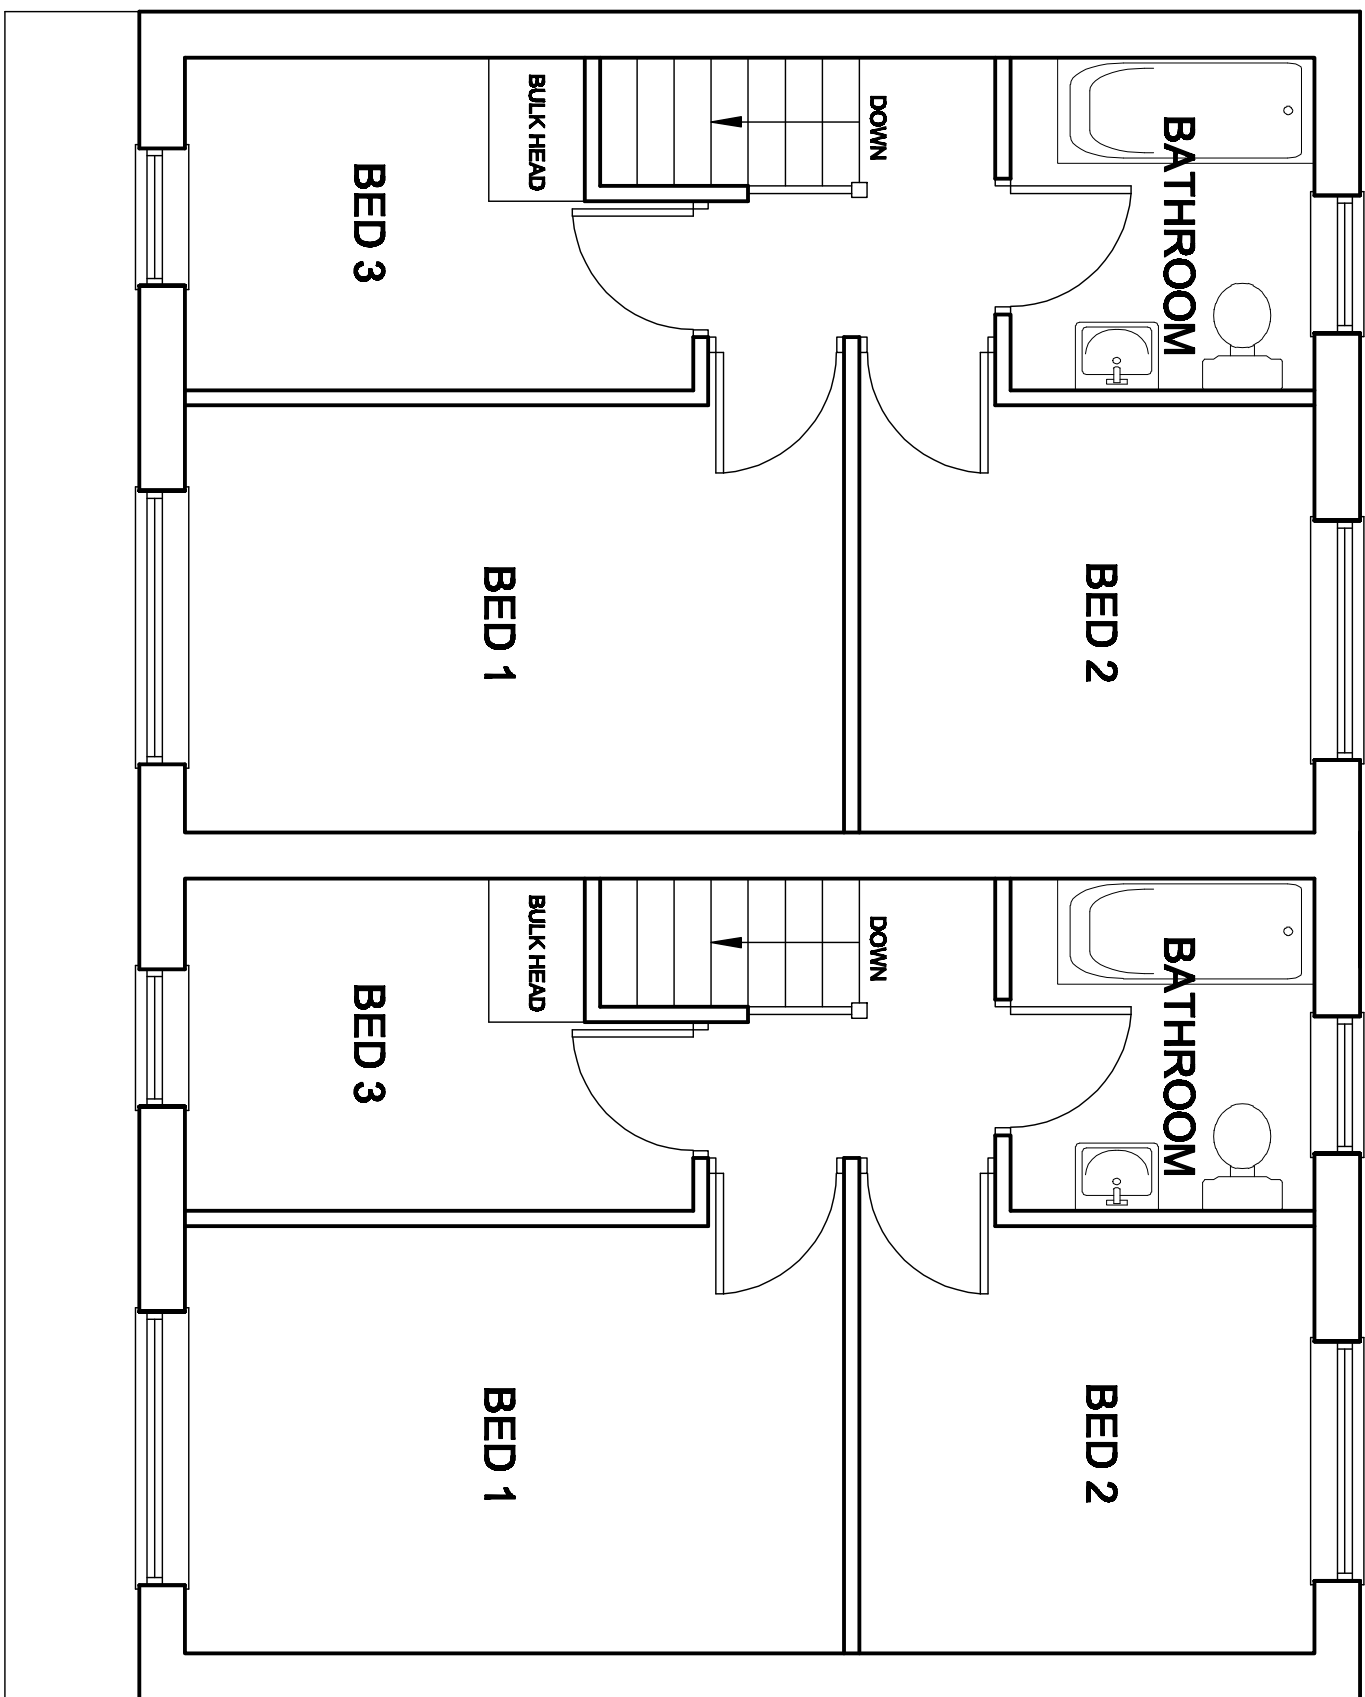

FIRST FLOOR PLAN

White Agus Partnership 1298, NEW ROAD, STAINCROSS, BARNESLEY, S75 8PP 1298, NEW ROAD, STAINCROSS, BARNESLEY, S75 8PP PHONE/FAX: 01223 293442 E-mail: agus@whiteandwilliams.com									
Project: PROPOSED RESIDENTIAL DEVELOPMENT AT JUMP, BARNESLEY					Client: MESSERS EXLEY, MITERS, WHITE & WILLIAMS				
Drawing Title: PLANS & ELEVATIONS PLOTS 3 & 4					Date: APRIL 2009 Scale: 1:50 & 1:100				
Ref: 08-123 Dwg. No.: 02 Rev.: A									
Date: 09/04/09 Suffix: A Description: ISSUED TO CLIENT REQUIREMENTS									