


406B00

406750

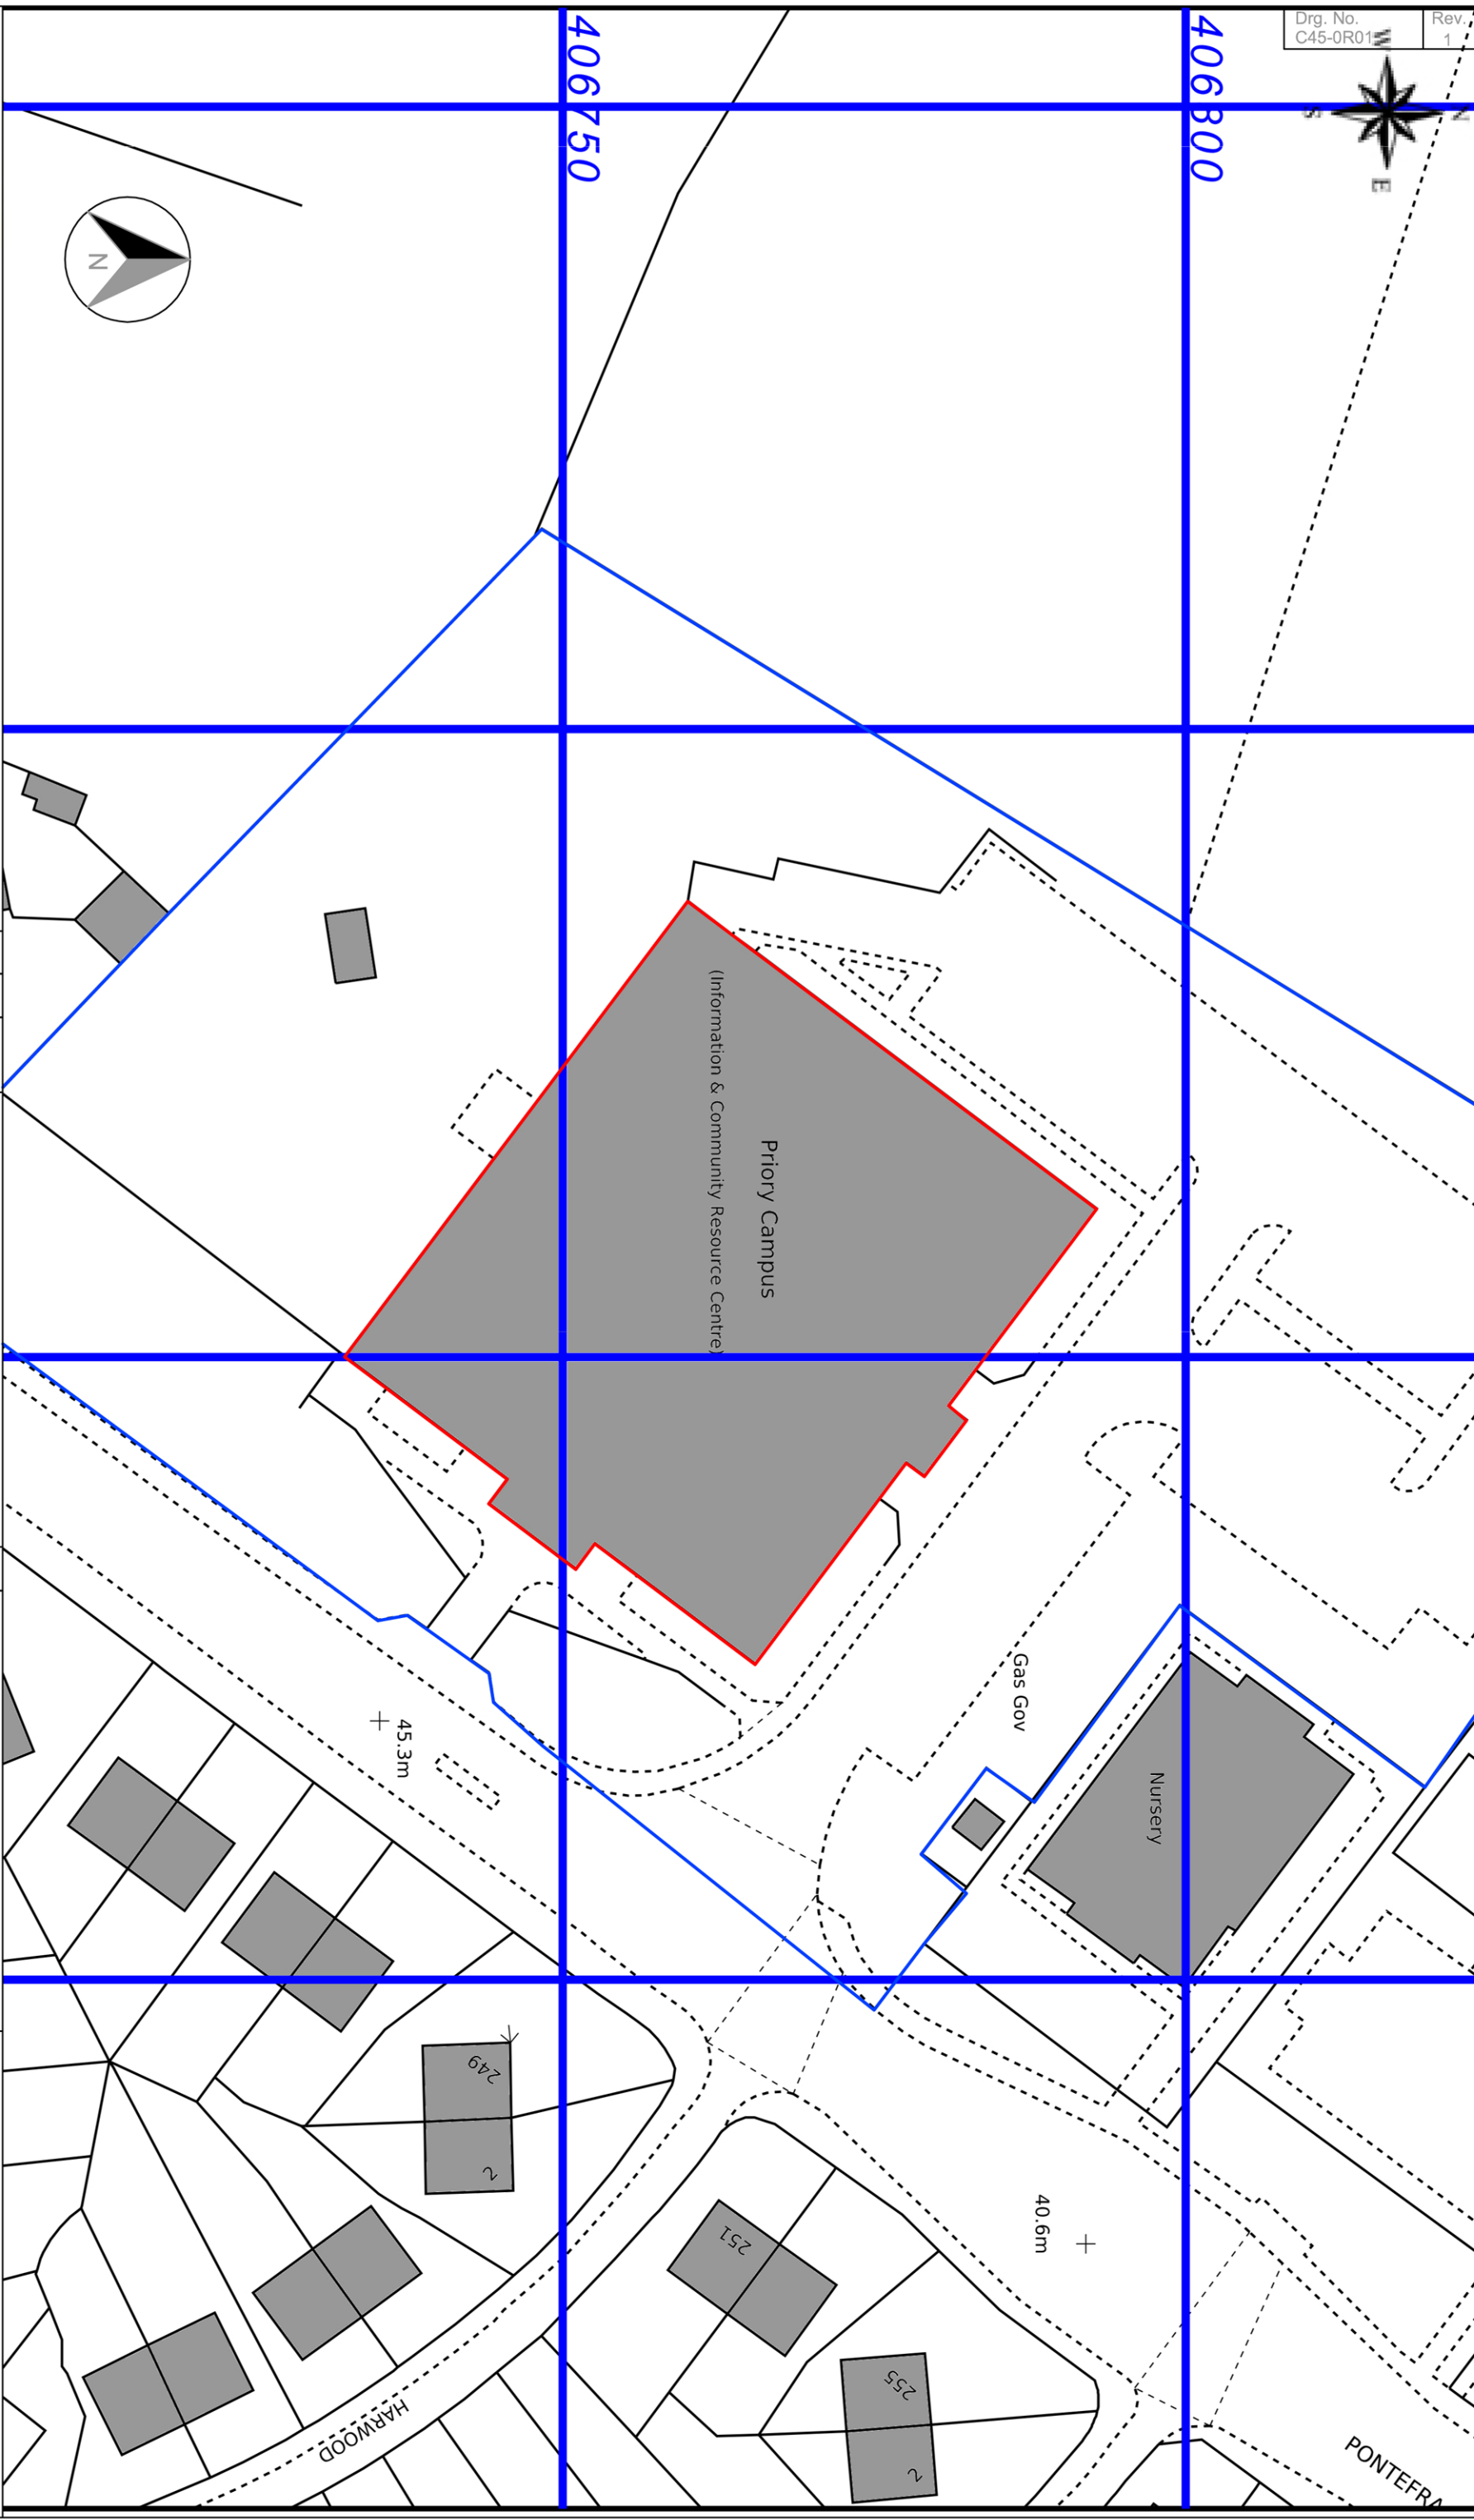

2 Hamilton Place
Hamilton Way
Mansfield
NG18 5FA
Call: 0844 414 6637
Email: Solar@dastechnology.co.uk
www.dastechnology.co.uk

			Drawing Status PLANNING ISSUE		Client C.R.T. RENEWABLES
					Project PRIORY CAMPUS
					Title SITE PLAN
1	GS	Jan 12	Planning Issue	MMW	Drawing number 03-00001-C45-0R01
Rev	By	Date	Details	Chkd	
				Scale (A3) 1:500	Drawn by GSD
				Date 24.01.12	Checked by MMW