


Side (S.East) Elevation
As Proposed

Front (N.East) Elevation
As Proposed

Side (N.West) Elevation
As Proposed

Rear (S.West) Elevation
As Proposed

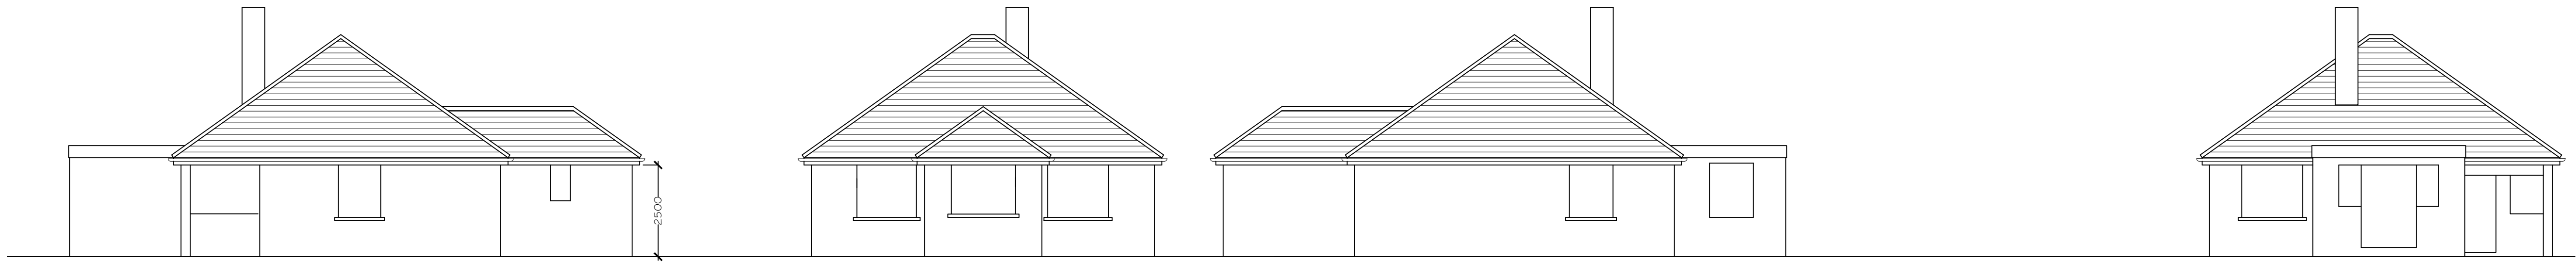

Side Elevation
As Existing


Front (N.East) Elevation
As Existing

Side (N.West) Elevation
As Existing


Rear (S.West) Elevation
As Existing

0 0.51m 2m 5m
1:100


istest and Easiest Planning Site

 


Bungalow, 128, Intake Lane, Gawber, Barnsley, S75 2HX

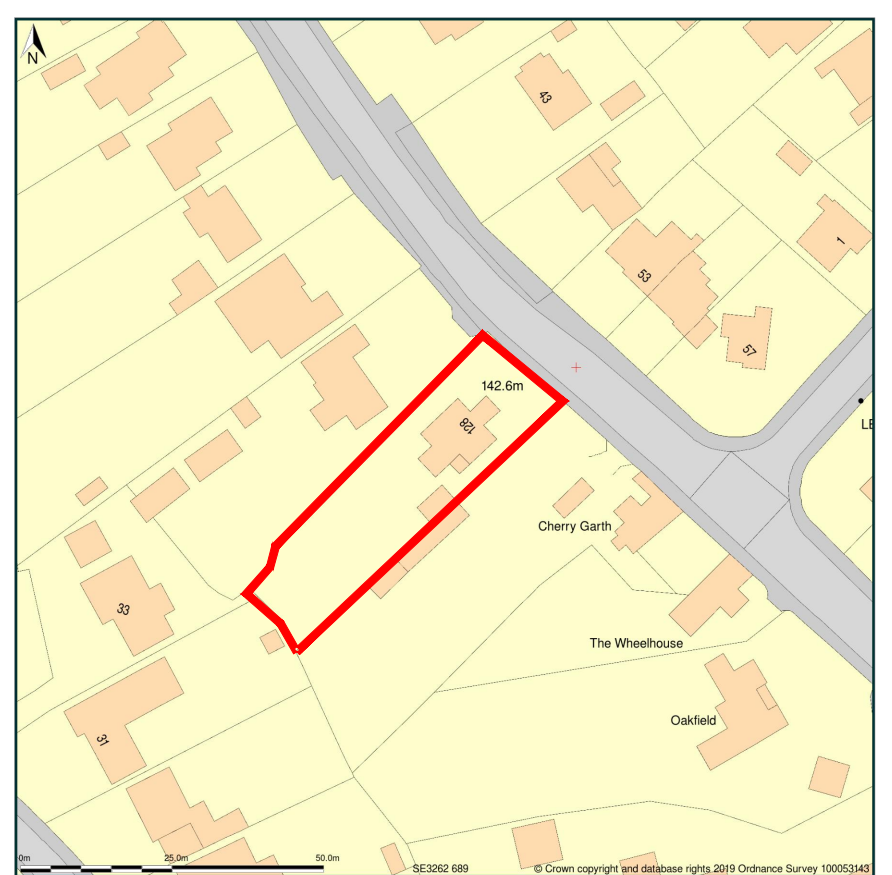



Location Plan

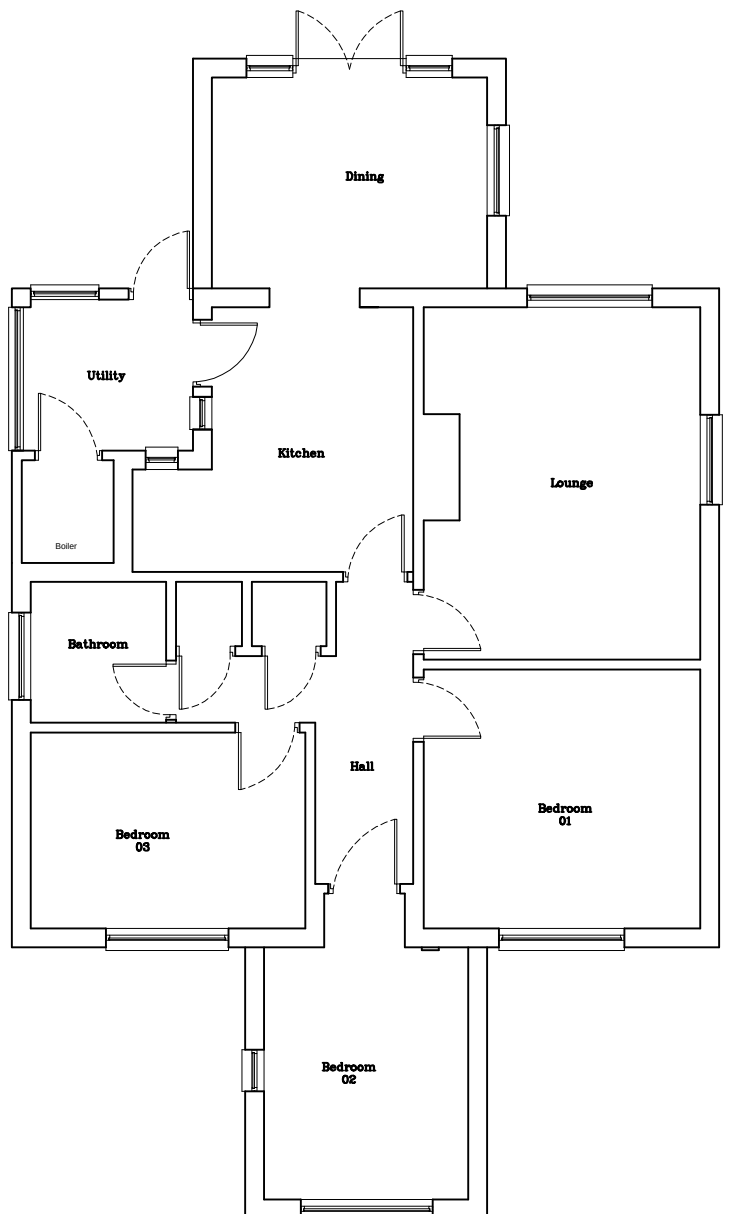

Ground Floor Plan
As Existing

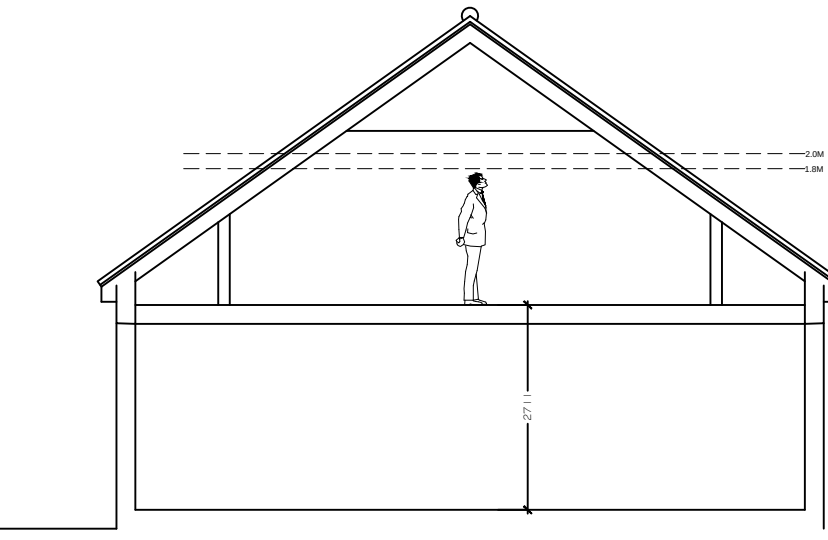

Section
As Proposed

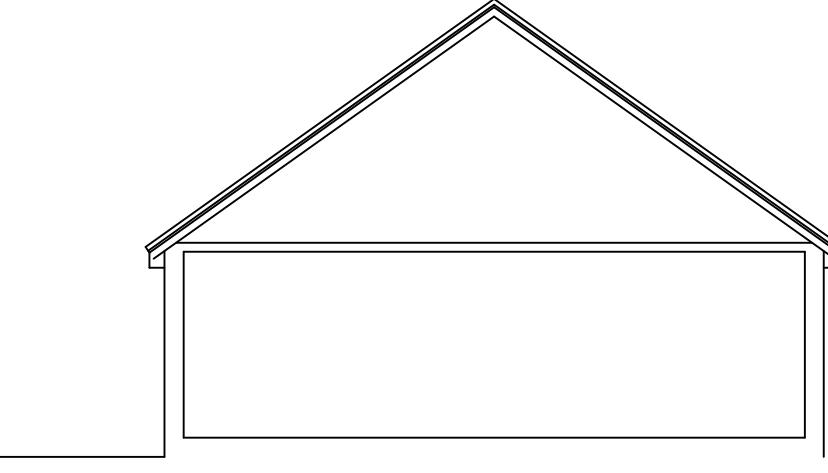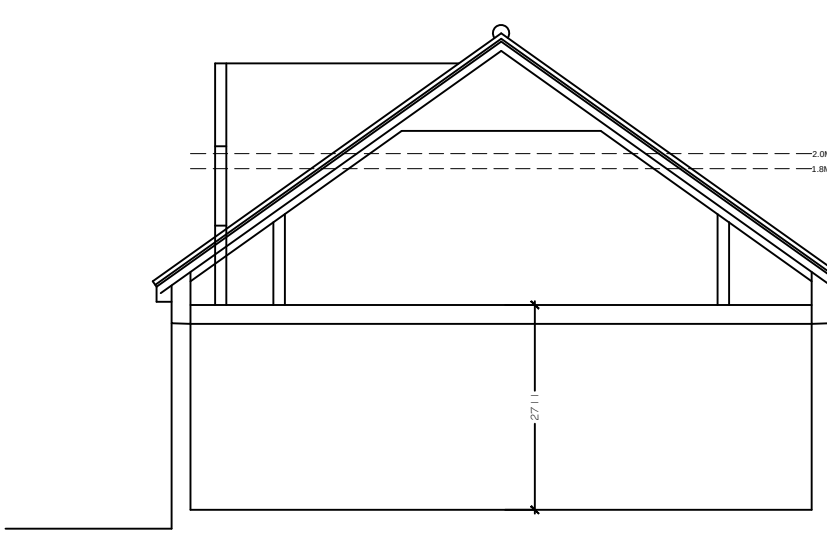

Section
As Existing

s bounded by: 432556.31, 406820.27 432697.74, 406861.69 (at a scale of 1:1250). OSGridRef: SE3262 689. The representation of a road, track or path is no n
tion of features as lines is no evidence of a property boundary.
© 2019 from the Ordnance Survey National Geographic Database and incorporating surveyed revision available at this date. Reproduction in whole or part is pro
Indicative Survey. © Crown copyright 2019. Supplied by www.buypol.co.uk a licensed Ordnance Survey partner (100053143). Unique plan reference: #000356
d the OS Symbol are registered trademarks of Ordnance Survey, the national mapping agency of Great Britain. Buy A Plan logo, pdf design and the www.buypol
s Inc Ltd 2019

0 10m 20m 50m
1:1250



Phone: 0113 8314 079 Email: info@cka.design
www.ckarchitecturaleeds.co.uk
15 Queens Square, LS2 8AJ, Leeds
Commercial/Residential, Extensions, Roof Conversions
New Builds, Site Layouts, Site/Project Management etc.

CLIENT
Mr & Mrs Sutton
128 Intake Lane
Barnsley
S75 2HX

PROJECT TITLE
**Proposed Roof Lift with Front, Side and
Rear Extensions**

DRAWING TITLE
**Existing & Proposed Elevations
Existing Floor and Location Plan**

DRAWING PHASE
☒ Design
☒ Planning
☒ Preliminary Building Regulations
☒ Building Regulations
☒ Construction
☒ As Built

SCALE Various @ A1	DATE 13/02/19	DRN CPL
DATE 13/02/19	NOTES Planning Submission	BY CL
		REV A

Project no: S75-1417	Drawing no: 001	Rev A
--------------------------------	---------------------------	-----------------