




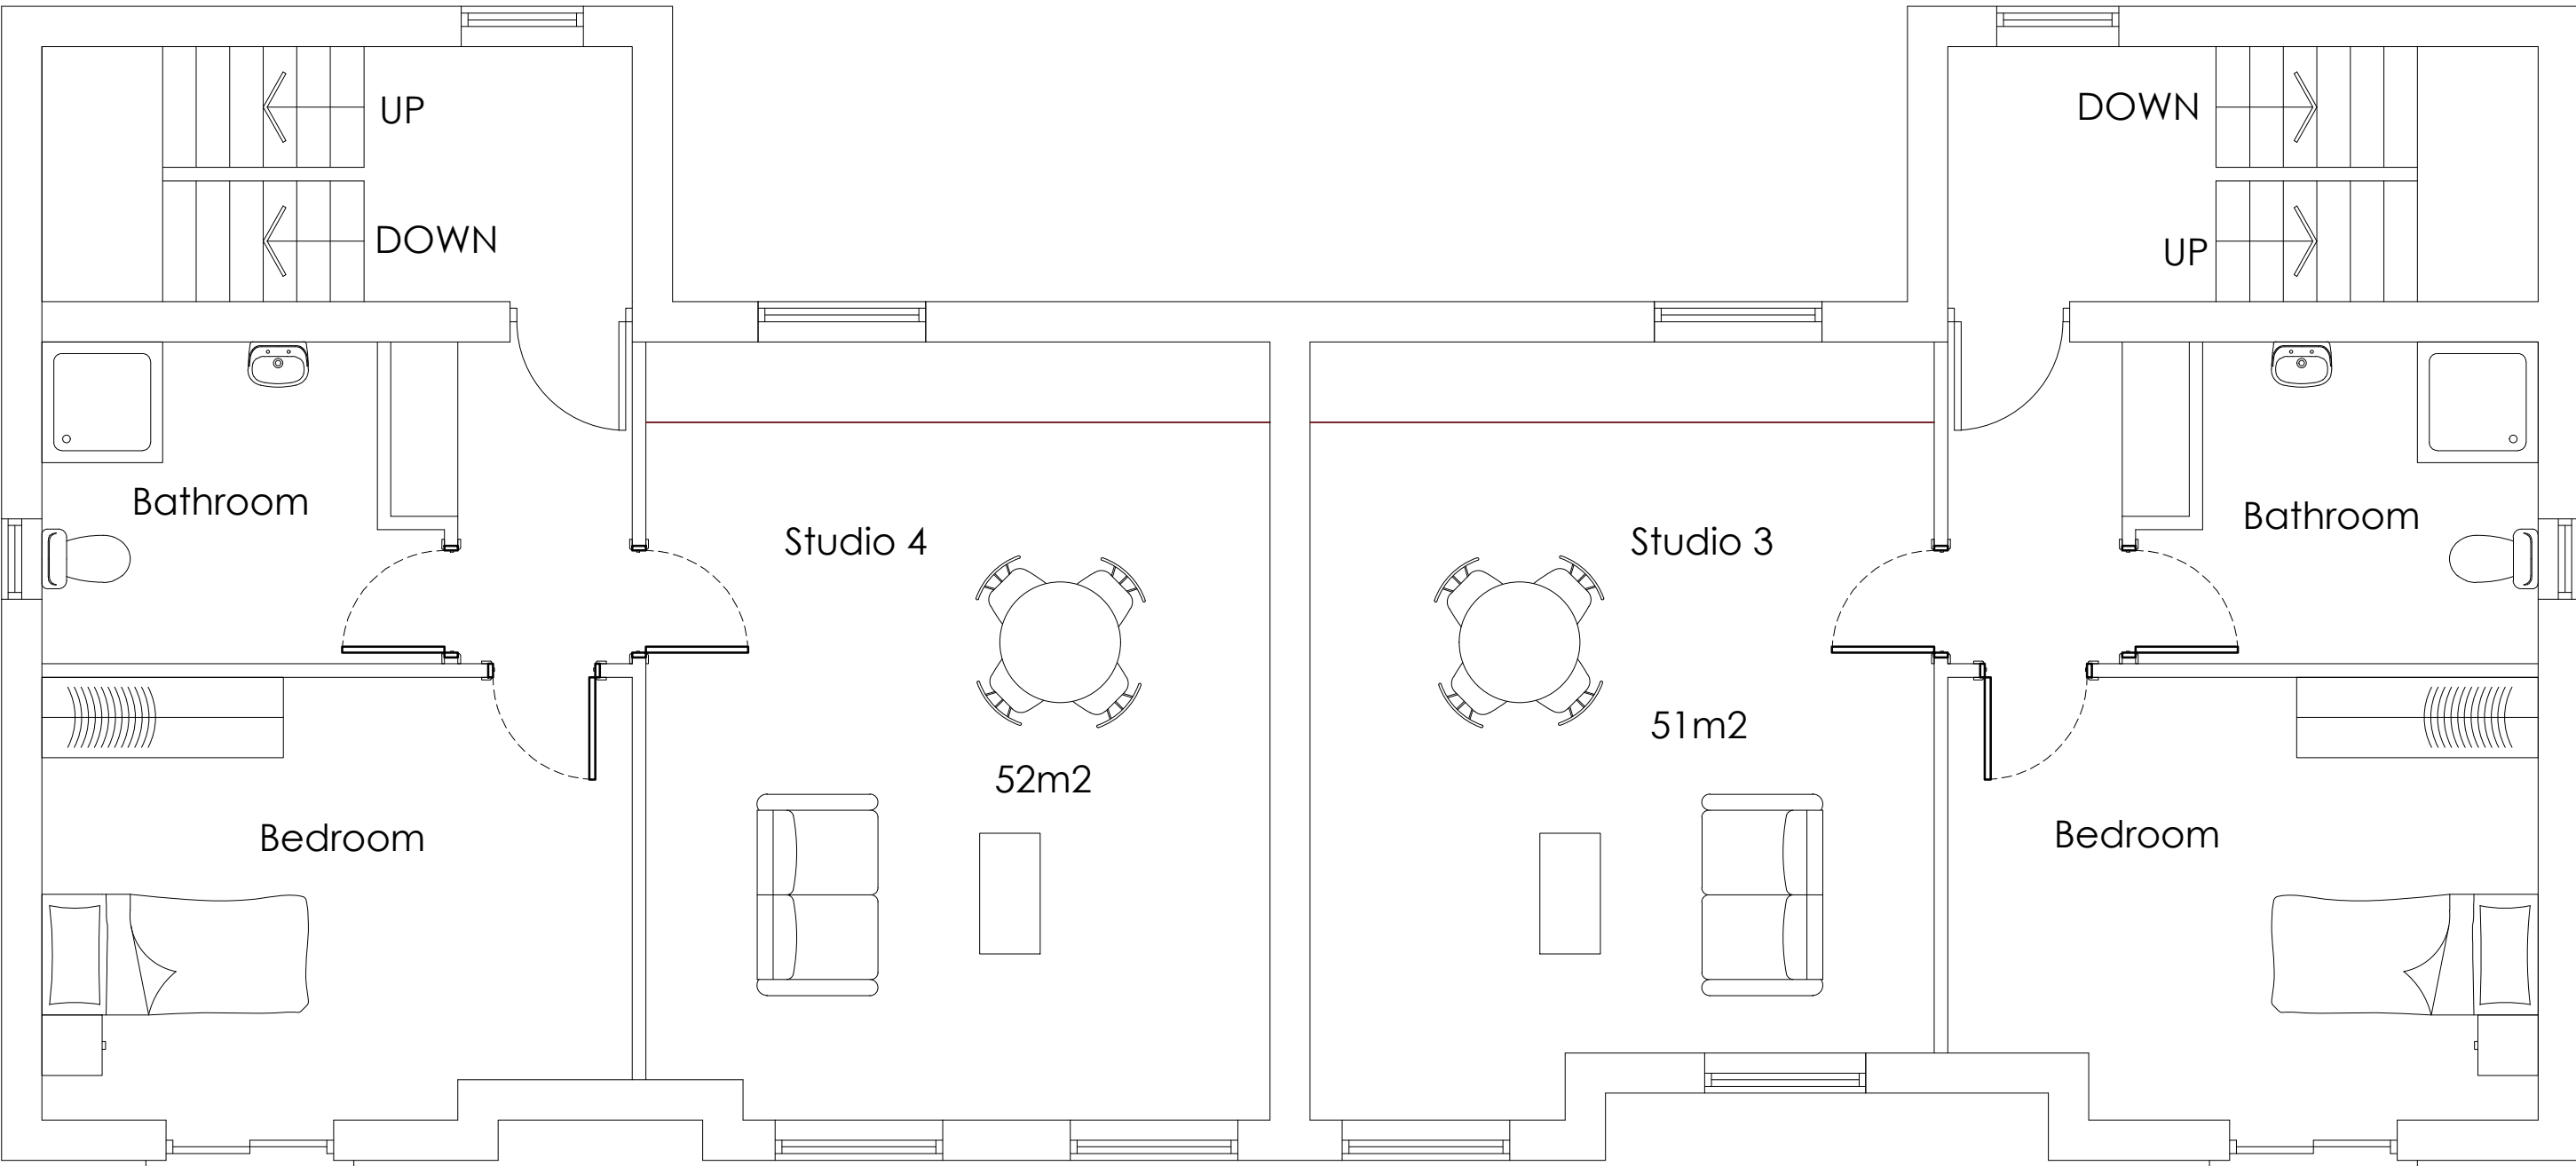


PROPOSED FIRST FLOOR PLAN
SCALE 1:50

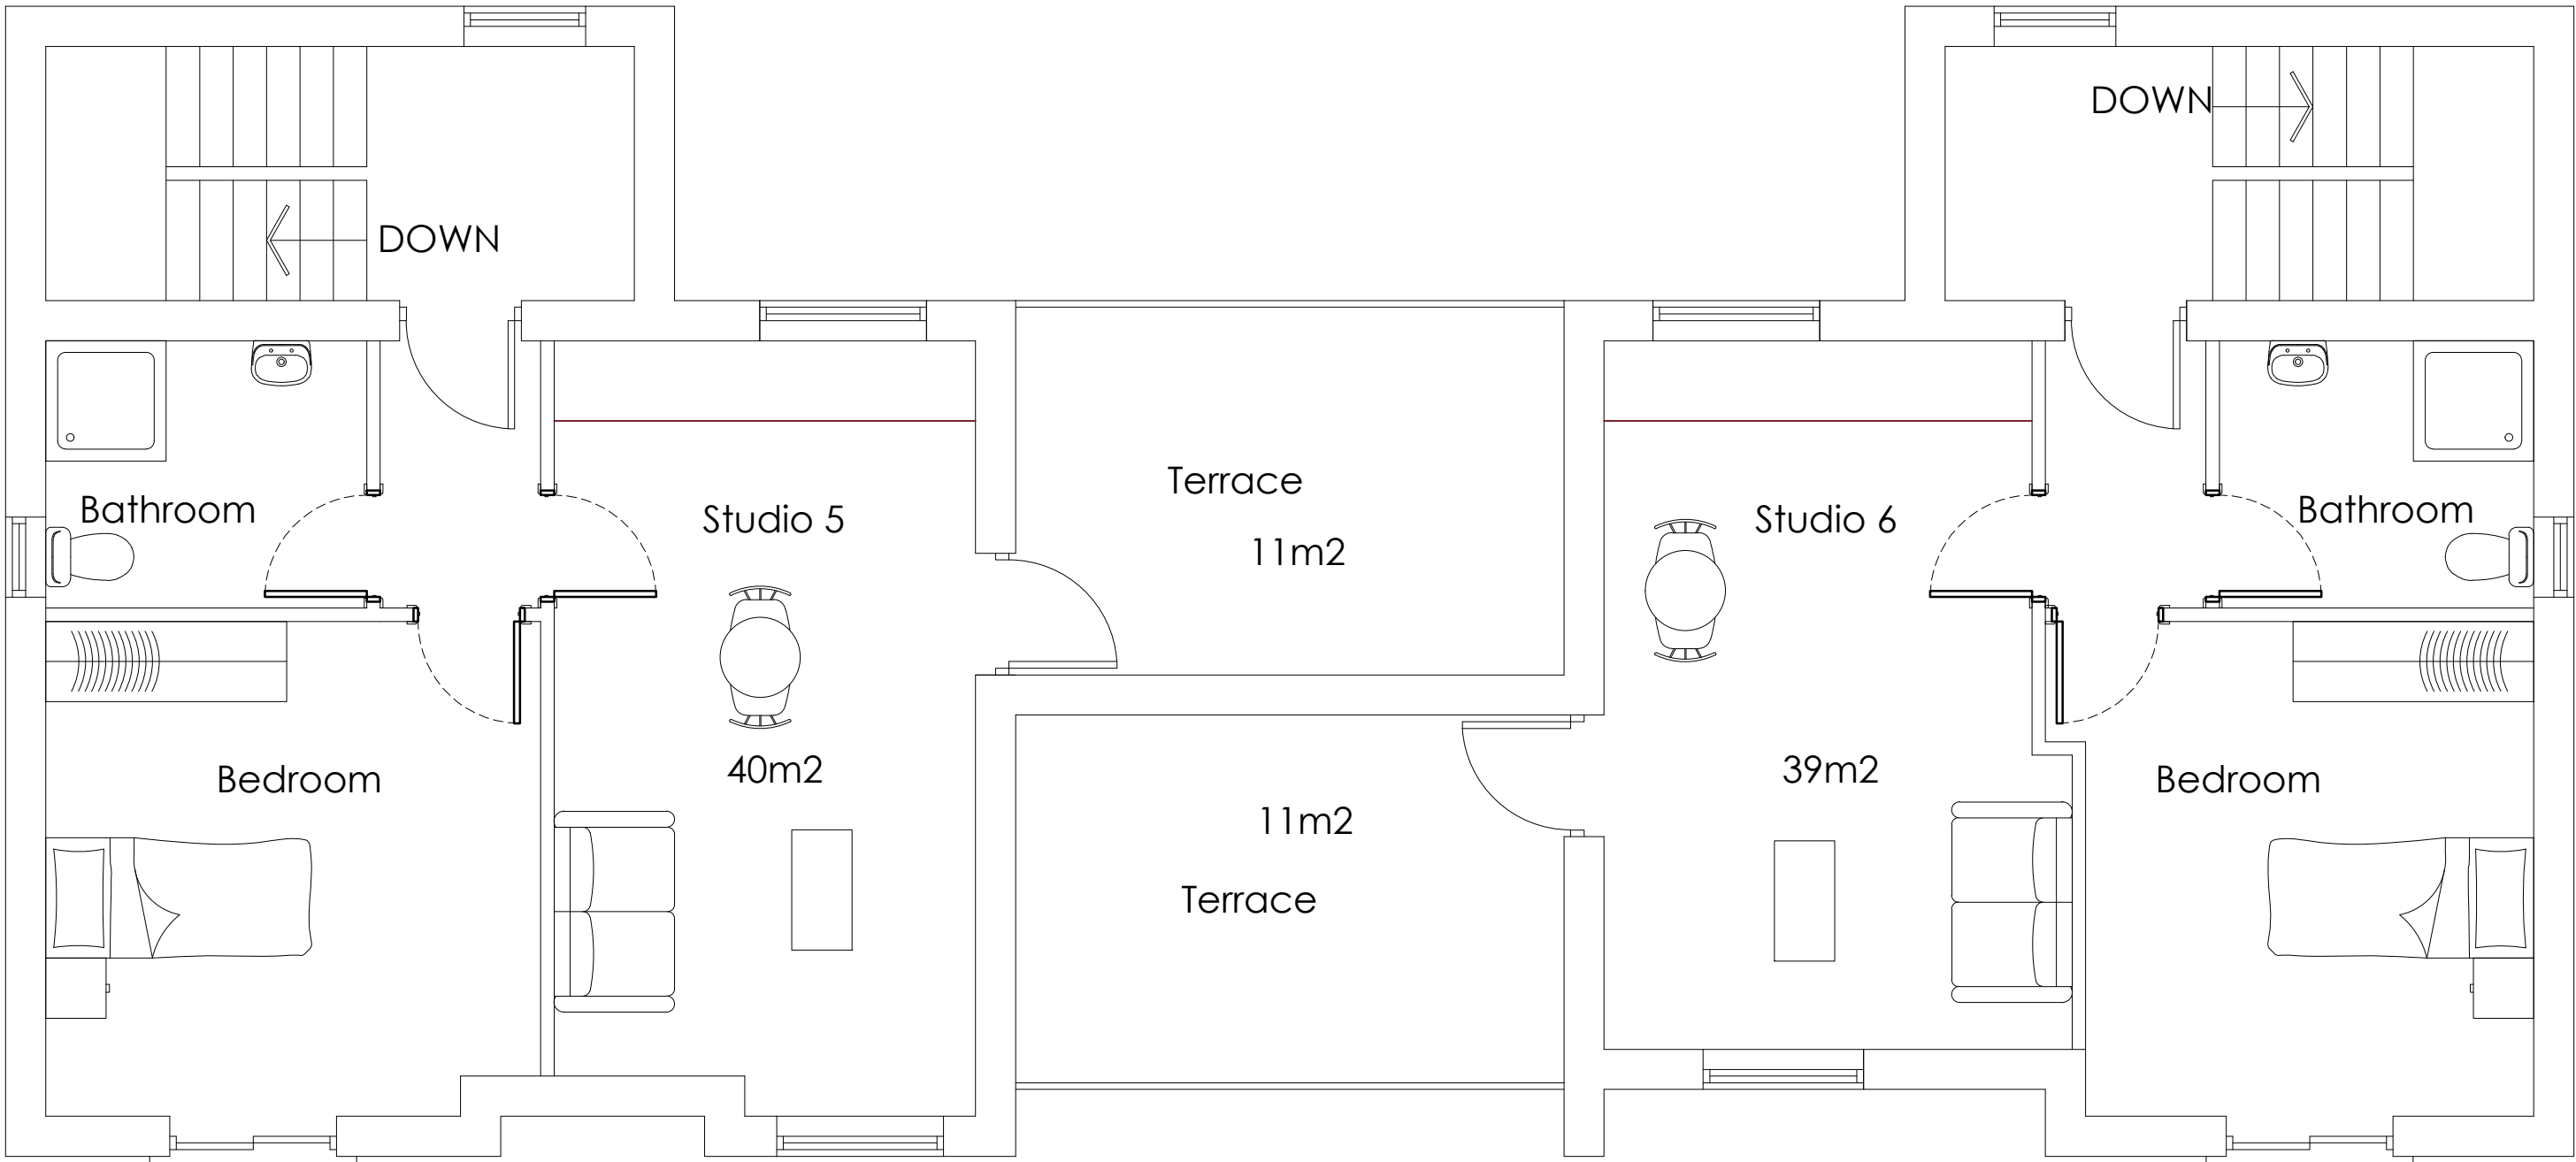

PROPOSED SECOND FLOOR PLAN
SCALE 1:50

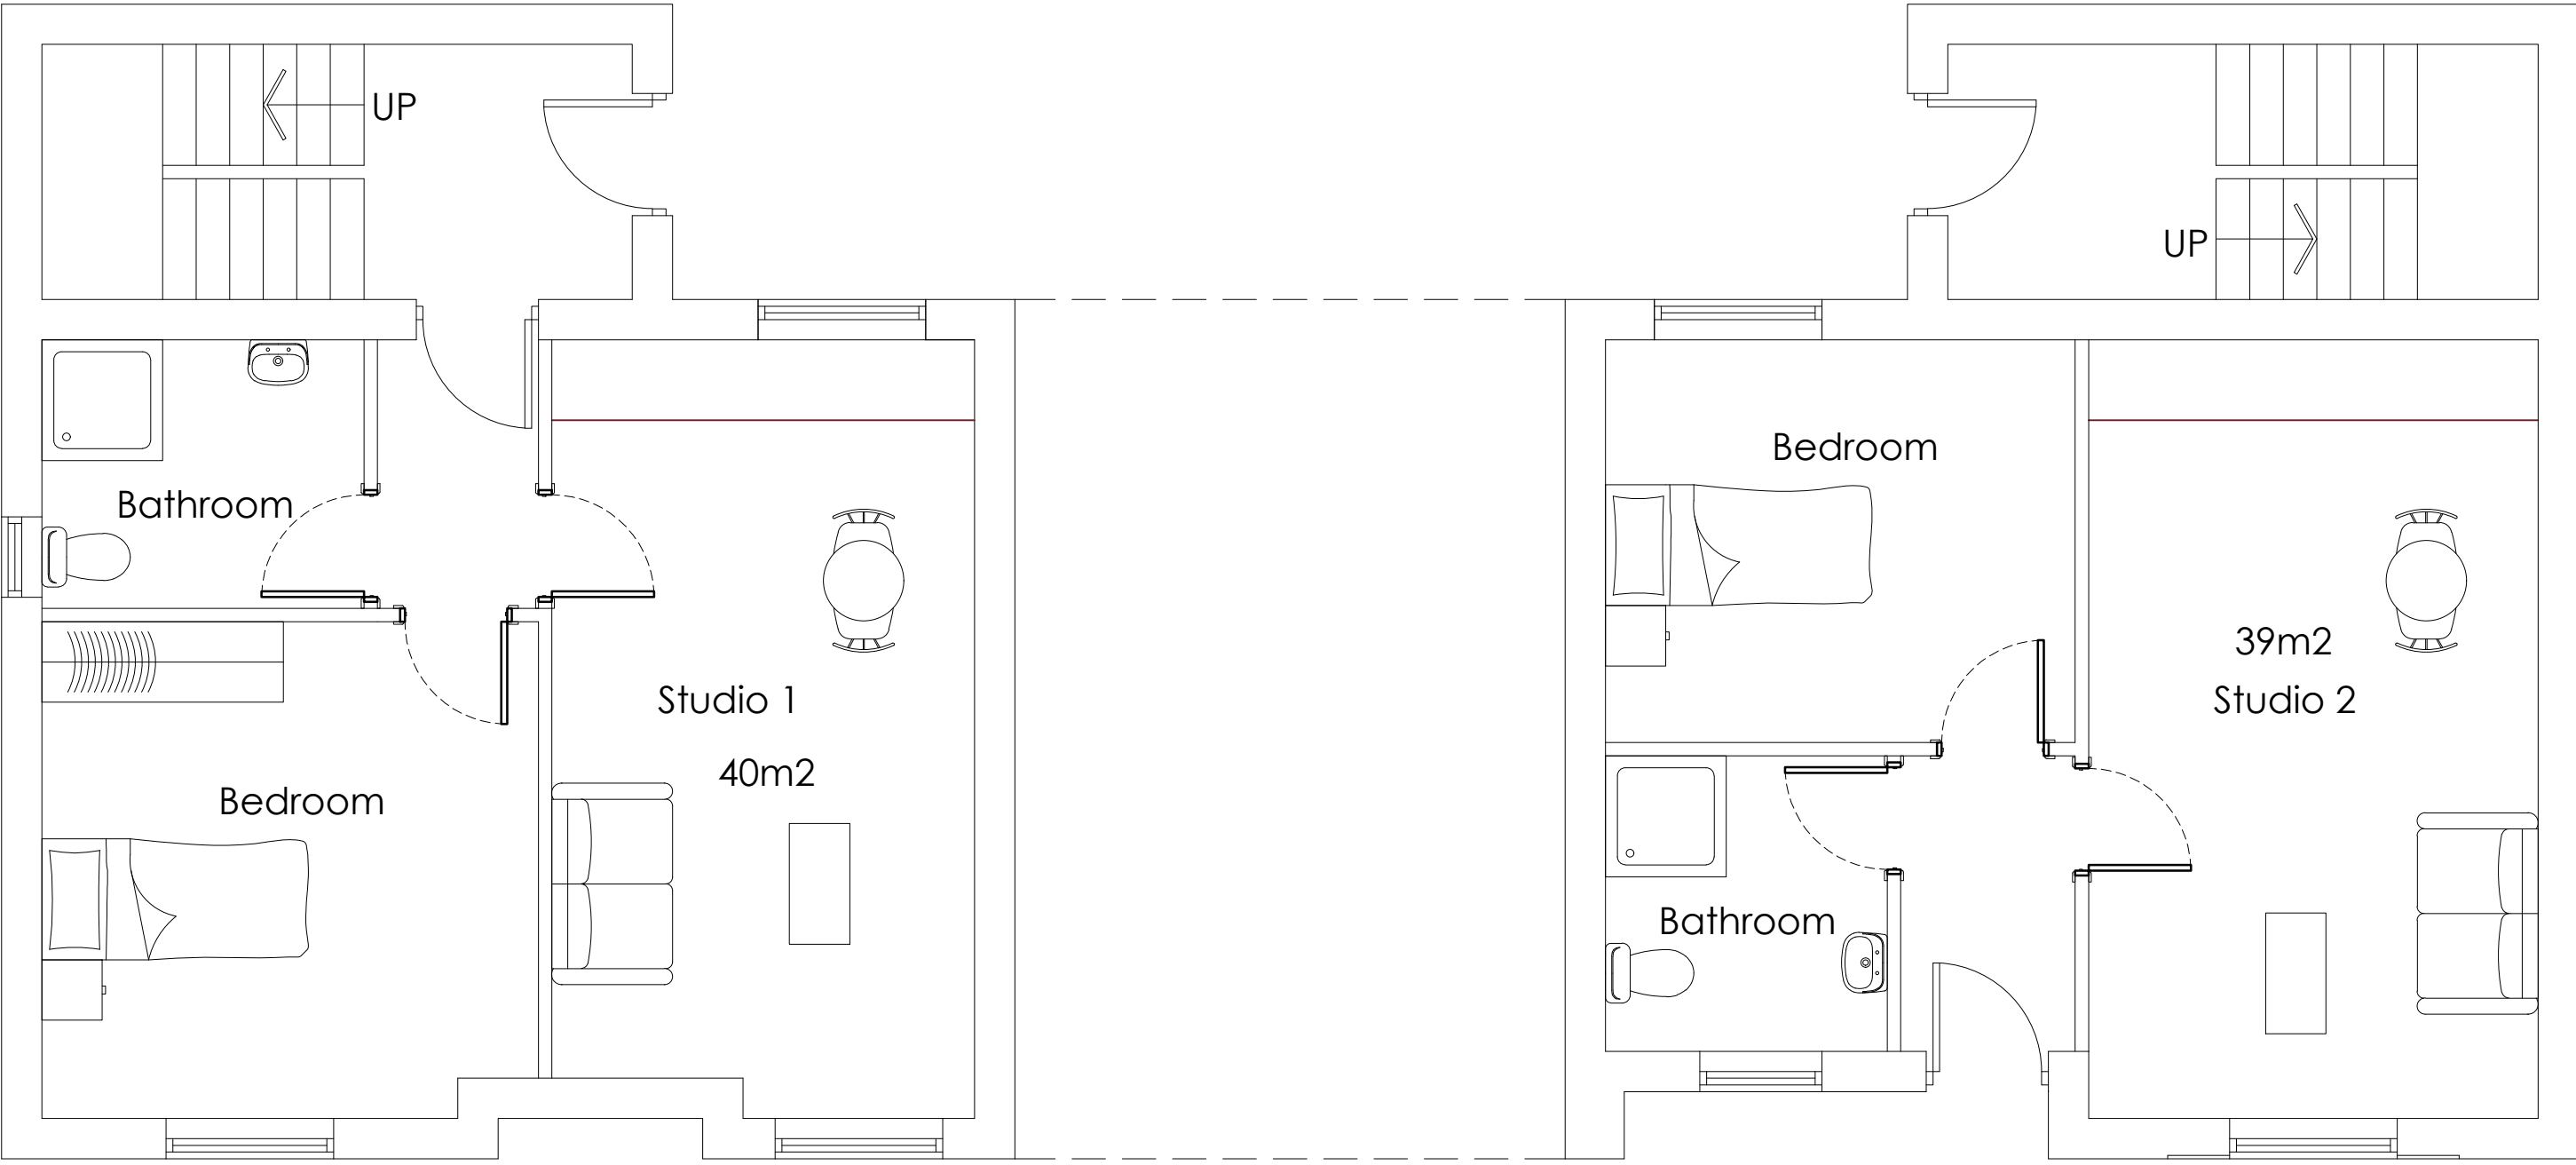

PROPOSED GROUND
FLOOR PLAN
SCALE 1:50

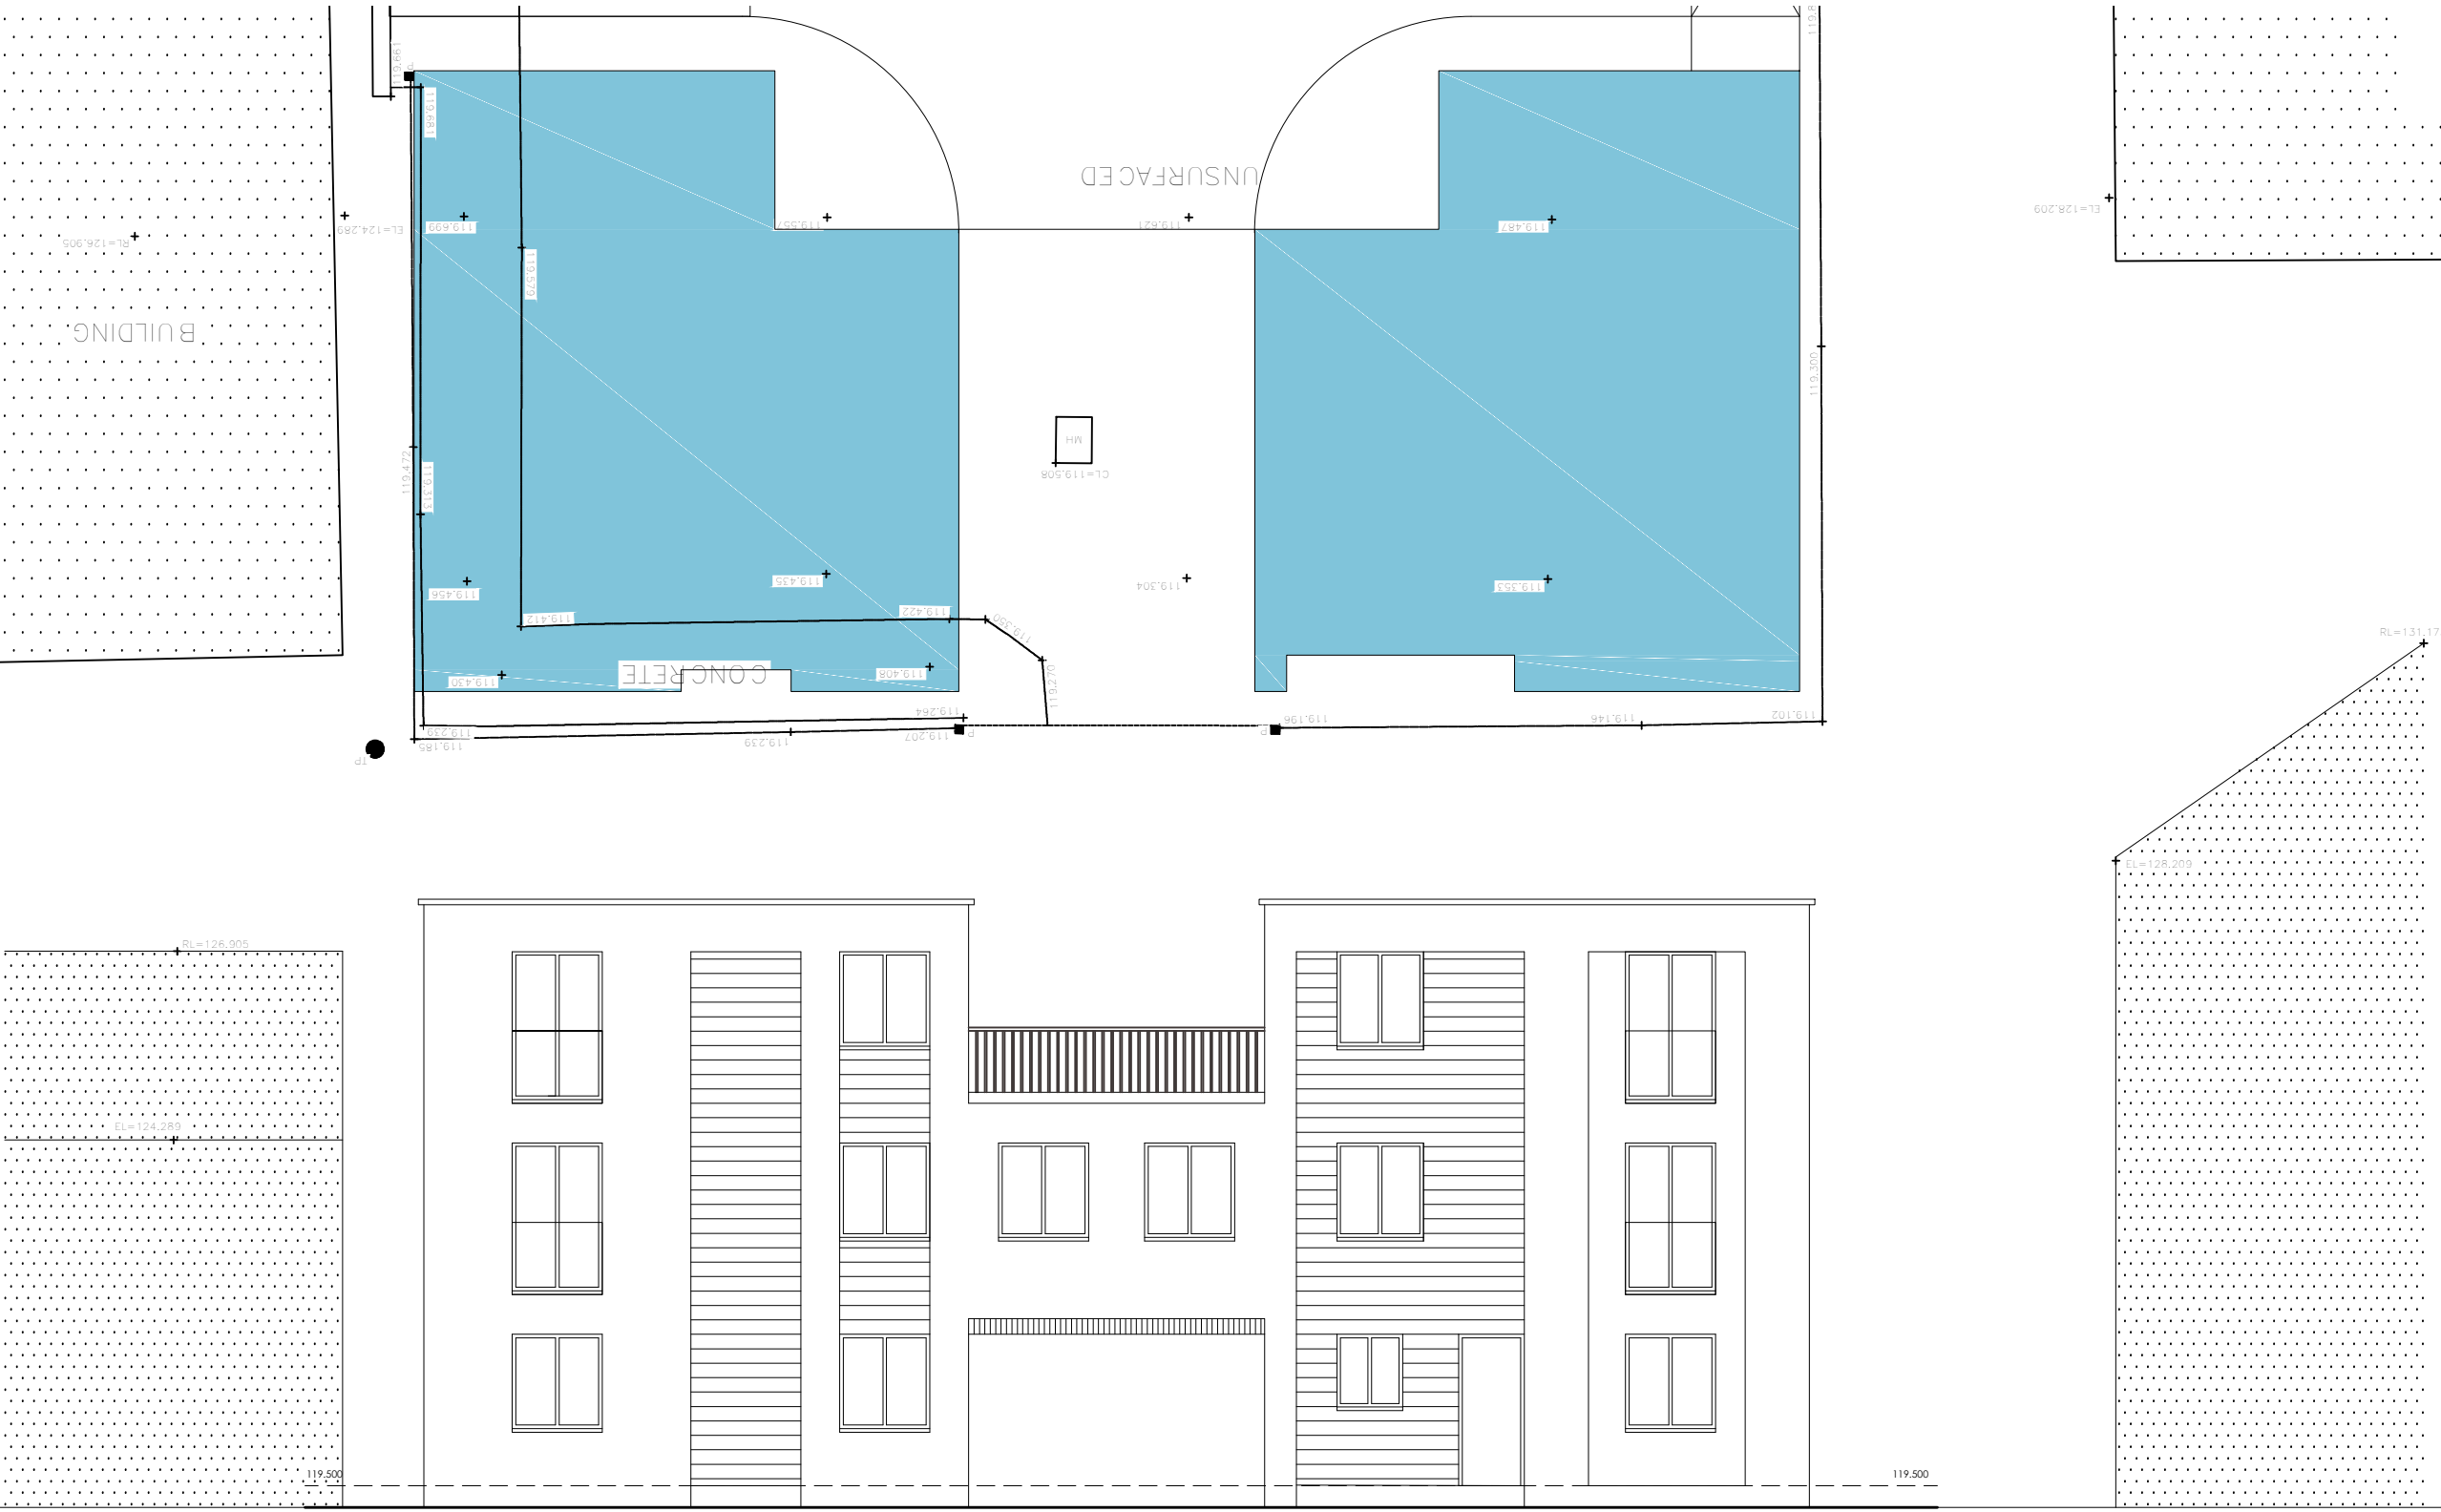

STREET SCENE
SCALE 1:100

WhiteAgus PARTNERSHIP ARCHITECTURAL SERVICES			OFFICE ONE, 34 VICTORIA ROAD, BARNSLEY, S70 2BU			Phone: 01226 208482 Email: info@whiteaguspartnership.co.uk Web: www.whiteaguspartnership.co.uk		
Project. RESIDENTIAL DEVELOPMENT AT LAND ADJ 1-4 SPRINGFIELD STREET BARNSLEY			Client. CAPITAL CARE INVESTMENT					
Drawing Title. FLOOR PLANS			Date. JUNE 2022	Scale. 1:50 & 1:100 @ A1				
Ref. 21-275			Dwg. No. 01		Rev.			
Date	Suffix	Description	Date	Suffix	Description			