



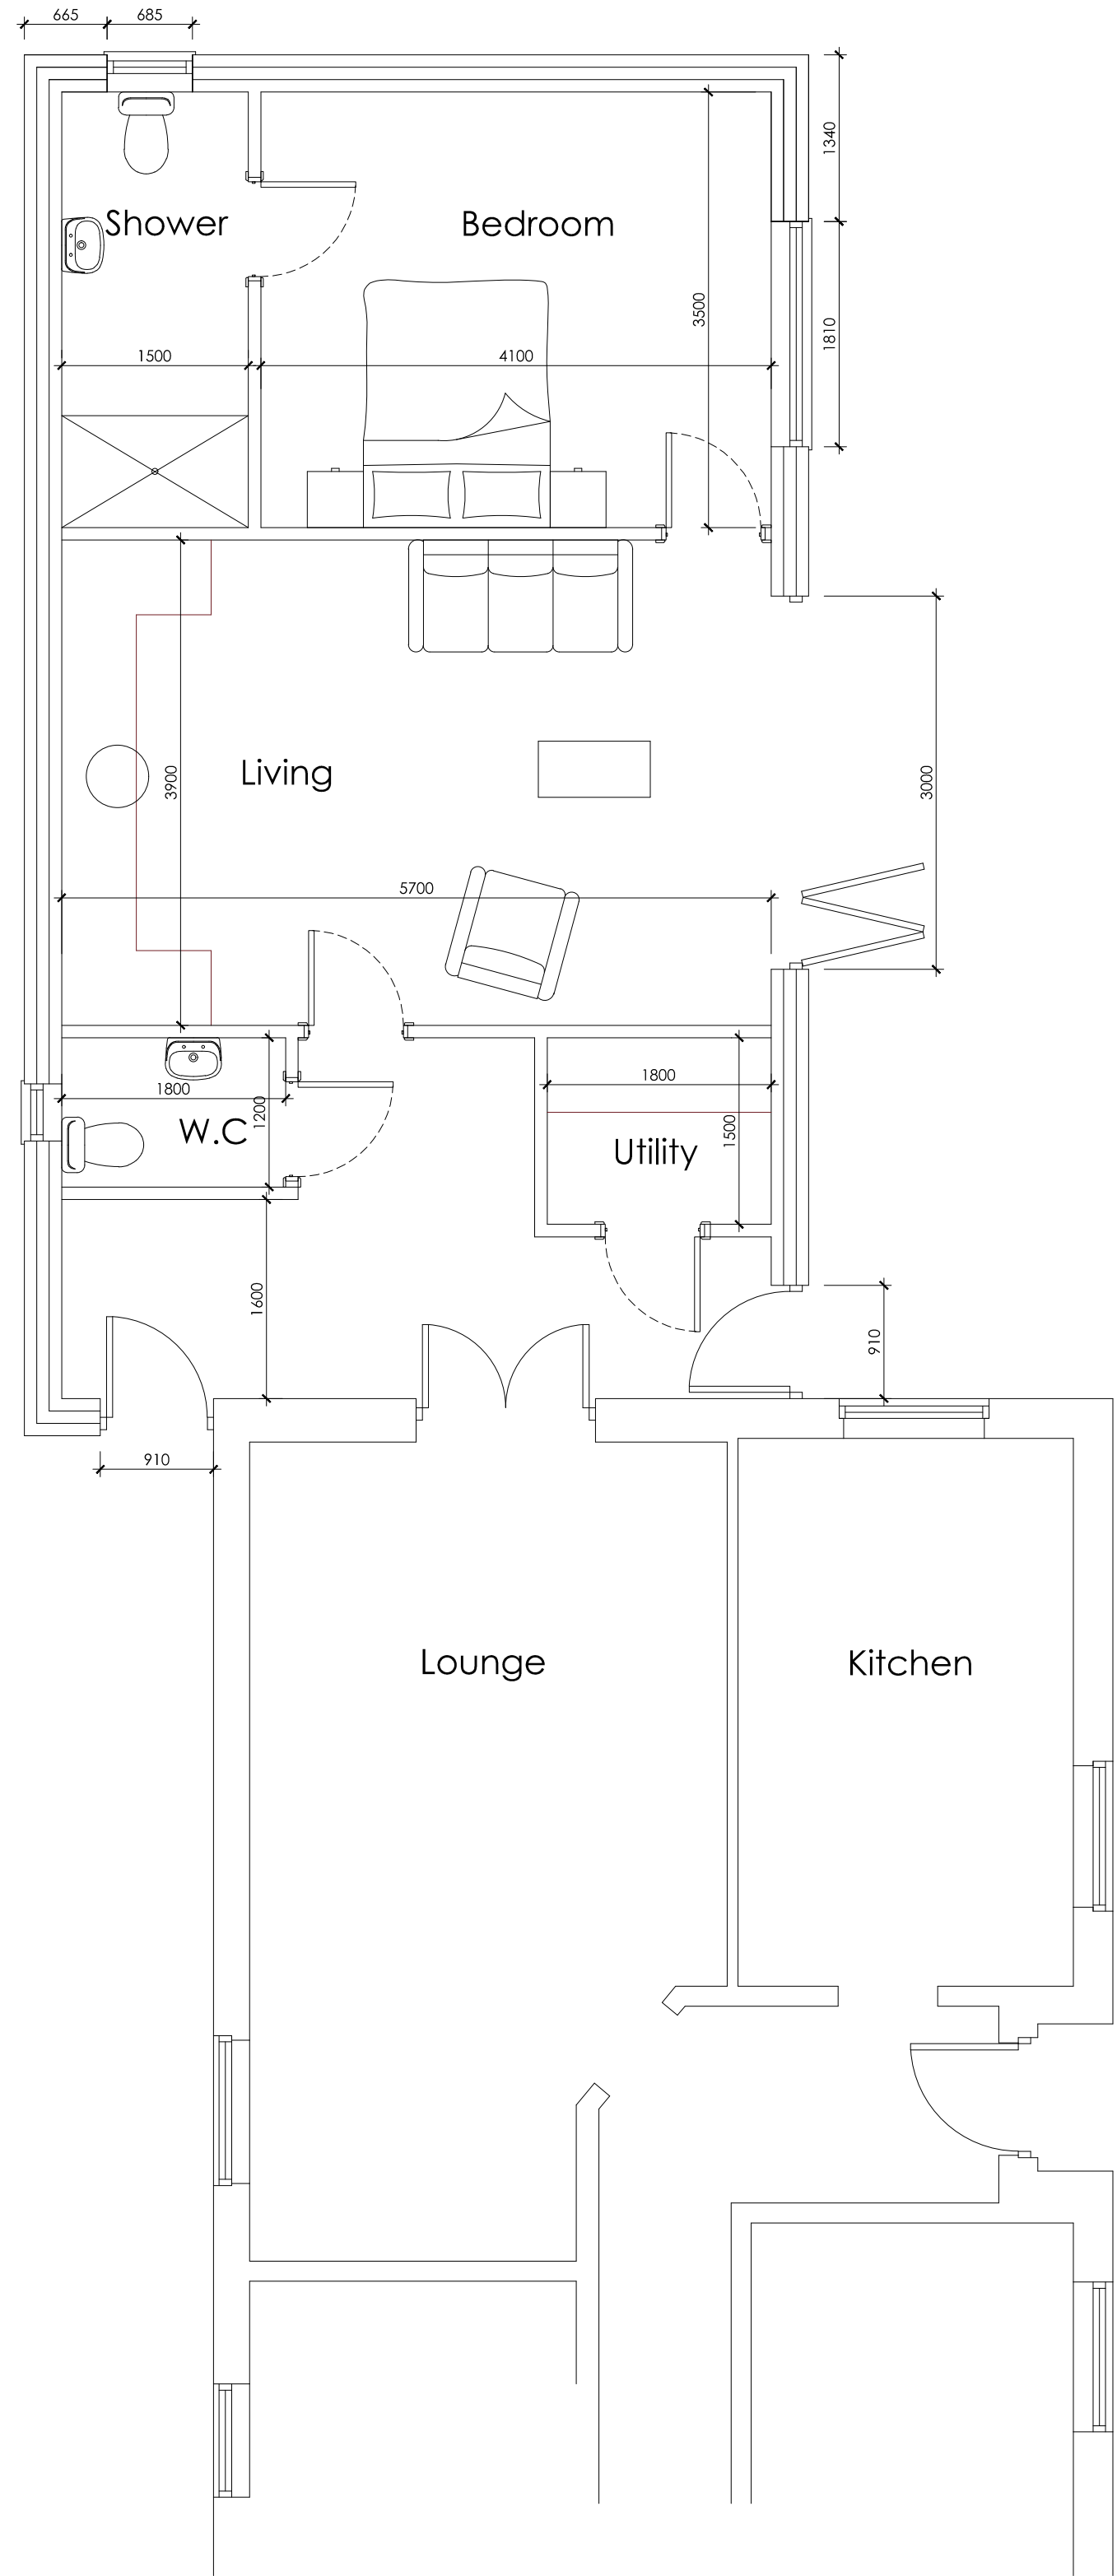


Proposed Ground Floor Plan
scale 1:50




Proposed Rear Elevation
scale 1:100

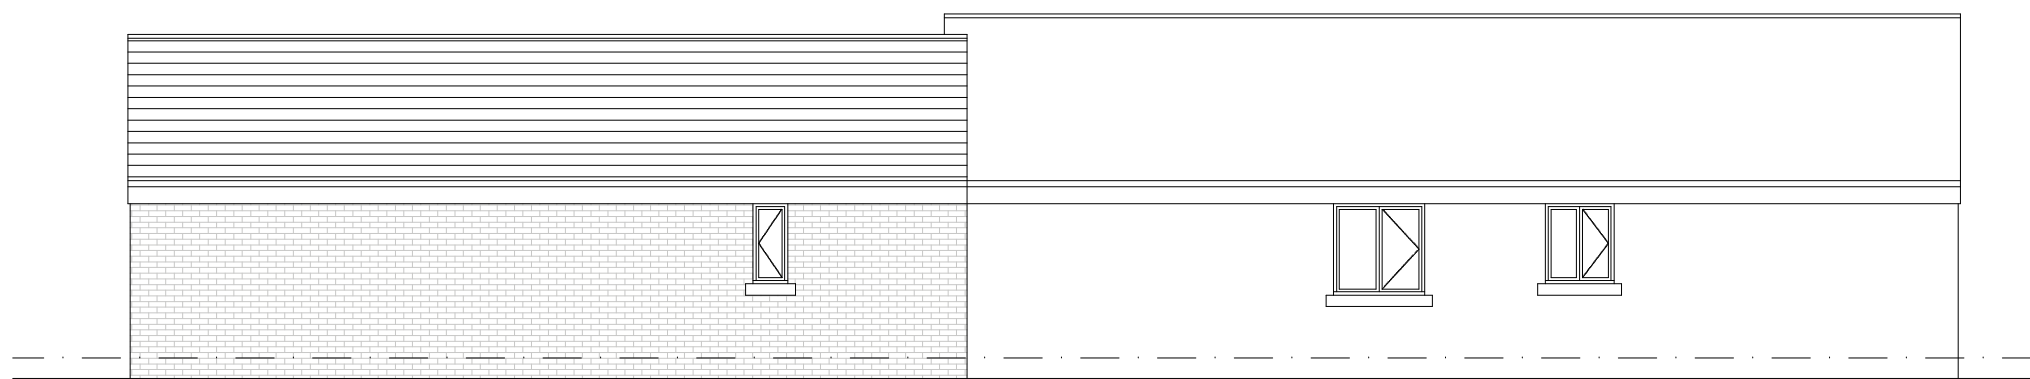


Proposed Side Elevation
scale 1:100

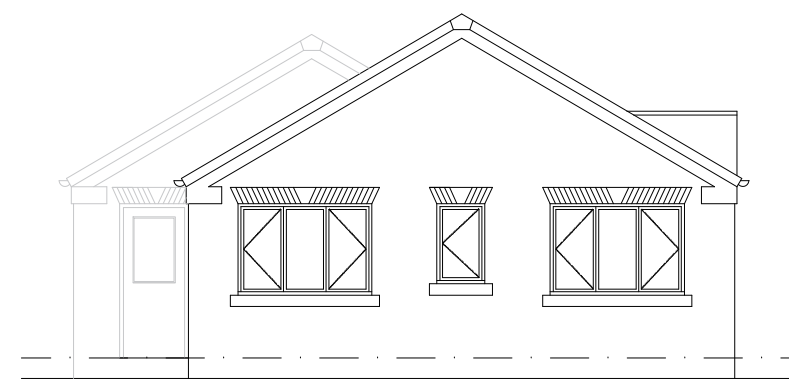


Proposed Front Elevation
scale 1:100

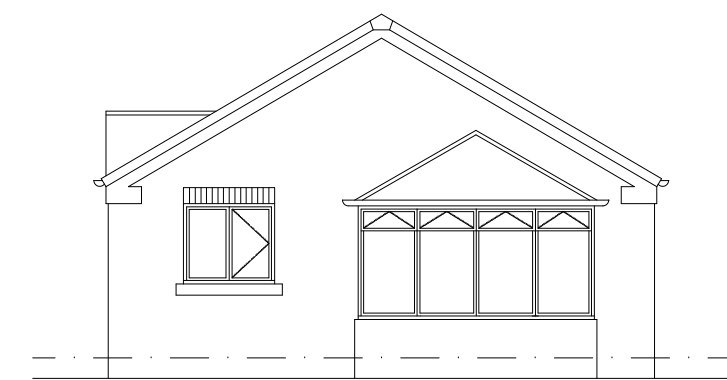

Existing Rear Elevation
scale 1:100

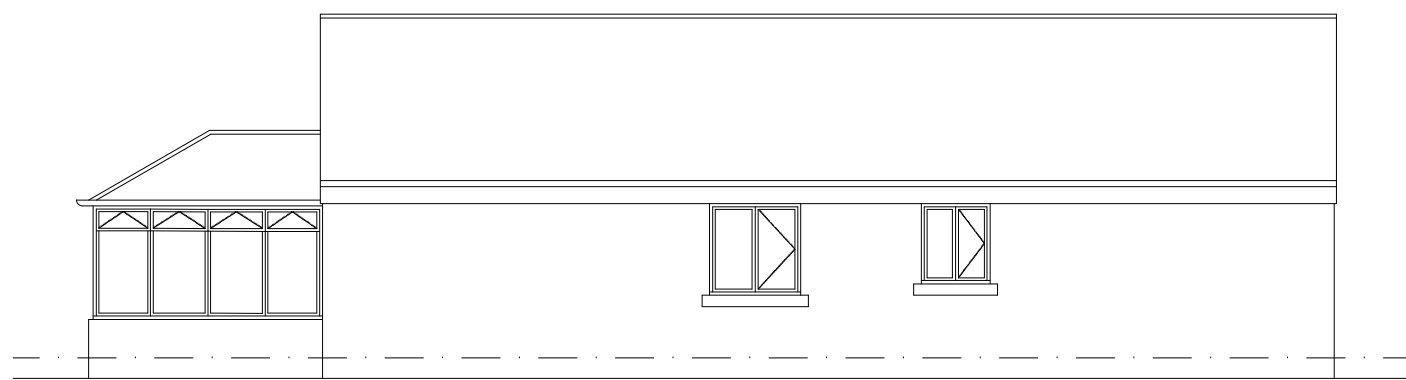


Existing Side Elevation
scale 1:100

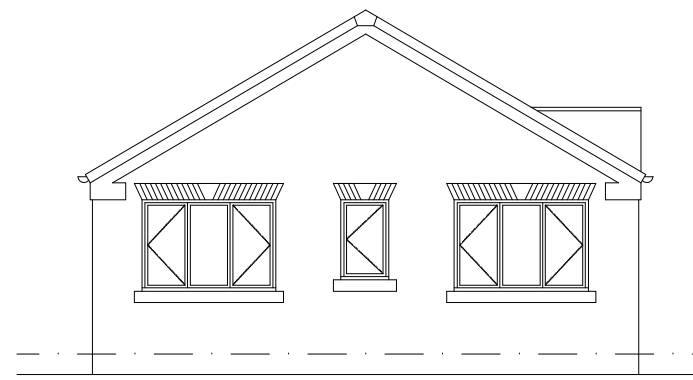


Existing Front Elevation
scale 1:100




Proposed Side Elevation
scale 1:100

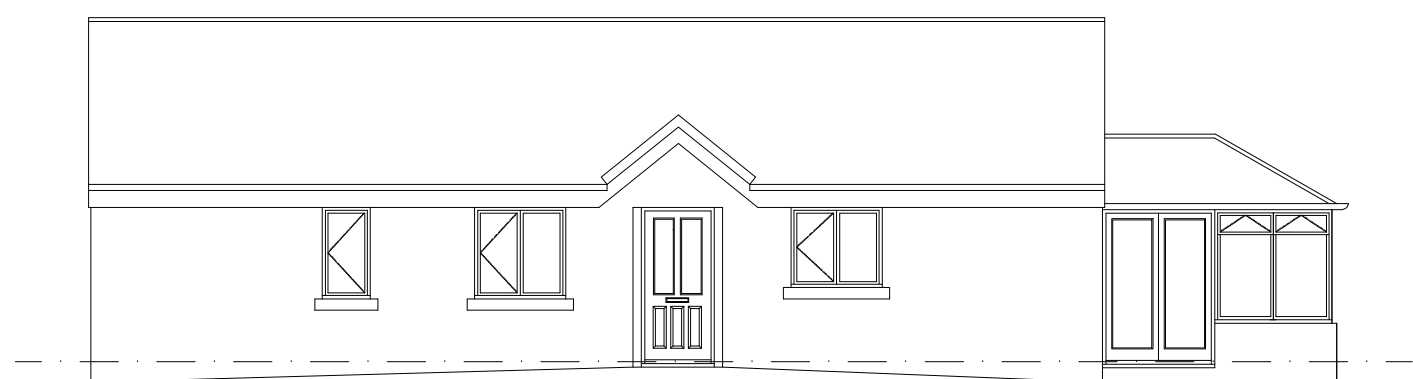

Existing Side Elevation
scale 1:100

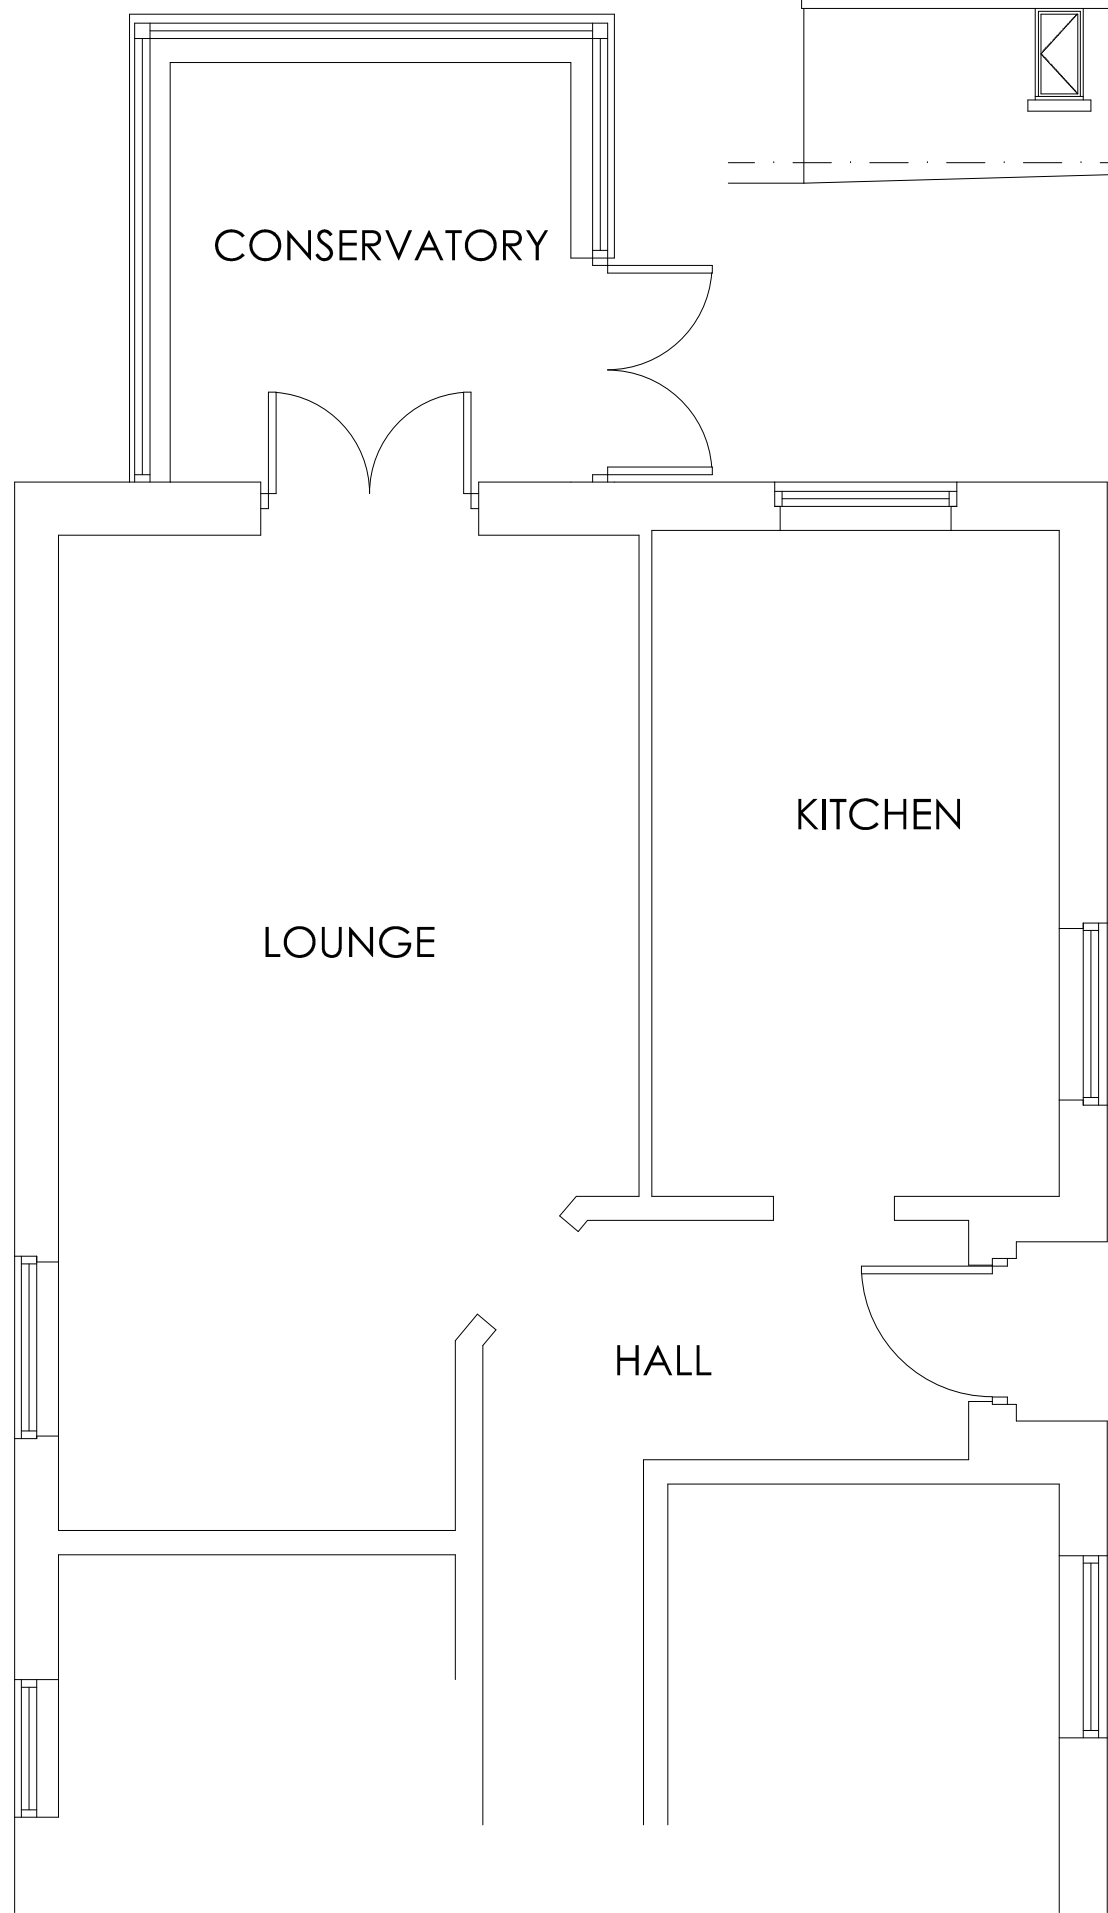

Existing Ground Floor Plan
scale 1:50

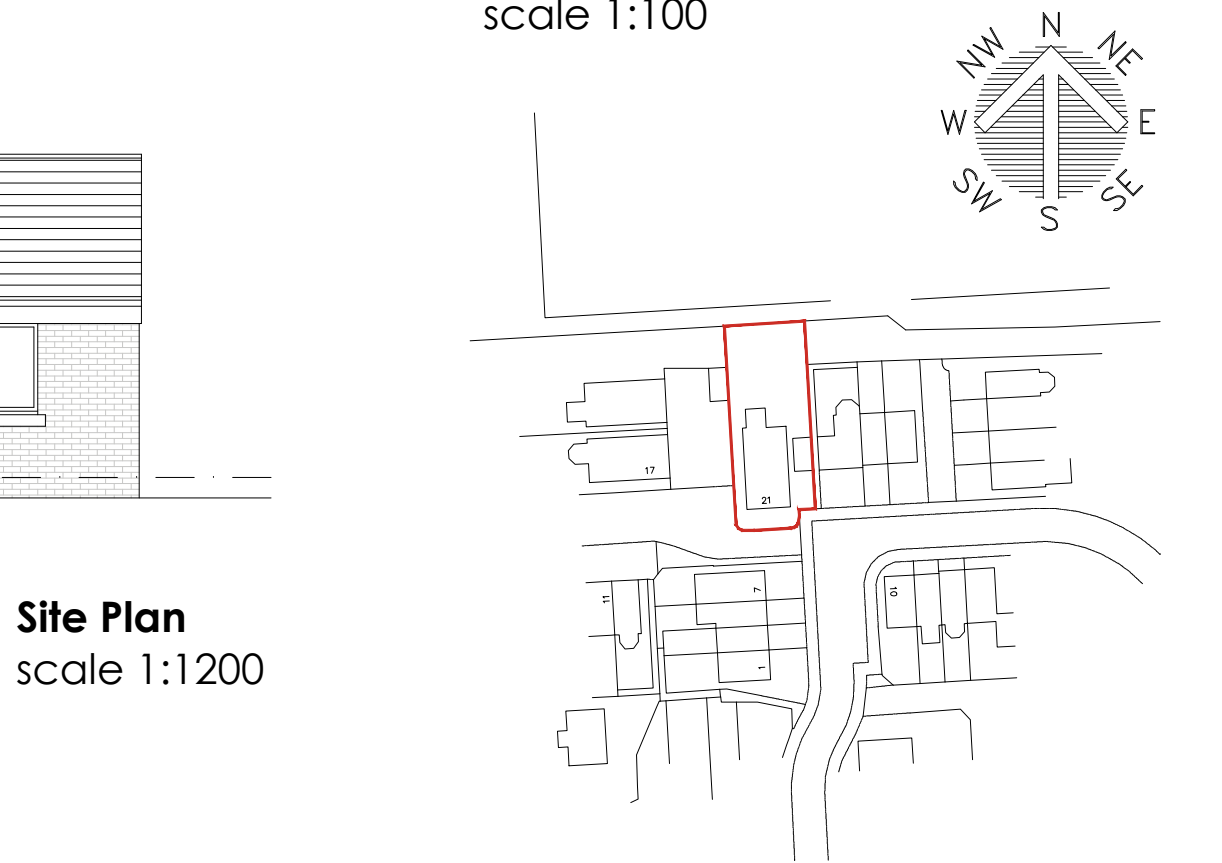

Site Plan
scale 1:1200



Location Plan
scale 1:1250

Site Plan
scale 1:500

Proposed Roof Plan
scale 1:200

			OFFICE ONE, 34 VICTORIA ROAD, BARNSELEY, S70 2BU			Phone: 01226 208482 Email: info@whiteaguspартnership.co.uk Web: www.whiteaguspартnership.co.uk		
ARCHITECTURAL SERVICES								
Project.			Client.					
PROPOSED EXTENSION 21 PARKGATE S63 9GW			MR & MRS CROSSLEY					
Drawing Title.			Date.			Scale.		
PLANS & ELEVATIONS			FEB 2019			1:50 @ A1		
Ref.			Dwg. No.			Rev.		
18-161			01			D		
Date	Suffix	Description	Date	Suffix	Description			
11/02/2019	A	REVISED TO CLIENTS REQUIREMENTS						
18/02/2019	B	REVISED TO CLIENTS REQUIREMENTS						
18/02/2019	C	ROOF PLAN ADDED						
18/02/2019	D	REVISED TO CLIENTS REQUIREMENTS						