



FRONT ELEVATION  
AS PROPOSED




SIDE ELEVATION  
AS PROPOSED




REAR ELEVATION  
AS PROPOSED




FRONT ELEVATION  
AS EXISTING

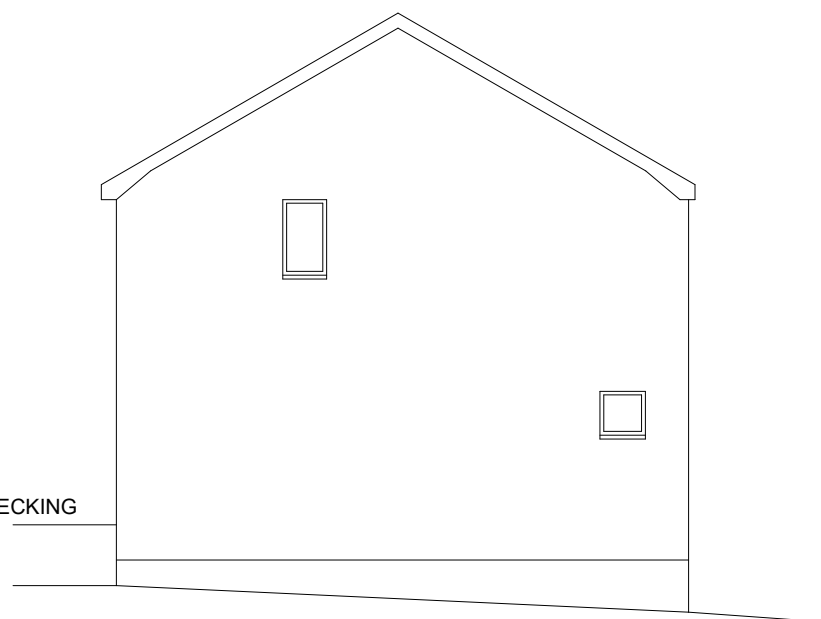


SIDE ELEVATION  
AS EXISTING

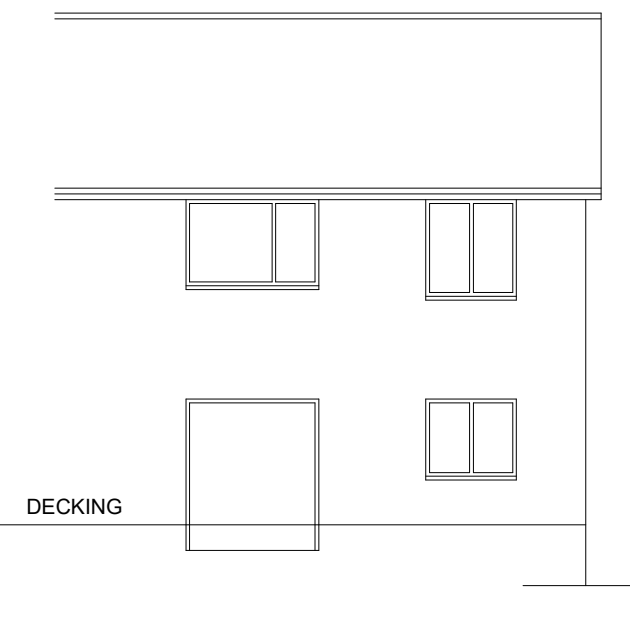


REAR ELEVATION  
AS EXISTING

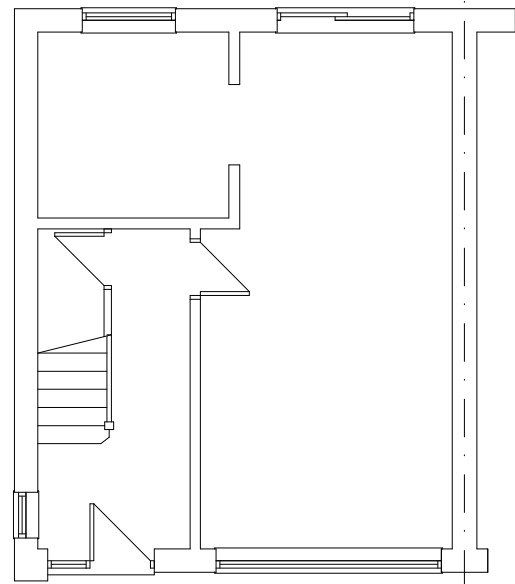

GROUND FLOOR  
AS EXISTING

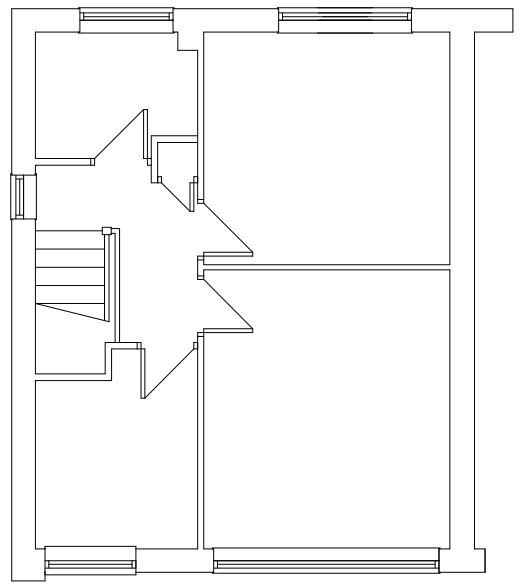

FIRST FLOOR  
AS EXISTING

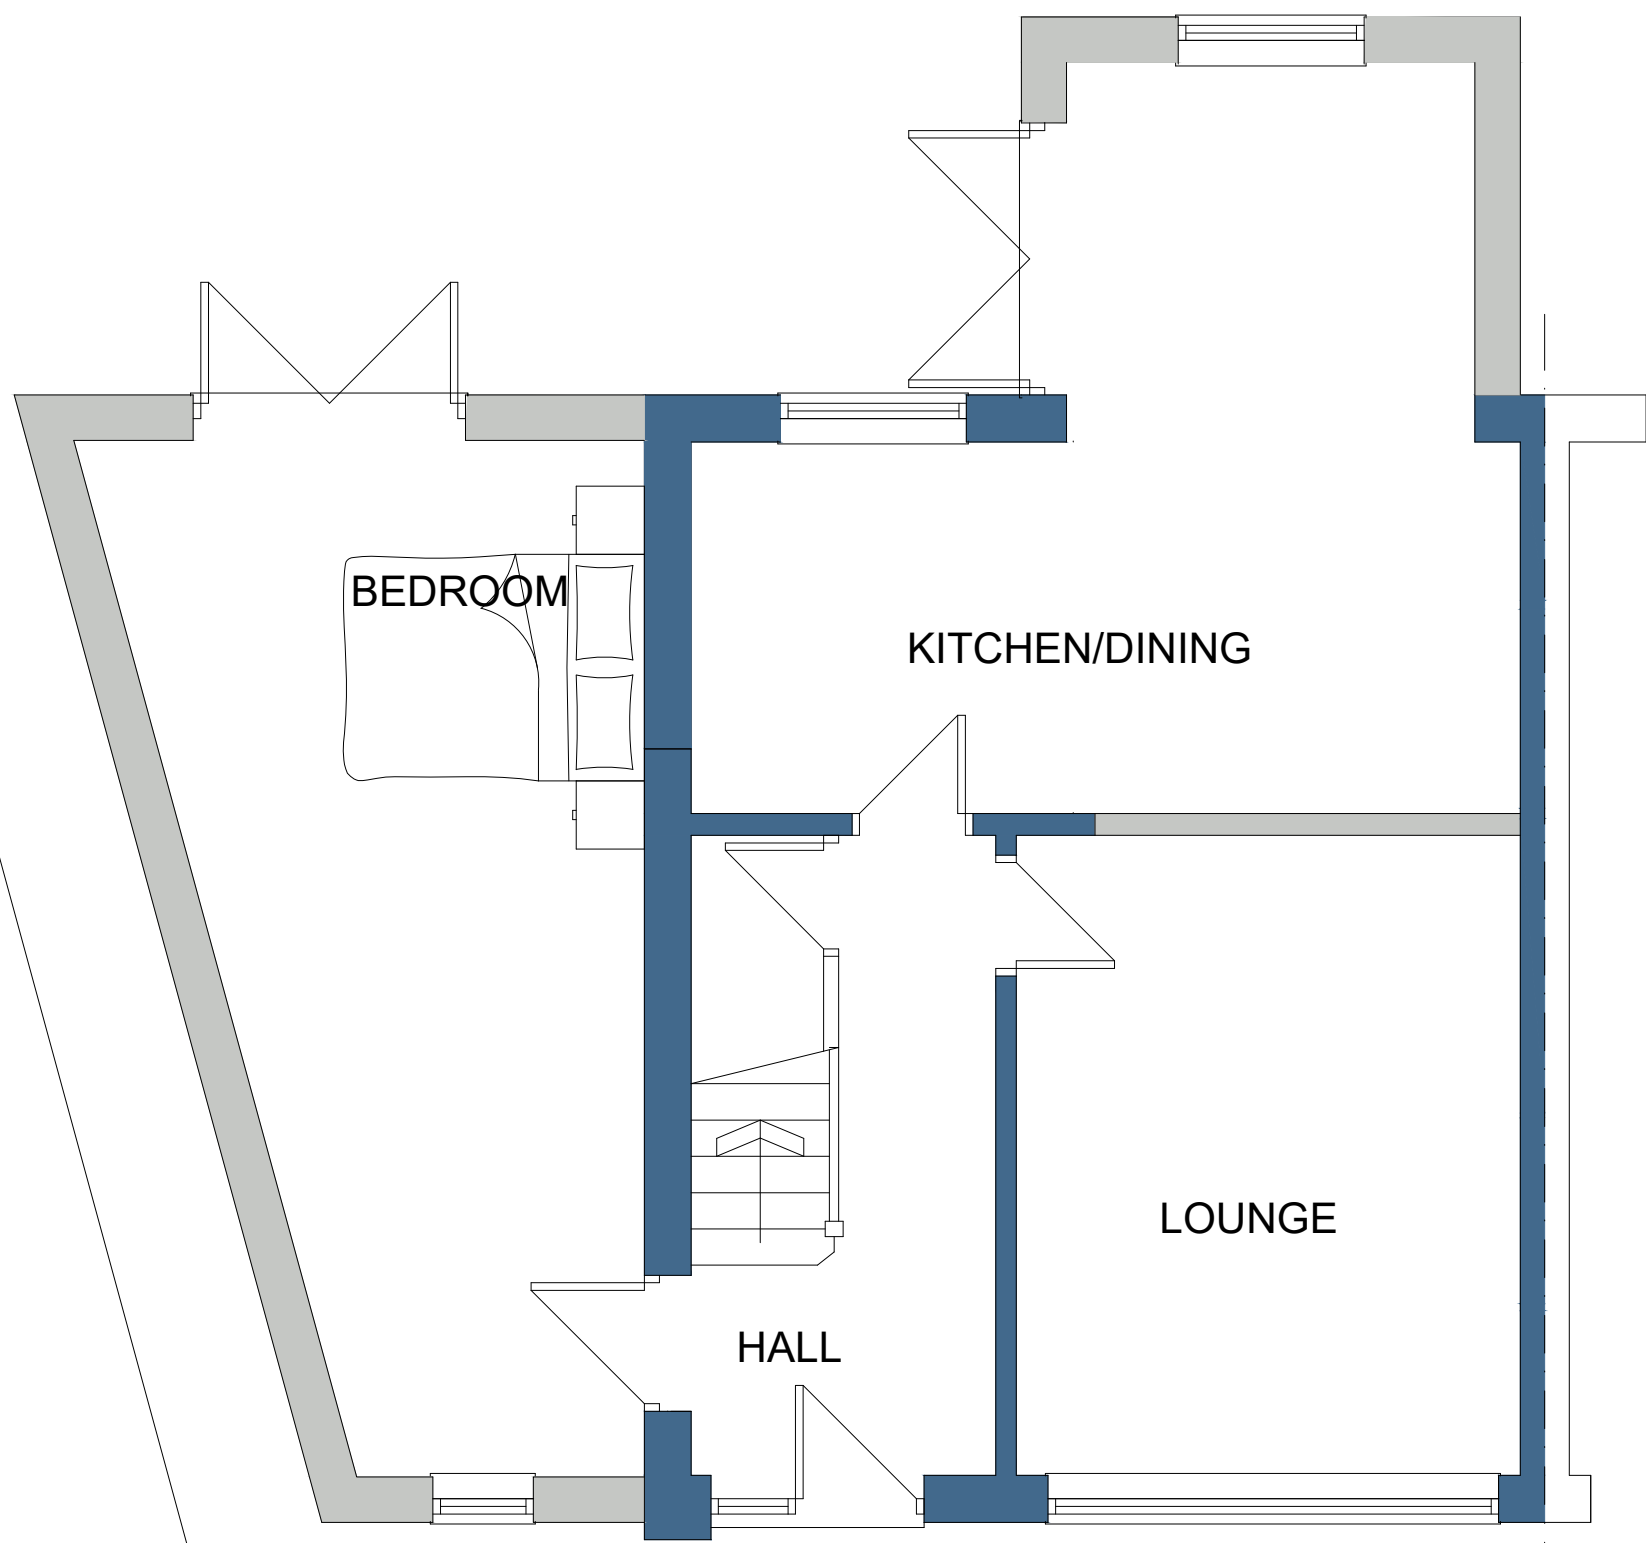

GROUND FLOOR PLAN  
AS PROPOSED



|   |        |                                 |                                                           |                              |             |                                                                               |  |  |
|---|--------|---------------------------------|-----------------------------------------------------------|------------------------------|-------------|-------------------------------------------------------------------------------|--|--|
| <div><div>White Agus<br/>PARTNERSHIP</div></div> |        |                                 | OFFICE ONE,<br>34 VICTORIA ROAD,<br>BARNESLEY,<br>S70 2BU |                              |             | Phone: 01226 208482                                                           |  |  |
| ARCHITECTURAL SERVICES   |        |                                 |                                                           |                              |             | Email: info@whiteaguspартnership.co.uk<br>Web: www.whiteaguspартnership.co.uk |  |  |
| Project.<br><br>PROPOSED EXTENSION AT<br>11A ROBERT AVENUE, LUNDWOOD<br>BARNESLEY, S71 5RB                                            |        |                                 |                                                           | Client.<br><br>MR IAN BAILEY |             |                                                                               |  |  |
| Drawing<br>Title.<br><br>PLANS AND ELEVATIONS                                                                                         |        |                                 |                                                           | Date.<br><br>JUNE 2019       |             | Scale.<br><br>1:50 & 1:100 @ A1                                               |  |  |
|   |        |                                 |                                                           | Ref.<br><br>19-009           |             | Dwg. No.<br><br>02                                                            |  |  |
|   |        |                                 |                                                           |                              |             | Rev.<br><br>C                                                                 |  |  |
| Date   | Suffix | Description                     | Date                                                      | Suffix                       | Description |                                                                               |  |  |
| 28-06-19   | A      | WIDTH OF EXTENSION REVISED      |                                                           |                              |             |                                                                               |  |  |
| 09-07-19   | B      | GENERAL REVISIONS               |                                                           |                              |             |                                                                               |  |  |
| 15-07-19   | C      | REVISED TO CLIENTS REQUIREMENTS |                                                           |                              |             |                                                                               |  |  |