



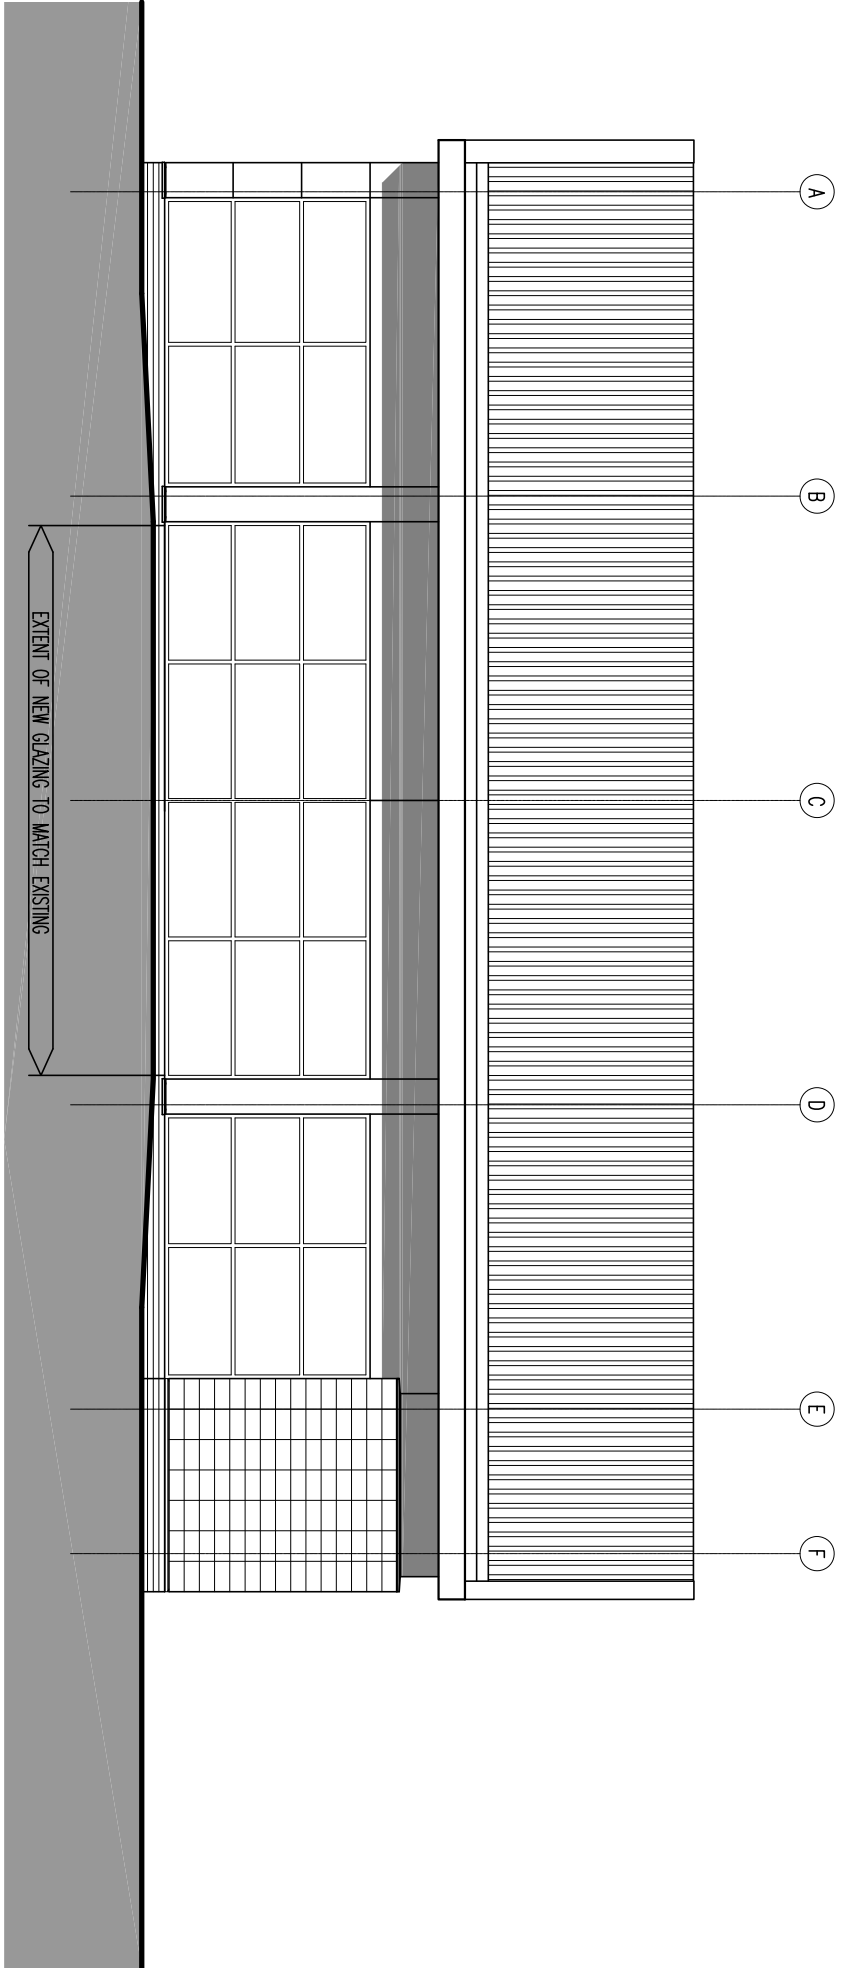


01 Proposed West Elevation

Scale 1:100 @ A2

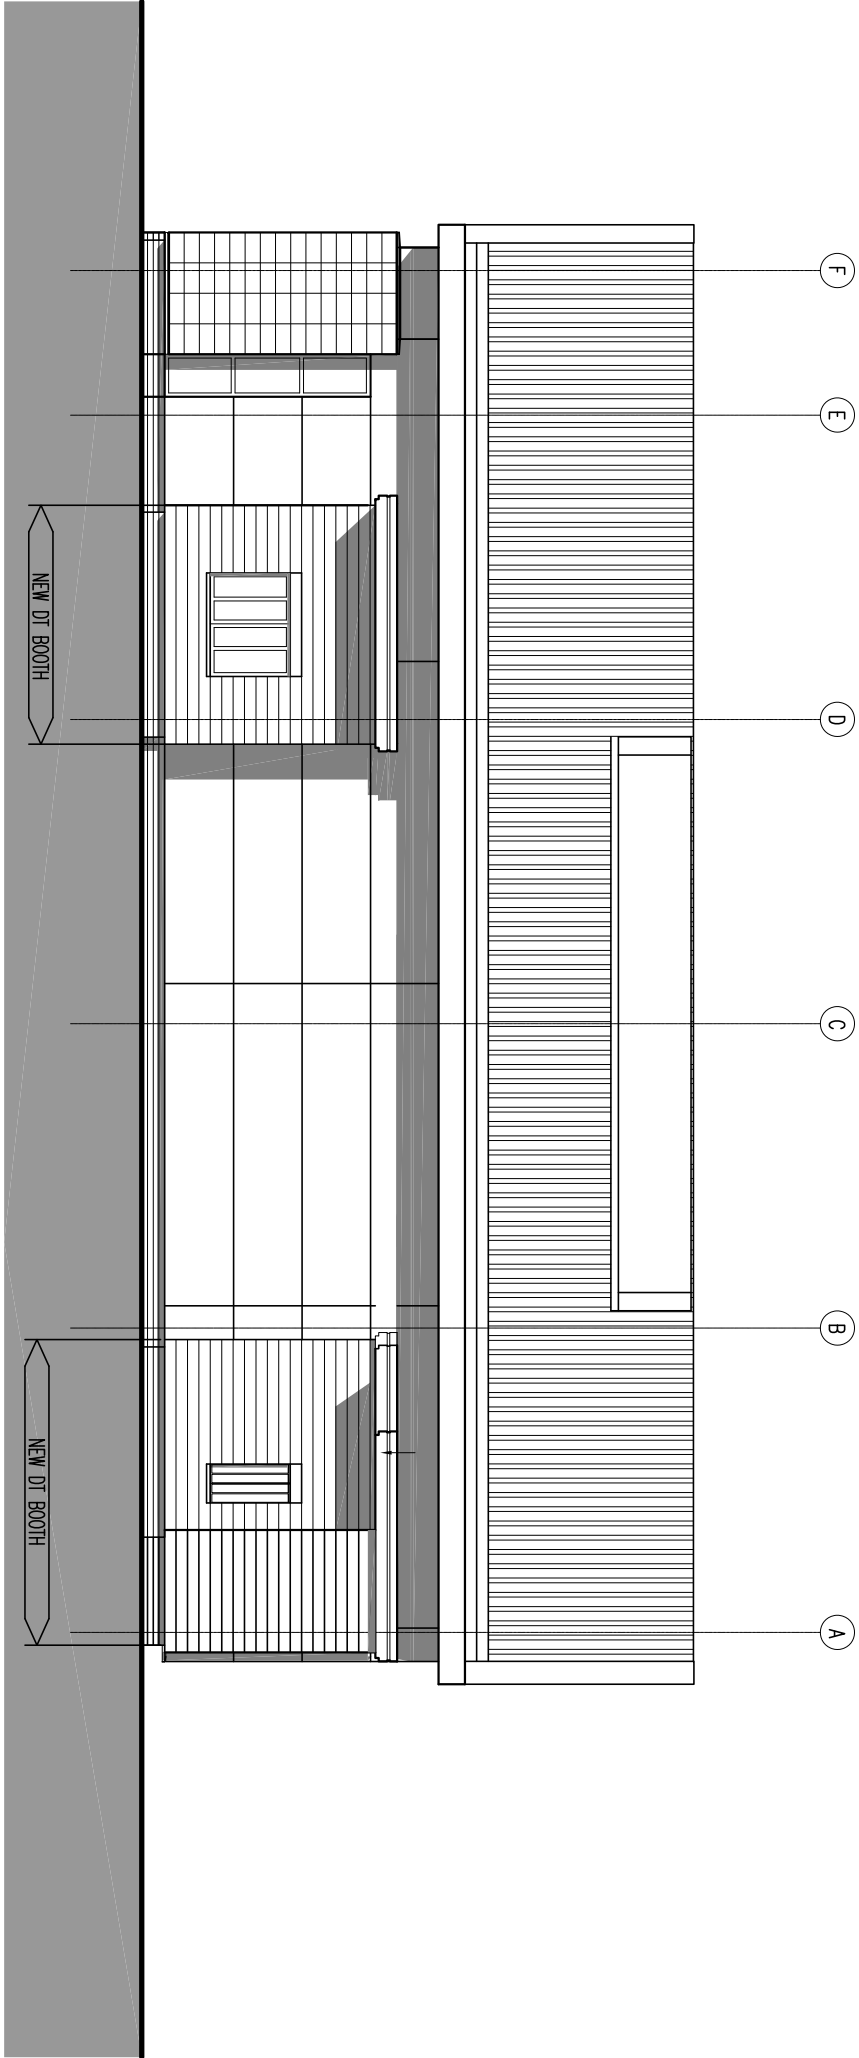

02 Proposed East Elevation

Scale 1:100 @ A2

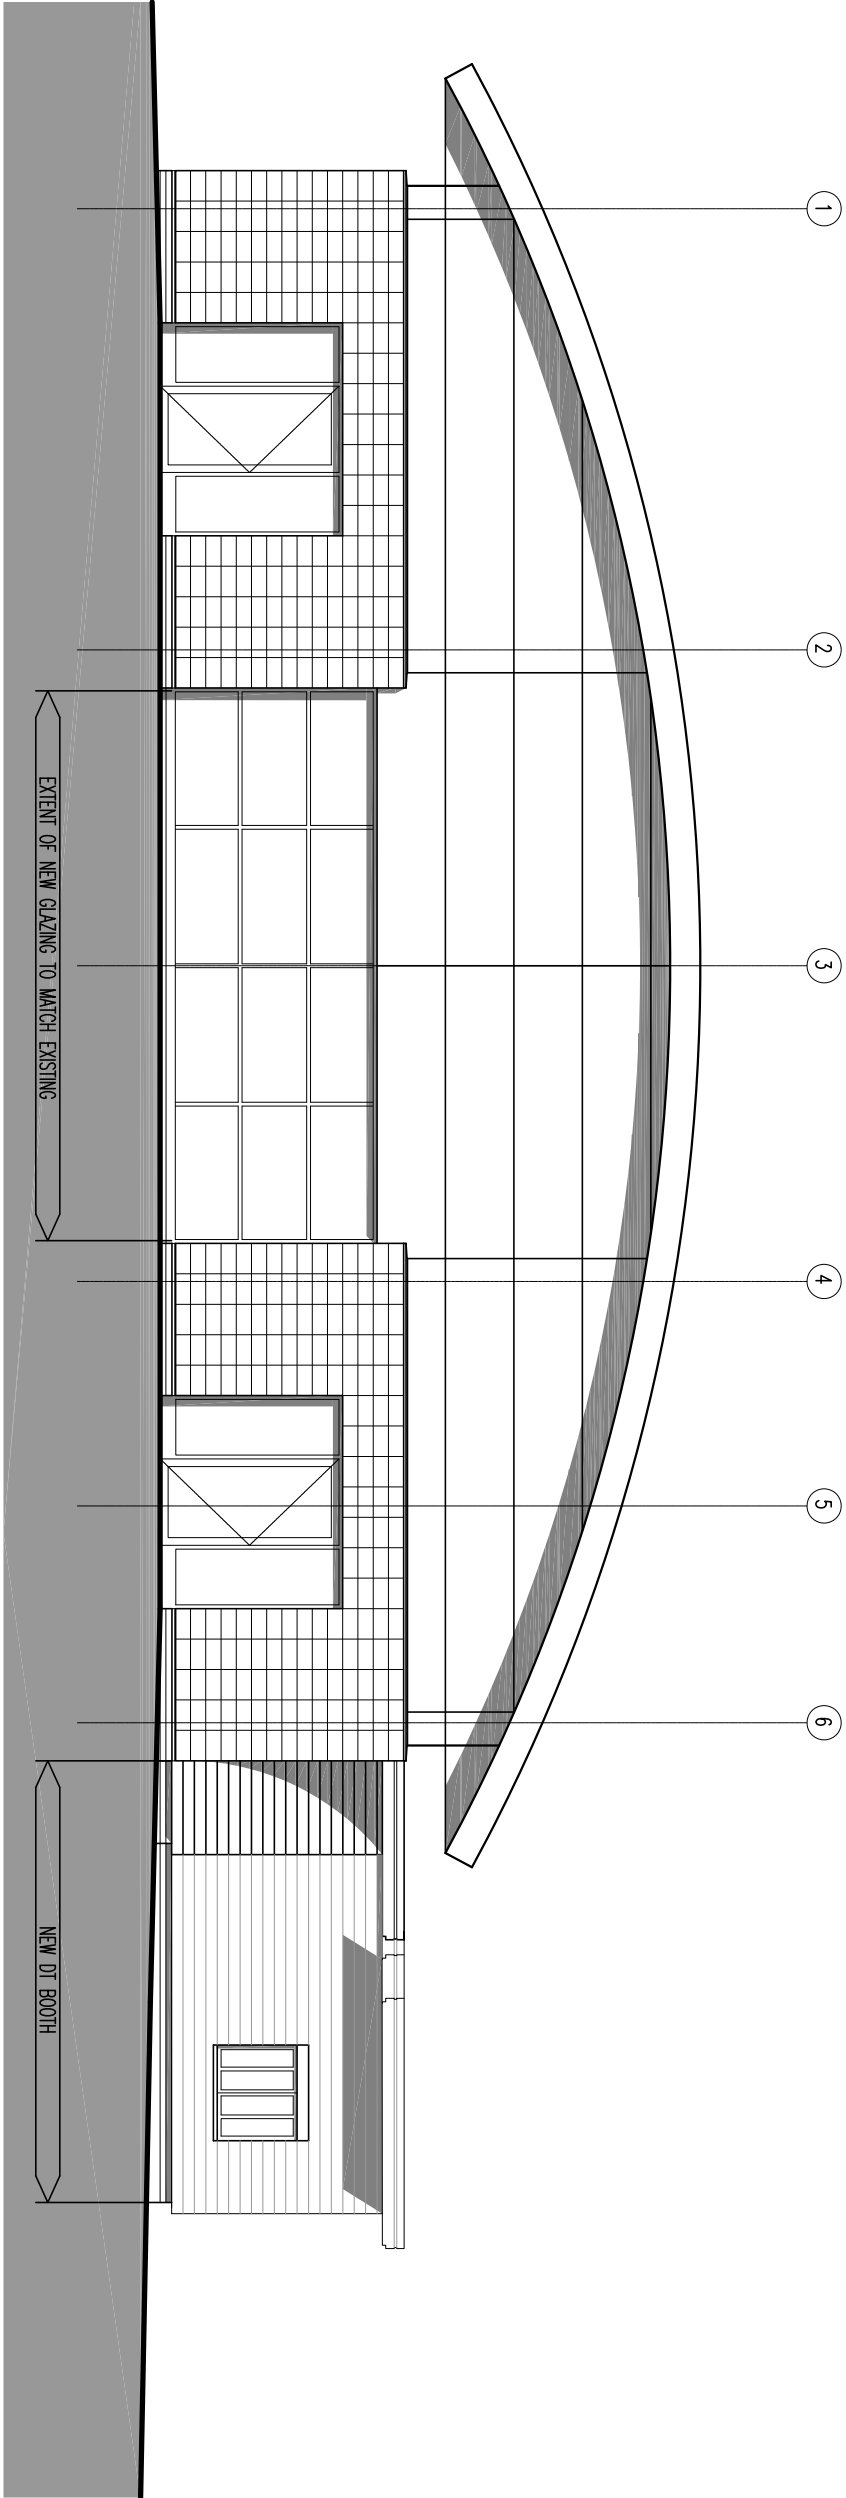

03 Proposed South Elevation

Scale 1:100 @ A2


SPECIFICATION:

EXTERNAL WALL CONSTRUCTION
NEW DT BOOTHS TO BE FORMED USING A COMBINATION OF FACING BRICKWORK TO MATCH EXISTING AT LOW LEVEL AND TIMBER EFFECT CLADDING PANELS. TIMBER PANELS TO BE NICHIA VINAGE WOOD CEDAR EPICYZE OR SIMILAR APPROVED.

WINDOWS AND DOORS
PFC ALUMINIUM FRAMED DOUBLE GLAZED THERMALLY BROKEN DOORS AND WINDOWS, FRAME COLOUR SILVER TO MATCH EXISTING.


ROOF CONSTRUCTION
FLAT ROOF CONSTRUCTION COMPLETE WITH A SINGLE PLY MEMBRANE WITH A LIGHT GREY COLOUR FINISH Laid TO FALLS USING TAPERED INSULATION ON A STRUCTURAL DECK. ROOF TO OVERHANG DT LINE TO FORM CANOPY OF BOOTH WINDOWS. CANOPY AND ROOF TO HAVE PFC PRESSED ALUMINIUM FLASHINGS GENERALLY, COLOUR SILVER TO MATCH EXISTING.

NEW PFC ALUMINIUM RAINWATER PIPES TO DT BOOTHS LOCATED EXTERNALLY, COLOUR TO MATCH EXISTING.

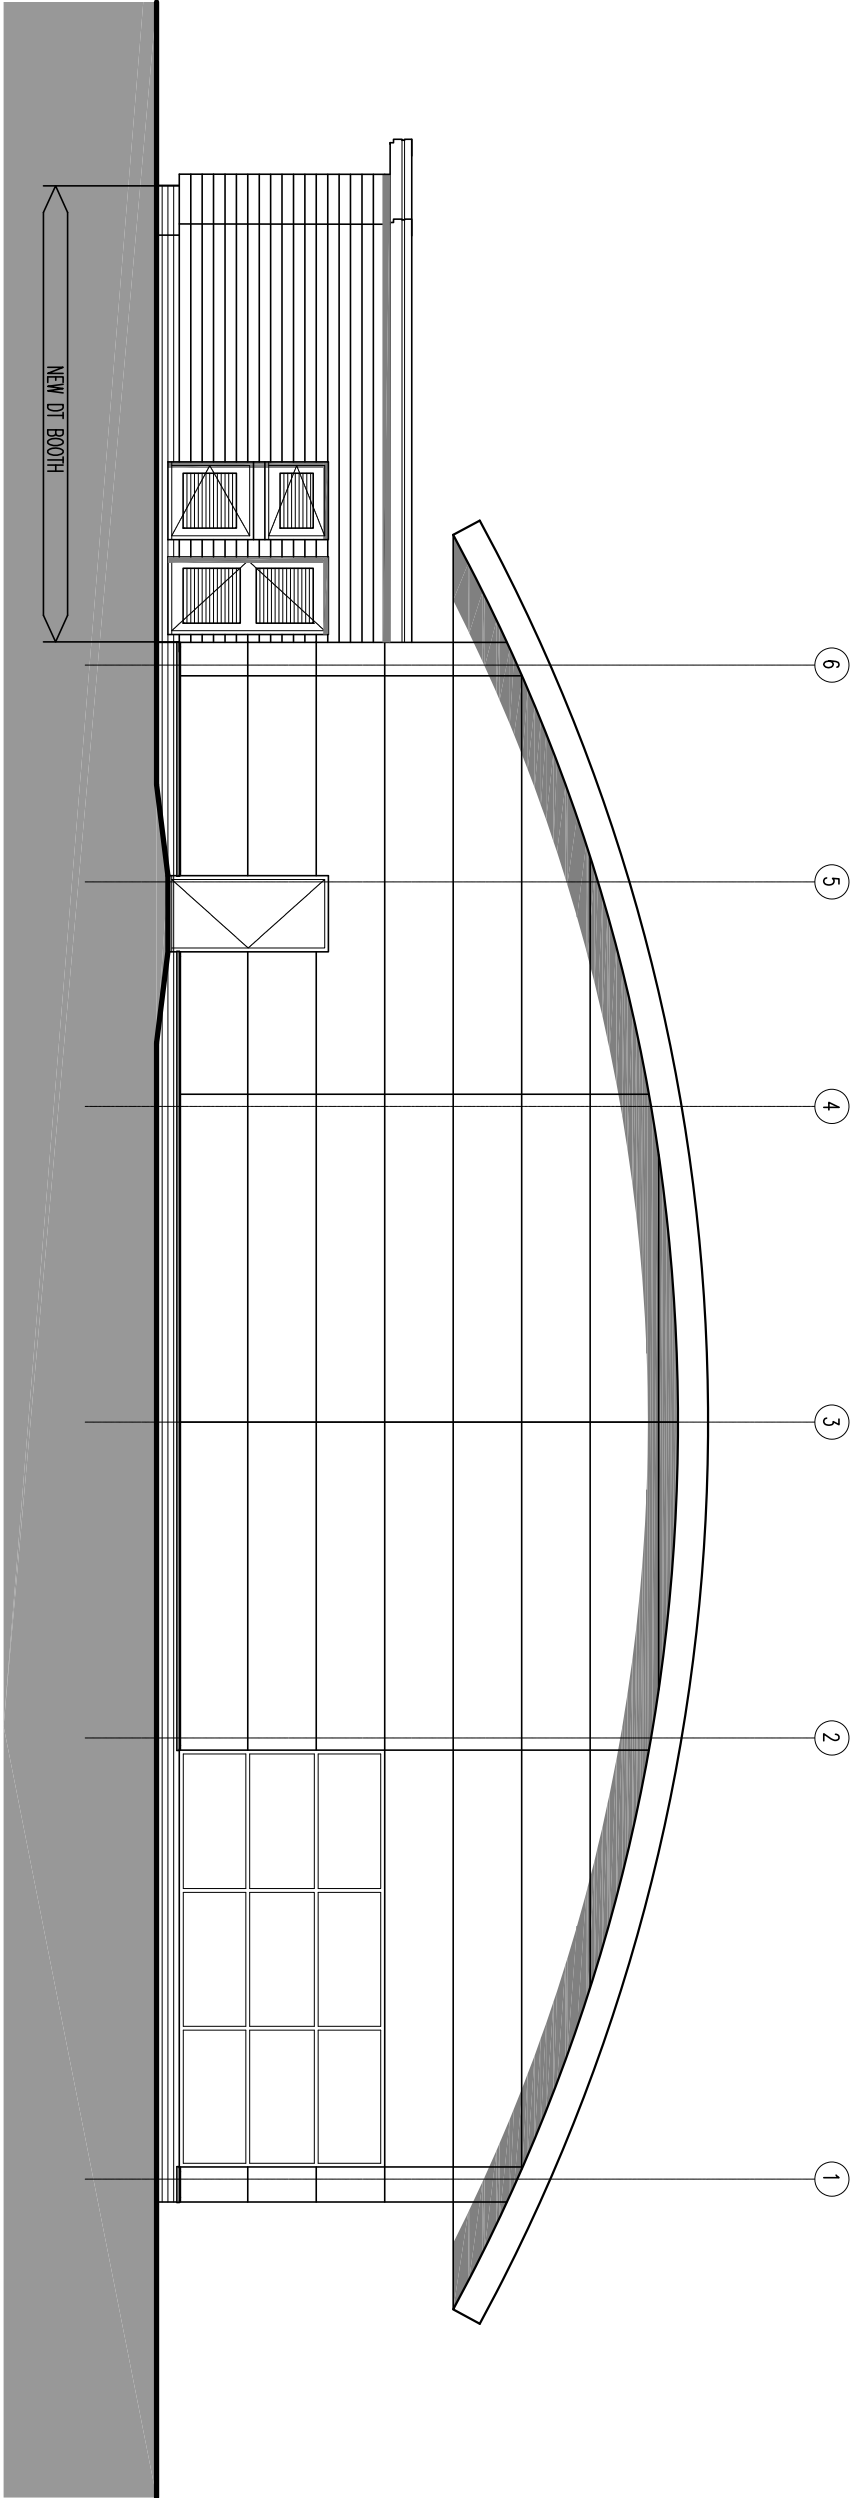

04 Proposed North Elevation

Scale 1:100 @ A2

 

macintosh house
4a cambridge street
manchester m1 5gg
tel: 0161 236 0999
fax: 0161 236 0404
mail@bate-taylor.co.uk

Drawing No. MH1238-09 Revision /
Scales 1:100 @ A2 Date FEB 21
Drawn SH Checked GB

This drawing is the copyright of the Architect and may not be reproduced without licence.
DO NOT scale from this drawing.

Rev	Description	Date	By	Chk
Status				
Planning	☒	Tender	☐	Purpose for Issue PLANNING
Construction	☐	As Built	☐	
Client PEEL PROPERTY (INVESTMENTS) LTD				

Contract
PROPOSED ALTERATIONS
UNIT 9
HARBOROUGH HILL ROAD, BARNSELEY
Drawing
PROPOSED ELEVATIONS