




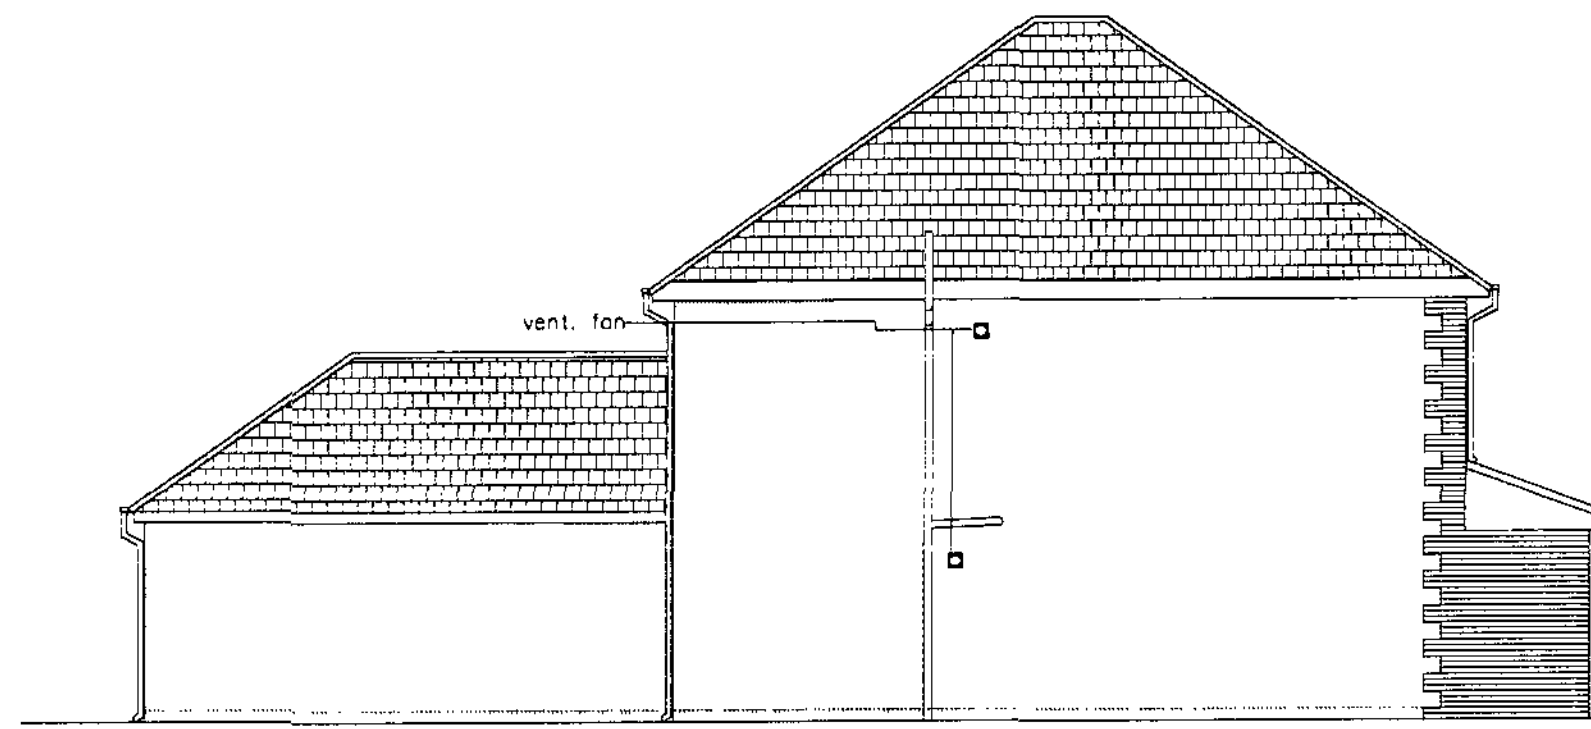


Side Elevation

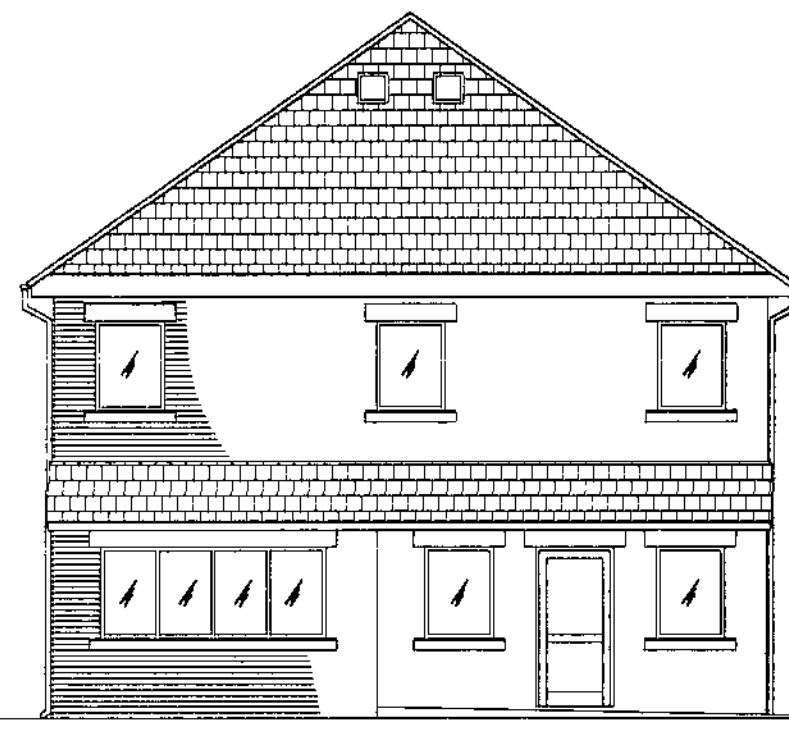


Front Elevation

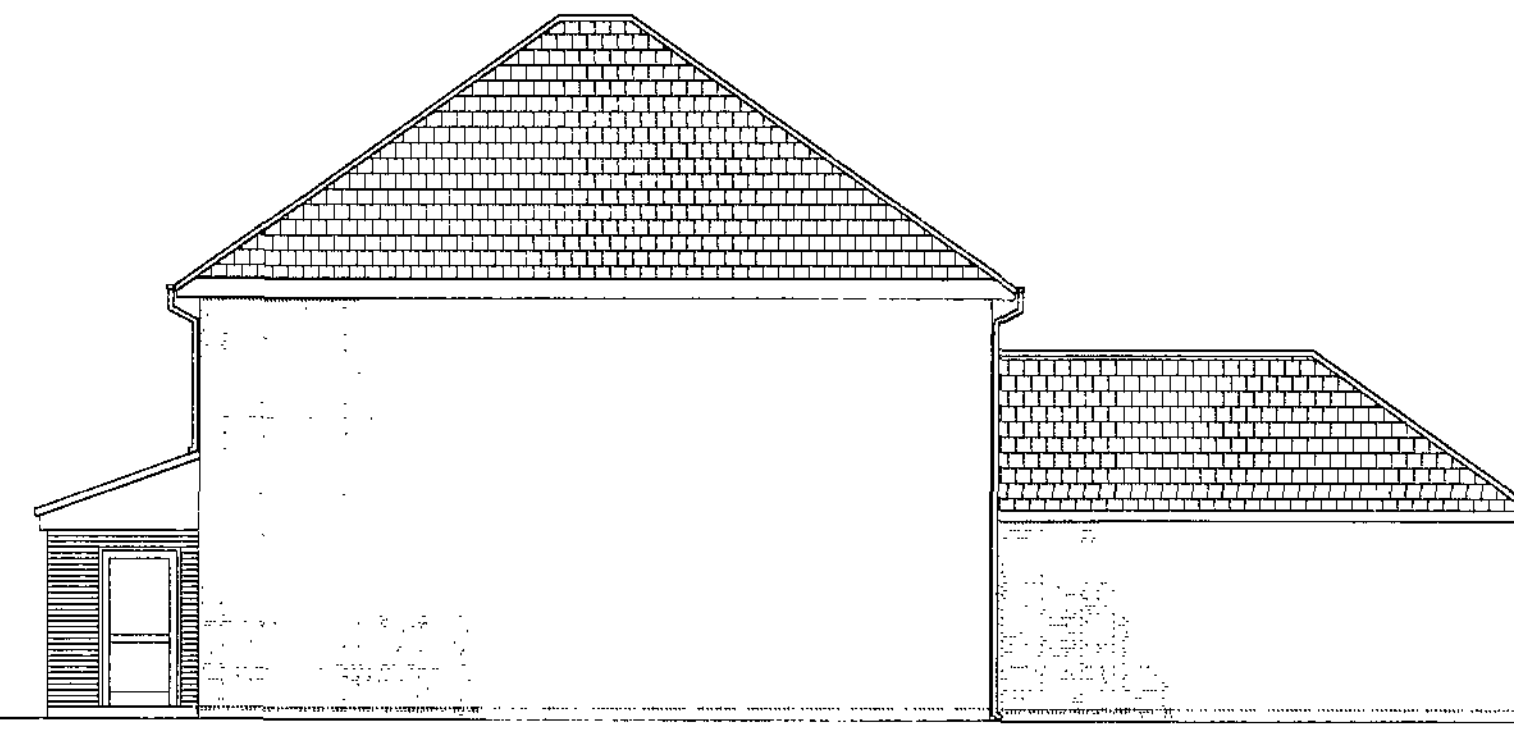


Side Elevation

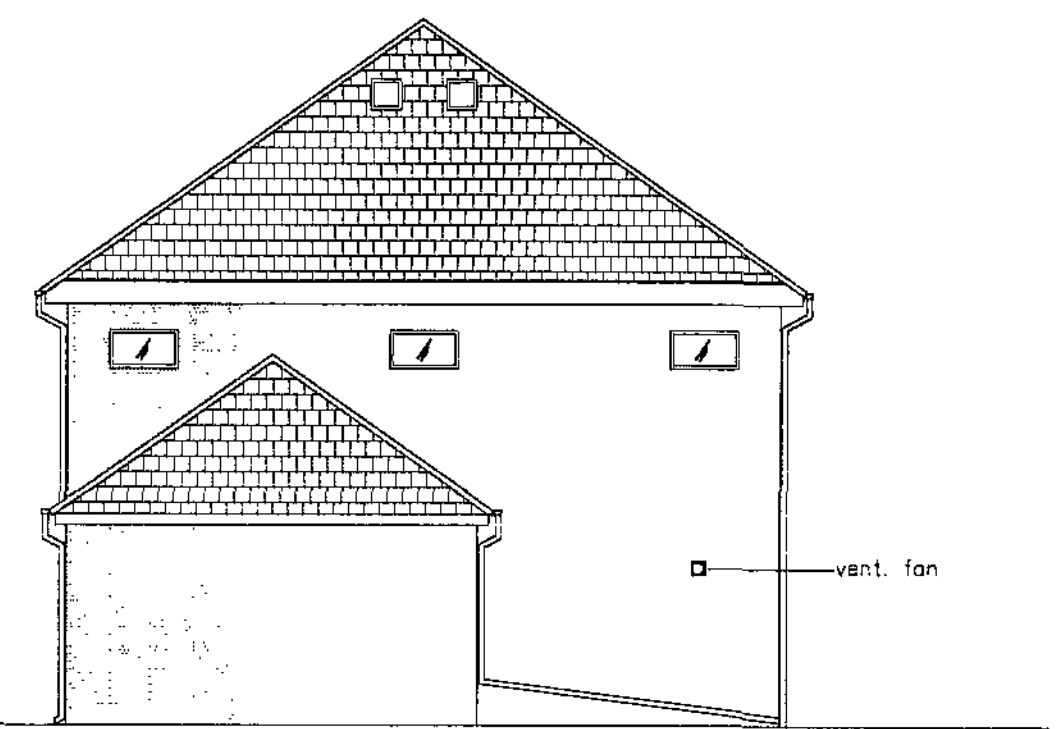

Rear Elevation

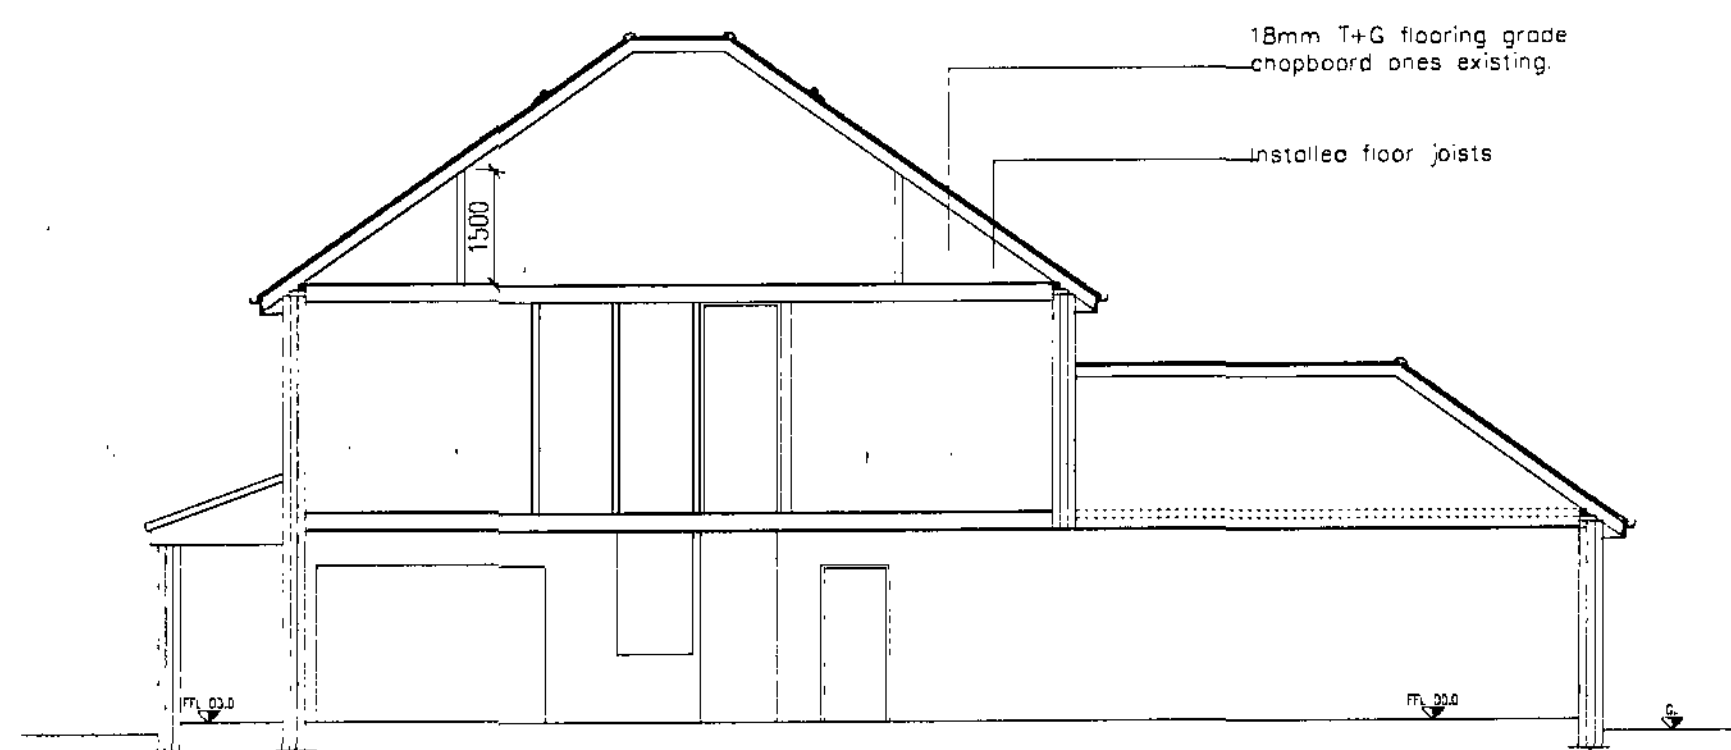

Section AA @ 1:50

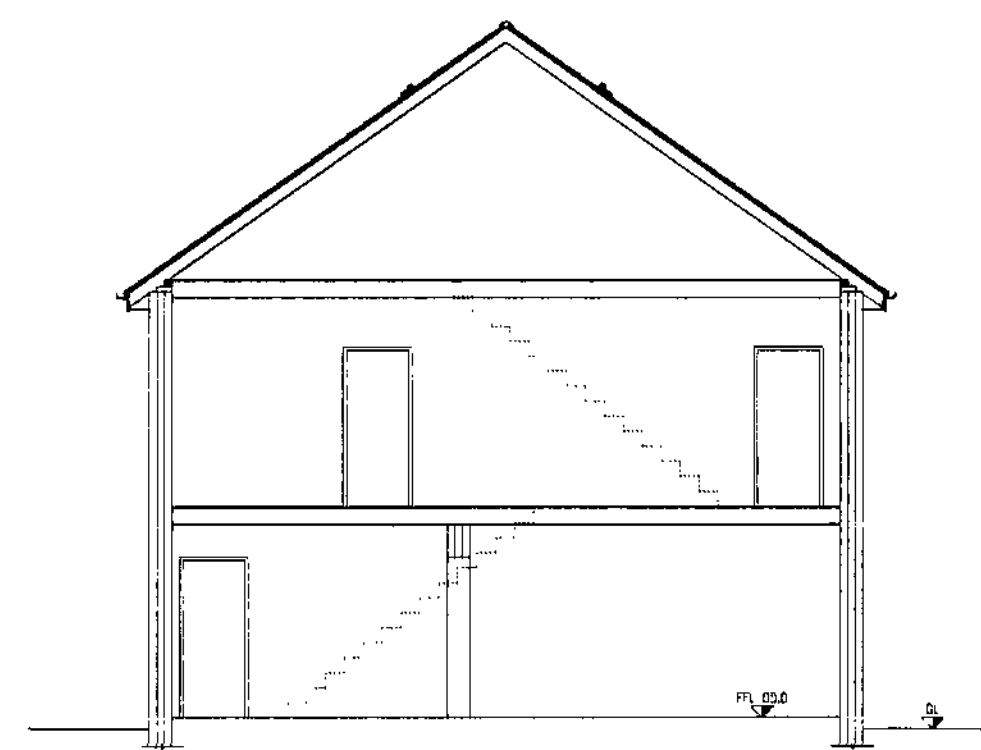

Section BB @ 1:50

NOTES:

*BASE BUILDING FABRIC:

Base building fabric works to be design and approval obtained by others. Base building fabric includes following elements:
 -Foundations
 -Walls
 -Floors
 -Roof
 -Fire Protection there to
 -Foot drainage below ground
 -Surface water drainage below and above ground.

*WORKS TO COMPLETION:

All works to completion in relation to the following subject to separate submission.
 -Kitchen installations+ventilation there to Restaurant furniture, fittings, heating and ventilation there to.
 -Take away furniture, fittings, heating and ventilation there to.

*INTERNAL FITTING OUT:

The works indicated and shown on this drawing are for the following elements of works;
 -Fire Alarm
 -Emergency Lighting
 -Fire Doors
 -Position of Second Floor Office
 -Toilet Positions including above ground drainage there to.

The building has been surveyed and the current as built layout indicated on this drawing. Room uses have been noted from original plans.

*PARTITIONS:

-Partitions to first floor toilet to be 75x50 softwood studs @ 400c/c complete with head, sole and nogging covered both sides 12.5mm plasterboard and skim.
 -Partition to second floor to be 75x50 softwood studs @ 400c/c complete with head, sole and nogging covered both sides 12.5mm plasterboard and skim.

*PARTITIONS:


-All traps to be 75mm deep seal wastes to filling to be as follows;
 to WHB 32mmØ
 to Sinks 40mmØ
 to WC 75mmØ

*FIRE ALARM:


-Fire alarm to be installed to meet the requirements of relevant BS and Building Regulations.

*EMERGENCY LIGHTING:


-Emergency lighting to be installed to meet the requirements of the relevant BS and building regulations.

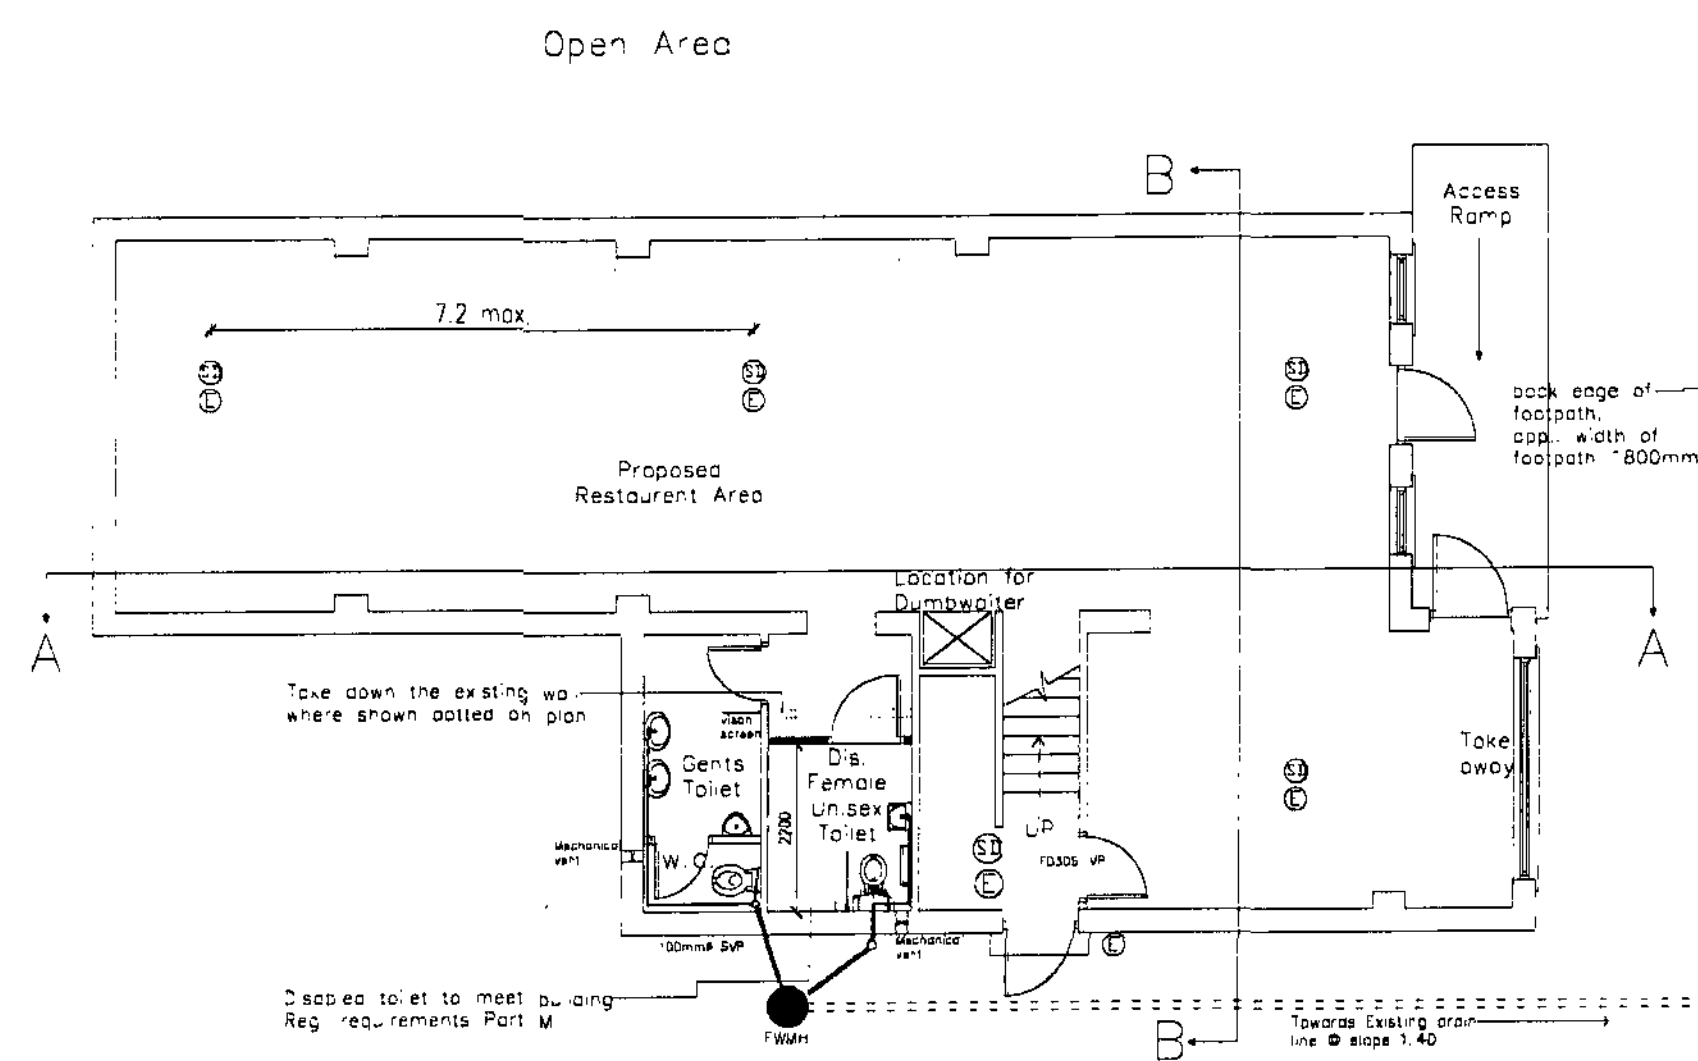


Ground Floor Plan

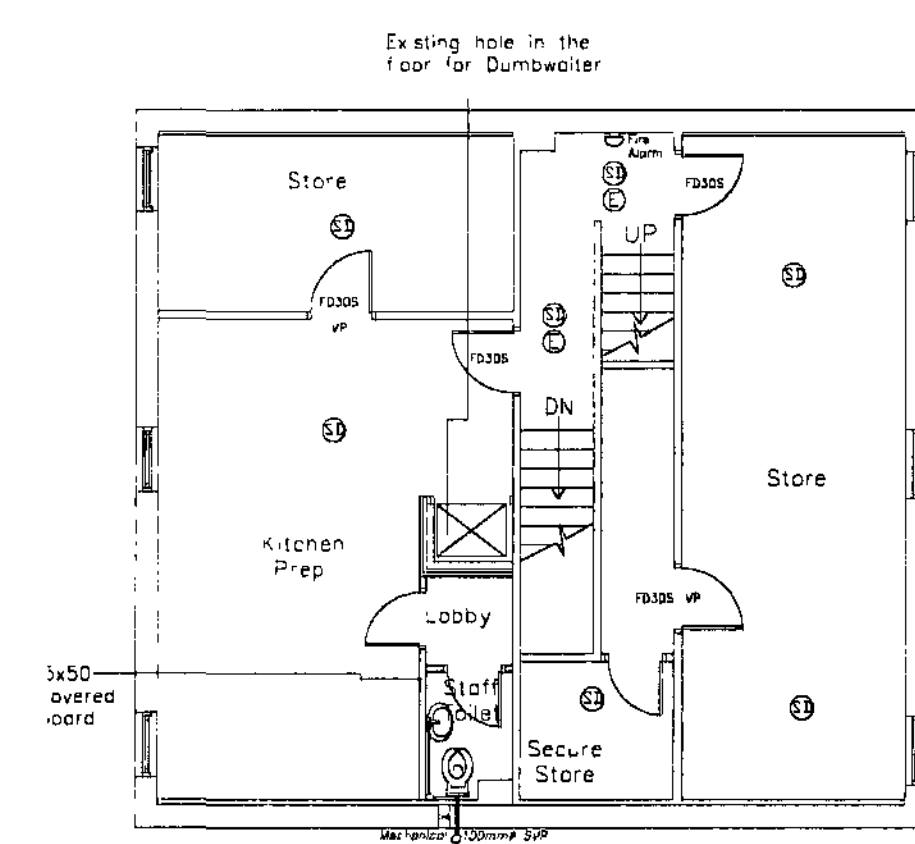

First Floor Plan

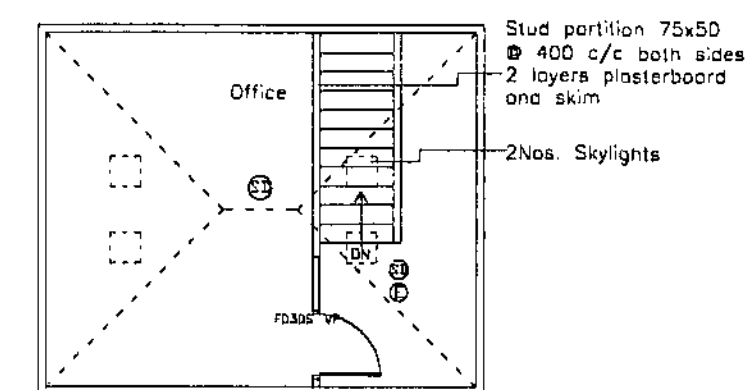

Second Floor Plan

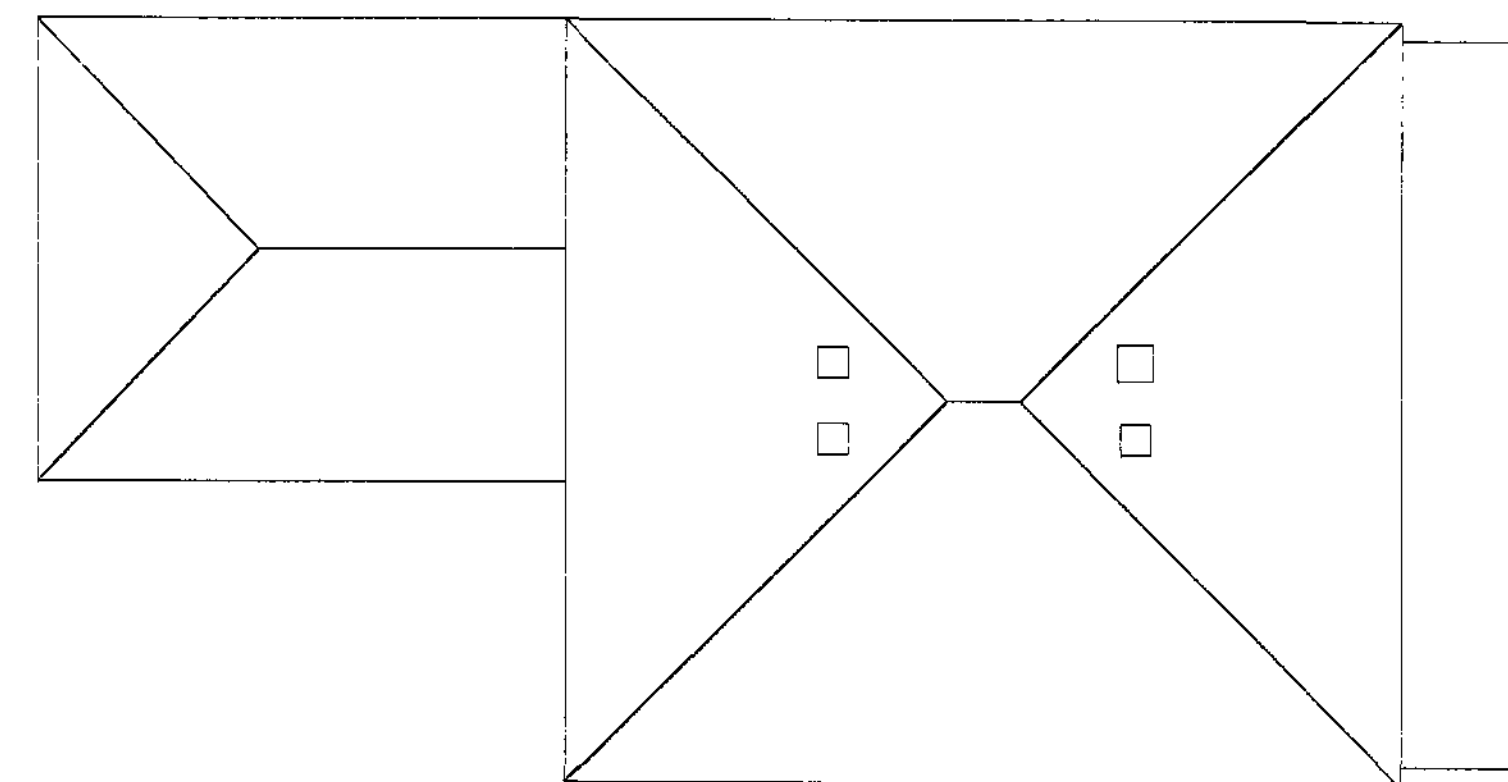

Roof Plan

**KENNEDY
DESIGN LTD.**

CLIENT: S. Hussain

PROJECT: Indian Restaurant
 11/13 Millon Road
 Rayland
 Barnsley

TITLE: Internal Fit out Works

SCALE: 1:100 STATUS:

JOB NUMBER: H25-02 REV:

DATE: 01-07-08 DRAWN BY: ADB

Kennedy Design Ltd. Registered in England 4479083

V.A.T. Reg. No. 955 9812 00