




Drawing No.	Rev No.
MMM001 -003	A

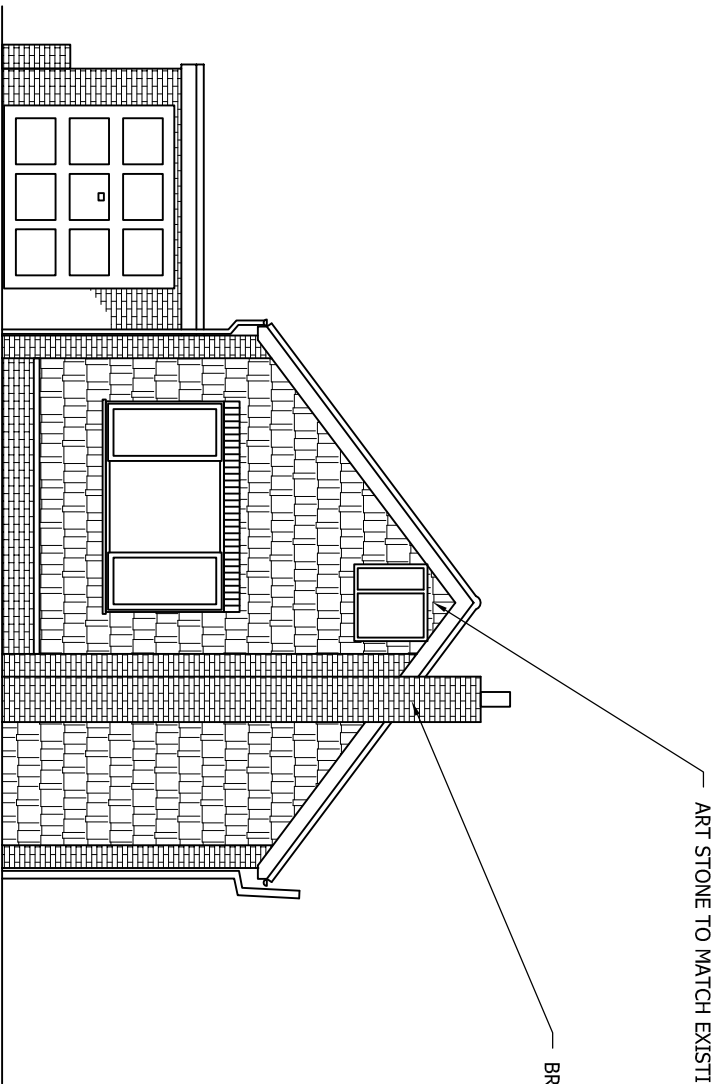


PROPOSED FRONT ELEVATION
SCALE 1:100 AT A3

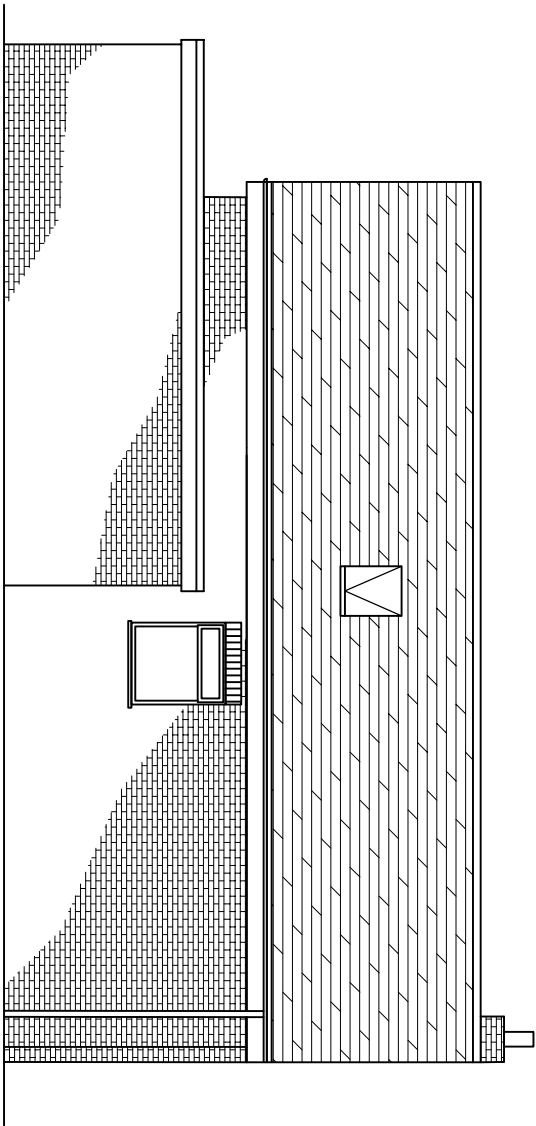

PROPOSED SIDE ELEVATION
SCALE 1:100 AT A3

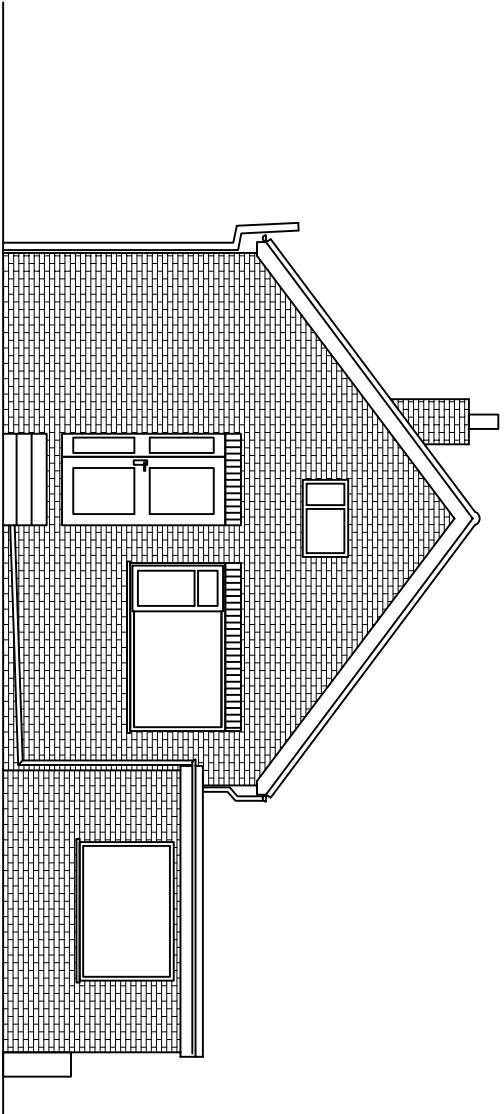

PROPOSED REAR ELEVATION
SCALE 1:100 AT A3

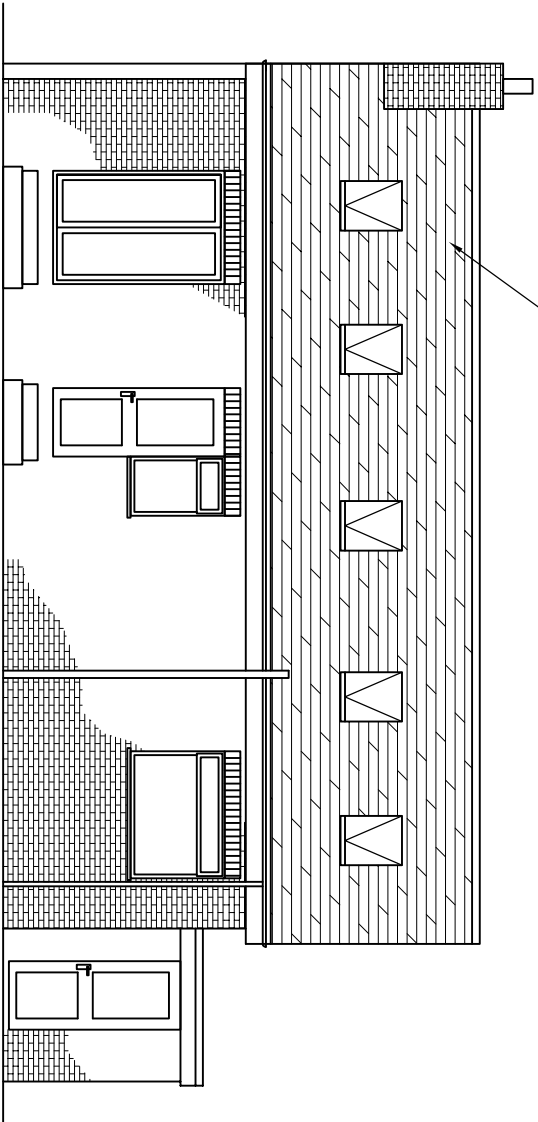

PROPOSED SIDE ELEVATION
SCALE 1:100 AT A3

DO NOT SCALE: Contractor to check all dimensions and report any omissions or errors

NOTES

A	Height reduced	JRB	MM	MM	11/10/12
Rev	Description	By	Chk	App	Date

JRB DESIGNS Ltd
1 Saville Road
Cudworth
Barnsley
S72 8LT
Tel: 01226 383542
Fax: 01226 380078
Mob: 07970 541192
Email: join@jrbdesigns.co.uk

This drawing is copyright. © Jrbdesigns Ltd.

MRS. MACK

Drawing Title
PROPOSED ELEVATIONS

Address
34 MILLHOUSE STREET
HOYLAND
BARNSELEY
S74 9LU

Project Title:
PROPOSED RAISING OF ROOF
WITH SIDE FACING DORMER

Purpose of Issue:

PLANNING

Drafting Status
FIRST ISSUE

Scale at A3 AS SHOWN	Drawn By JRB	Date 29/08/2012
Checked By MM	Date 29/08/2012	Approved By MM
Project No. MMM001	Drawing No. 003	Revision A

APPROVAL: ☒ INFORMATION ☐ TENDER ☐ CONTRACT ☐ CONSTRUCTION ☐