




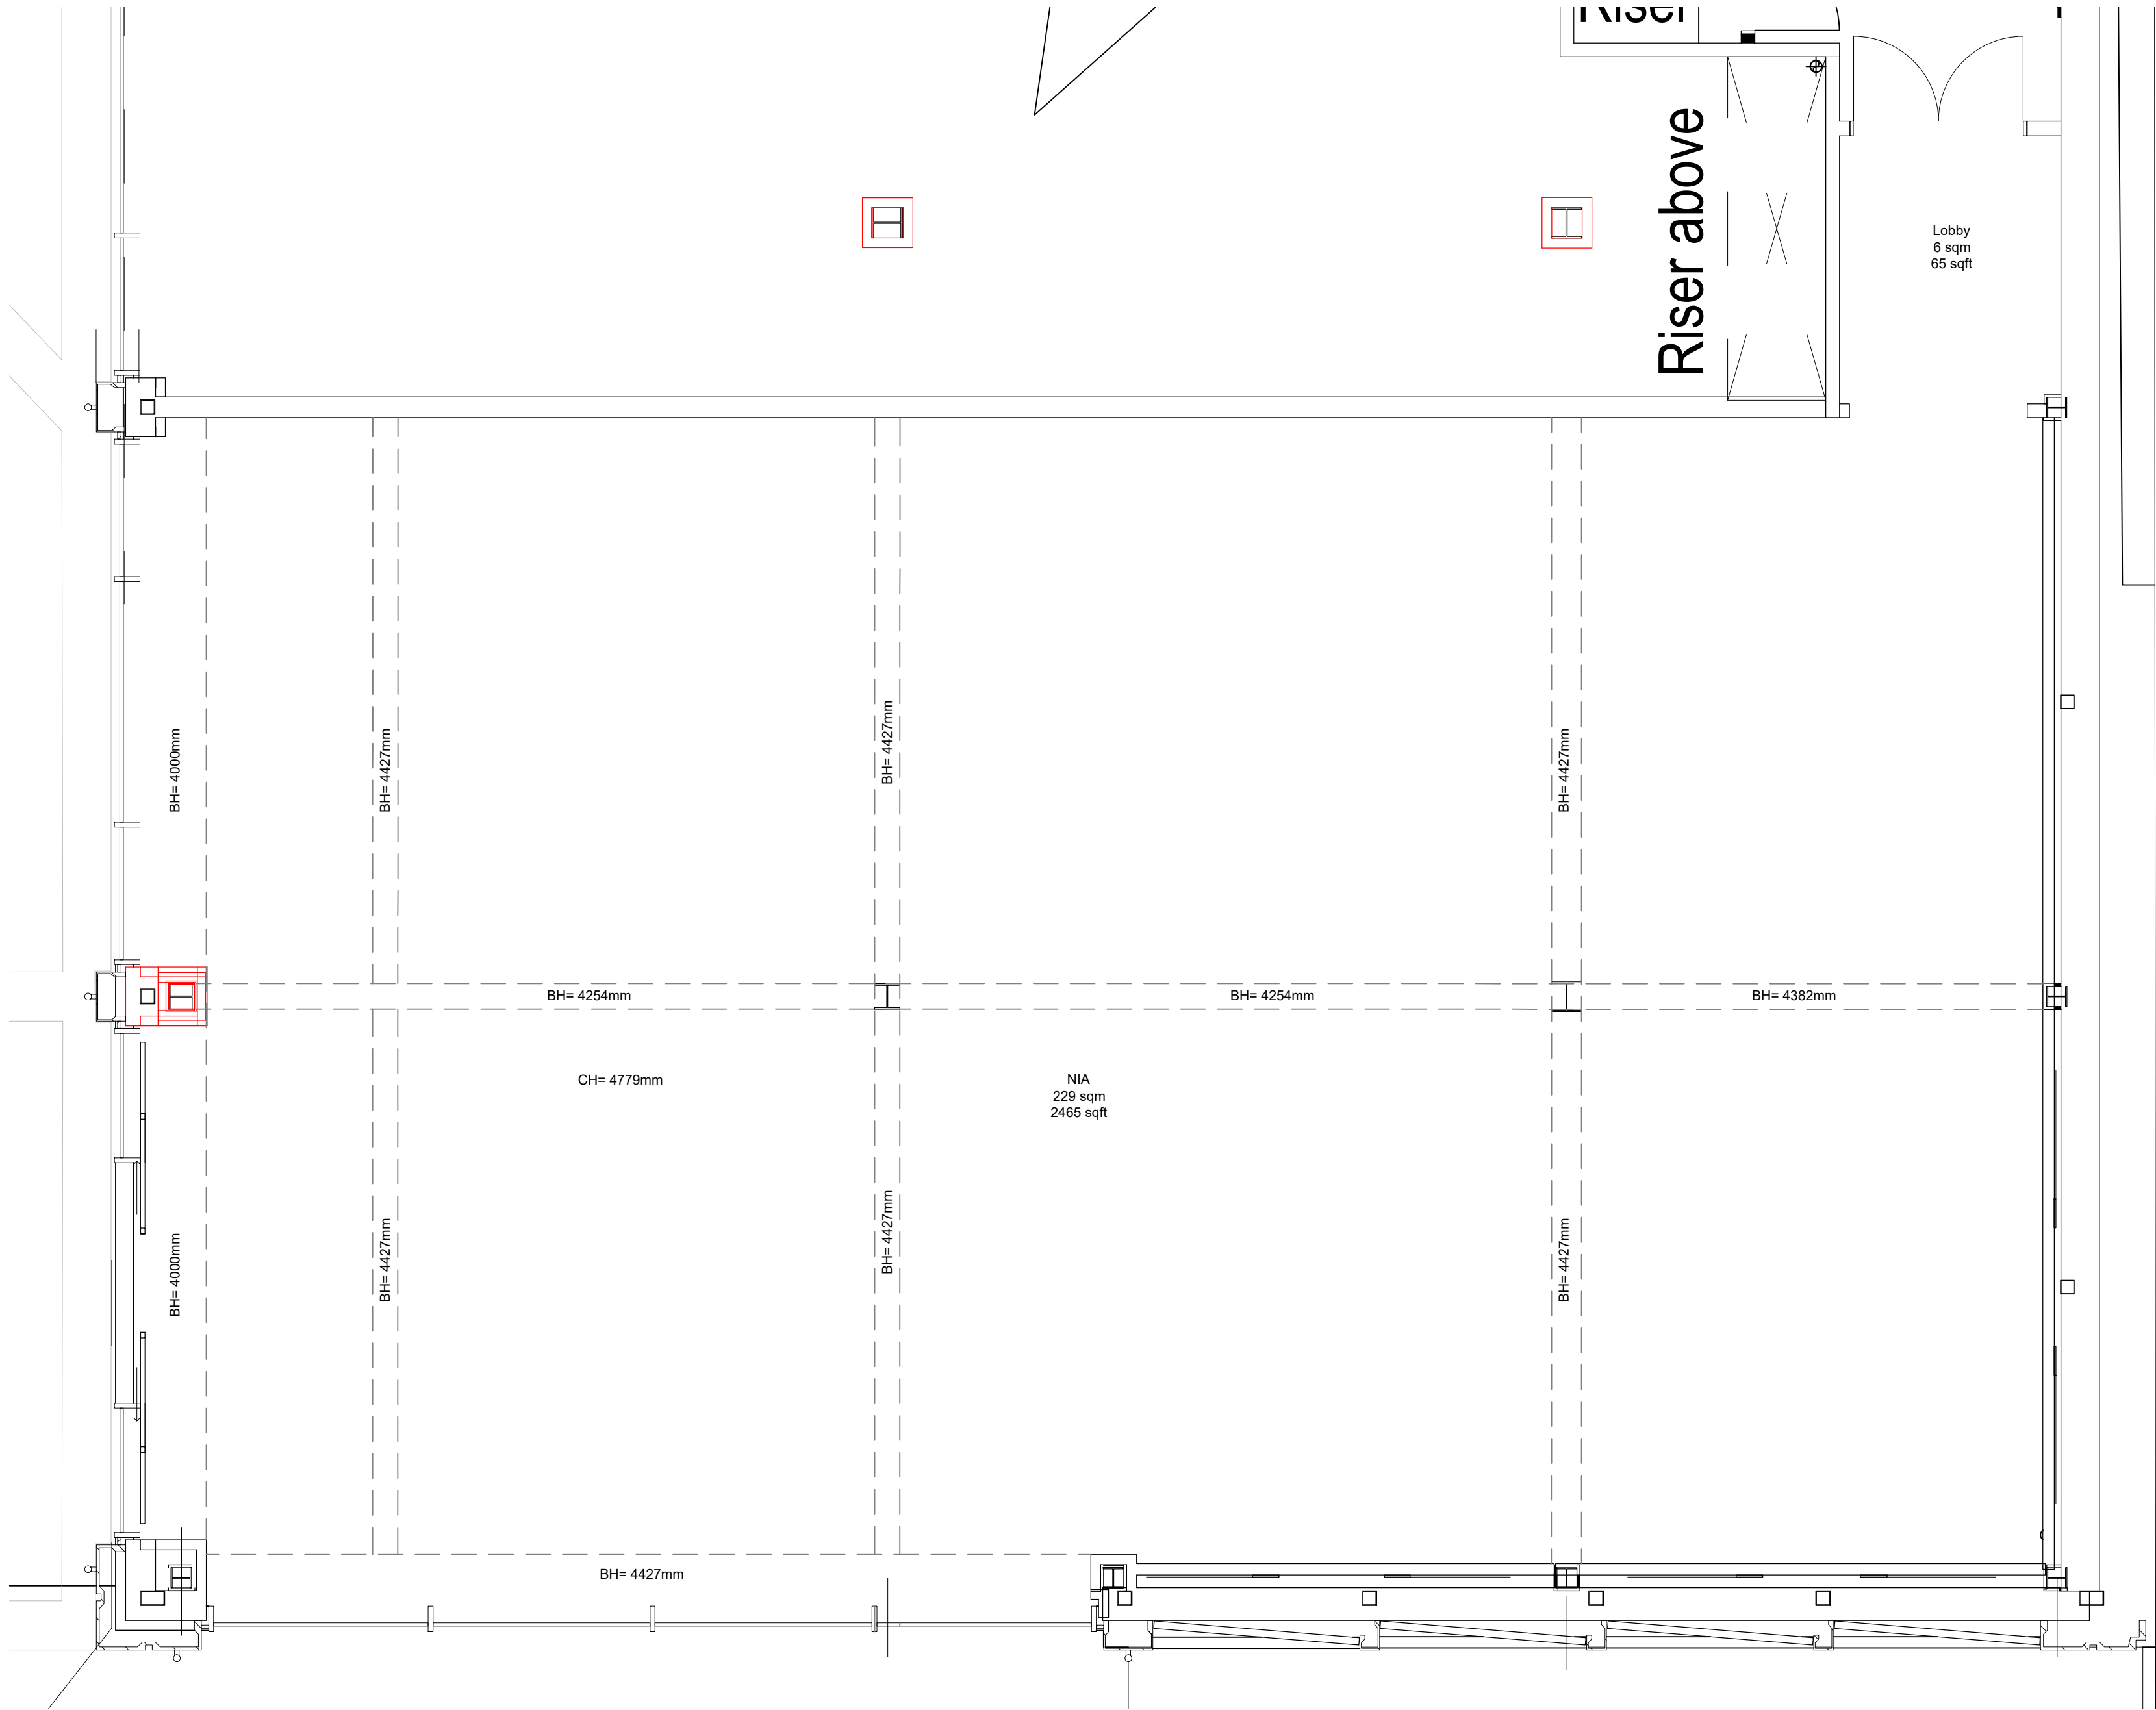

Existing Ground Floor: Plan View
Scale: 1:50@A1

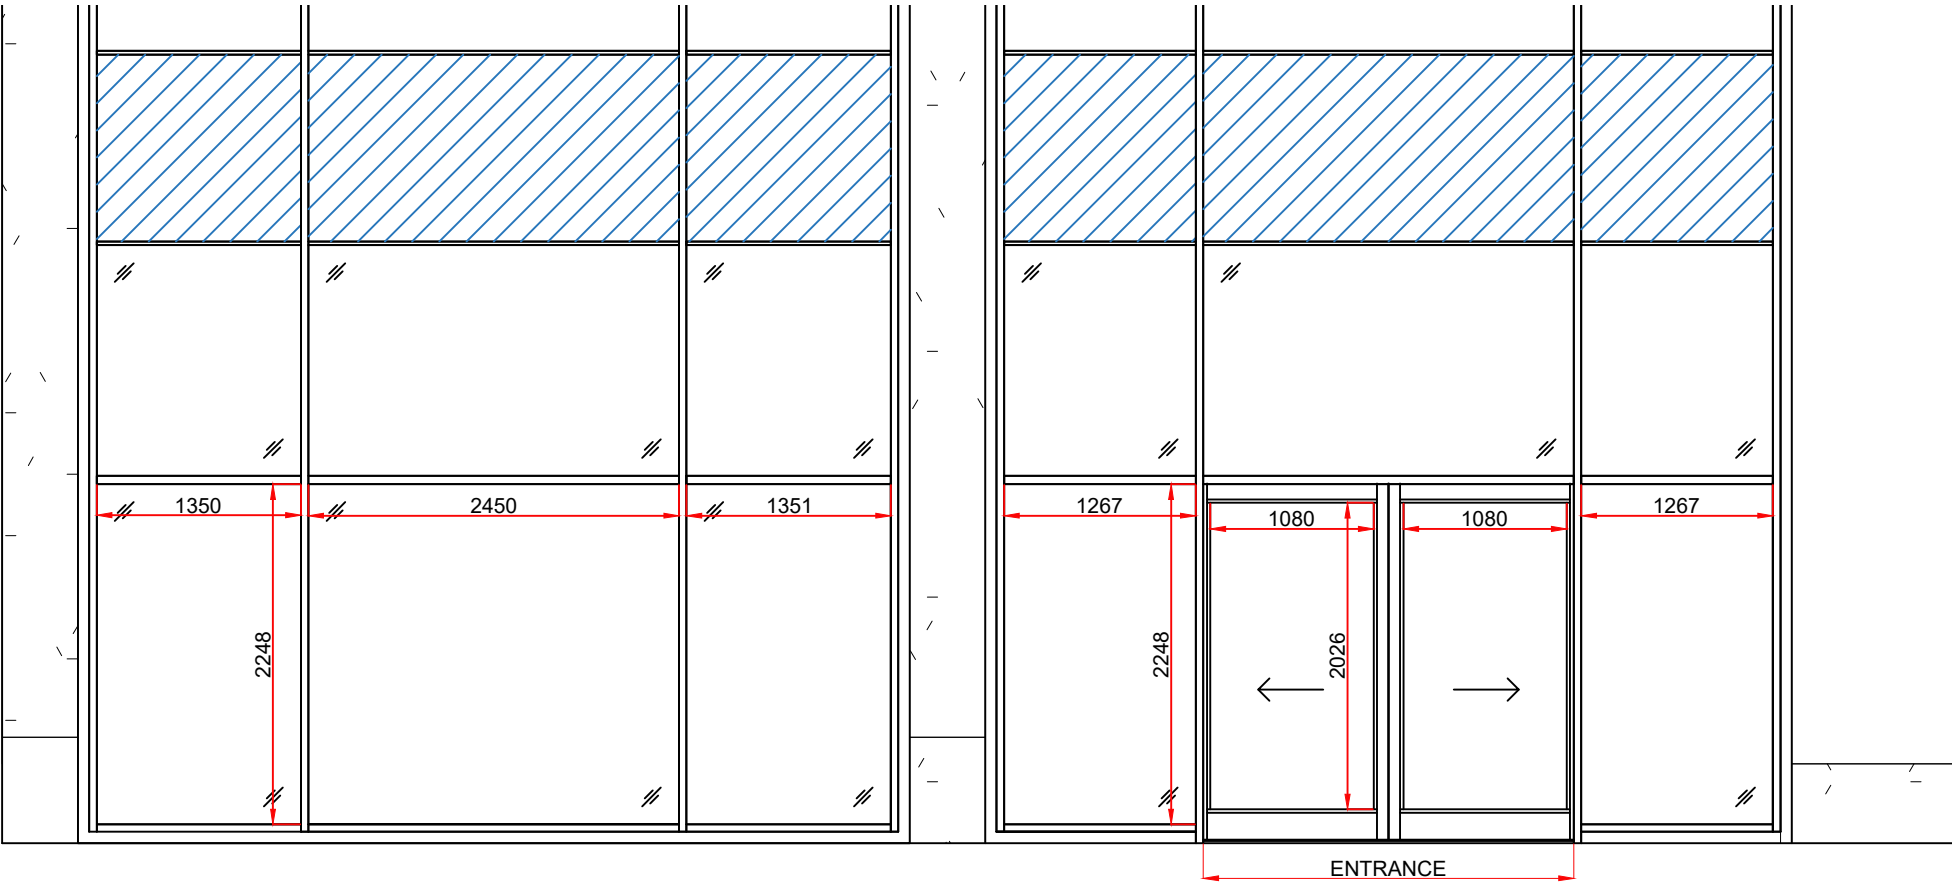

Existing Front Elevation:
Scale: 1:50@A1

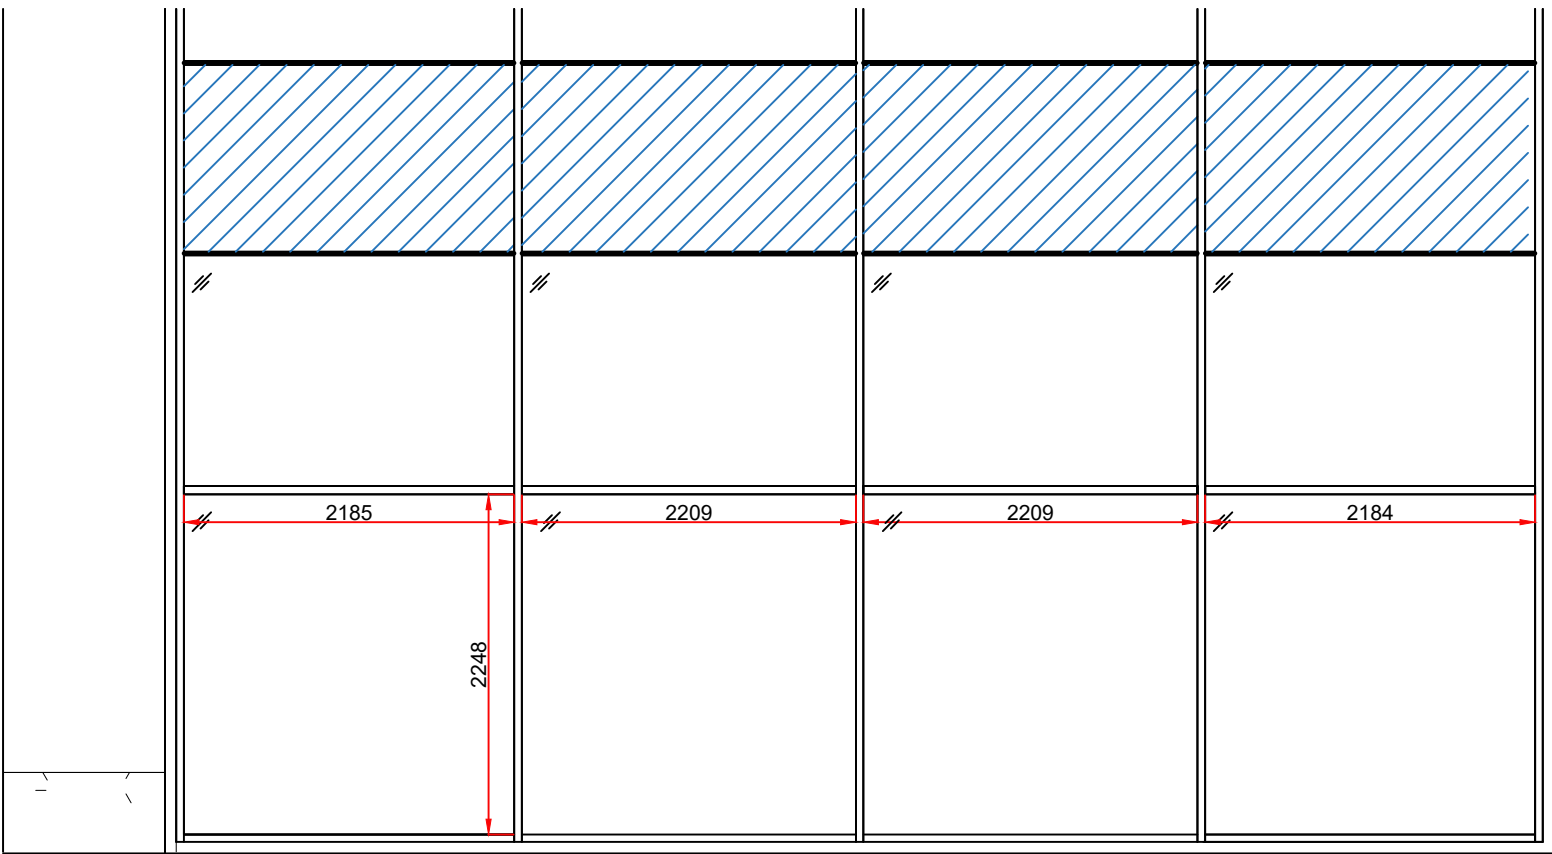

Existing Side Elevation:
Scale: 1:50@A1