




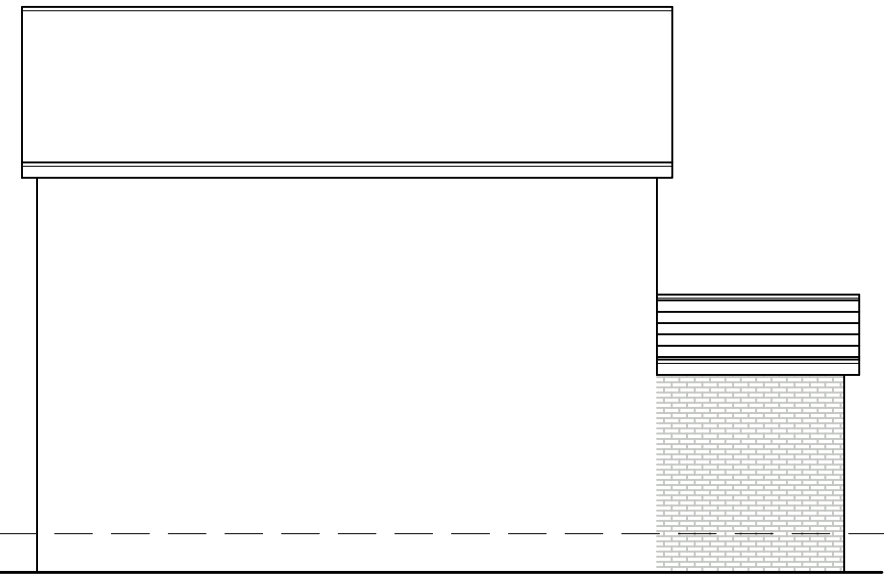


PROPOSED
SIDE ELEVATION
SCALE 1:100

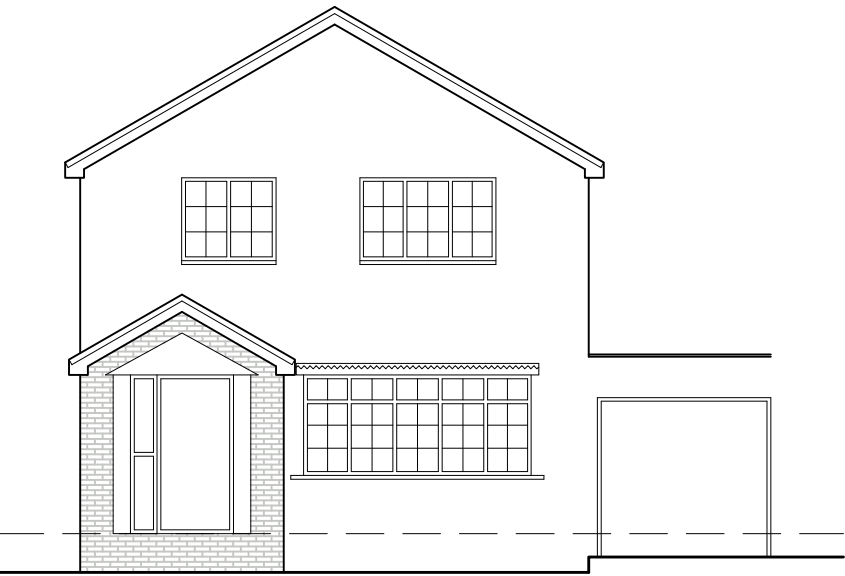

PROPOSED
FRONT ELEVATION
SCALE 1:100

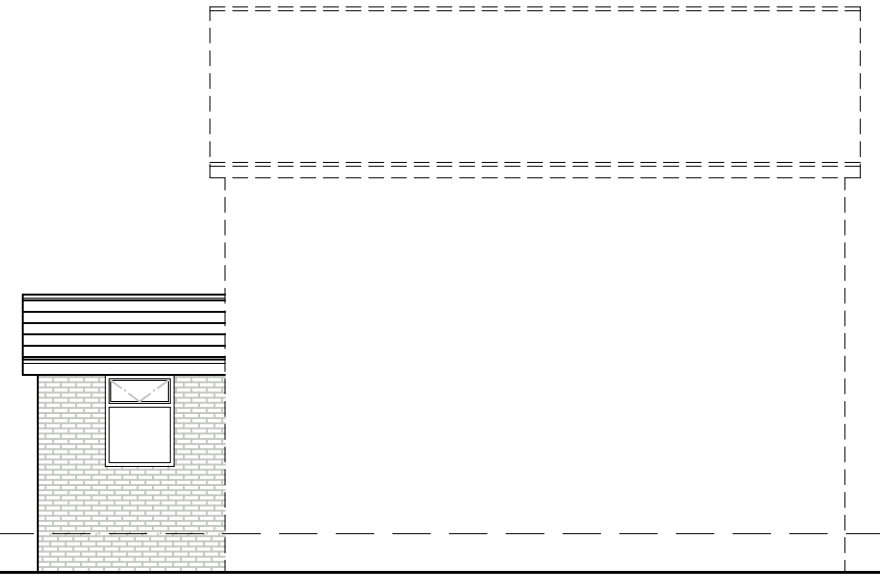


PROPOSED
SIDE ELEVATION
SCALE 1:100

 


EXISTING
SIDE ELEVATION
SCALE 1:100




EXISTING
FRONT ELEVATION
SCALE 1:100

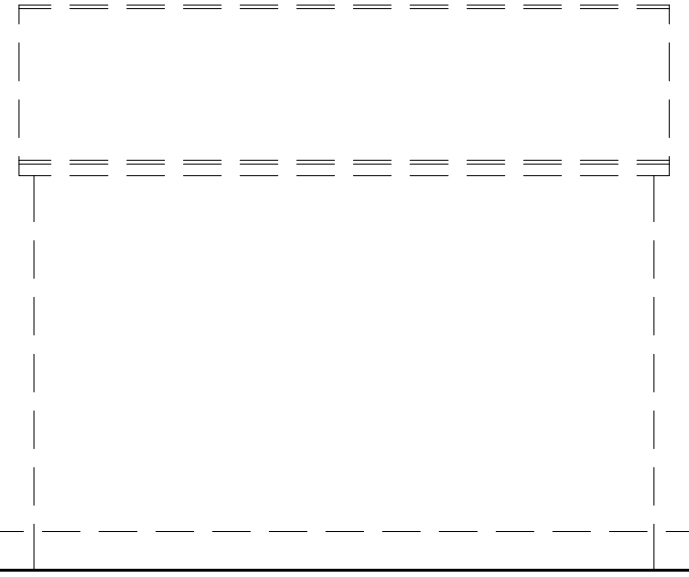


EXISTING
SIDE ELEVATION
SCALE 1:100

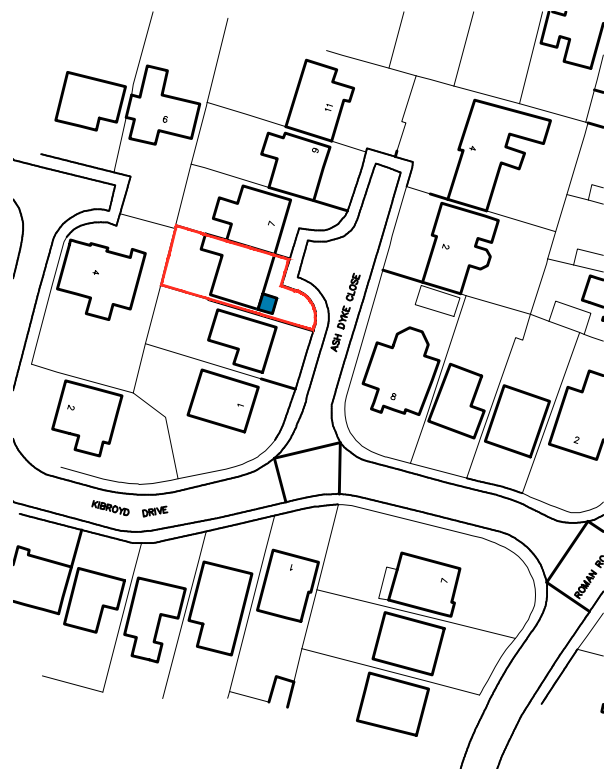


LOCATION PLAN
SCALE 1:1250

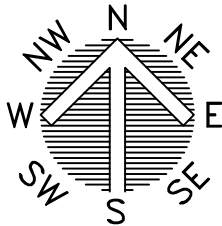

BLOCK PLAN
SCALE 1:500

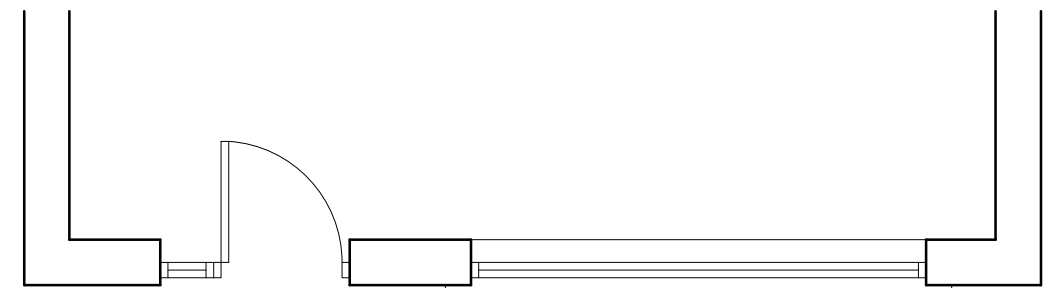

EXISTING GROUND
FLOOR PLAN
SCALE 1:50

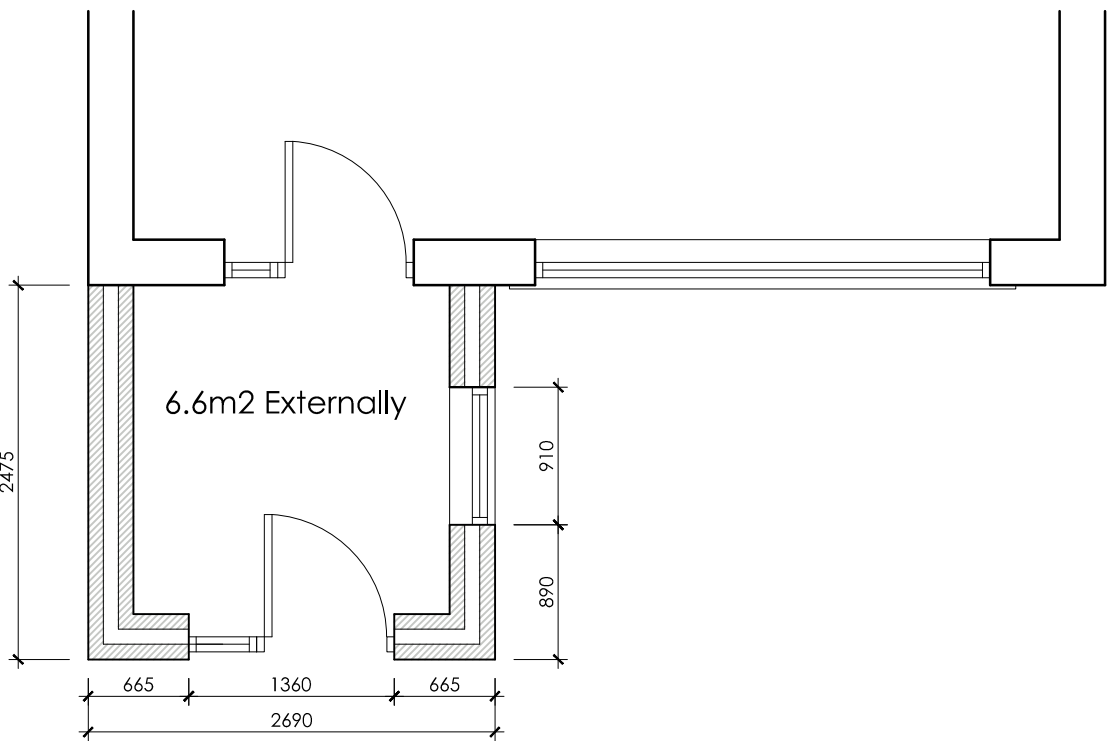

PROPOSED GROUND
FLOOR PLAN
SCALE 1:50

 White Agus PARTNERSHIP			OFFICE ONE, 34 VICTORIA ROAD, BARNSELEY, S70 2BU			Phone: 01226 208482				
ARCHITECTURAL SERVICES						Email: info@whiteaguspartnership.co.uk Web: www.whiteaguspartnership.co.uk				
Project. PROPOSED EXTENSION AT 5 ASHDYKE CLOSE BARNSELEY S75 5EX					Client. MR DAVID HILTON					
Drawing Title. PLANS AND ELEVATIONS					Date. APRIL 2023		Scale. 1:50 & 1:100 @ A1			
					Ref. 23-006		Dwg. No. 01		Rev. B	
Date	Suffix	Description			Date	Suffix	Description			
21/04/2023	A	REVISED TO CLIENTS REQUIREMENTS								
11/05/2023	B	ELEVATIONS ADDED FOR PLANNING								