


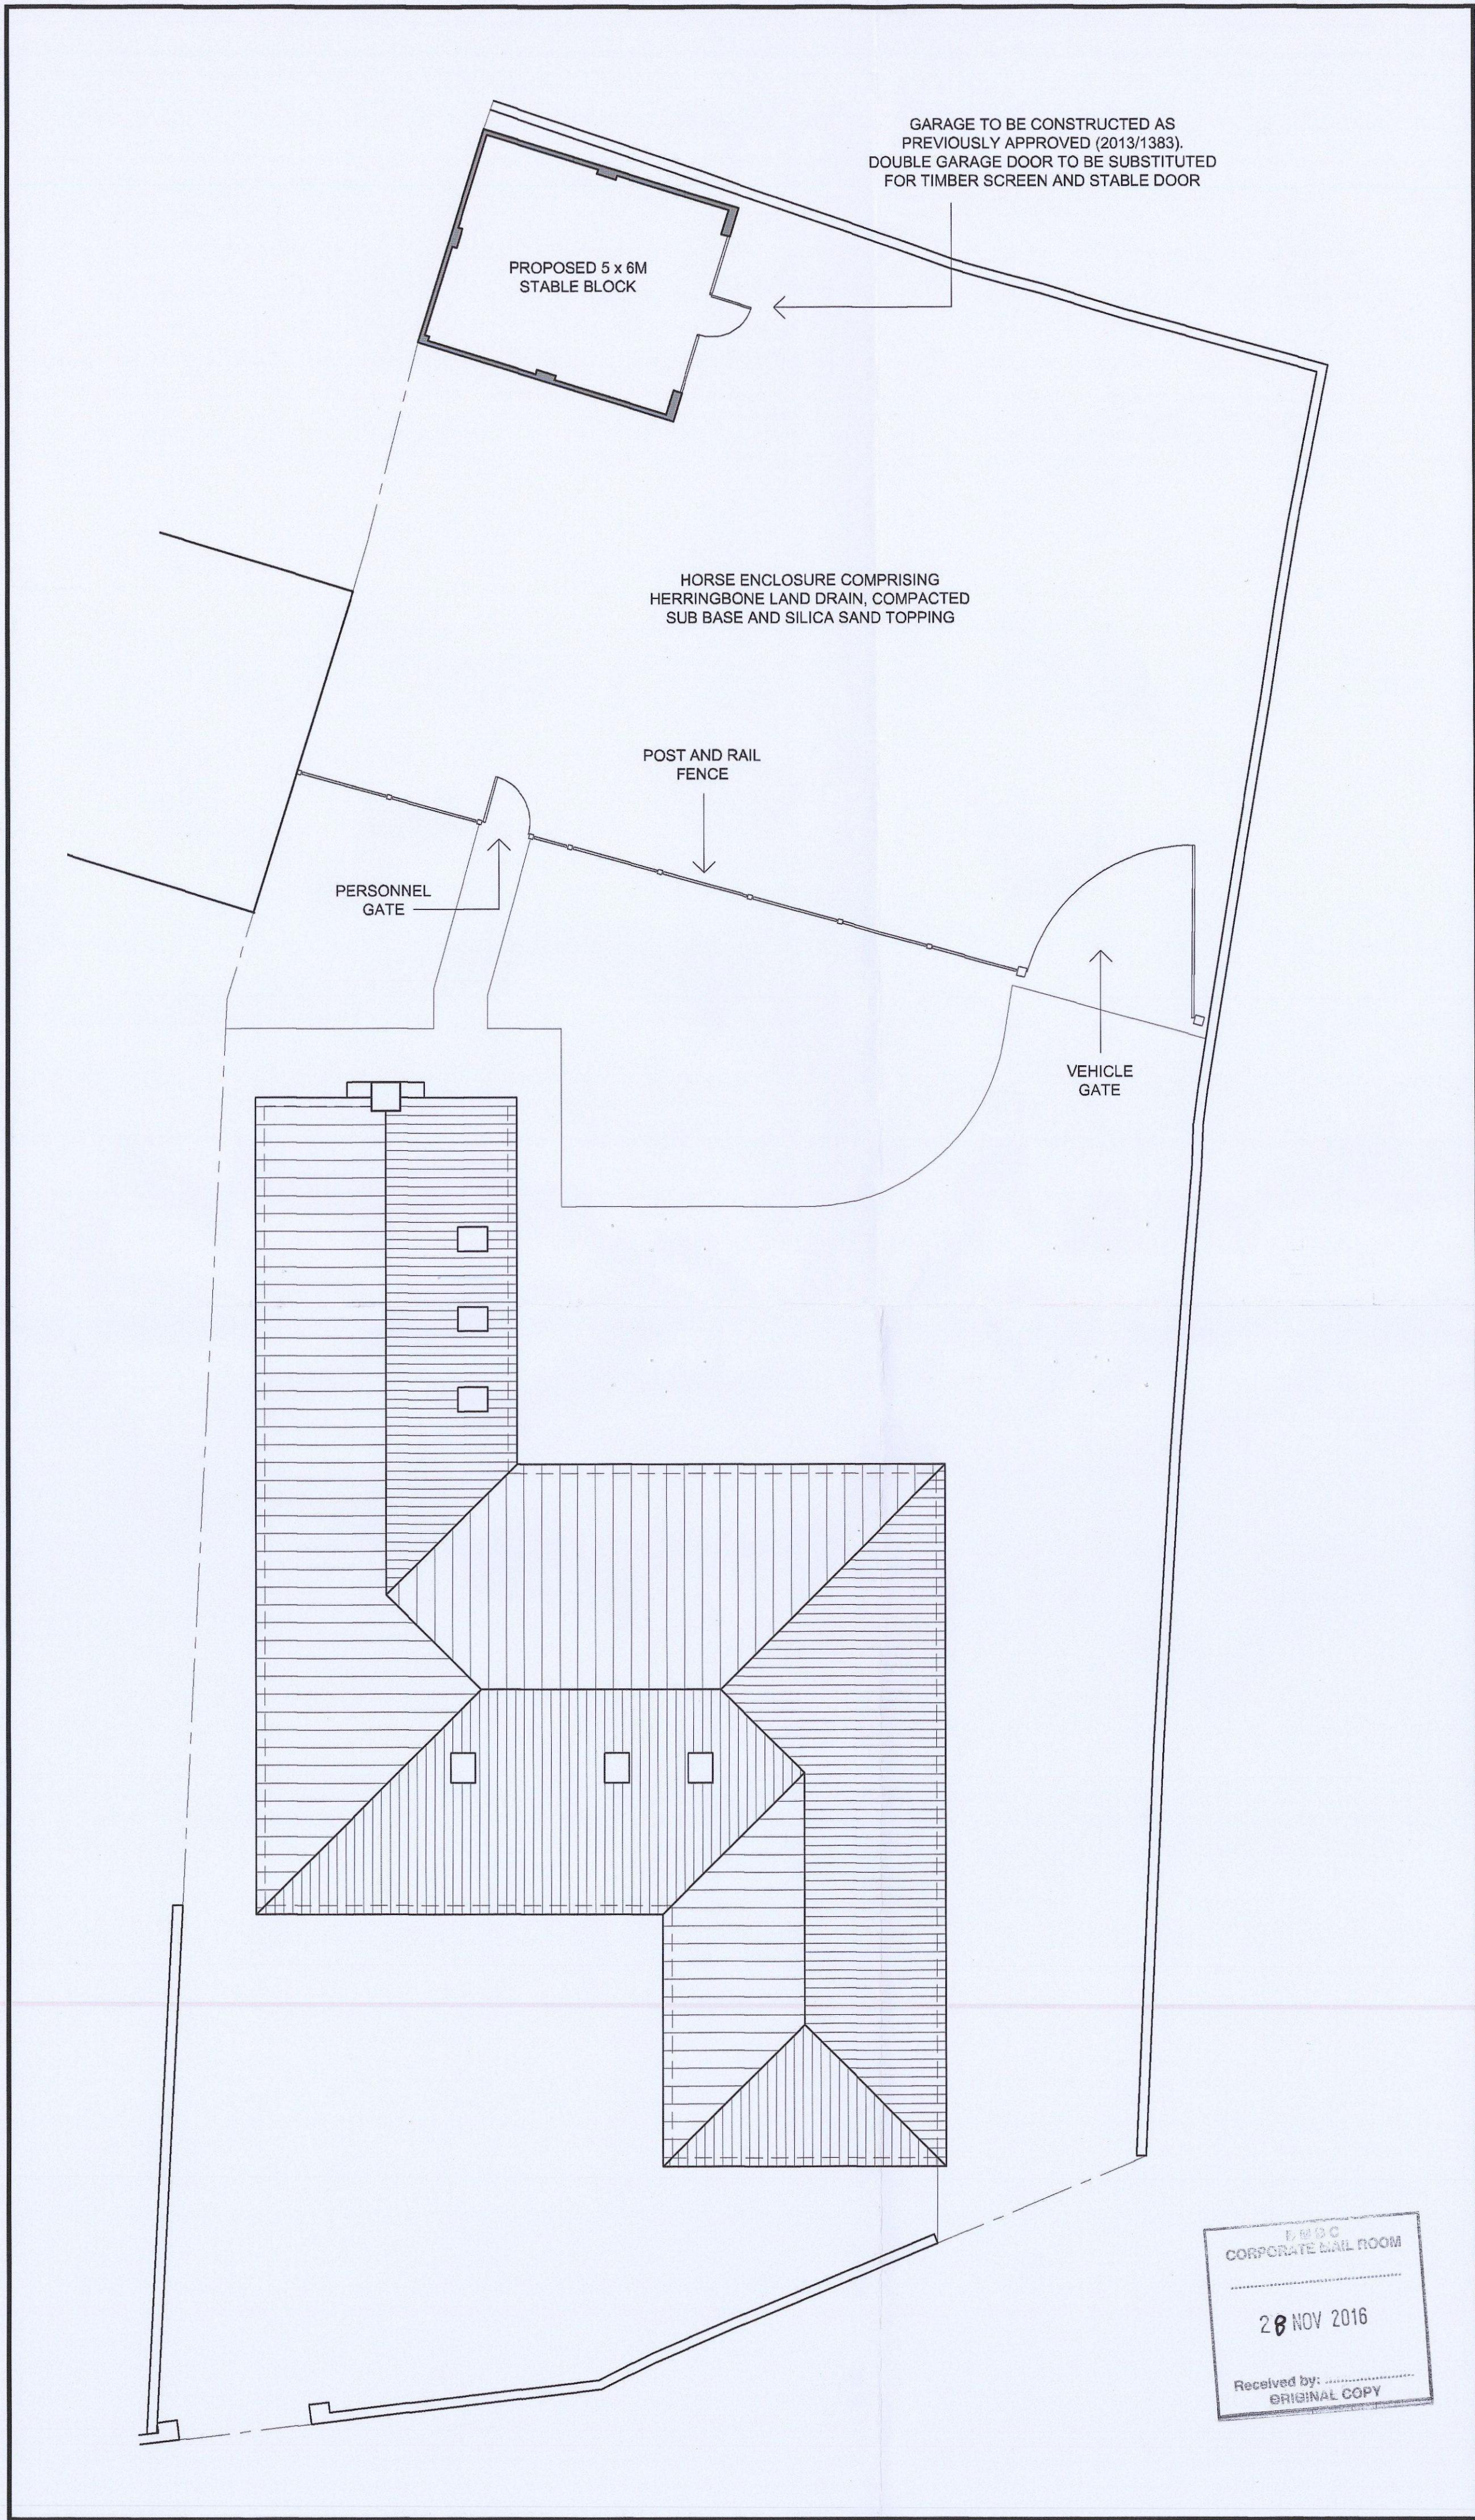

Do not scale from these drawings.

The Contractor is responsible for checking all dimensions on site prior to commencement of the works. Any errors are to be reported to Wyvern Architects - Devises Ltd. as soon as possible.

Any construction work carried out prior to receiving all necessary approvals for Planning and/or Building Regulations is entirely at the client's / householder's risk.

All building work is to be completed to the satisfaction of the Local Authority Building Control Officer and in accordance with current Building Regulations and as such, additional unforeseen building works may be required on site.

The Contractor shall inspect all adjoining properties - when applicable - which may be affected by the works prior to commencement and must report any defects to the owner.

The Contractor shall be entirely responsible for the security, strength and stability of the building during the course of the works.

Drawings produced for the purpose of obtaining Building Regulation Approval do not constitute full working drawings.

All drawings are the copyright of Wyvern Architects - Devises Ltd. This drawing may not be copied by any third parties without prior permission.

Ordnance Survey maps reproduced with the sanction of the Controller of HM Stationery Office. Crown Copyright reserved.

B.	Drawing revised for planning application.	18 Nov 2016
A.	Topping note revised to silica sand.	17 Nov 2016
Rev	Notes	Date

Architects
Wyvern

Wyvern Architects - Devises Ltd.
Cheshire Regional Office:

111 The Courtyard
Radway Green Business Centre
Crewe
Cheshire
CW2 5PR

T: 01270 872122
F: 01270 368352
E: alan@wyvernarchitects.co.uk

Client
KIRSTY GRAINGER

Project
**5 HIGH STREET,
THURNSCOE,
ROTHERHAM, S63 0ST**

Drawing
PROPOSED SITE PLAN

Project No. 12510B (CH)	Dwg No. 07 B	Drawn By MJA
Date SEP 2016	Scale 1 : 100 @ A2	
Registered Office Registered in England Registration No. 4867306	Directors: Michael F Valentine Thomas M Wethers Steven B Woodley Alan A Wibberley	