



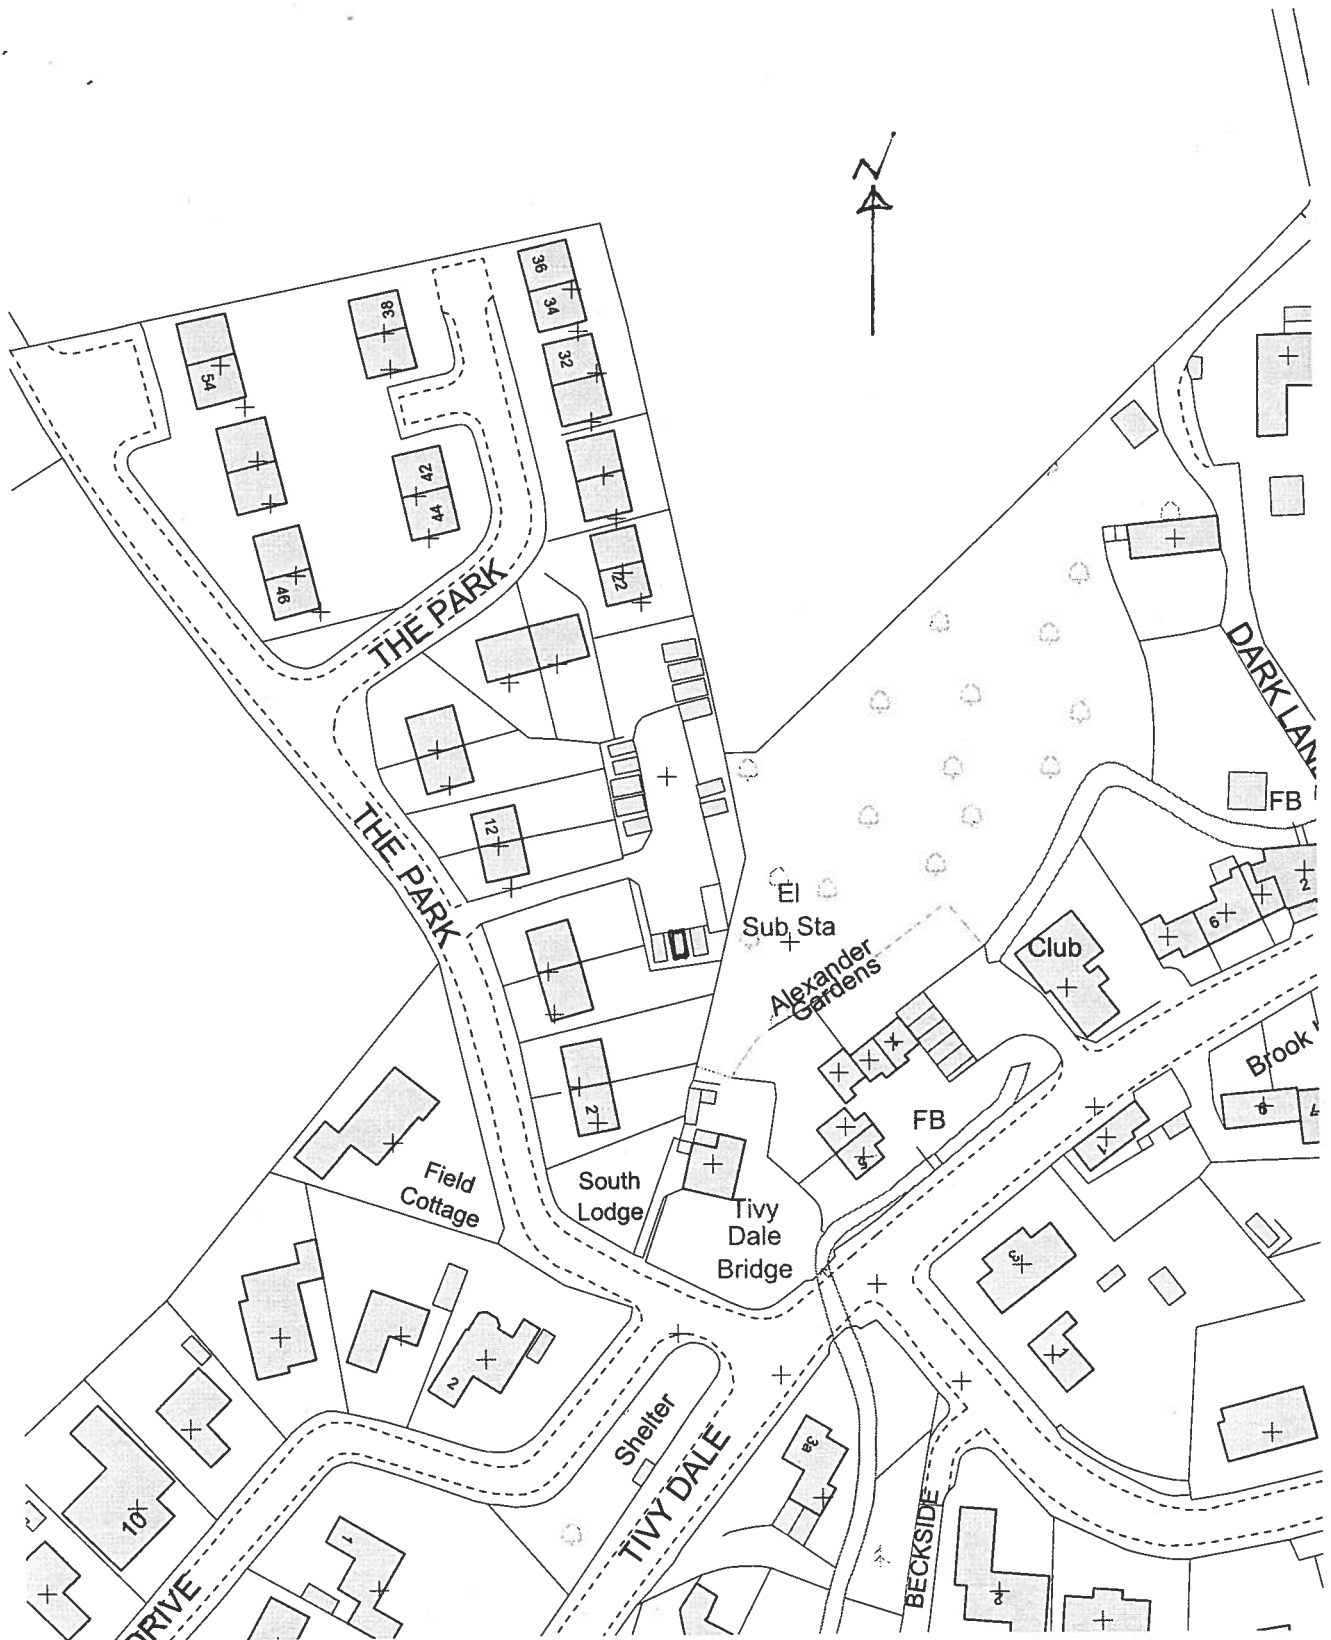


Scale - 1:1250

Scale 1:50

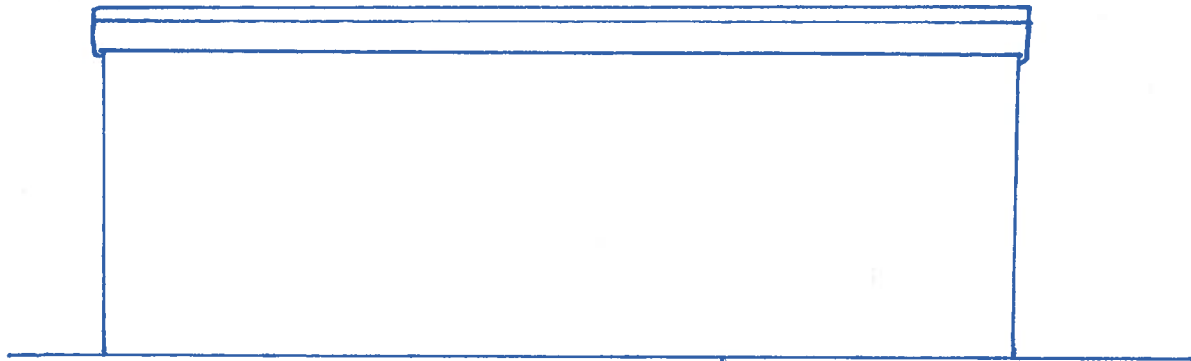

Side elevation

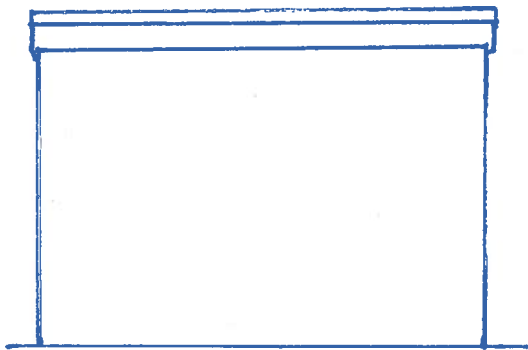


Rear Elevation



Front Elevation



Side Elevation

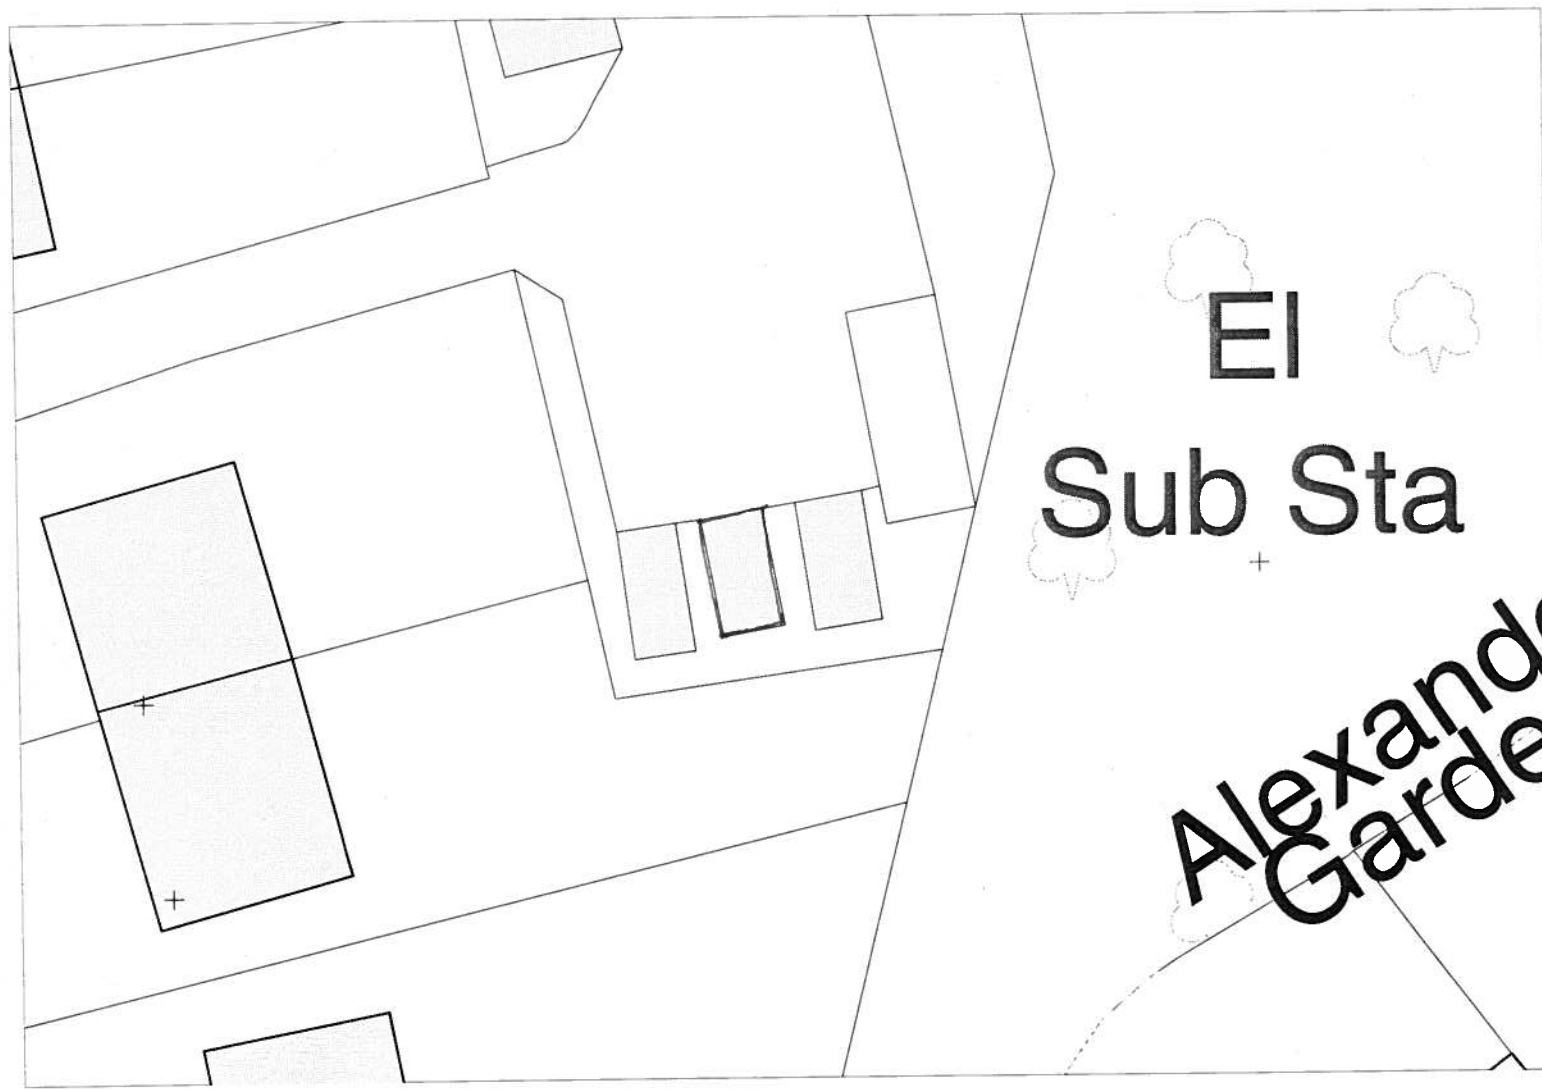


EI

Sub Sta

Alexander
Gardner

GARAGE SITE
THE PARK
CAWTHORNE

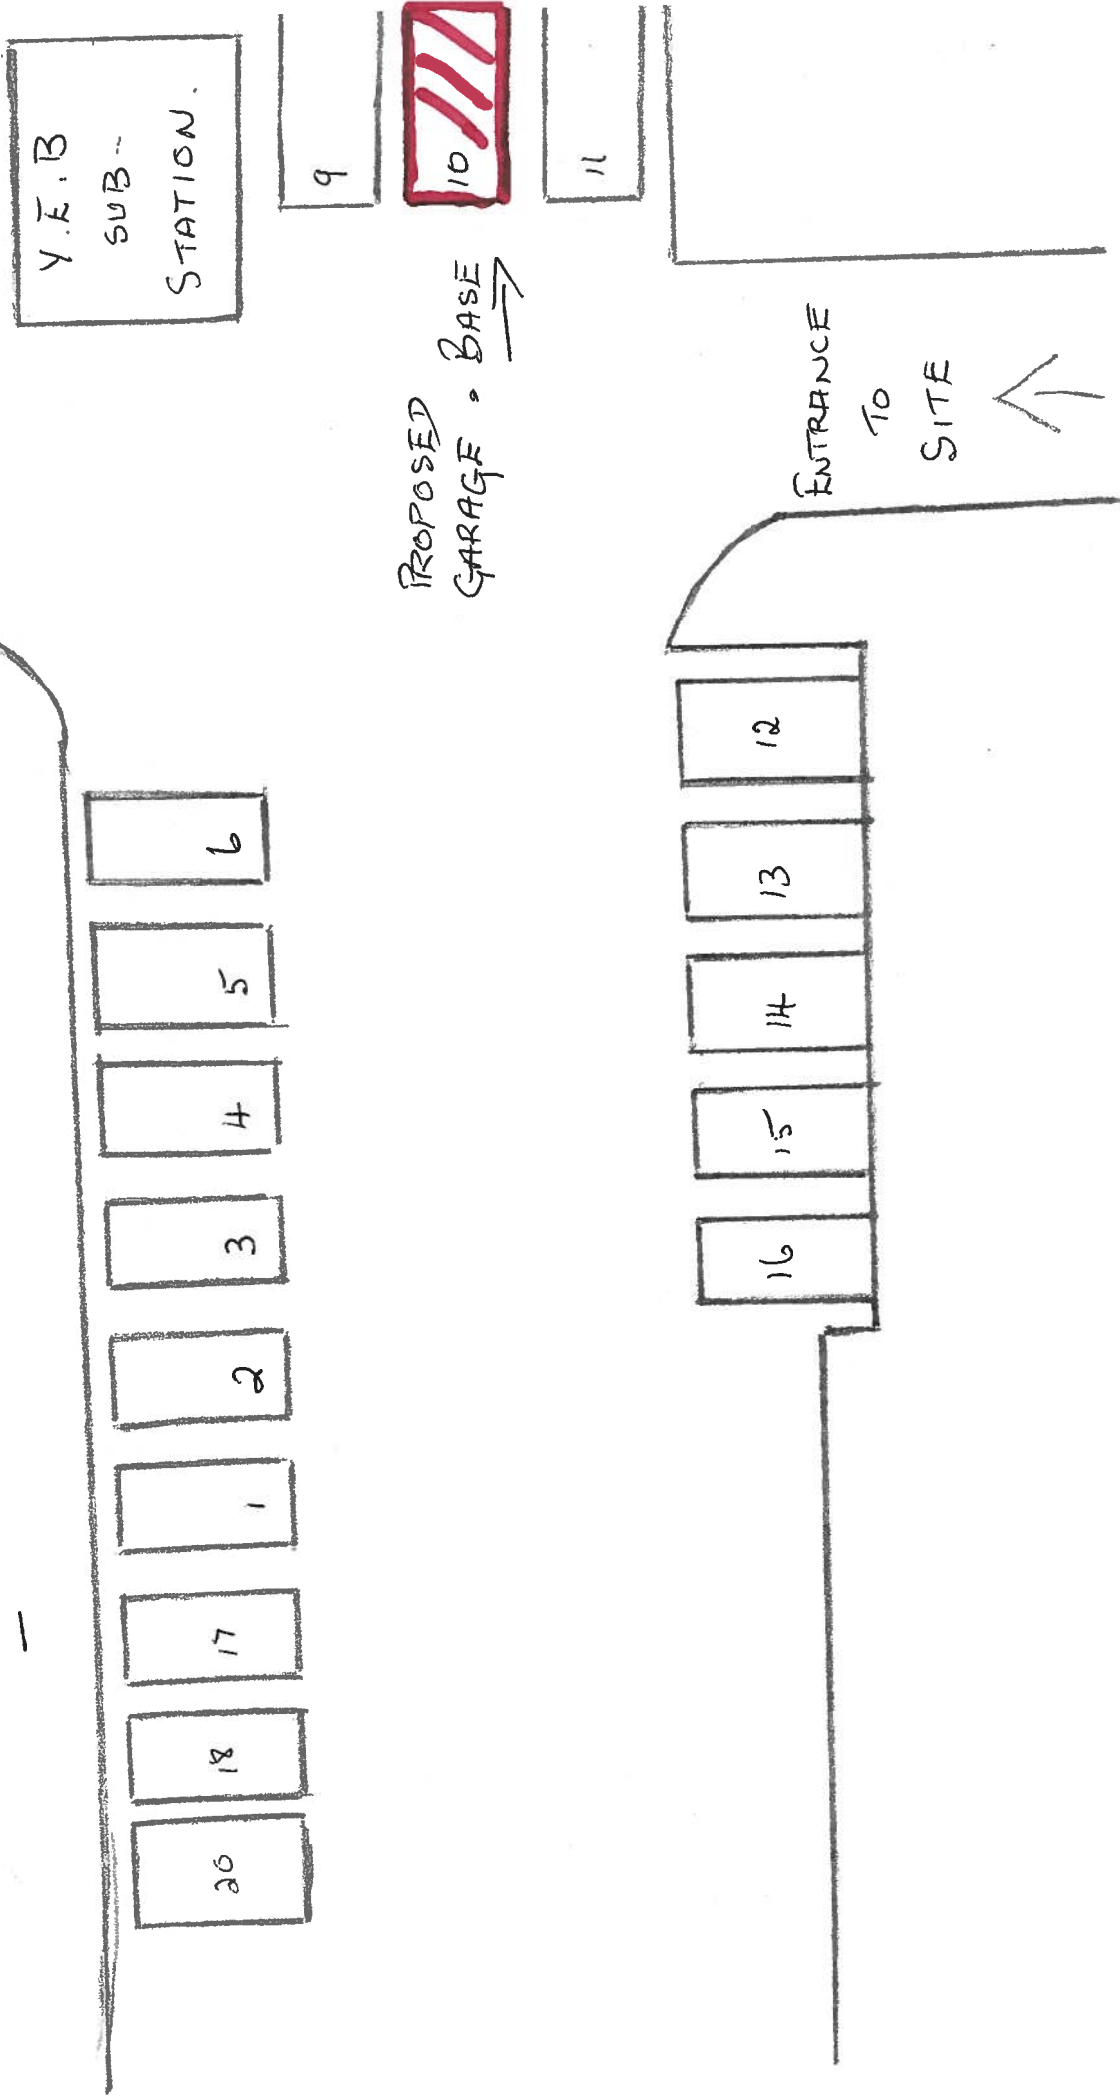



LIDGET PENT SECTIONAL GARAGE.
GALVANISED STEEL DOOR.

LENGTH - 6.17m (20' 3")

WIDTH - 2.90m (9' 6")

HEIGHT - 1.98m (6' 6")

GARAGE BASE.

LENGTH - 6.40m (21')

WIDTH - 3.50m (10')

THICKNESS.

HARDCORE - 2"

CONCRETE - 4"