



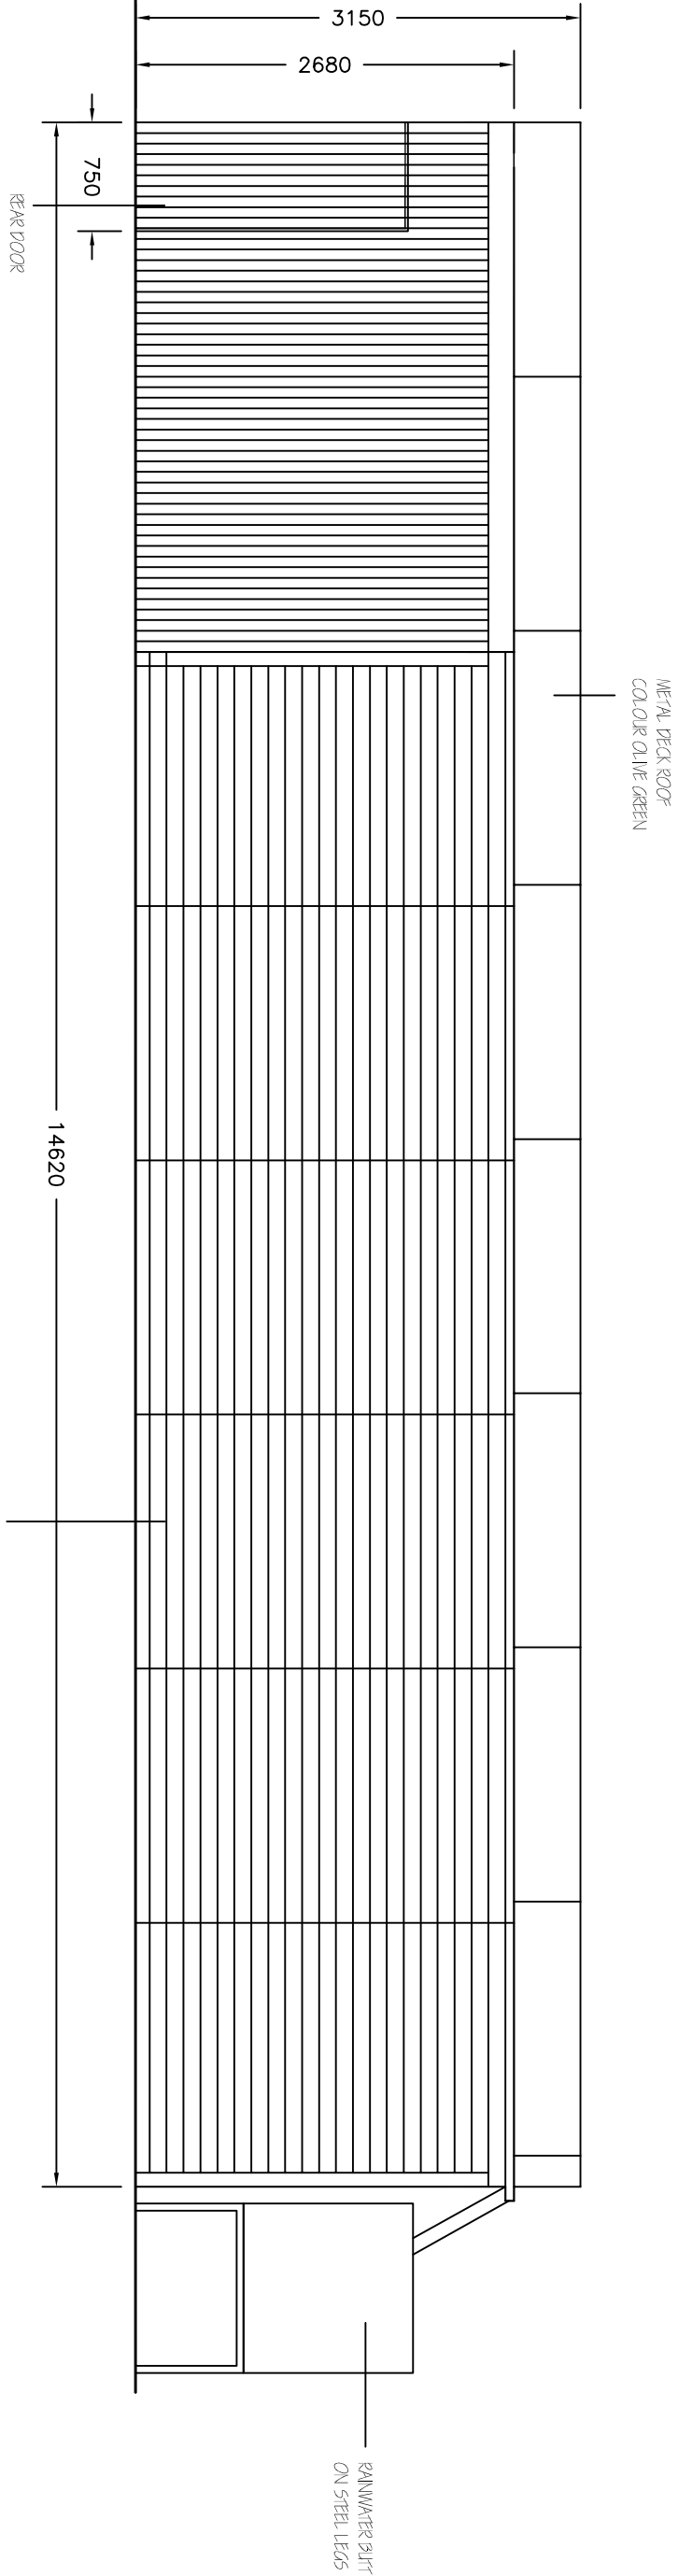

STABLES - rear elevation

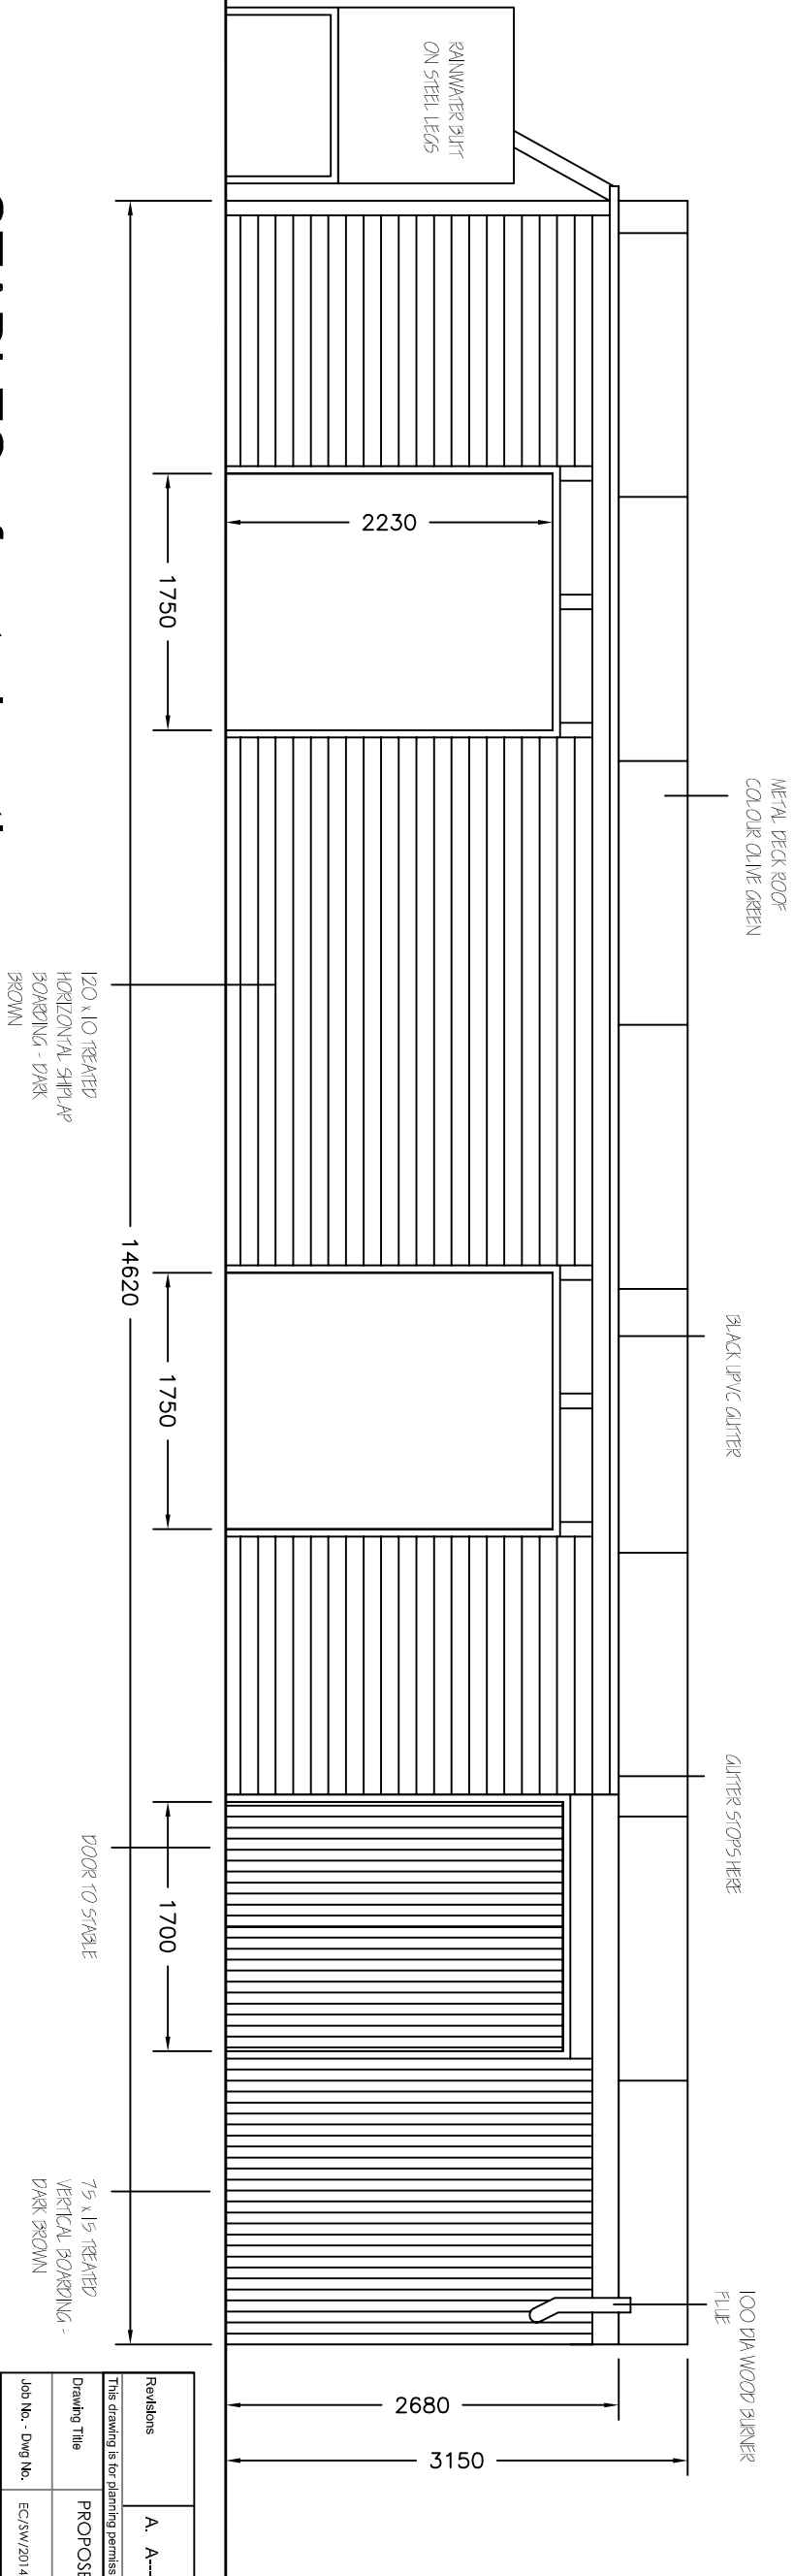

STABLES - front elevation

Revisions		A. A----	00-00-00
This drawing is for planning permission only and is not a construction drawing.			
Drawing Title	PROPOSED-ELEVATIONS		
Job No. - Dwg No.	EC/SW/2014/5	-	-
Client:	ELAINE COPLEY & STEPHEN WINTERBOTTOM THURGOLOAND HALL LANE THURGOLOAND SHEFFIELD S71 1BS		
Scale.	1:50		